



Dimensioning
Figured dimensions only to be taken from these designs and drawings. Work to annotated dimensions only. All dimensions to be checked on site. Architectural designers to be informed immediately of any discrepancies before work proceeds. Drawings are to be read in conjunction with relevant specifications, structural engineers and service engineers' drawings.

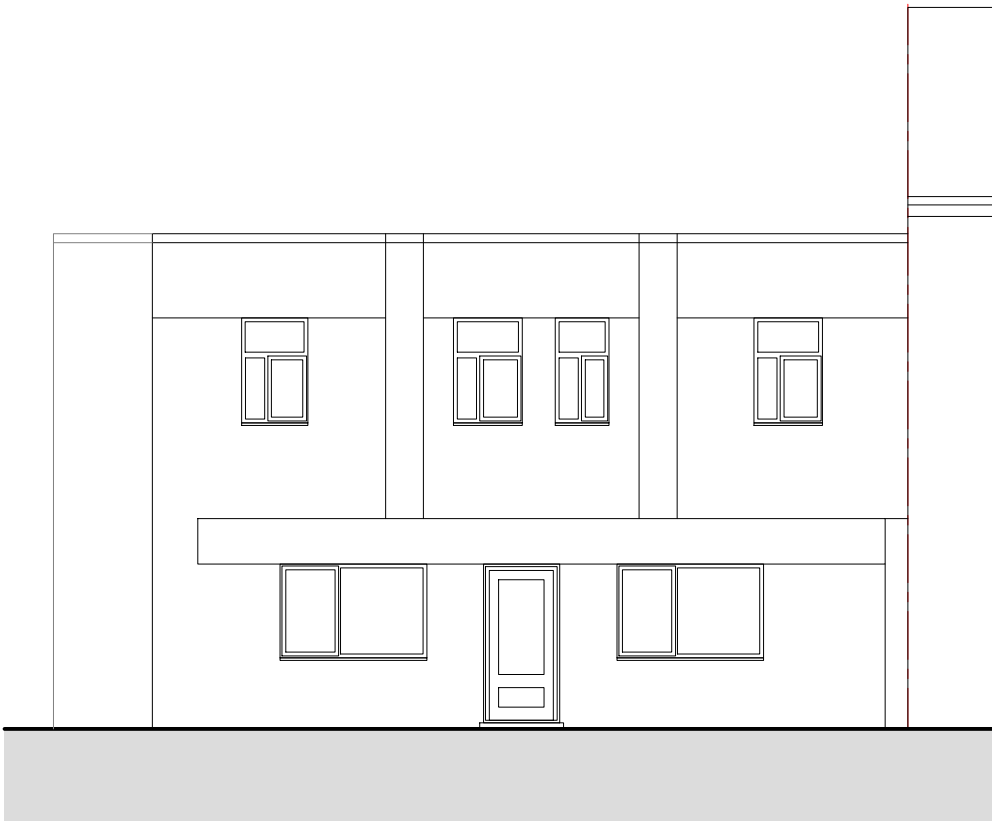


EXISTING FRONT ELEVATION

1:100 @ A3
0m 1m 3m 5m

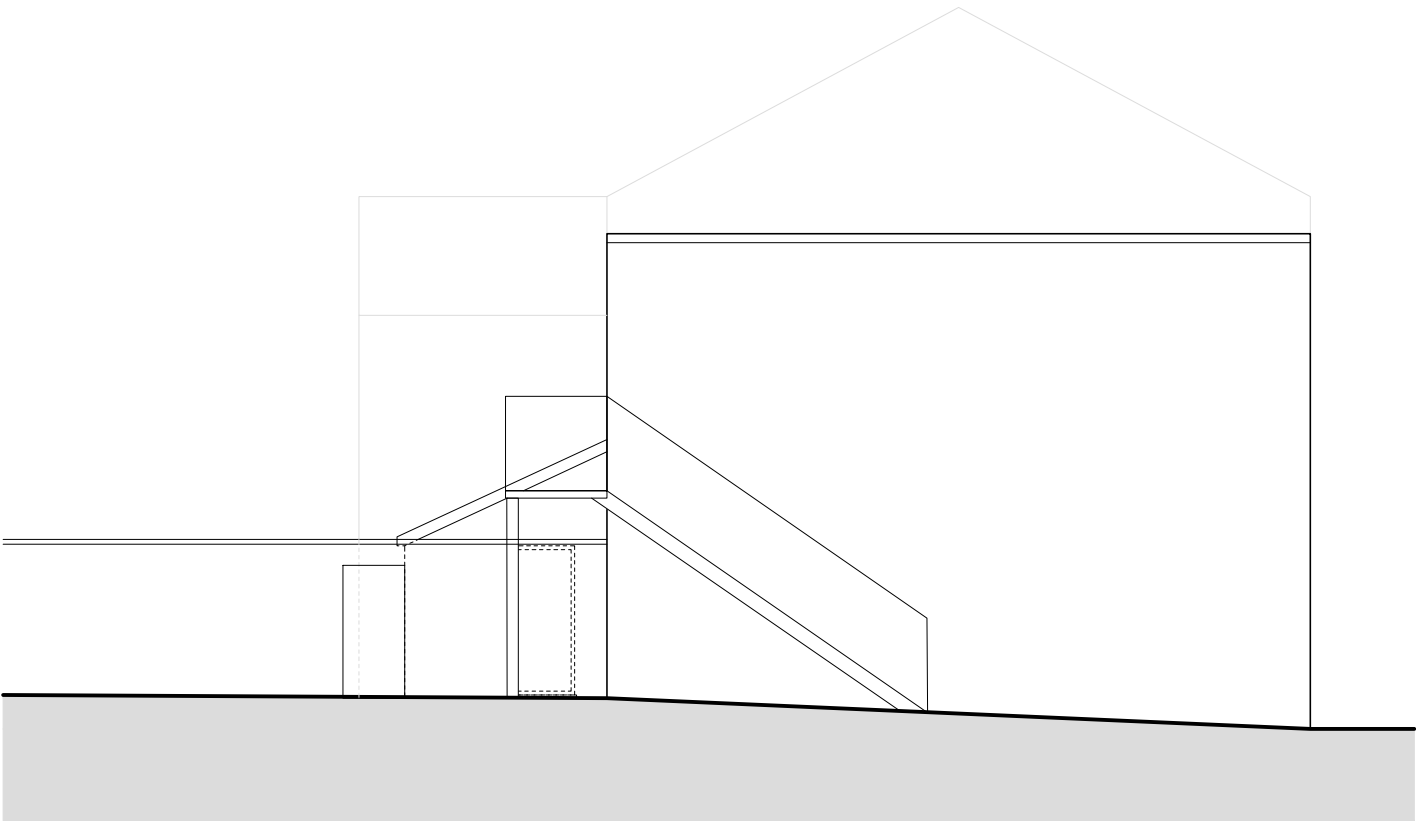


EXISTING SIDE ELEVATION

1:100 @ A3

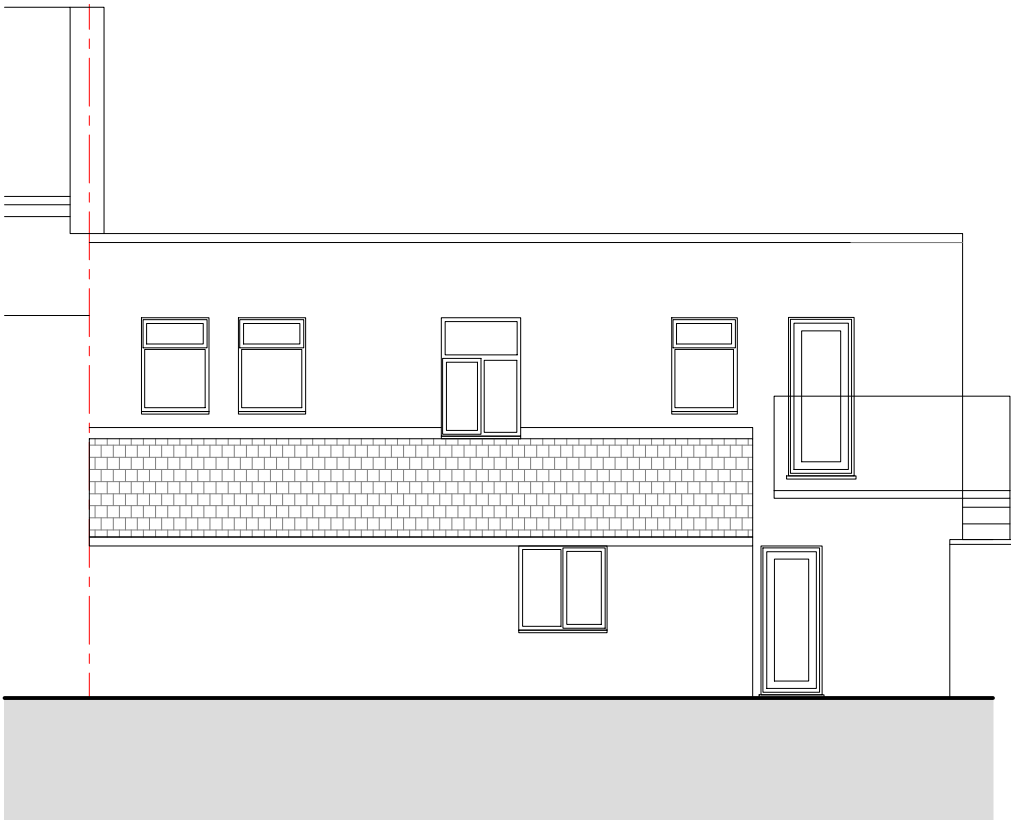

EXISTING REAR ELEVATION

1:100 @ A3

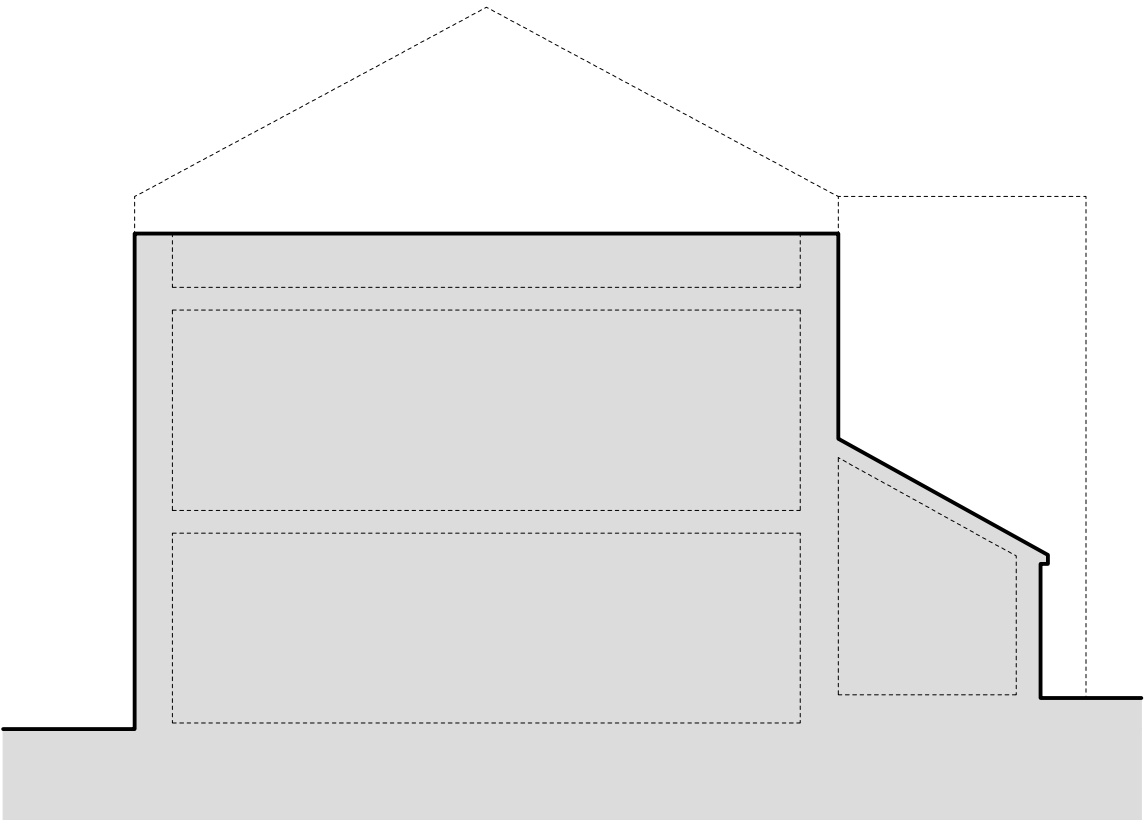

EXISTING SIDE ELEVATION

1:100 @ A3

Rev	Date	Description
-	29/05/26	Issued to client for comments



S A L E E M
ARCHITECTS

Architecture | Masterplanning | Graphics

CLIENT:	Property Owner
PROJECT:	28 Church Stile Rochdale OL16 1QE
TITLE:	Existing Elevations
SCALE:	1:100 @ A3
DRAWING NO.	Sheet 4
DATE:	May 2026
REV:	