



PROPOSED FRONT ELEVATION

1:100 @ A3




- Key
- 1     Render to match existing
  - 2     Roof Tiles
  - 3     PVC Windows to match existing
  - 4     PVC Windows to match existing (Obscure Glazed)
  - 5     Rooflight
  - 6     Composite Door
  - 7     Dormer Cladding




PROPOSED REAR ELEVATION

1:100 @ A3

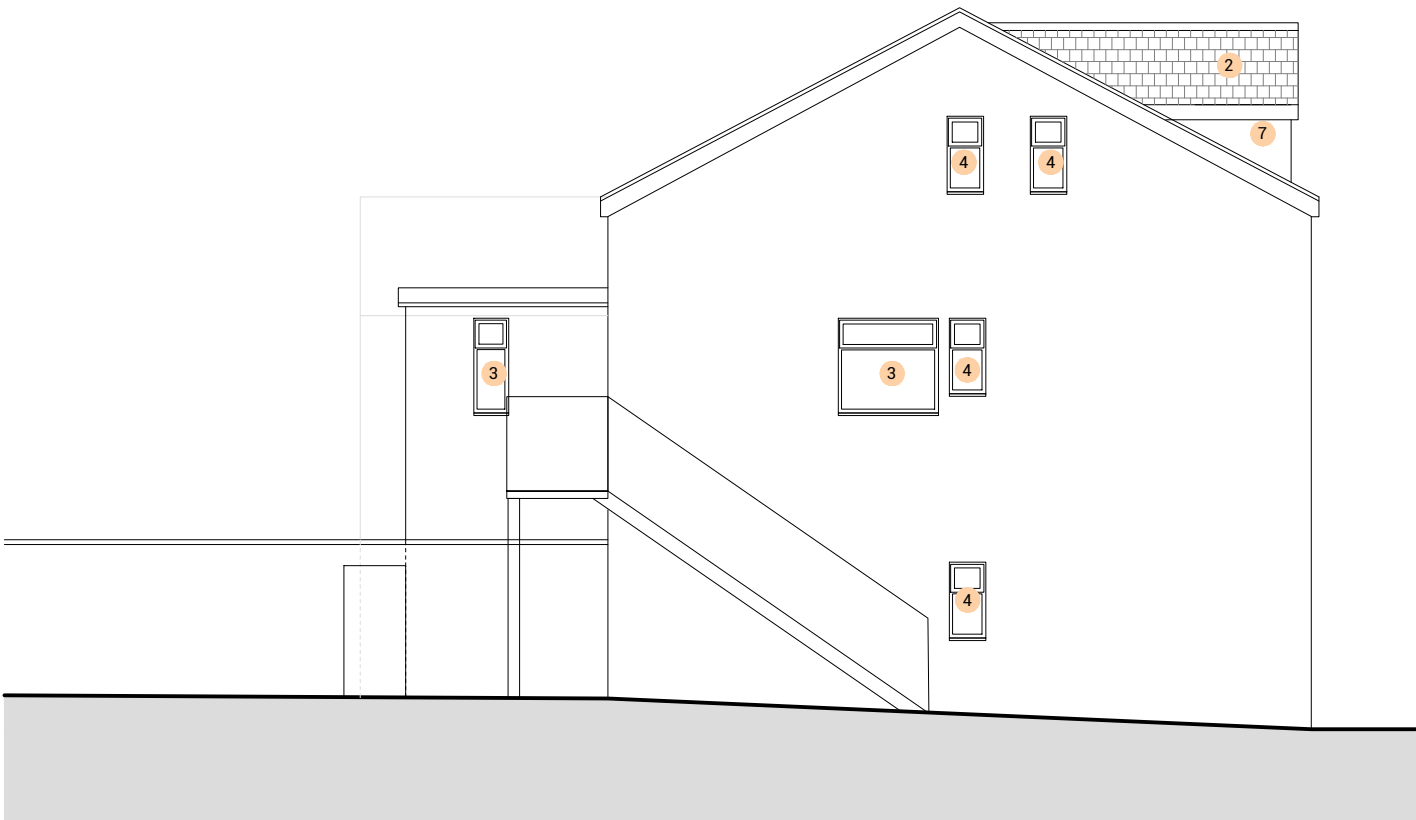

PROPOSED SIDE ELEVATION

1:100 @ A3

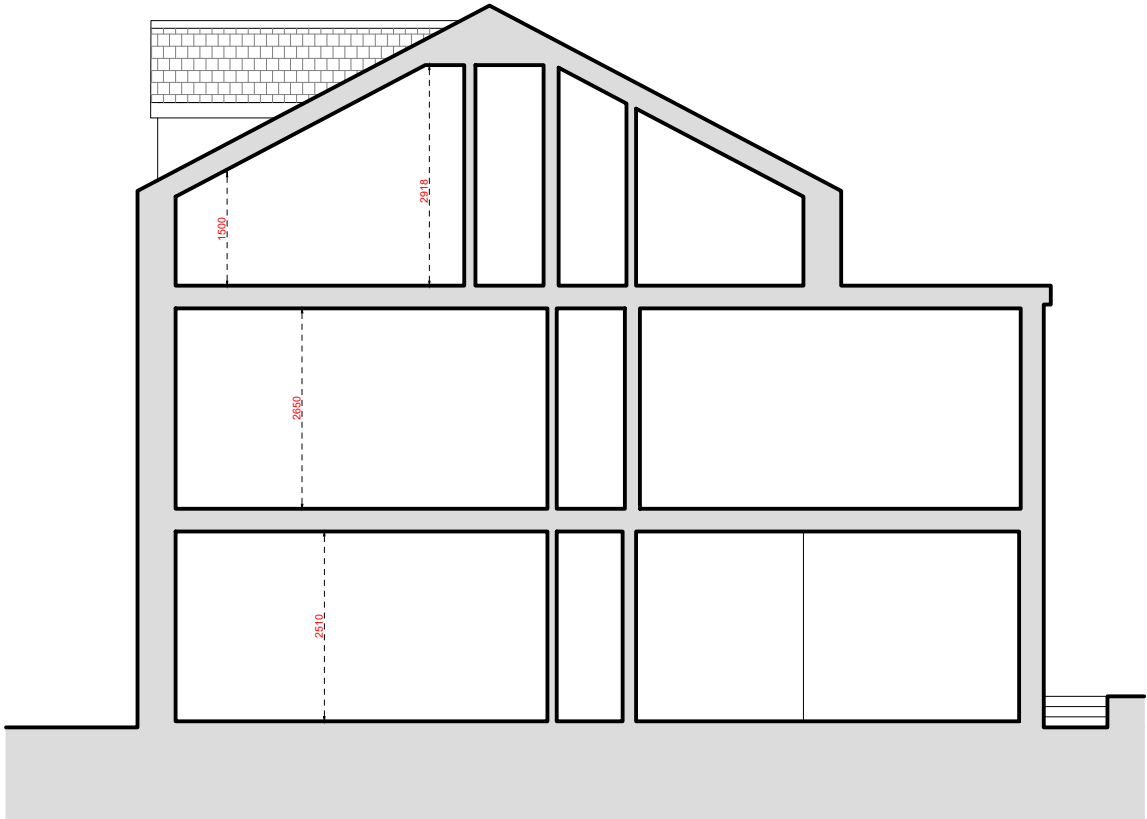

PROPOSED SIDE ELEVATION

1:100 @ A3

Dimensioning

Figured dimensions only to be taken from these designs and drawings. Work to annotated dimensions only. All dimensions to be checked on site. Architectural designers to be informed immediately of any discrepancies before work proceeds. Drawings are to be read in conjunction with relevant specifications, structural engineers and service engineers' drawings.

| Rev | Date     | Description                   |
|-----|----------|-------------------------------|
| -   | 29/05/26 | Issued to client for comments |



S A L E E M  
ARCHITECTS

Architecture | Masterplanning | Graphics

CLIENT:  
Property Owner

PROJECT:  
28 Church Stile  
Rochdale  
OL16 1QE

TITLE:  
Proposed Elevations

REV:

SCALE:  
1:100 @ A3

DATE:  
May 2026

DRAWING NO.  
Sheet 8