


|                                                                                |                   |                           |
|--------------------------------------------------------------------------------|-------------------|---------------------------|
| Client<br>Mr CUN JIE YE.                                                       |                   |                           |
| Project<br>Proposed single storey extension at rear                            |                   |                           |
| 16 TEXTILE CLOSE<br>MIDDLETON M24 6FD                                          |                   |                           |
| Drawing Title<br>FLOOR PLANS AS EXISTING AND PROPOSED AND<br>PROPOSED SECTION. |                   |                           |
| Scale<br>1:100 @ A3                                                            | Date<br>JUNE 2026 | Drawing No.<br>226/141/02 |

CONTRACTOR TO CHECK ALL THE UNDERGROUND SERVICES  
DIVERT WHERE NECESSARY TO SUIT THE REAR EXTENSION.

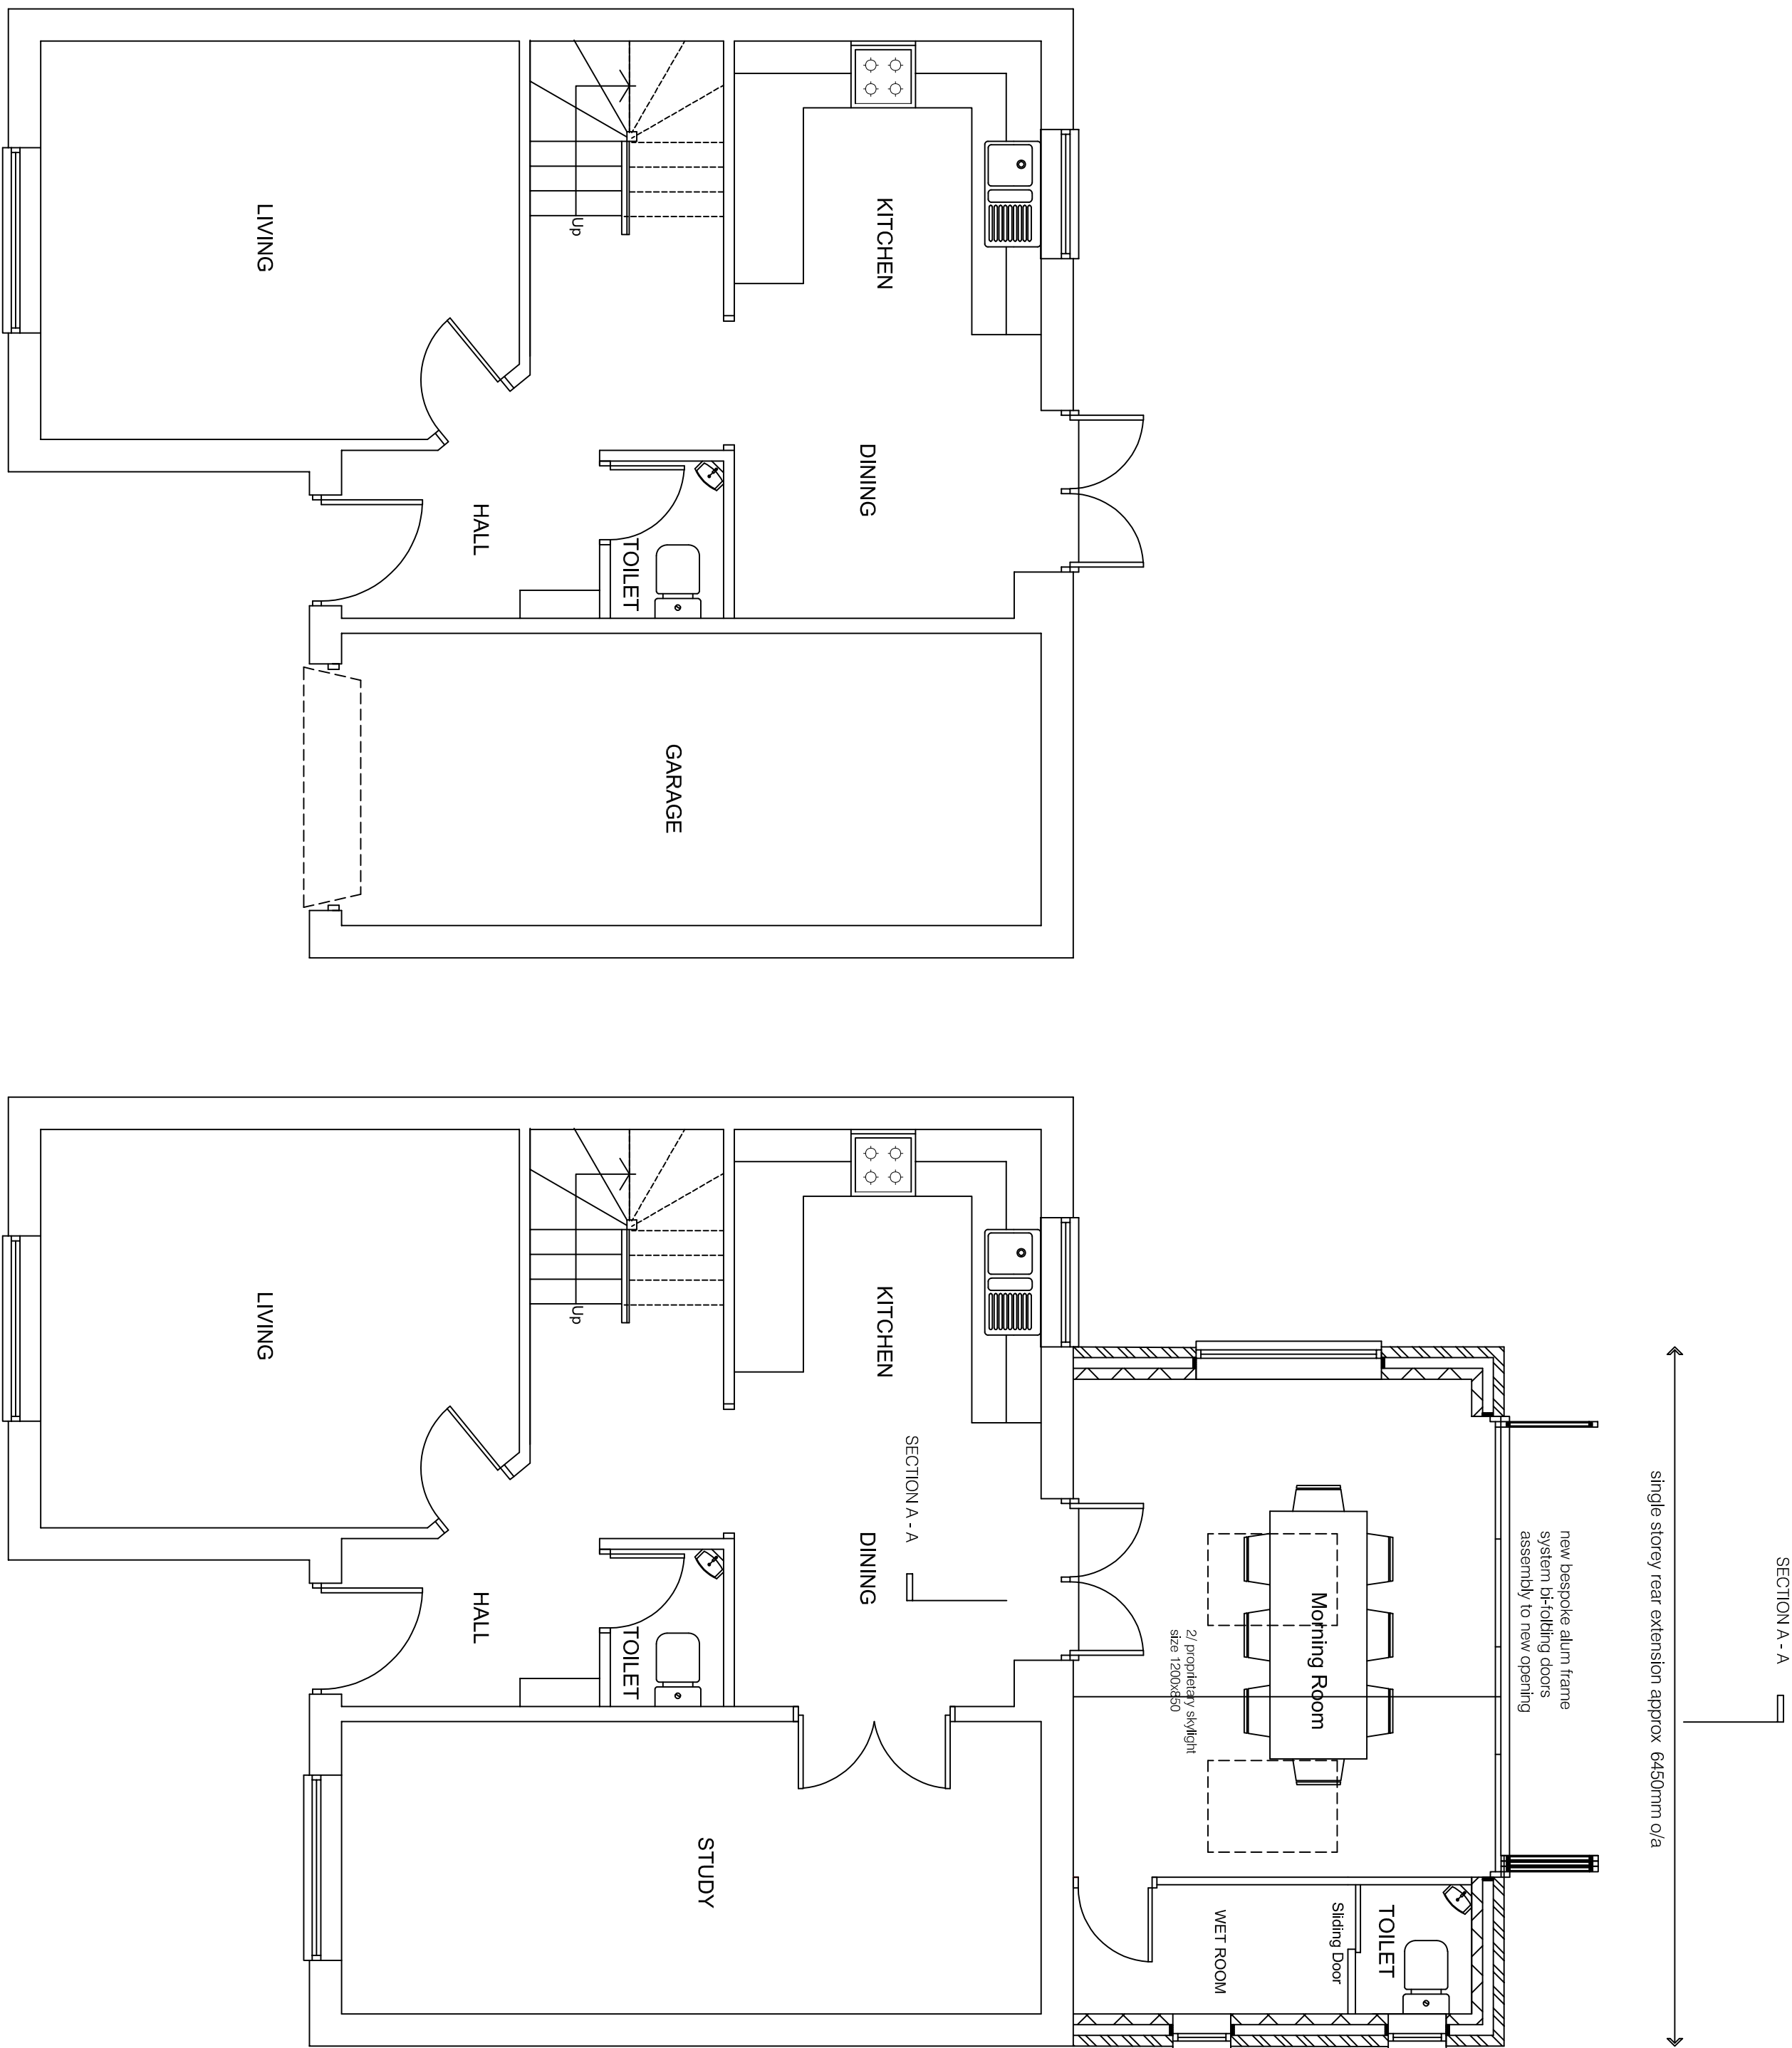

single storey rear extension  
approx 4000mm o/a.

GROUND FLOOR PLAN (EXISTING)

GROUND FLOOR PLAN (PROPOSED)

