


Client
Mr CUN JIE YE.


Project
Proposed single storey extension at rear
16 TEXTILE CLOSE
MIDDLETON M24 6FD

Drawing Title
ELEVATIONS AS EXISTING.


Scale 1:100 @ A3	Date JUNE 2026	Drawing No. 226/141/03
---------------------	-------------------	---------------------------

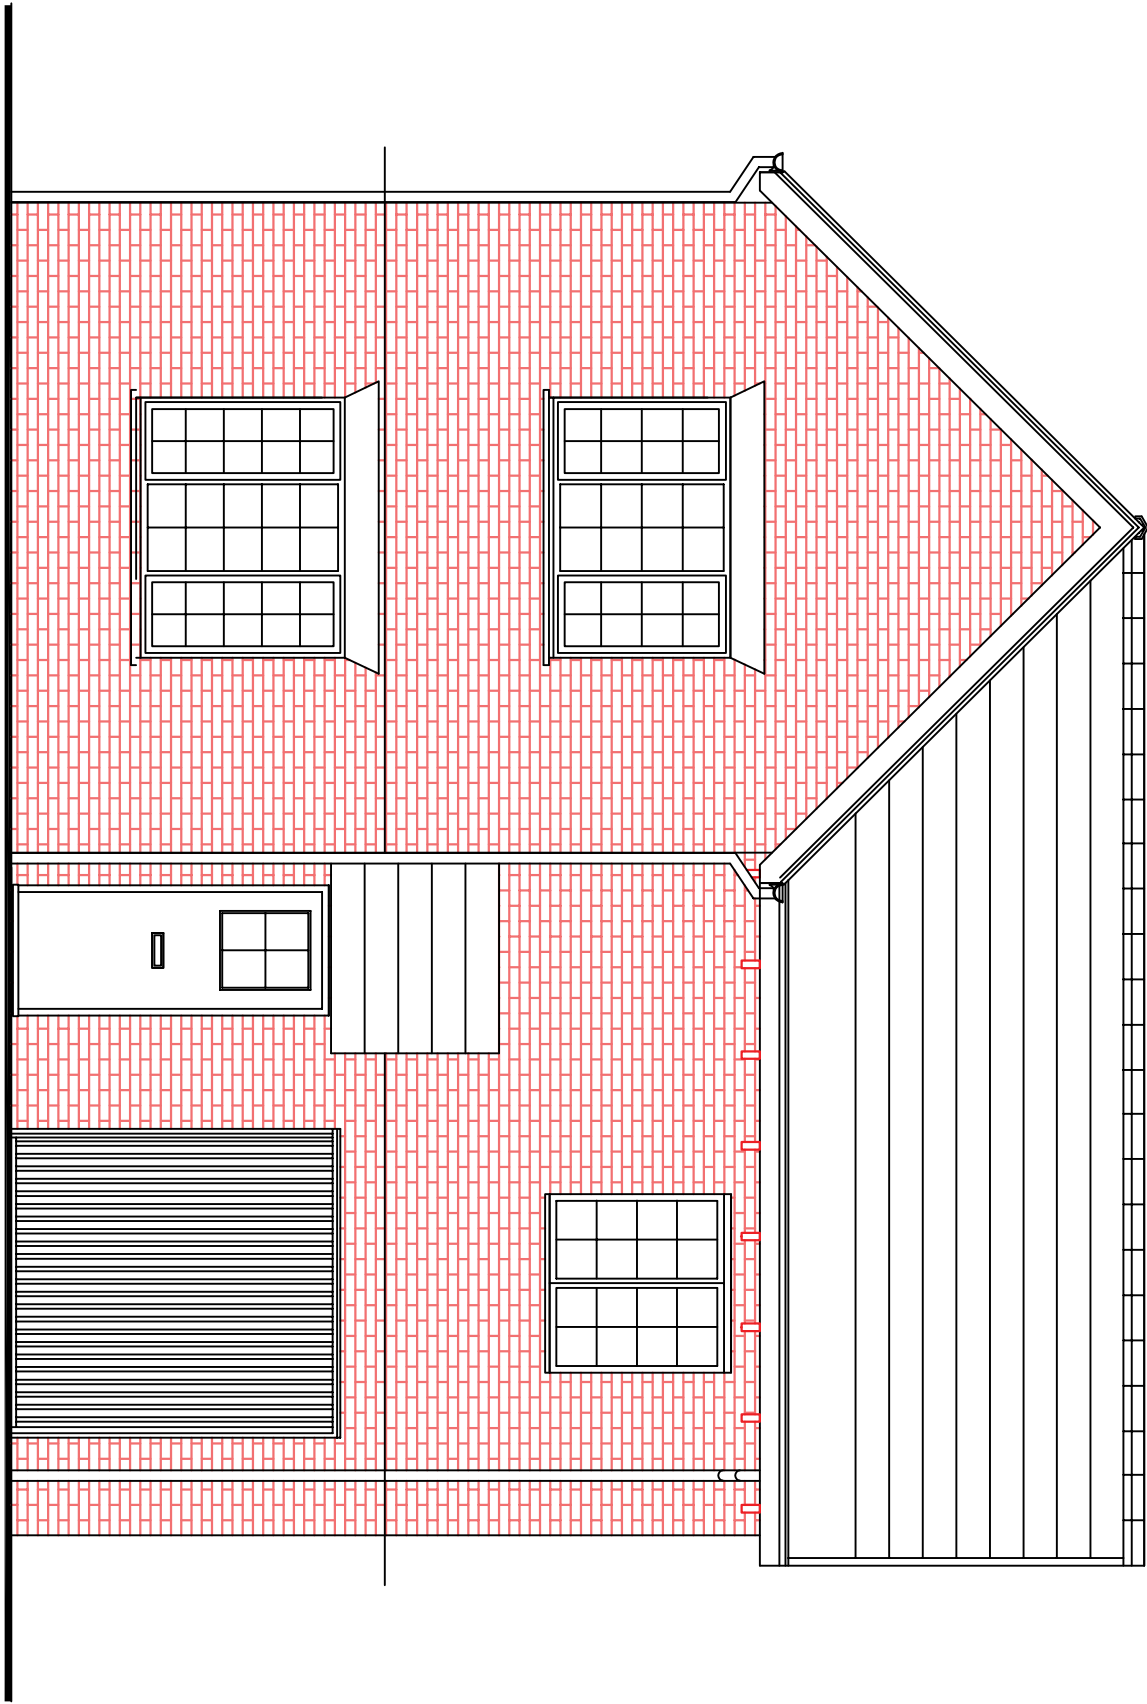


FRONT ELEVATION (EXISTING)

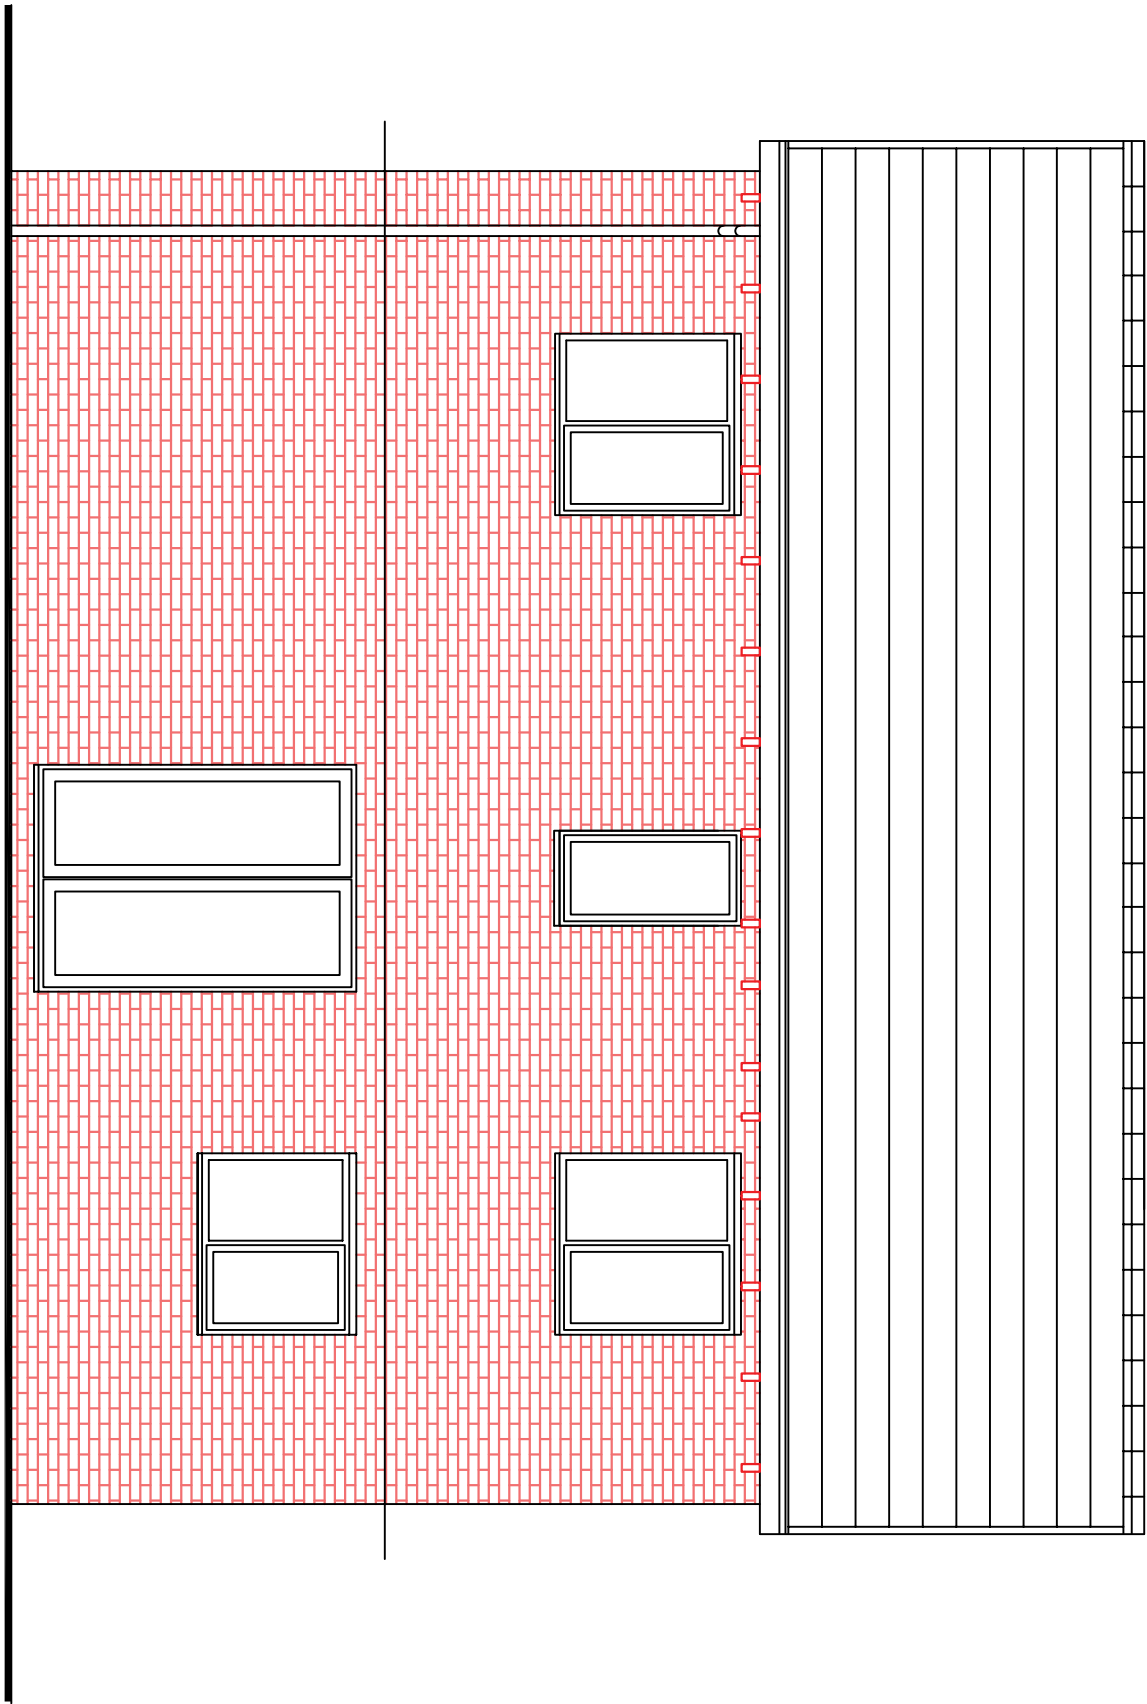

REAR ELEVATION (EXISTING)

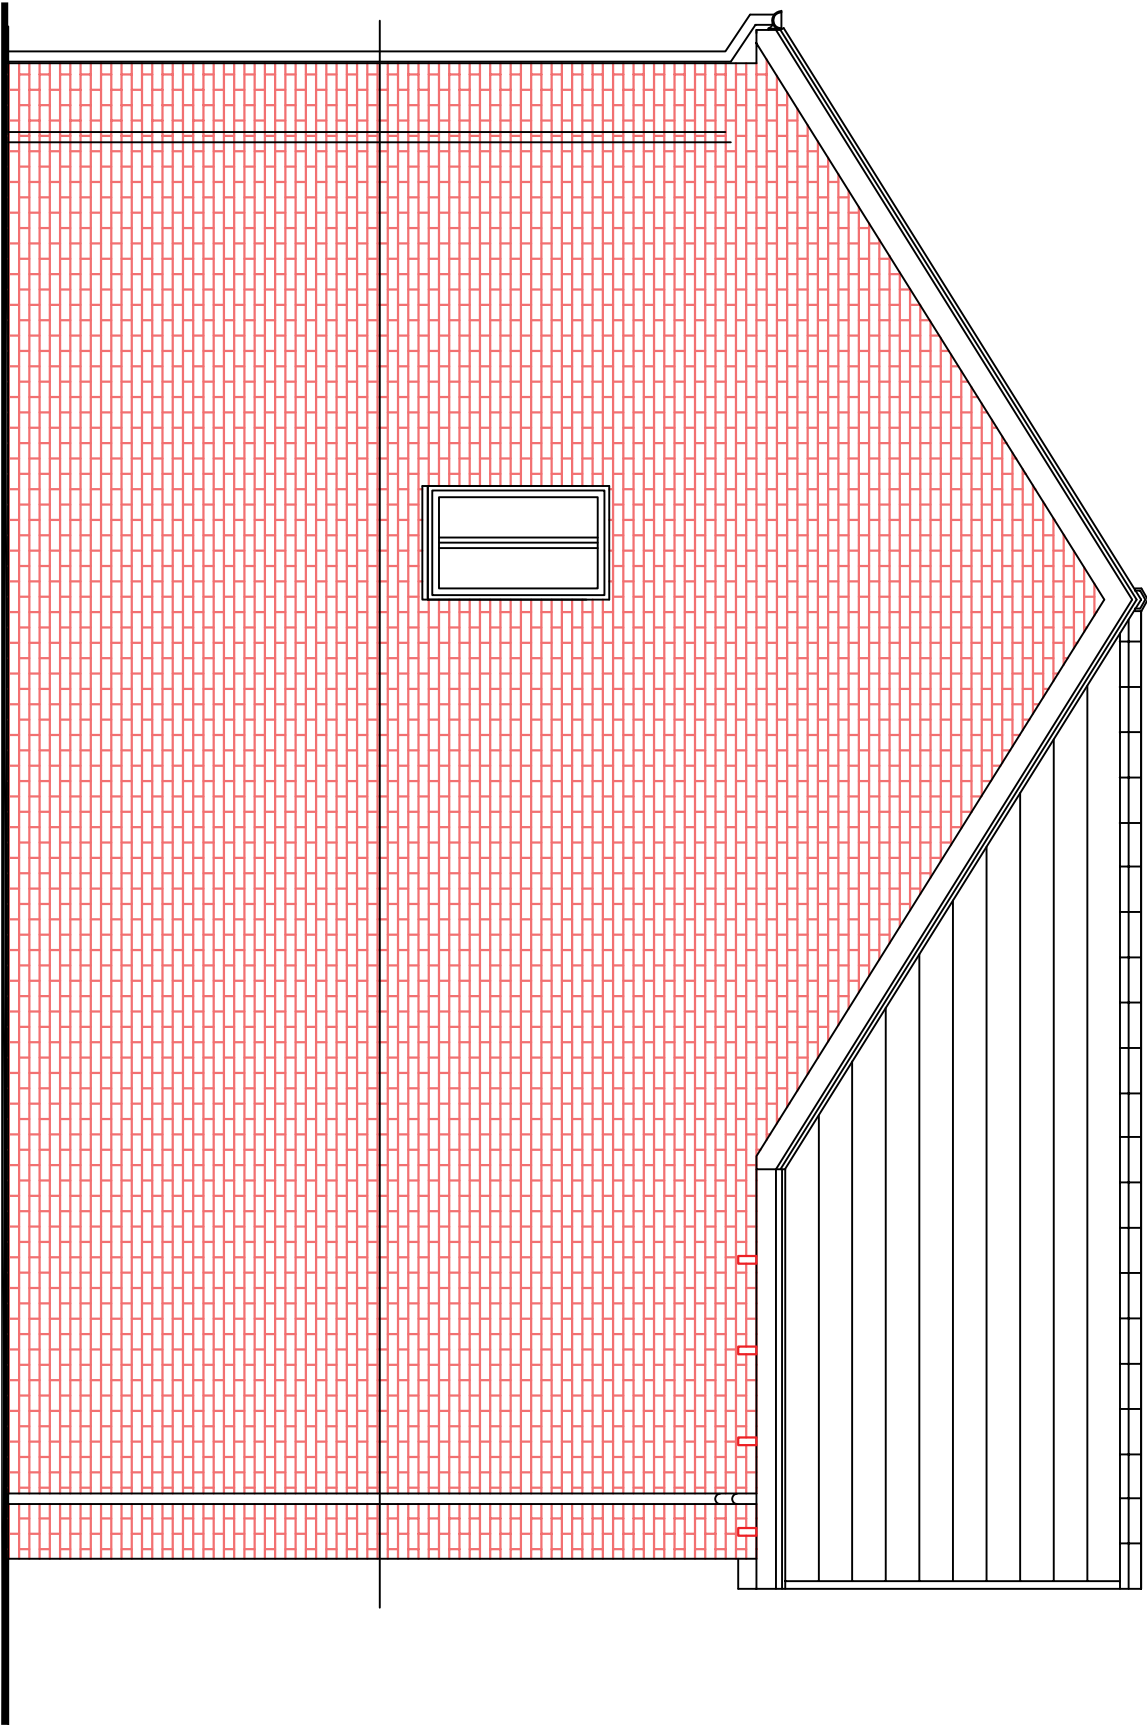

GABLE ELEVATION TO 18 TEXTILE CLOSE (EXISTING)

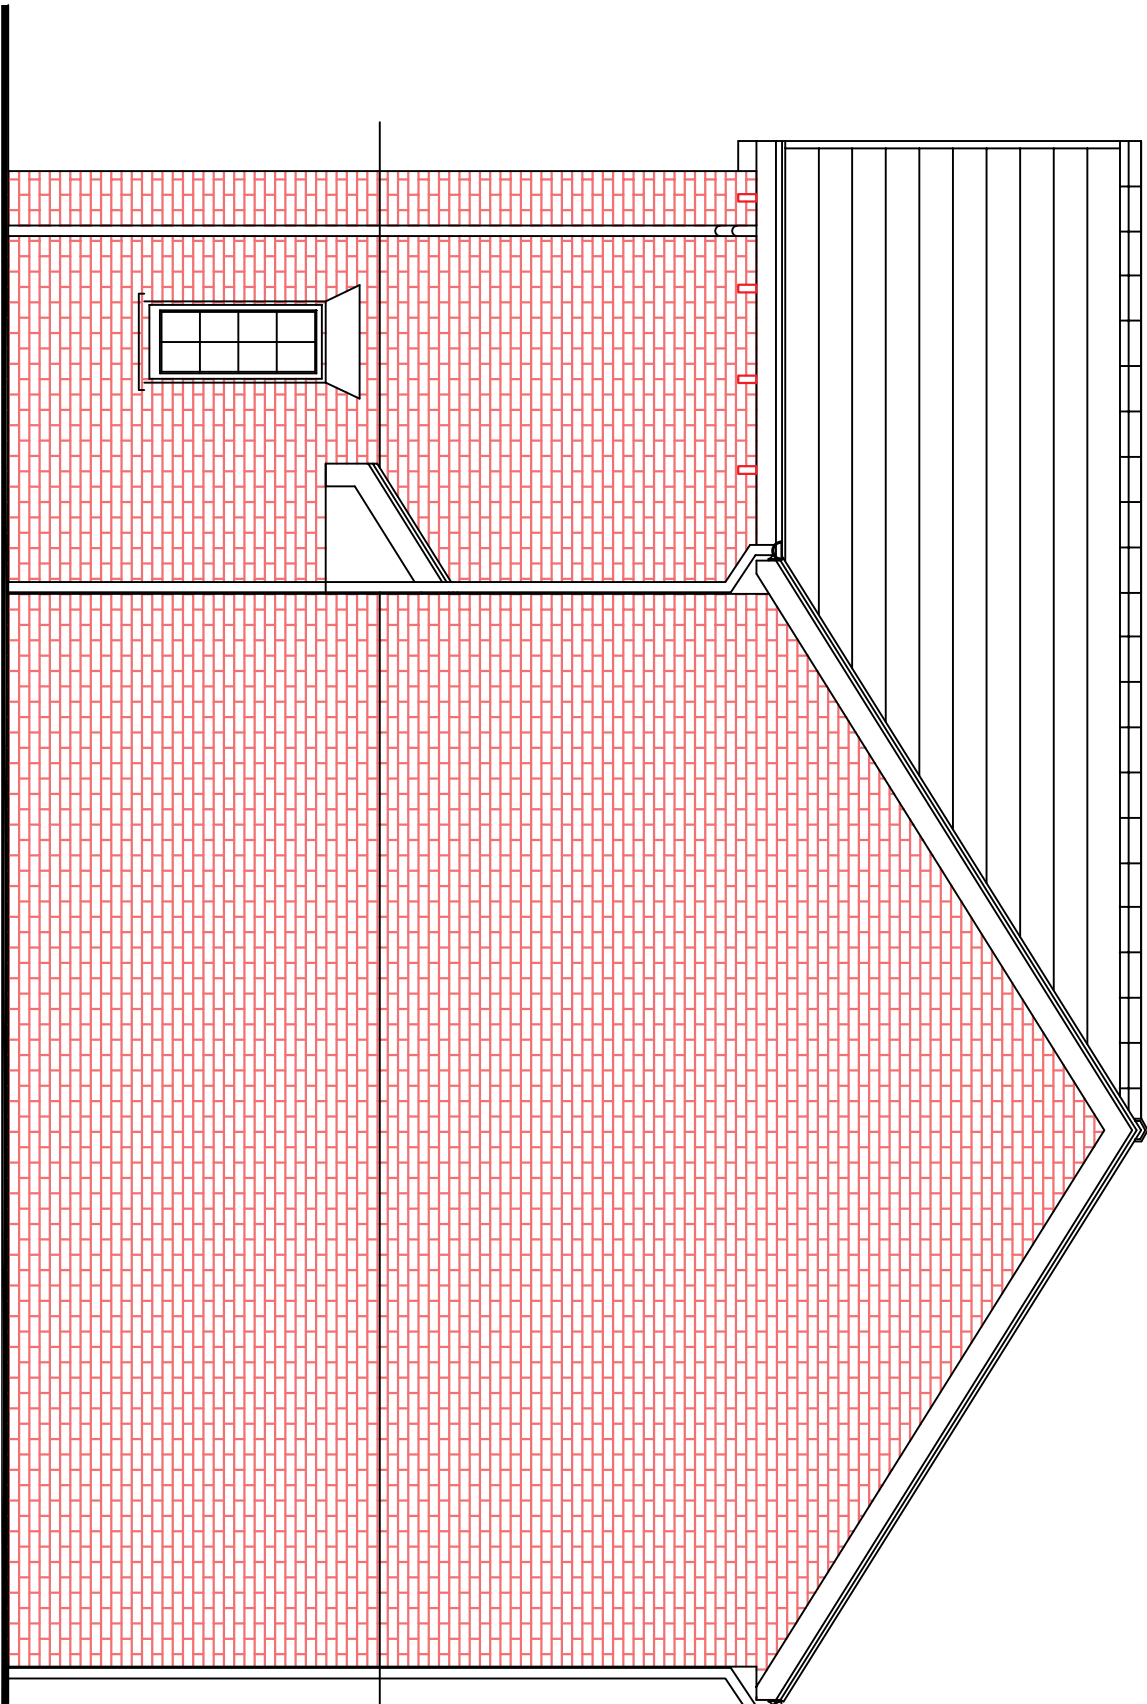

GABLE ELEVATION TO 14 TEXTILE CLOSE (EXISTING)