



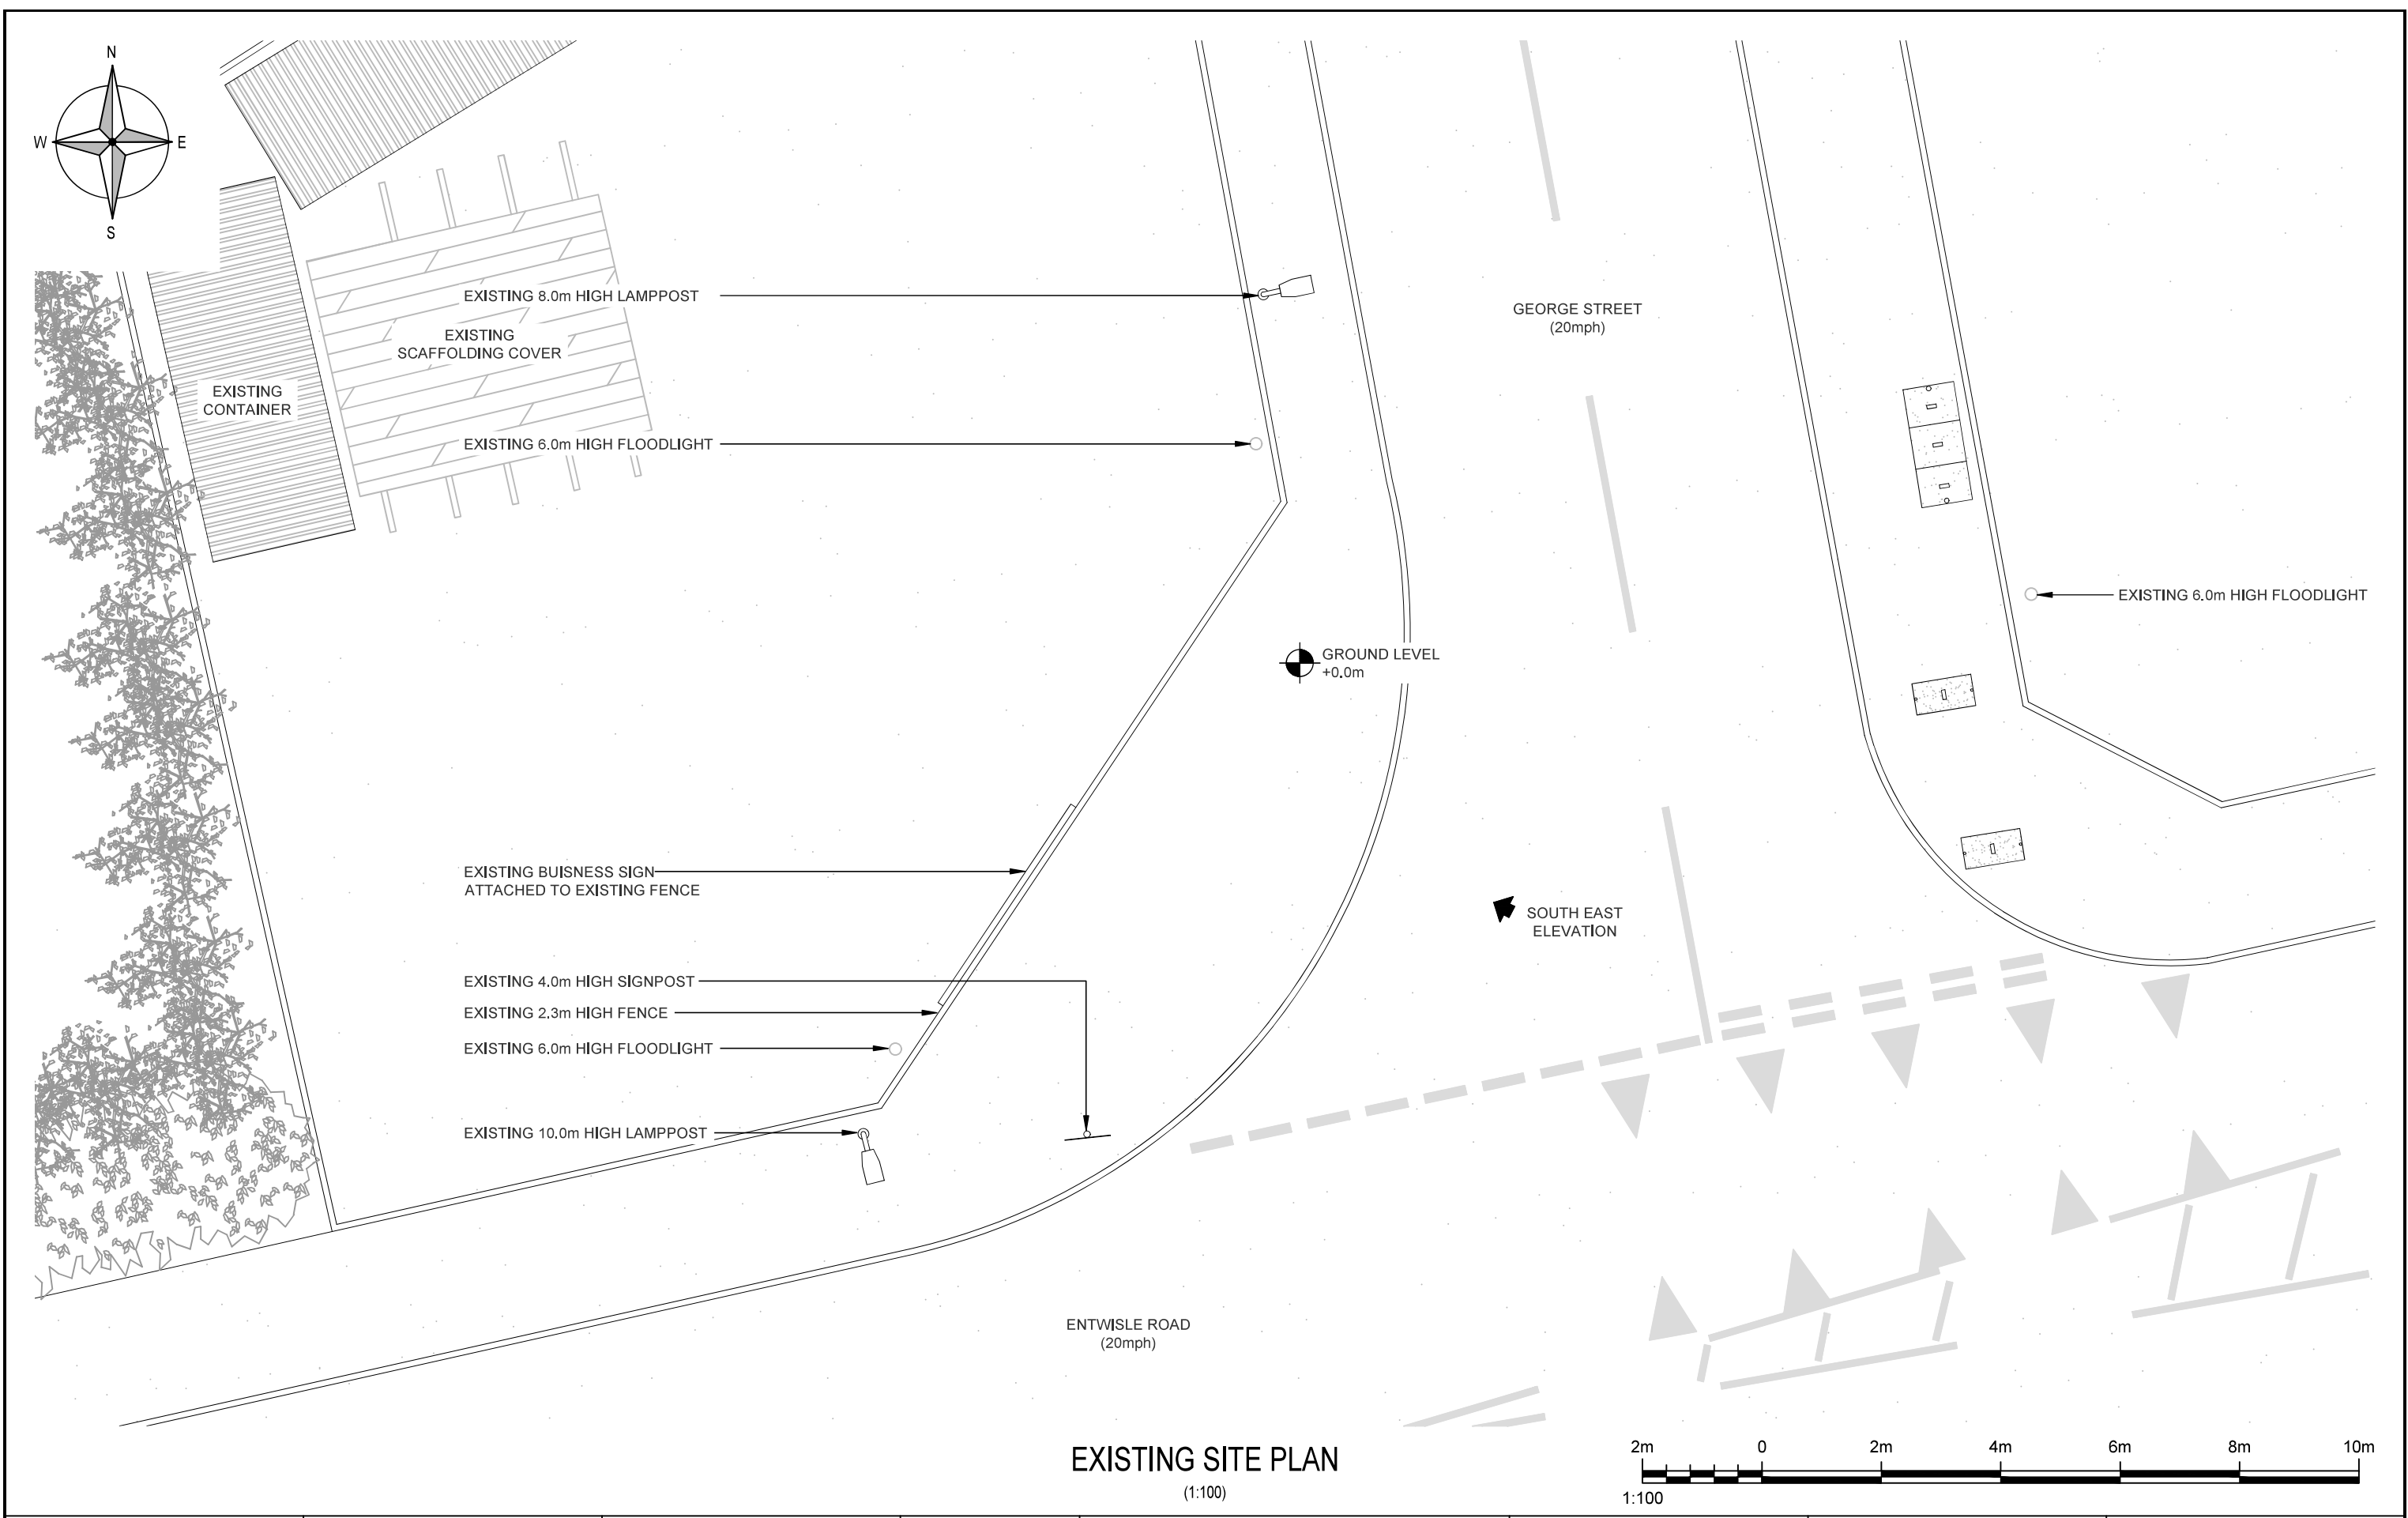


		Project: JET143		Site Address: GEORGE STREET ROCHDALE OL16 2HZ				ALL DIMENSIONS ARE IN mm UNLESS NOTED OTHERWISE				Drawing Title: EXISTING SITE PLAN		Purpose of Issue: PLANNING											
		Sharer 1 Ref: 104267						Sharer 2 Ref: -		Rev	Modification		By	Ch	Date			Drawing No.: 200		Drawing Revision: A		Date of Issue: 08.06.26		Pack Revision: A	
										A	Issued for Approval		ARC	GH	08.06.26										
Cell Name: GEORGE STREET SW		National Grid Ref: E: 390152 N: 413523											Checked By: GH	Checked On: 08.06.26	Designer: GH	Surveyed By: JET NETWORK SOLUTIONS									

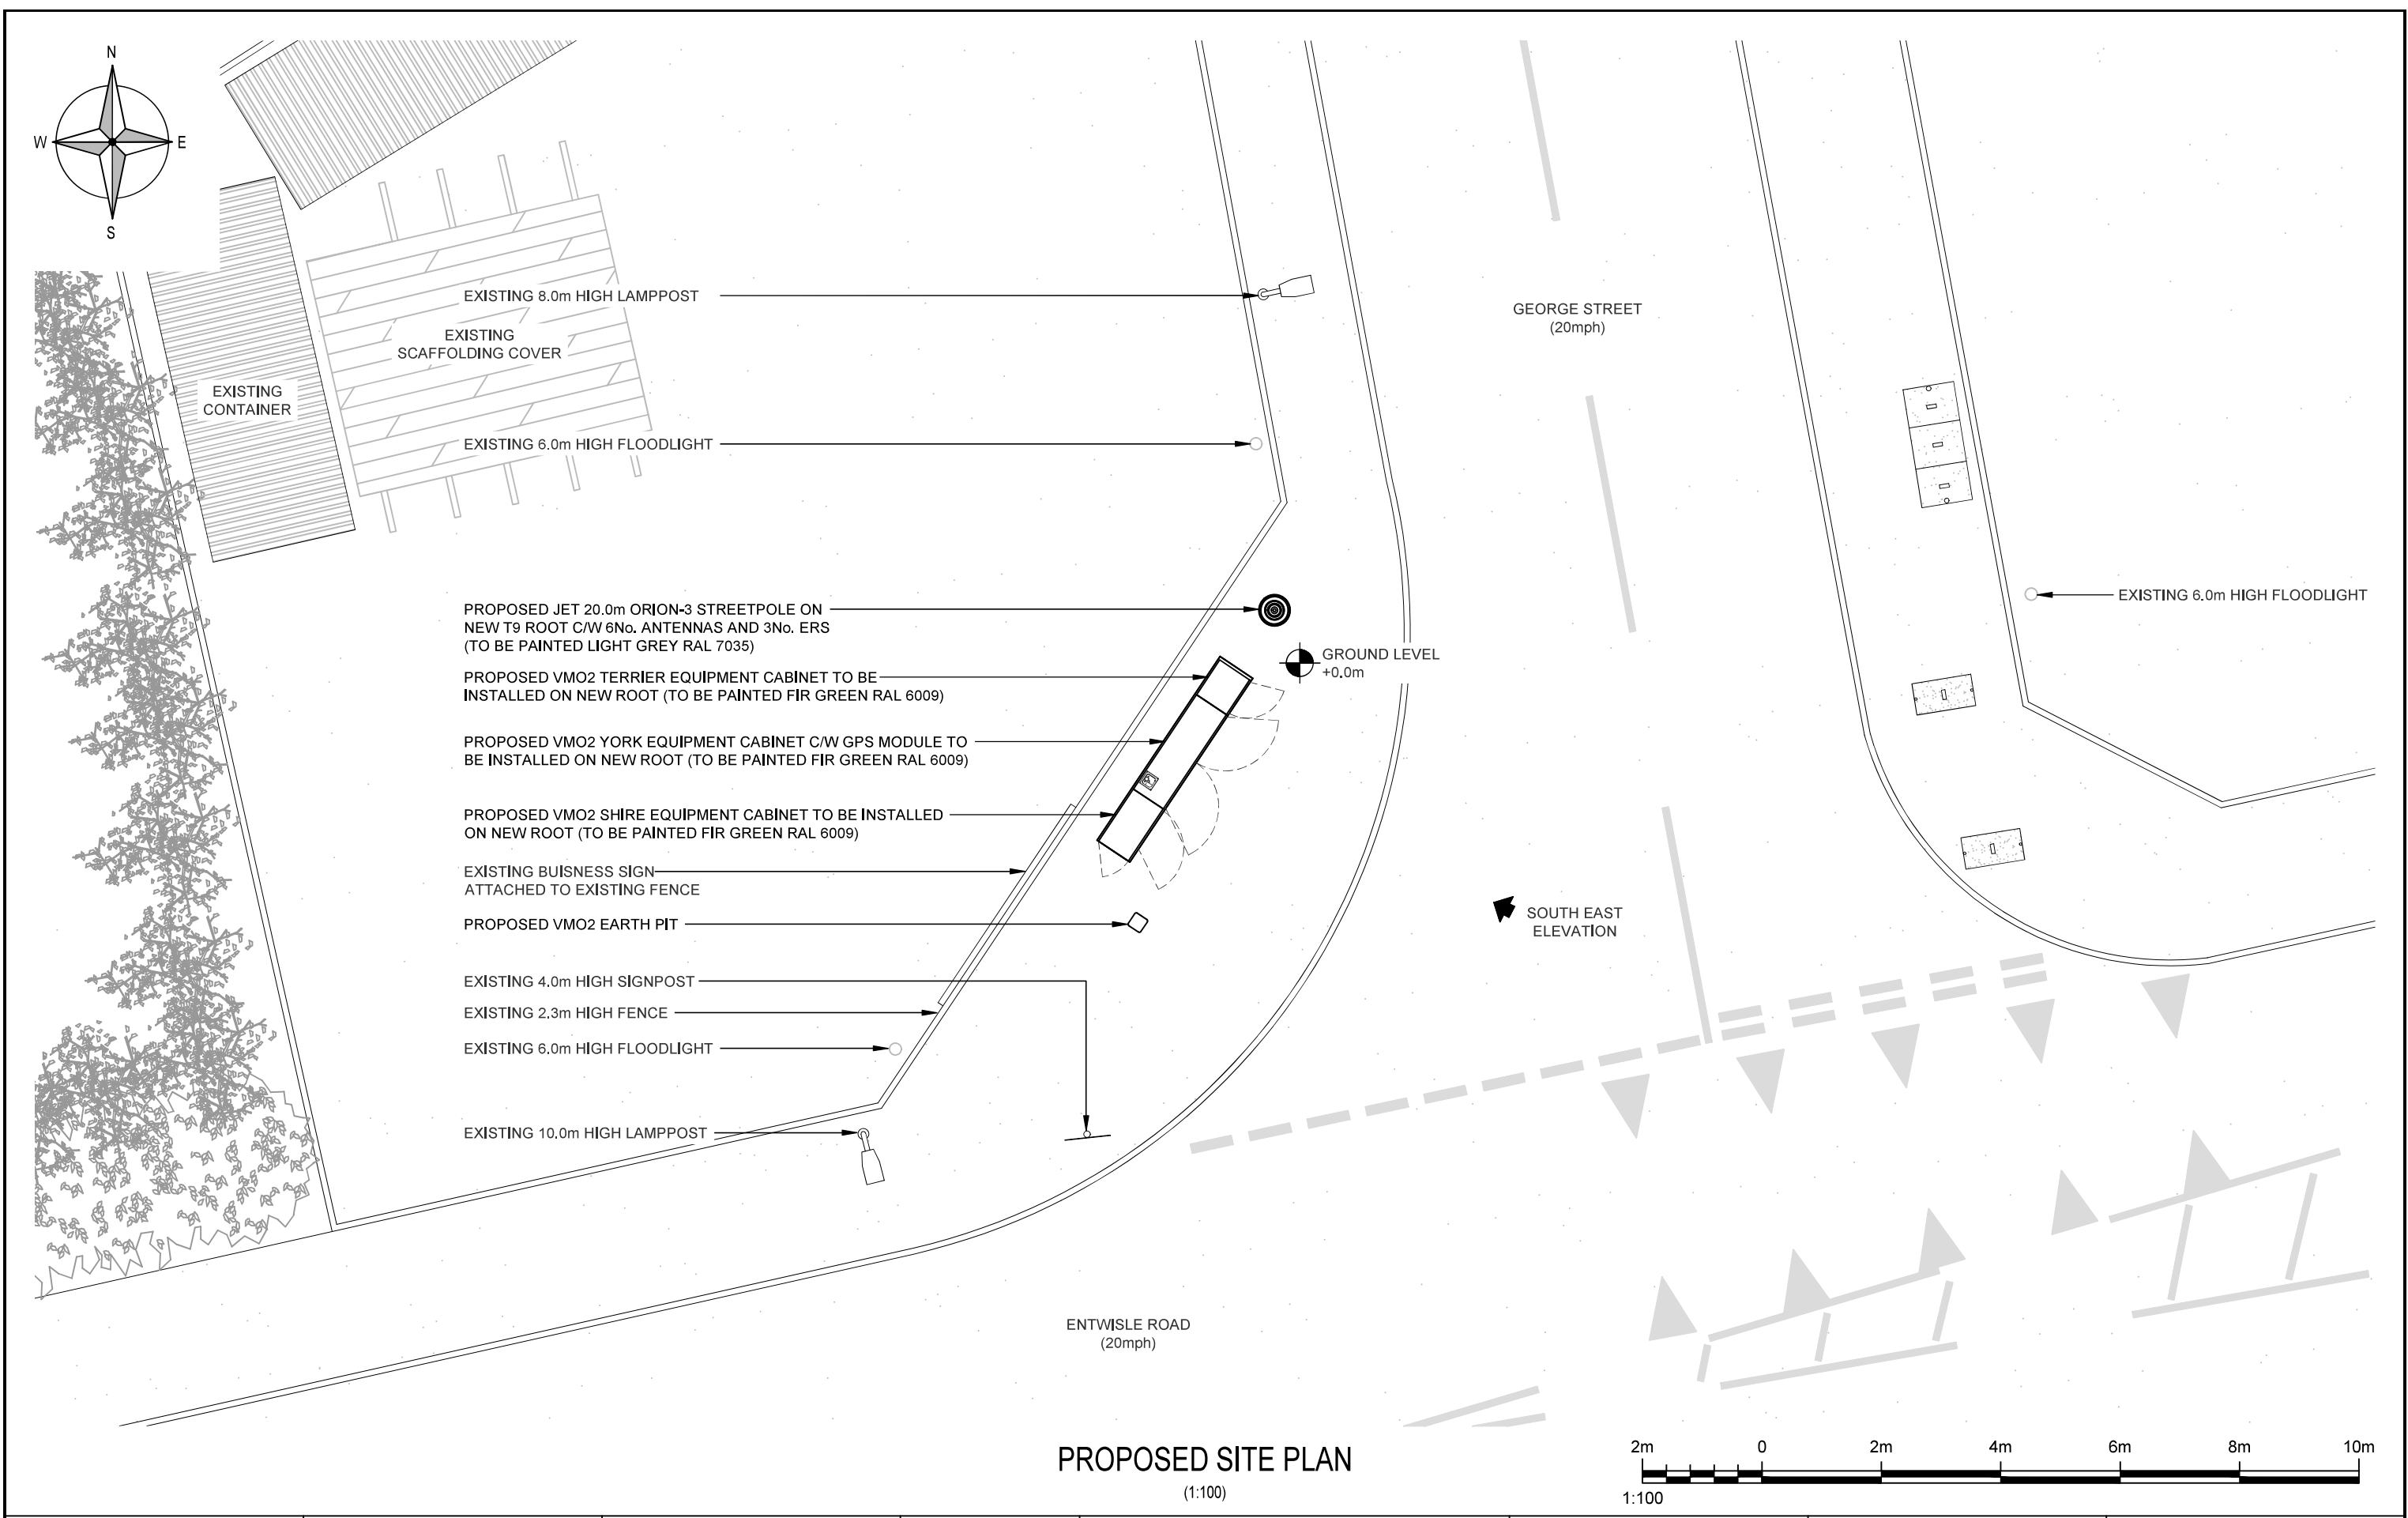


PROPOSED SITE PLAN
(1:100)


		Project: JET143		Site Address: GEORGE STREET ROCHDALE OL16 2HZ				ALL DIMENSIONS ARE IN mm UNLESS NOTED OTHERWISE				Drawing Title: PROPOSED SITE PLAN		Purpose of Issue: PLANNING			
		Sharer 1 Ref: 104267	Sharer 2 Ref: -					Rev	Modification	By	Ch	Date	Drawing No.: 201	Drawing Revision: A	Date of Issue: 08.06.26		
Cell Name: GEORGE STREET SW		National Grid Ref: E: 390152 N: 413523						A	Issued for Approval	ARC	GH	08.06.26	Drawn By: ARC	Drawn On: 08.06.26	Principal Designer: JET NETWORK SOLUTIONS		
													Checked By: GH	Checked On: 08.06.26	Designer: GH	Surveyed By: JET NETWORK SOLUTIONS	

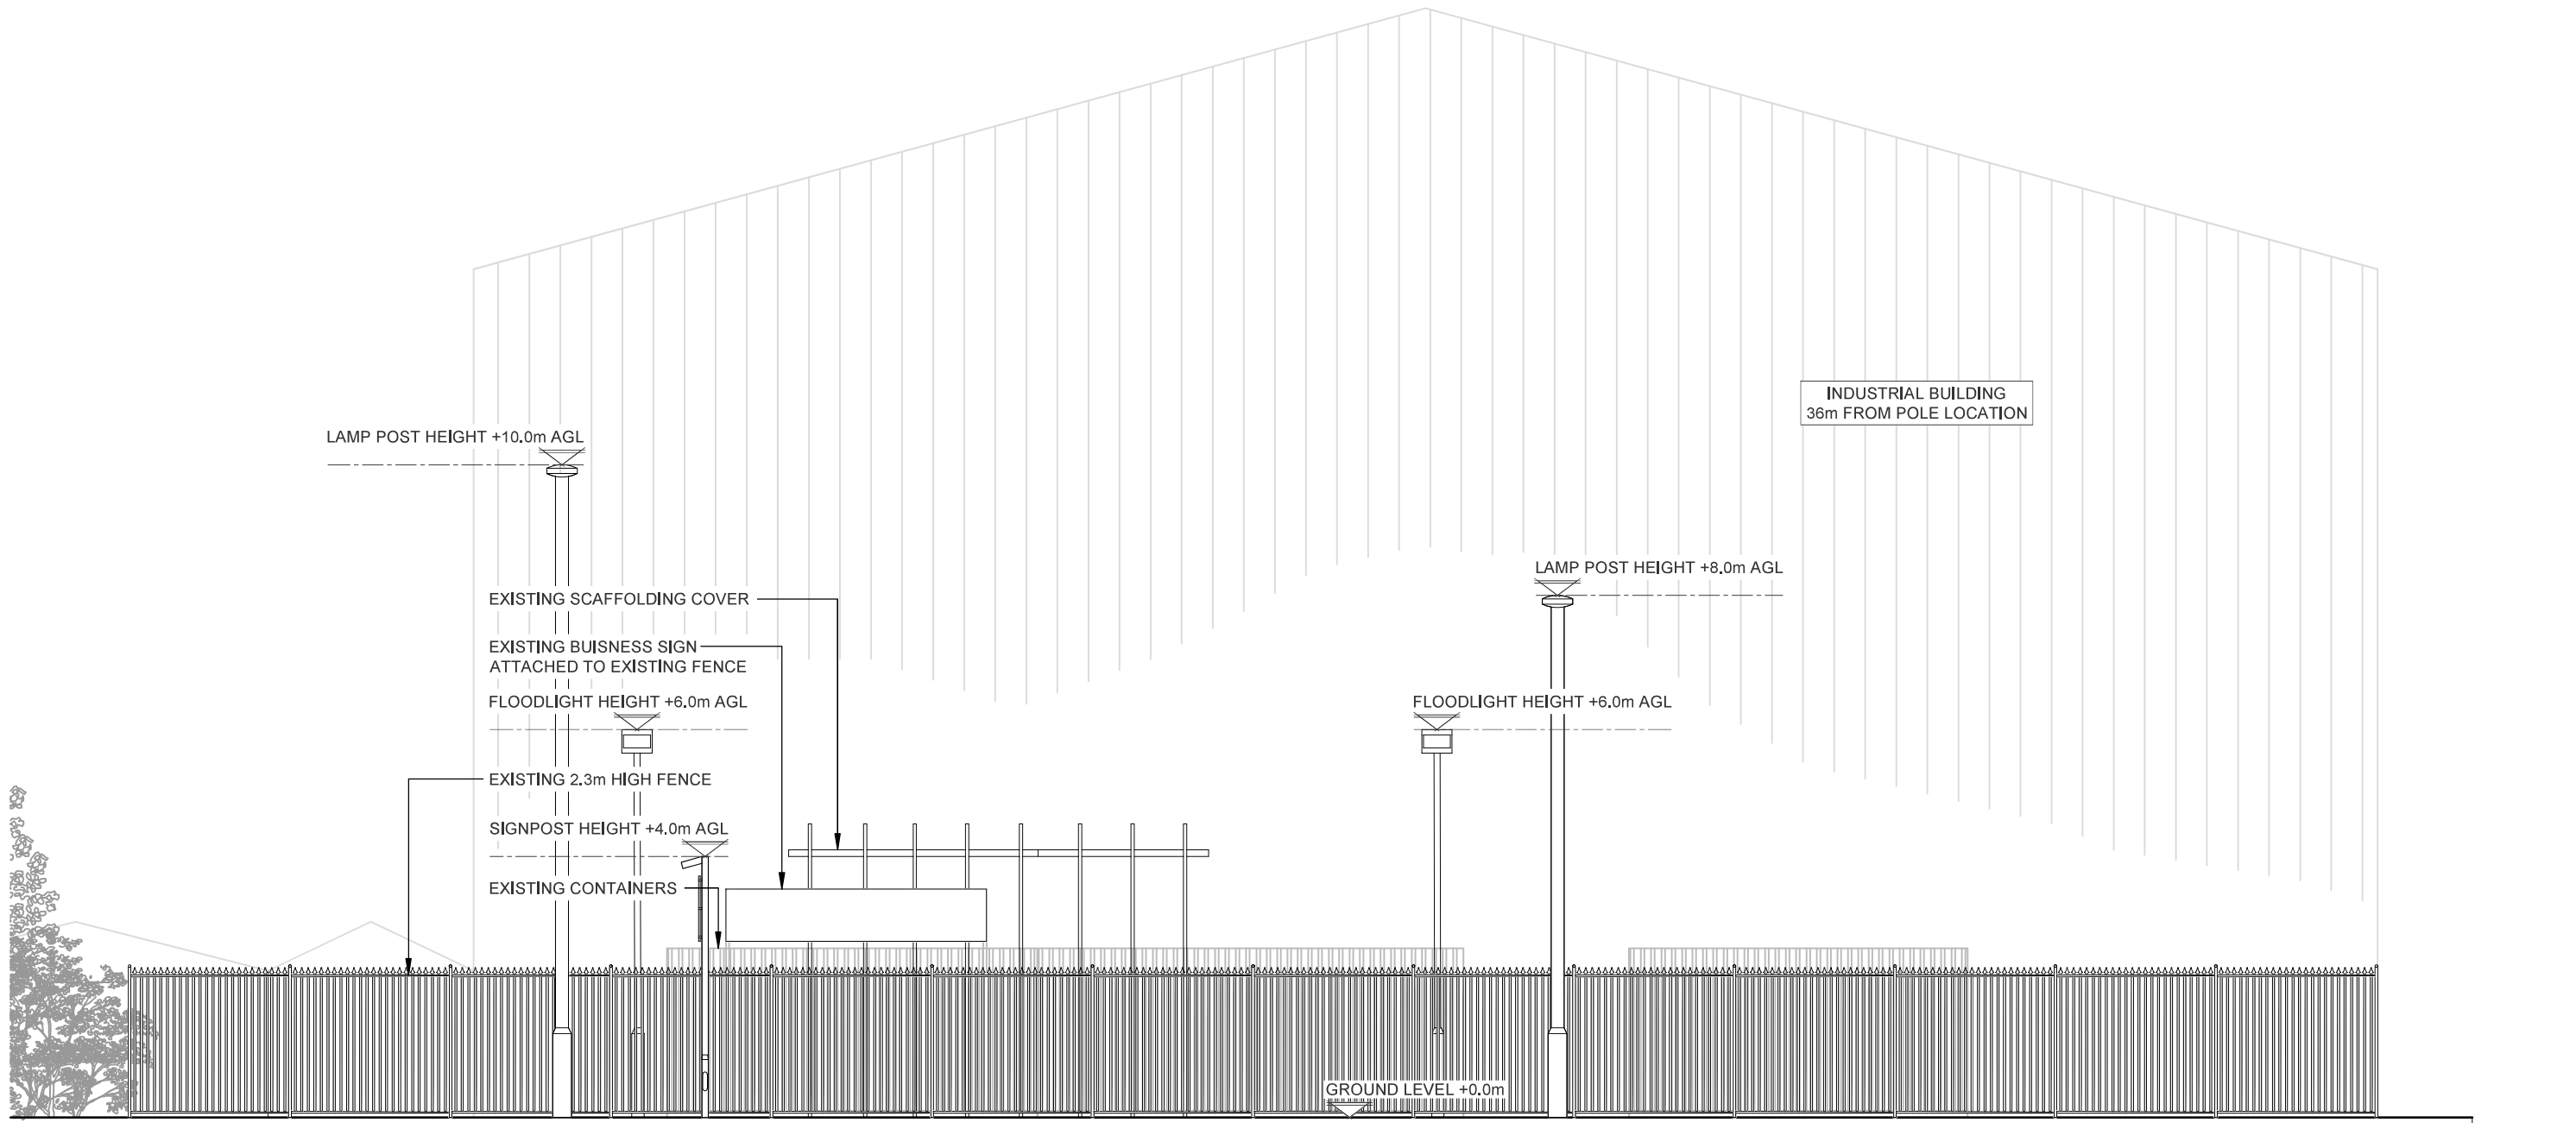

EXISTING SOUTH EAST ELEVATION

(1:100)

 

 	Project: JET143		Site Address: GEORGE STREET ROCHDALE OL16 2HZ		ALL DIMENSIONS ARE IN mm UNLESS NOTED OTHERWISE					Drawing Title: EXISTING SITE ELEVATION		Purpose of Issue: PLANNING		 	
	Sharer 1 Ref: 104267	Sharer 2 Ref: -			Rev	Modification		By	Ch	Date	EXISTING SITE ELEVATION		PLANNING		
					A	Issued for Approval		ARC	GH	08.06.26	Drawing No.: 300	Drawing Revision: A	Date of Issue: 08.06.26		Pack Revision: A
Cell Name: GEORGE STREET SW		National Grid Ref: E: 390152 N: 413523													

