



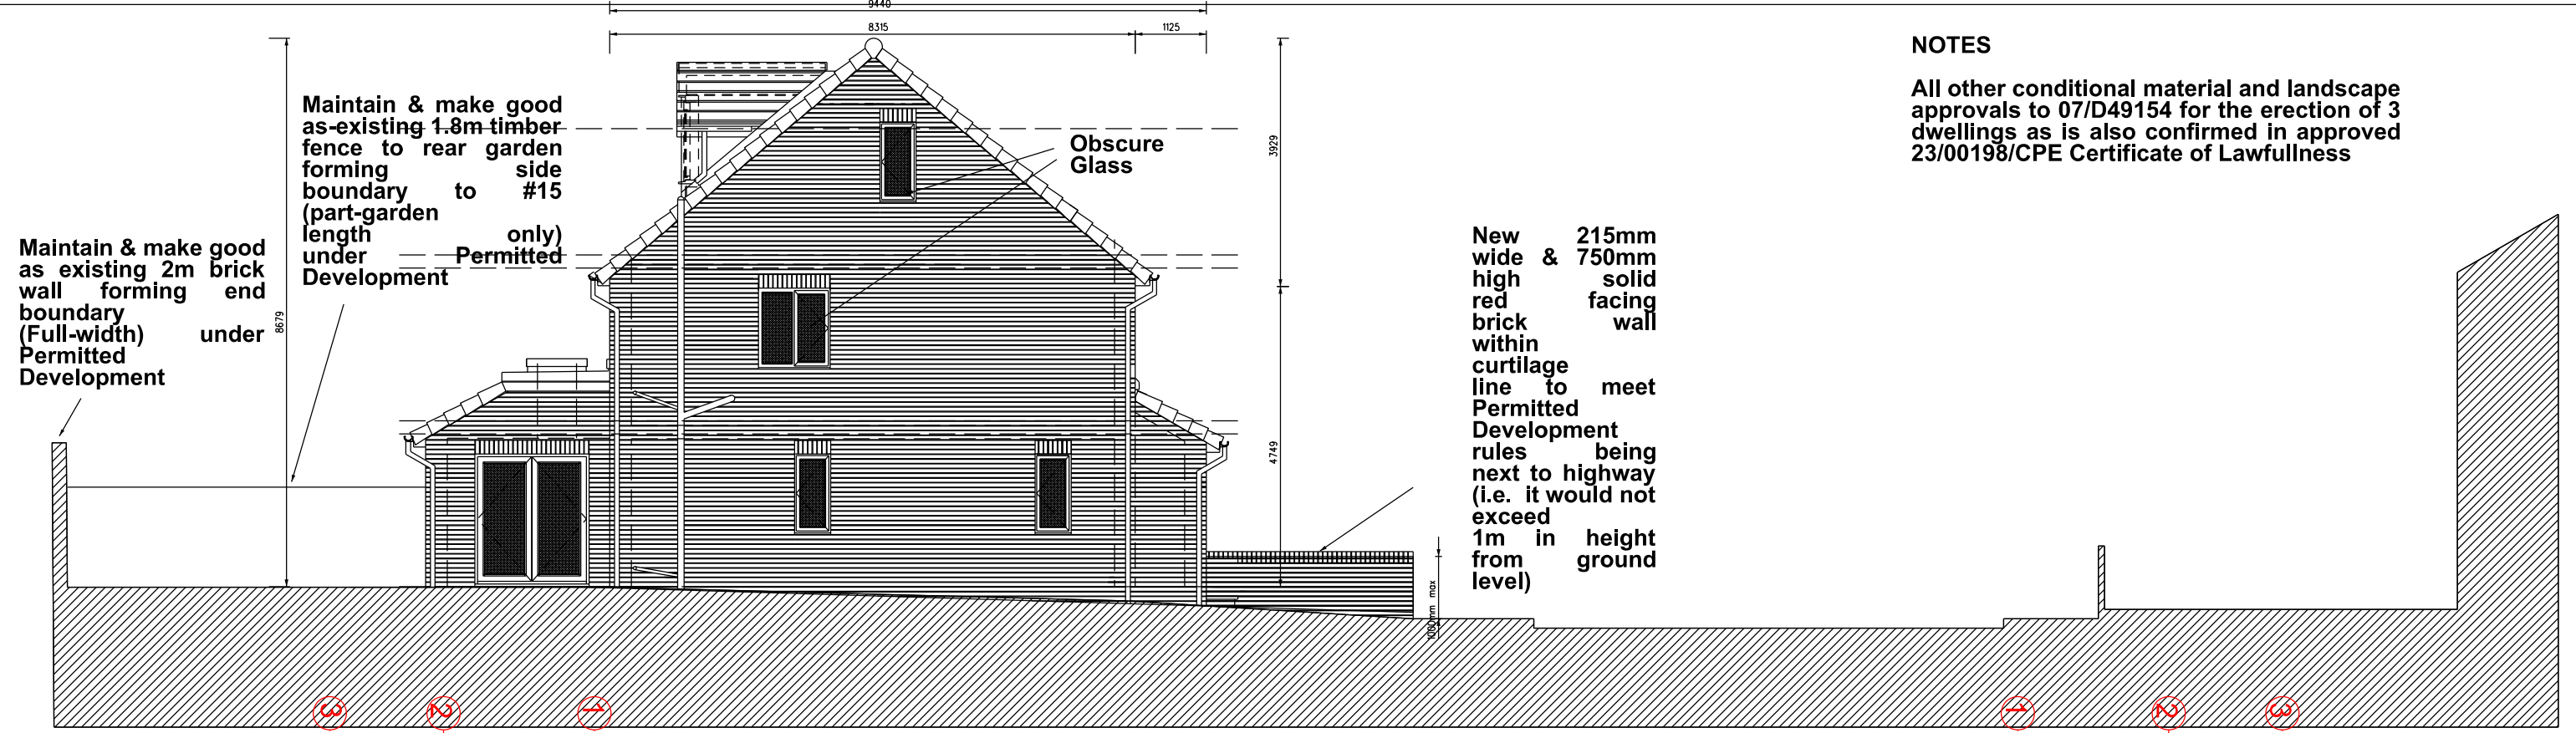


NOTES

All other conditional material and landscape approvals to 07/D49154 for the erection of 3 dwellings as is also confirmed in approved 23/00198/CPE Certificate of Lawfulness

PROPOSED SIDE ELEVATION (FACING #15 HILLCREST ROAD)

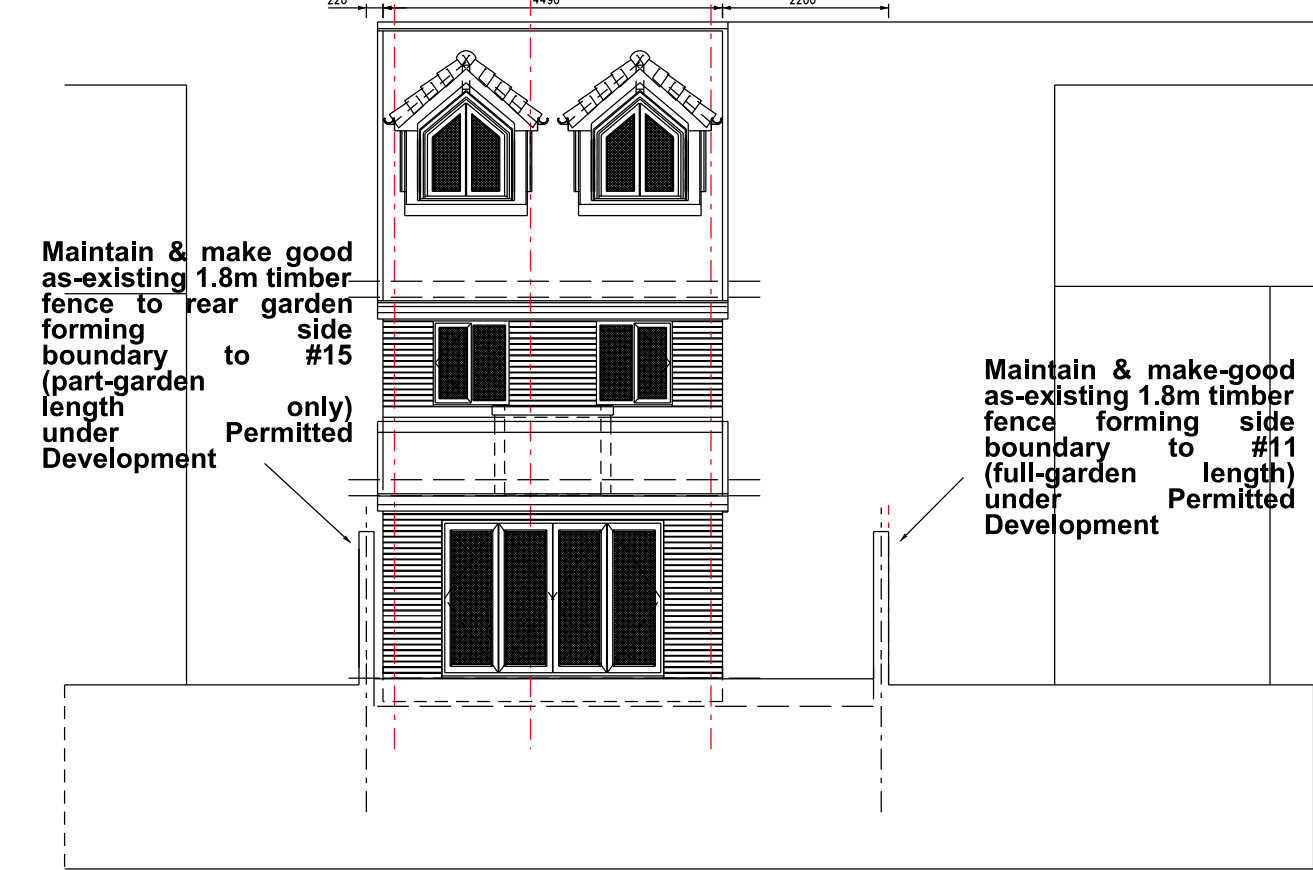

PROPOSED REAR ELEVATION

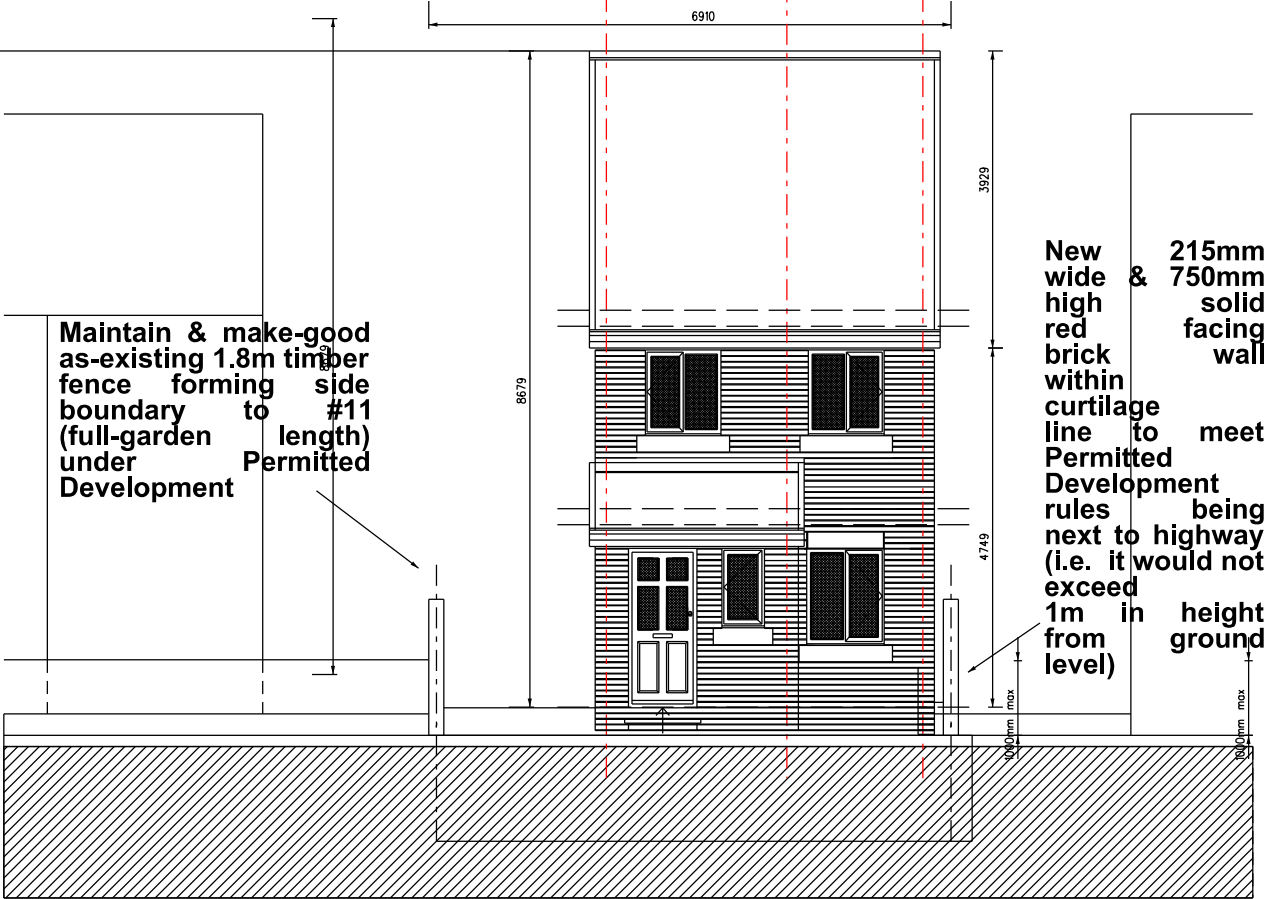

PROPOSED FRONT ELEVATION TO HILLCREST ROAD

REVISIONS Rev A: Rear Extension Added 21Nov22 Rev B: Planning Notes 16Jan23 Rev C: Notes 06Jul23 Rev D: Planning Parking Request 16Oct23 Rev E: Floor to floor / Variation of Condition 19Jun26	REVISION NOTES	PROJECT AND DETAILS:		AT: Rochdale, OL11 2QE	SCALE: 1:50 @ A1 1:100 @ A3	<table border="1"><tr><td>A</td><td>B</td><td>C</td><td>D</td><td>E</td><td></td><td></td><td></td><td></td><td></td></tr><tr><td></td><td></td><td></td><td></td><td></td><td></td><td></td><td></td><td></td><td></td></tr></table>	A	B	C	D	E																DWG TITLE: As Proposed Elevations
		A	B				C	D	E																		
		Land adjacent 15 Hillcrest Road					DRAWN: IB	DWG NO: 499-PL06E																			
SCALABLE IN METRES 0.50 1.0 2.0 3.0 4.0 5.0 6.0 10.0																											
		FOR: L Wells	DATE: 17 Nov 22																								