




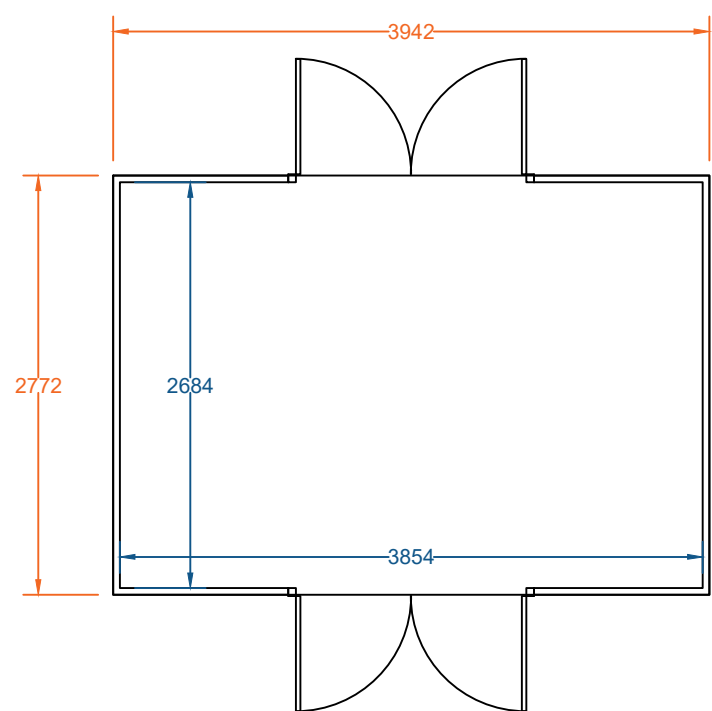


Proposed Floor Plan
Scale (1 : 5 0)

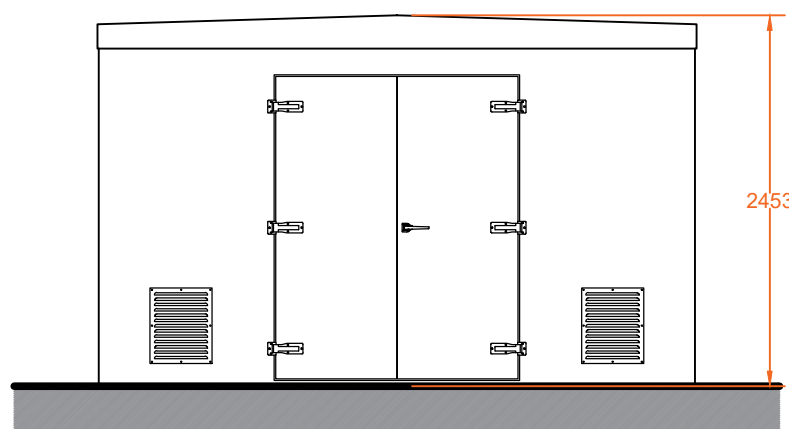

Proposed North Elevation
Scale (1 : 1 0 0)

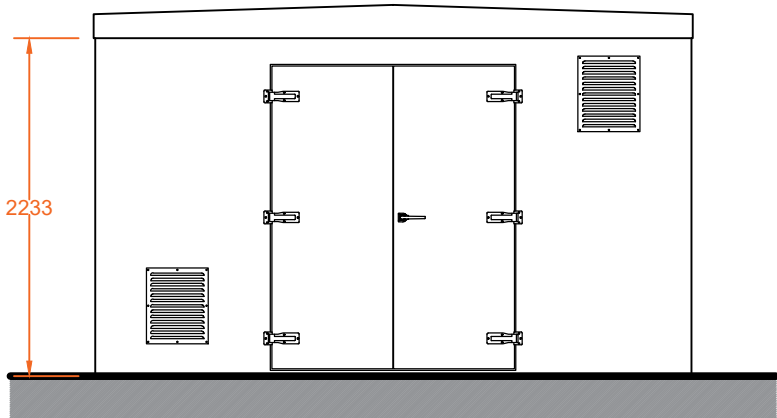

Proposed South Elevation
Scale (1 : 5 0)

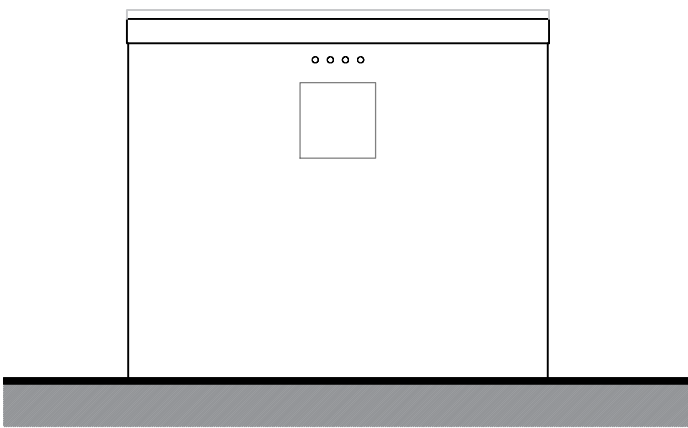


Proposed East & West Elevations
Scale (1 : 5 0)




Location Plan
Scale (1 : 1 2 5 0)

©Crown Copyright and database rights 2026 OS Licence No 100041041


IMPORTANT NOTES
DO NOT SCALE FROM THIS PLAN
THESE ELEVATIONS ARE DRAFTED TO ALLOW THE PLANNING AUTHORITY TO MAKE A DECISION ON THE PROPOSED DEVELOPMENT AND FOR NO OTHER PURPOSE. THESE ELEVATIONS ARE NOT BUILDING REGULATION COMPLIANT AND SHOULD NOT BE RELIED UPON AS SUCH. THE DECISION NOTICE (WHEN AVAILABLE) SHALL PROVIDE THE EXACT DIMENSIONS OF THE PROPOSED BUILDING AND SHOULD BE RELIED UPON. THESE PLANS SHOULD NOT BE USED AS DEFINITIVE AND ANY MEASUREMENTS SHOULD BE TAKEN AND CHECKED FROM THE PROPOSED SITE.

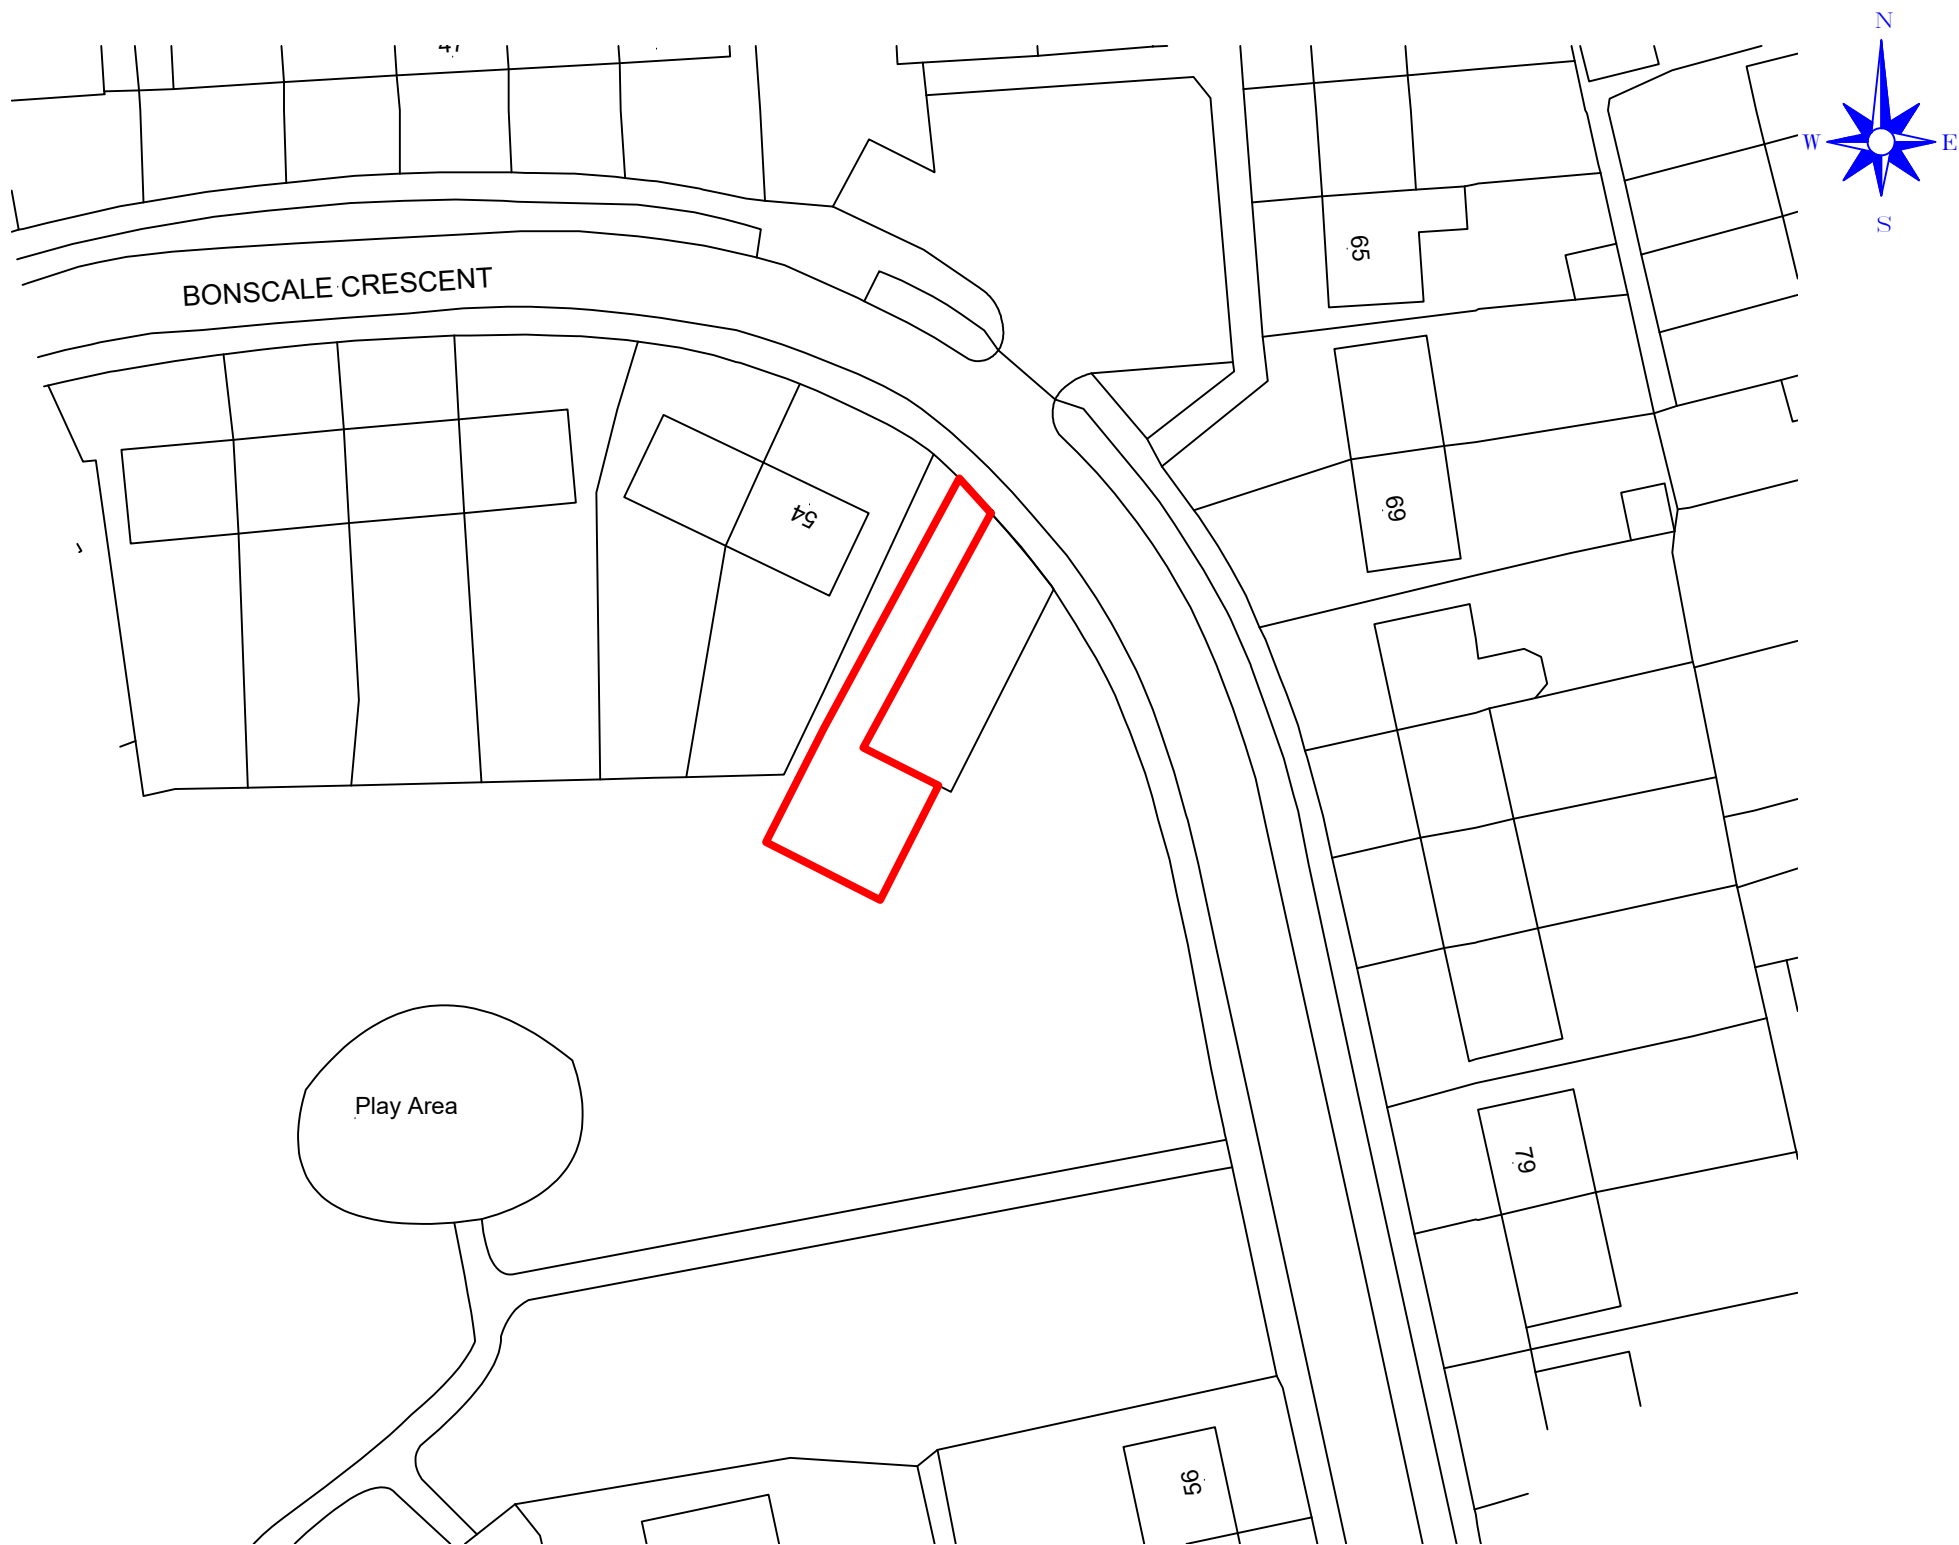


Existing Site Plan
Scale (1 : 5 0 0)

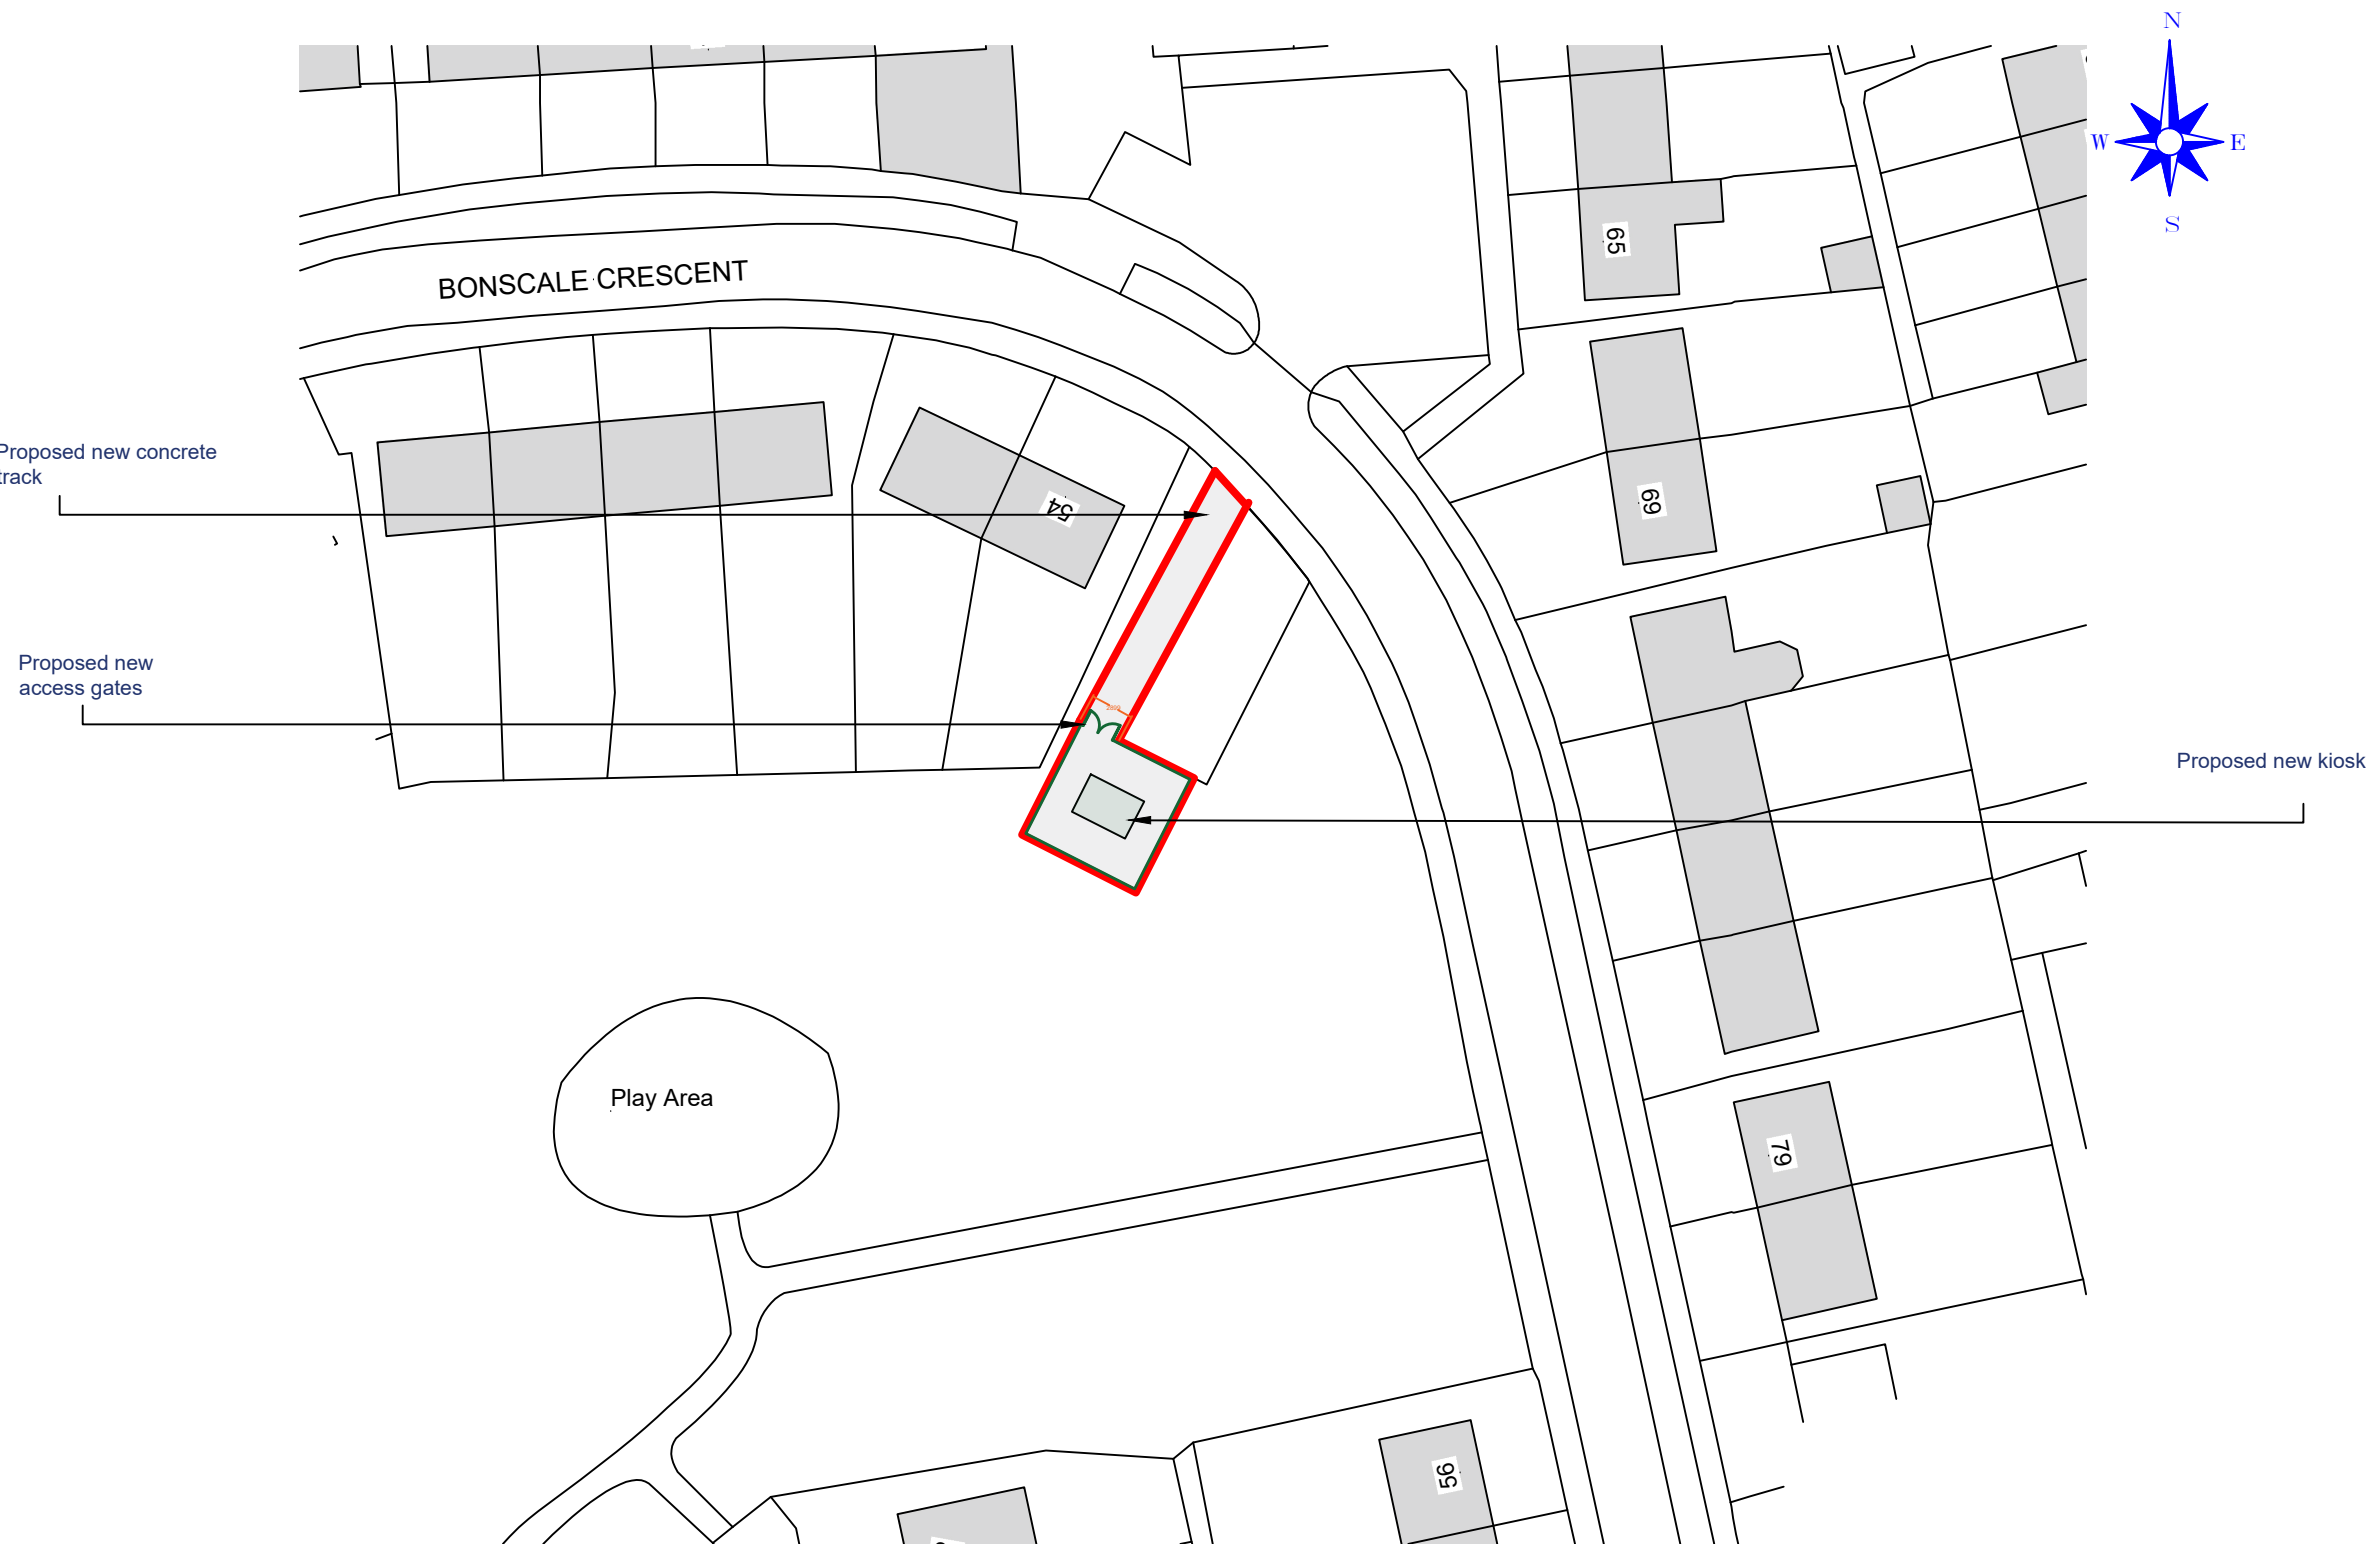

Proposed Site Plan
Scale (1 : 5 0 0)

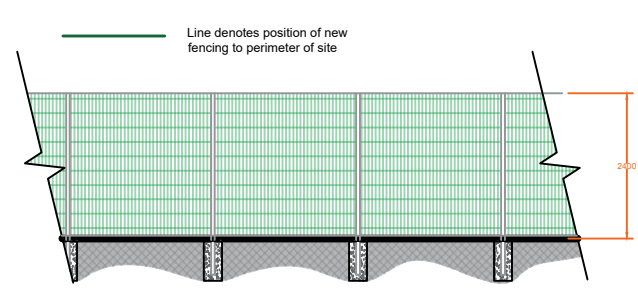

Example of proposed fencing around new kiosk

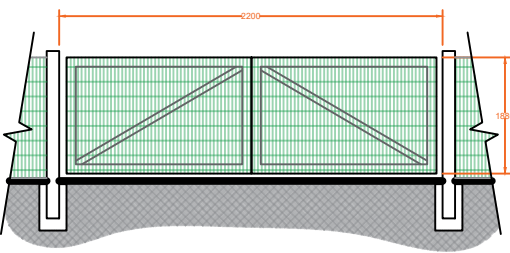

Revision			Date
 MacMarshalls Ltd, Harold House, 112-116 Chorley New Road, Bolton, BL1 4DH			
info@macmarshalls.co.uk Tel: 01204 555600 www.macmarshalls.co.uk			
Drawing Title: Proposed New Kiosk			
Site Location: Bonscale Crescent, Middleton			
Drawing Status: Proposed Plans			
Date: 26/03/2026	Drawn by: JHolden		
Scale: As Stated @ A1	Ref: 001-C 200-356	Revision: -	
Client: Cadent			