




Dimensioning
Figured dimensions only to be taken from these designs and drawings. Work to annotated dimensions only. All dimensions to be checked on site. Architectural designers to be informed immediately of any discrepancies before work proceeds. Drawings are to be read in conjunction with relevant specifications, structural engineers and service engineers' drawings.

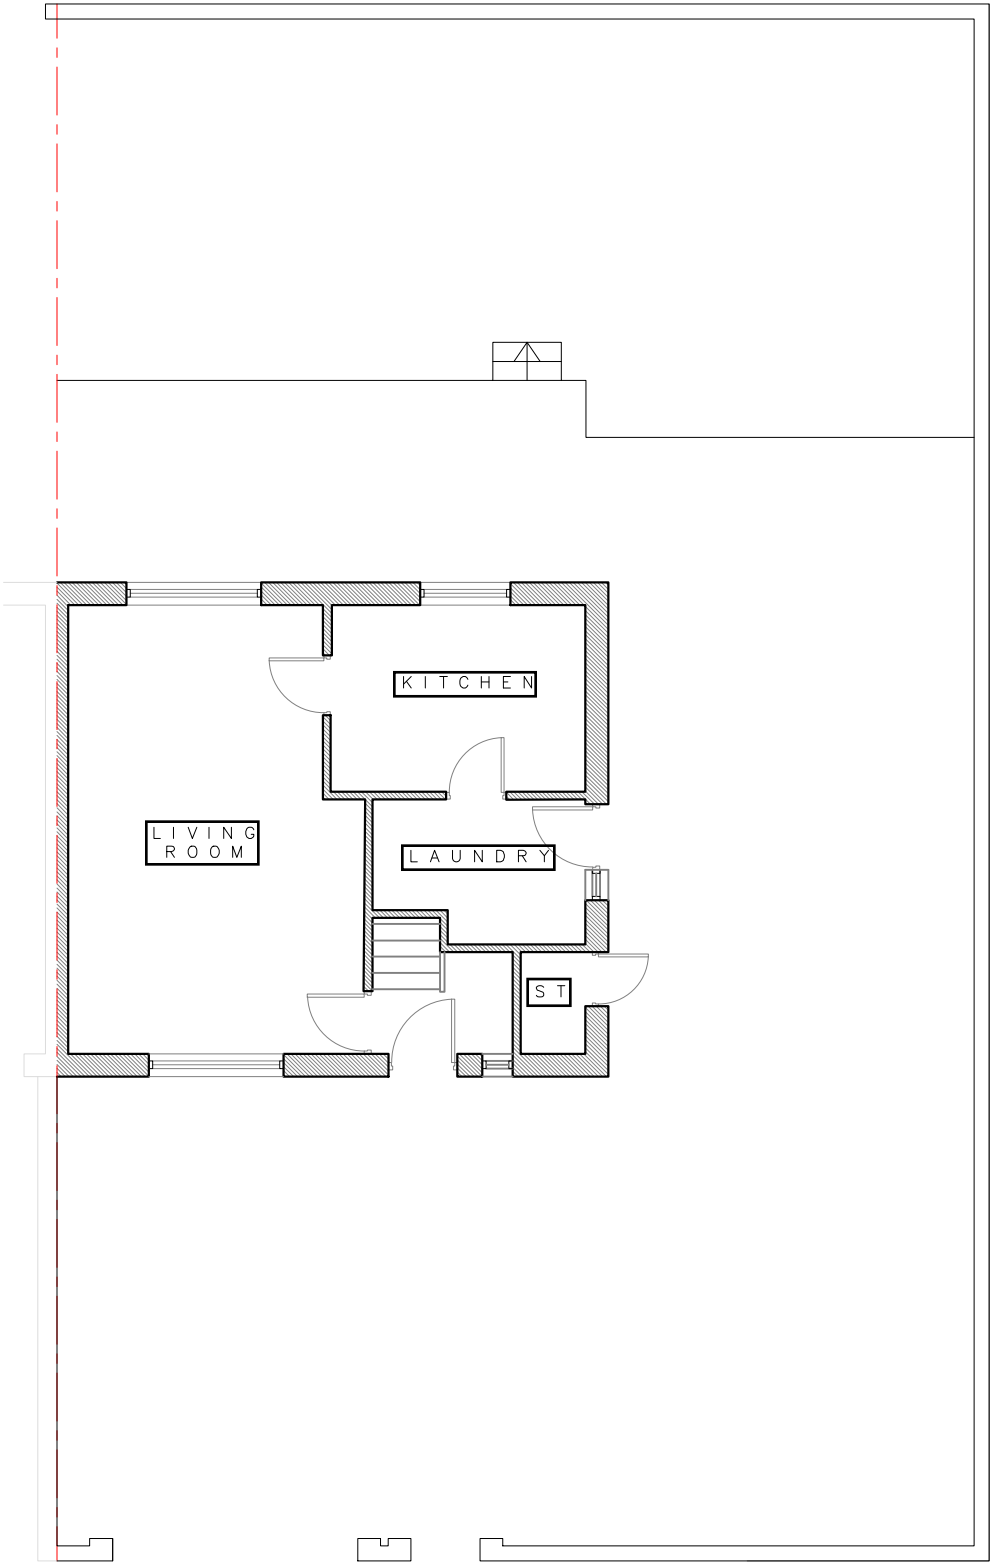

EXISTING GROUND FLOOR PLAN
1:100 @ A3
0m 1m 3m 5m

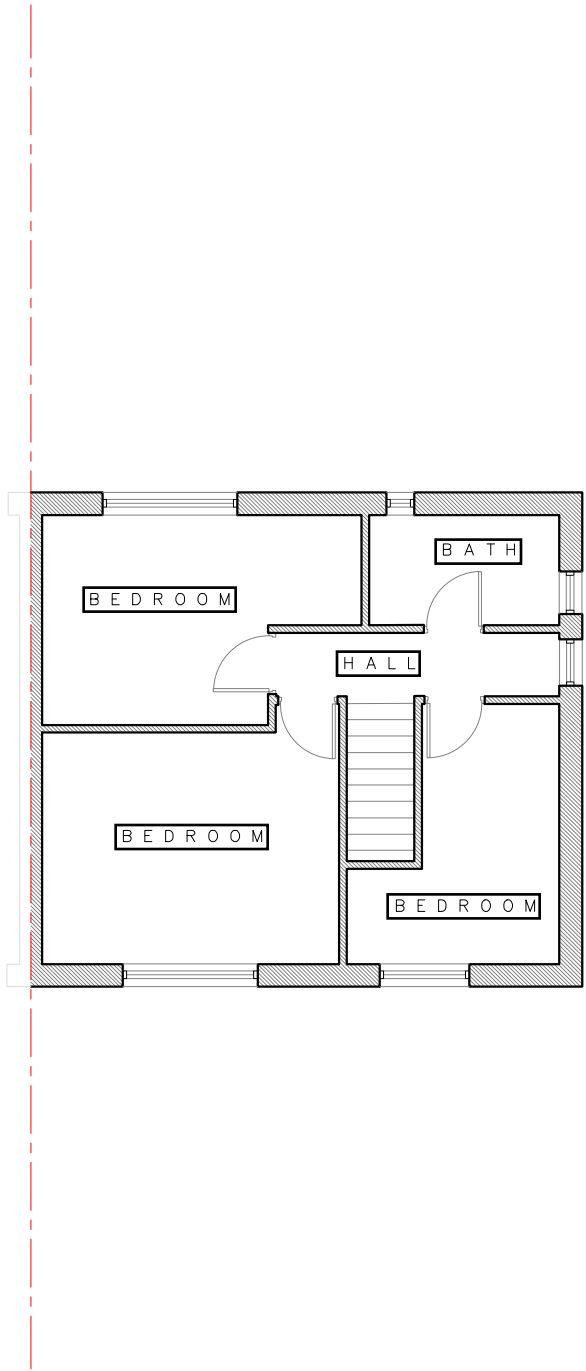

EXISTING FIRST FLOOR PLAN
1:100 @ A3

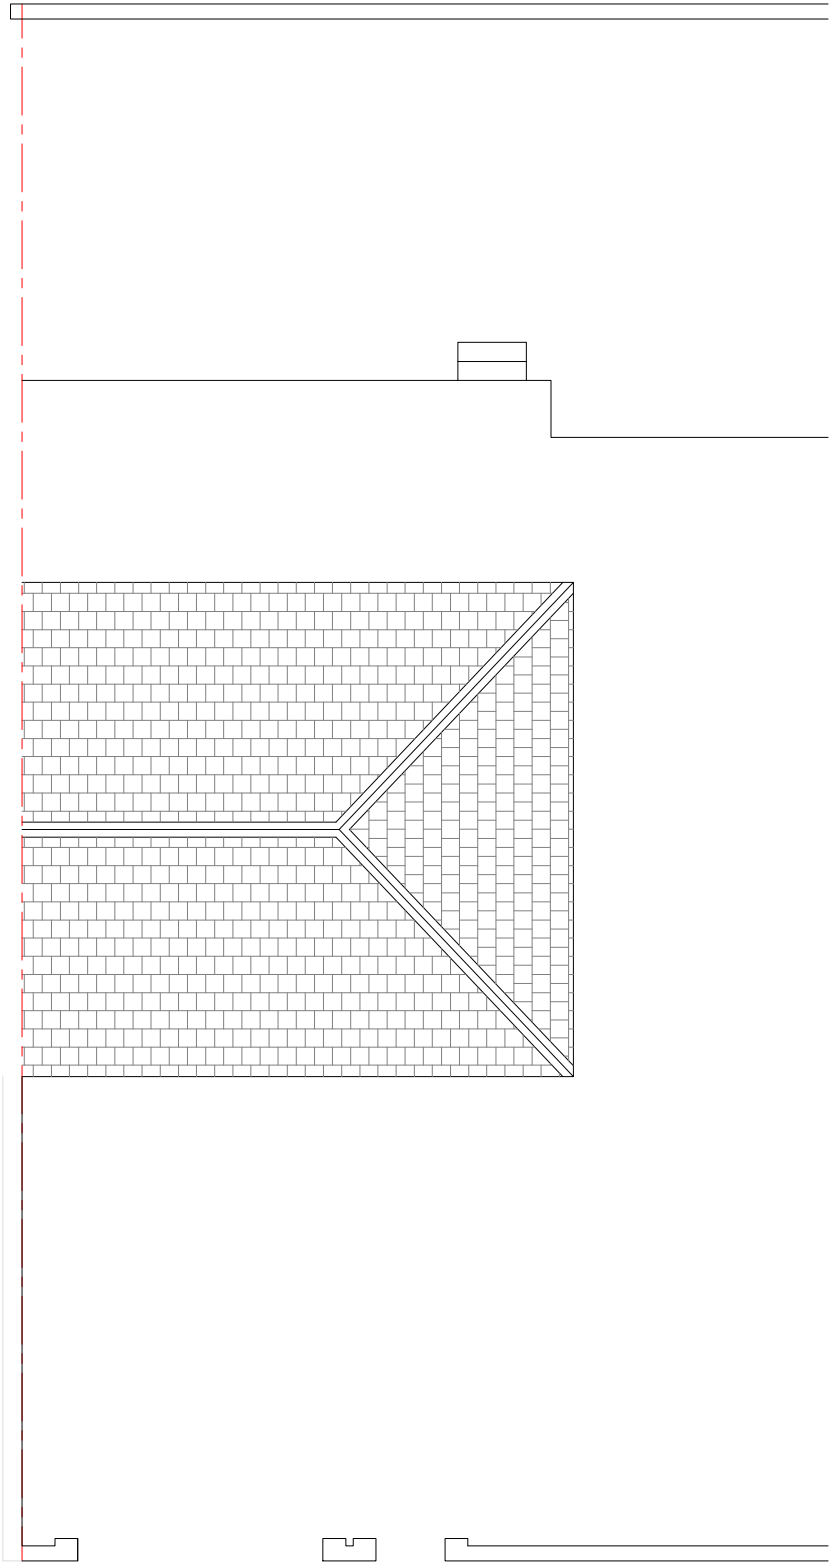

EXISTING ROOF PLAN
1:100 @ A3

Rev	Date	Description
-	08/06/26	Issued to client for comments



S A L E M
ARCHITECTS
Architecture | Masterplanning | Graphics

CLIENT:	M. Rizwan	REV:
PROJECT:	102 Curzon Road, Rochdale, OL11 2RX	DATE:
TITLE:	Existing Plans	June 2026
SCALE:	1:100 @ A3	DRAWING NO.
		Sheet 2