


SITE LOCATION




SITE LOCATION
(Scale 1:50000)

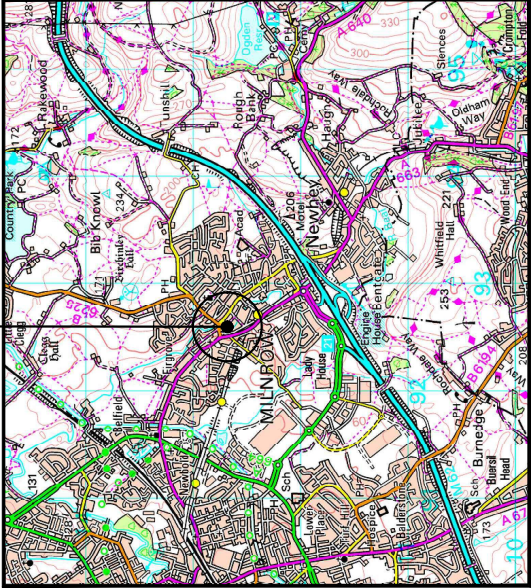

DIRECTIONS TO SITE:

HEAD NORTHEAST ON M62. AT THE FLYOVER 21-MILNROW INTERCHANGE, USE THE LEFT LANE TO FOLLOW SIGNS FOR A640/MILNROW/SHAW. USE THE MIDDLE LANE TO TAKE THE RAMP TO SIR ISAAC NEWTON WAY/A6193. AT THE ROUNDABOUT, TAKE THE 2ND EXIT ONTO SIR ISAAC NEWTON WAY/A6193. AT THE ROUNDABOUT, TAKE THE 1ST EXIT AND STAY ON SIR ISAAC NEWTON WAY/A6193. AT THE ROUNDABOUT, TAKE THE 1ST EXIT ONTO ELIZABETHAN WAY/A640. TURN RIGHT ONTO BRIDGE ST/B6225. AT THE ROUNDABOUT, TAKE THE 2ND EXIT ONTO DALE ST. TURN RIGHT ONTO EDMUND ST. DESTINATION WILL BE ON THE LEFT

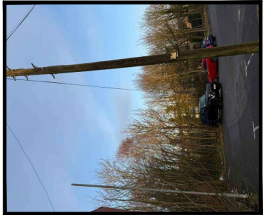


SITE PHOTOGRAPH

what3words:

///ripe.reply.parent


SITE LOCATION

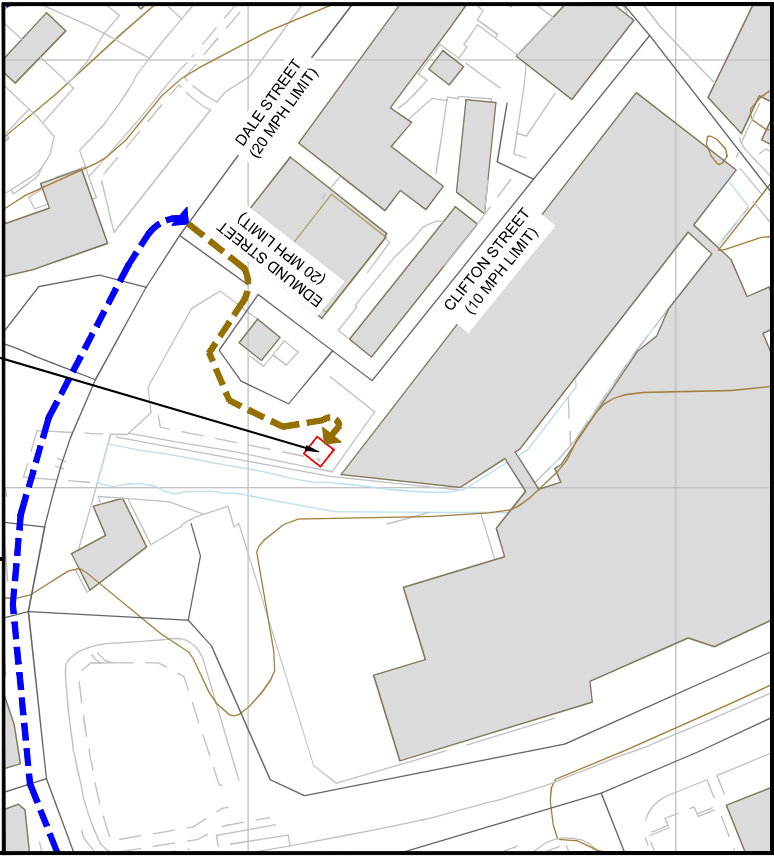


SITE LOCATION
(Scale 1:1250)



Jet Infrastructure	Project:		Site Address:		ALL DIMENSIONS ARE IN mm UNLESS NOTED OTHERWISE										Purpose of Issue:				
	JET32 Shaver 1 Ref: 104114 Shaver 2 Ref: -		EDMUND STREET CAR PARK MILNROW ROCHDALE GREATER MANCHESTER OL16 4HR		Rev	Modification		By	Ch	Date	Drawing Title:				Drawing No.		Drawing Revision:	Date of Issue	Pack Revision:
					A	Issued for Approval		RM	JE	12.02.26	SITE LOCATION MAPS				100		A	08.06.26	B
	Cell Name: MILNROW UNWIND PARALLEL		National Grid Ref: E: 392610 N: 412685								Checked By:				Checked On:		Designer:	Surveyed By:	
											JE				12.02.26		JE	CMcG	

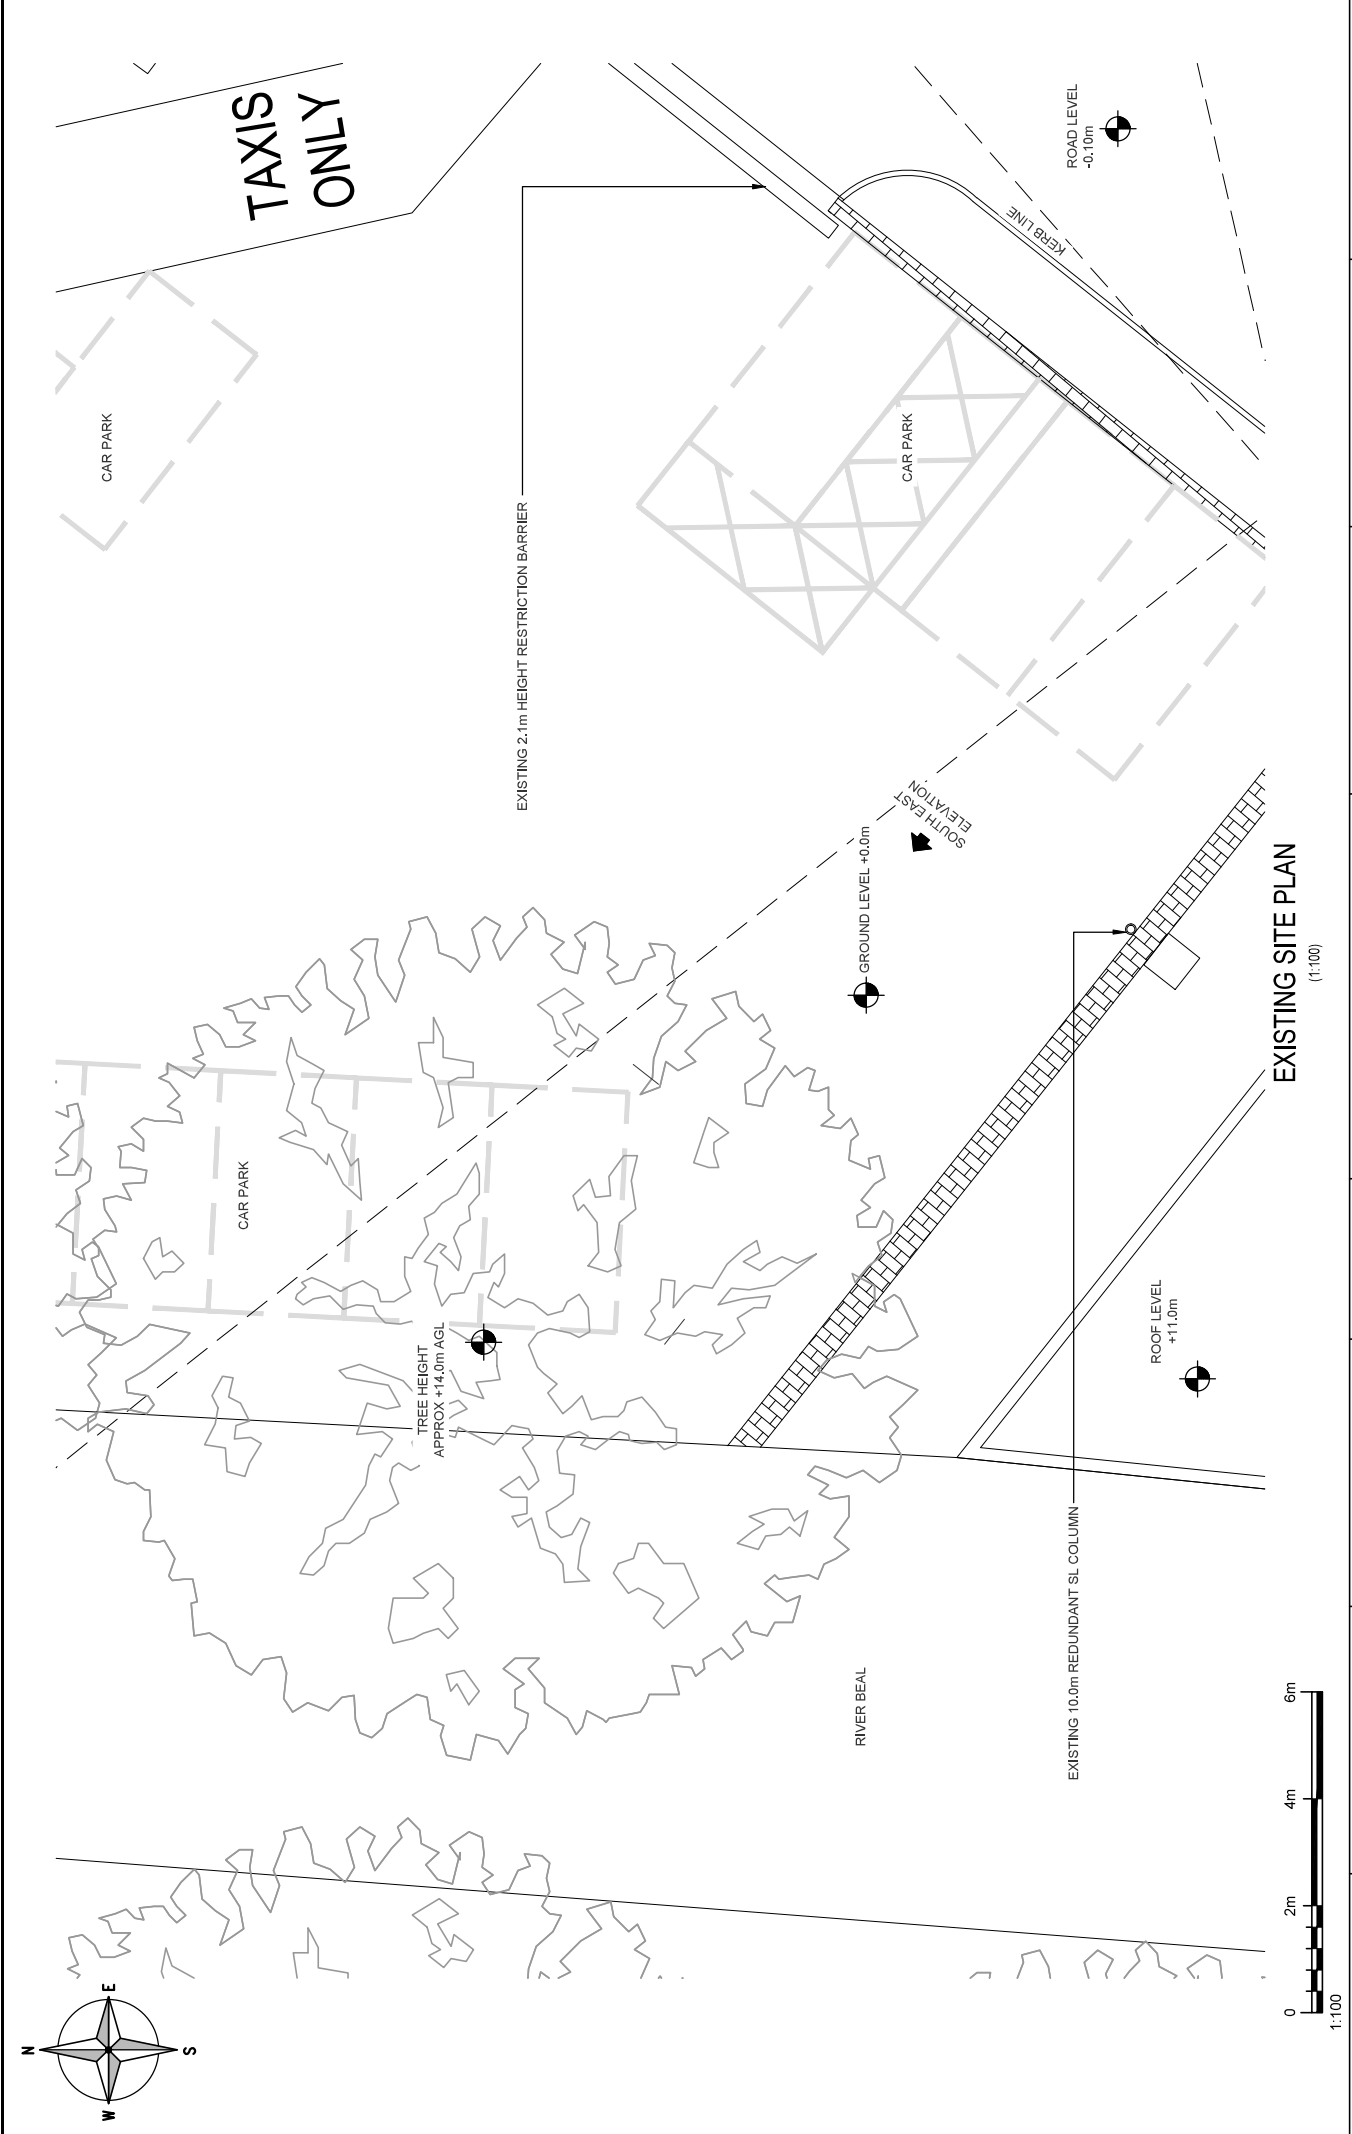


	Project:		Site Address:		Purpose of Issue:	
	JET32		EDMUND STREET CAR PARK MILNROW ROCHDALE GREATER MANCHESTER OL16 4HR		EXISTING SITE PLAN	
	Shaver 1 Ref:	Shaver 2 Ref:			Date of Issue:	Pack Revision:
	Cell Name:				08.06.26	B
MILNROW UNWIND PARALLEL			National Grid Ref:		Principal Designer:	Principal Designer:
			E: 392610 N: 412685		JET NETWORK SOLUTIONS	JET NETWORK SOLUTIONS
					Designer:	Designer:
					JE	CMcG
					Drawn On:	Drawn On:
					12.02.26	12.02.26
					Checked By:	Checked By:
					JE	JE
					Drawn By:	Drawn By:
					RM	RM
					Drawing No.:	Drawing No.:
					200	A
					By:	By:
					RM JE	RM JE
					Date:	Date:
					12.02.26	12.02.26
					Issued for Approval:	Issued for Approval:
					A	A
					Modification:	Modification:
					ALL DIMENSIONS ARE IN mm UNLESS NOTED OTHERWISE	ALL DIMENSIONS ARE IN mm UNLESS NOTED OTHERWISE

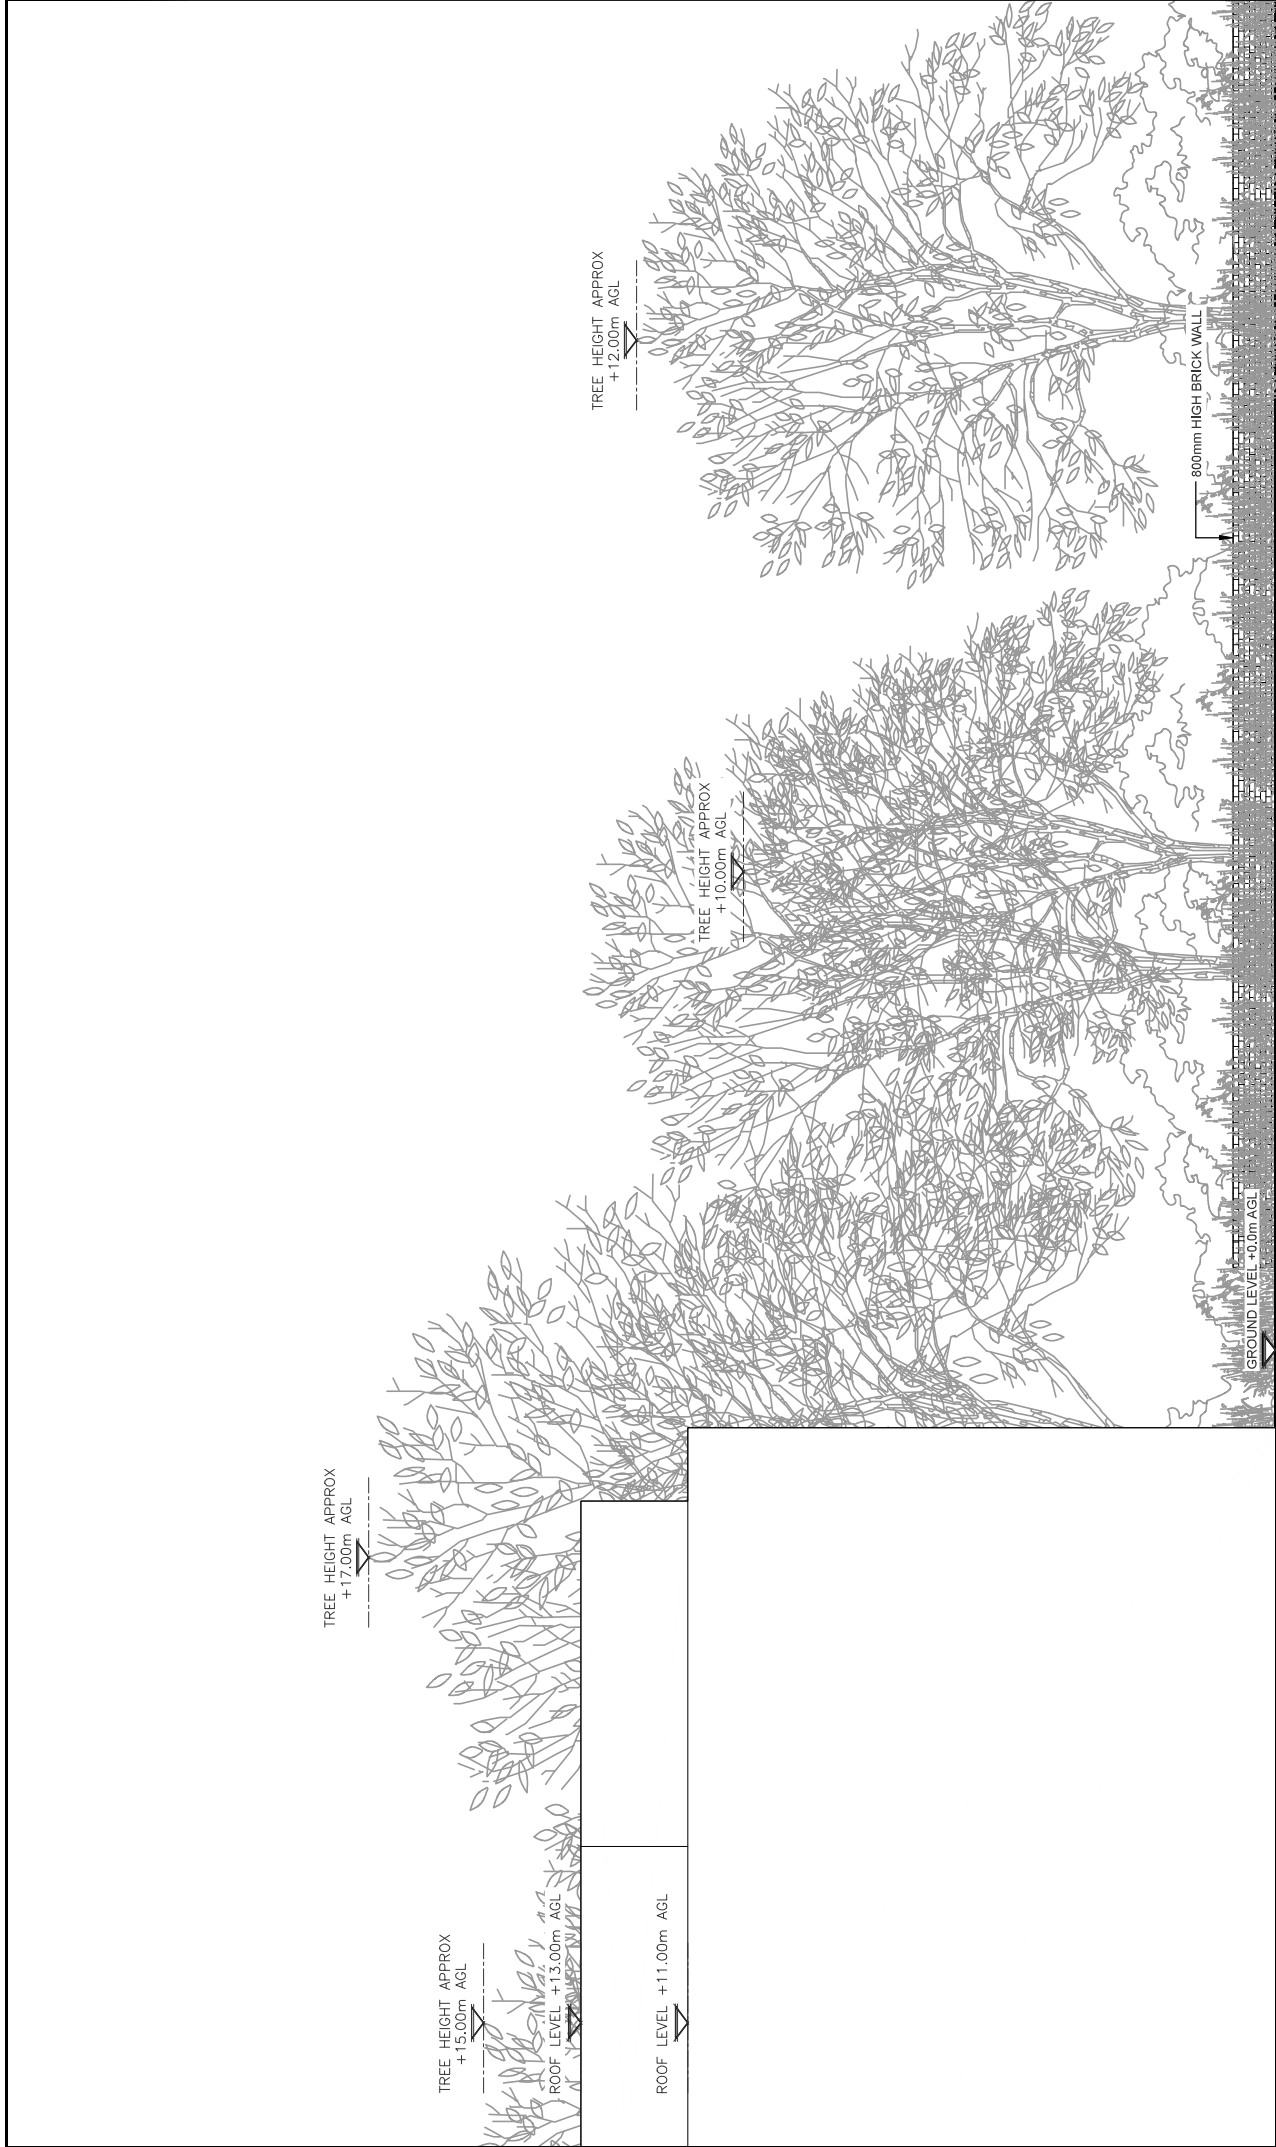

EXISTING NORTH WEST ELEVATION

	Project:		Site Address:		Drawing Title:		Purpose of Issue:	
	JET32		EDMUND STREET CAR PARK MILNROW ROCHDALE GREATER MANCHESTER OL16 4HR		EXISTING SITE ELEVATION		PLANNING	
	Sheet 1 Ref: 104114	Sheet 2 Ref: -	National Grid Ref: E: 392510 N: 412685		Drawing No.: 300		Date of Issue: 08.06.26	Pack Revision: B
Cell Name: MILNROW UNWIND PARALLEL				Drawing By: RM		Principal Designer: JET NETWORK SOLUTIONS		
				Checked By: JE		Checked On: 12.02.26	Designer: JE	
							Surveyed By: CMcG	

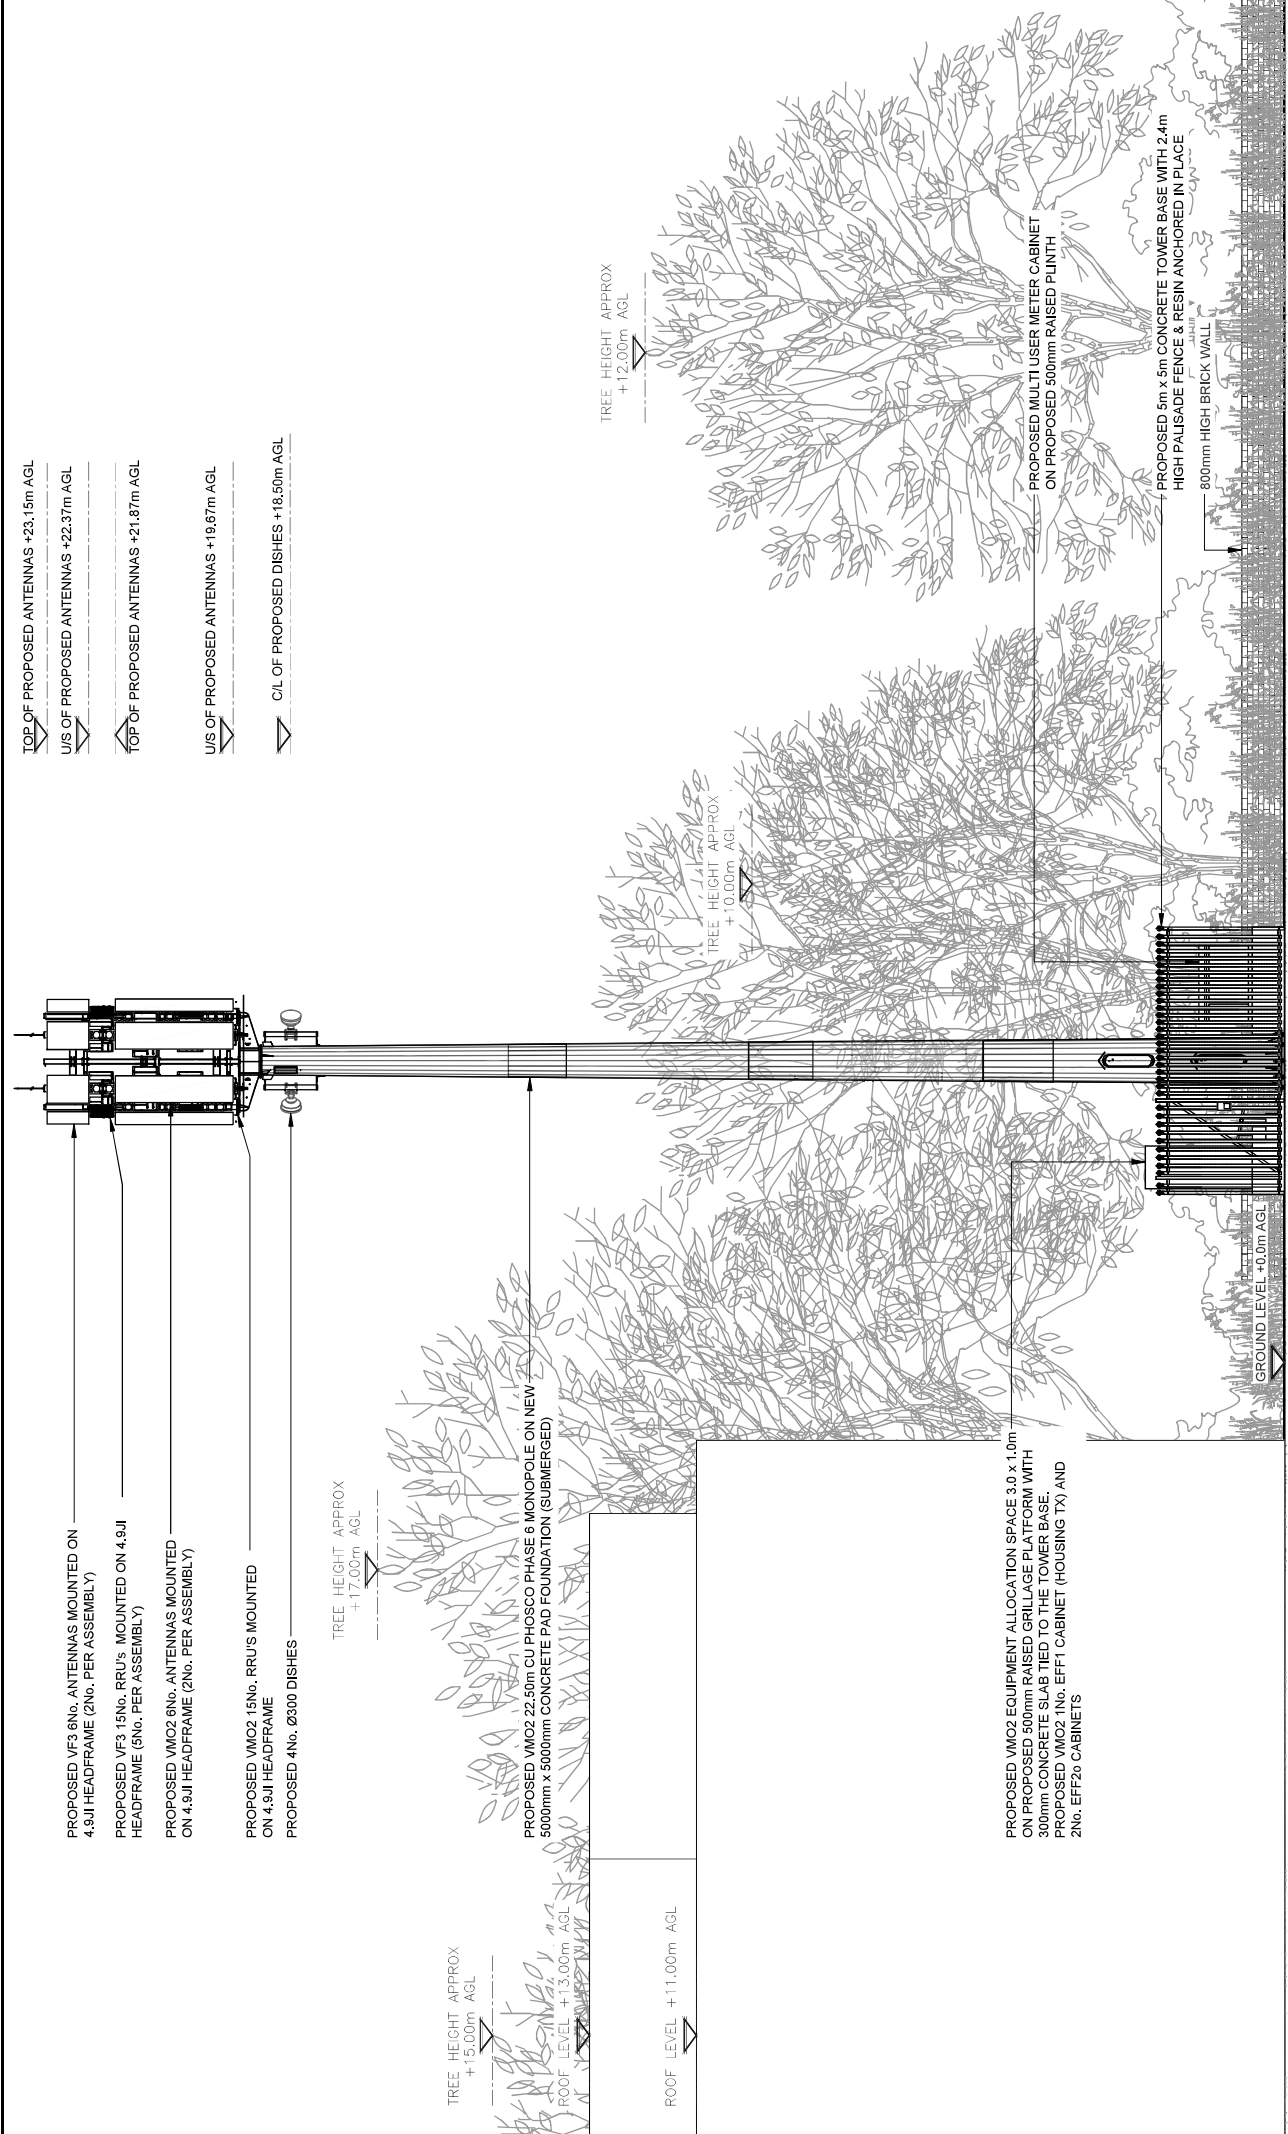

		Project: JET32		Site Address: EDMUND STREET CAR PARK MILNROW ROCHDALE GREATER MANCHESTER OL16 4HR		Drawing Title: PROPOSED SITE ELEVATION		Purpose of Issue: PLANNING	
Sharer 1 Ref: 104114		Sharer 2 Ref: -		National Grid Ref: E: 392510 N: 412685		Drawing No.: 301		Date of Issue: 08.06.26	
Cell Name: MILNROW UNWIND PARALLEL						Drawing Revision: A		Pack Revision: B	
						Drawn By: RM		Principal Designer: JET NETWORK SOLUTIONS	
						Checked By: JE		Designer: JE	
								Surveyed By: CMG	