




This drawing is copyright and must not be reproduced or copied to any third party without the written permission of DP Architectural Services Ltd. All dimensions must be checked on site. Only figured dimensions to be worked from. Discrepancies must be reported to DP Architectural Services Ltd before proceeding.

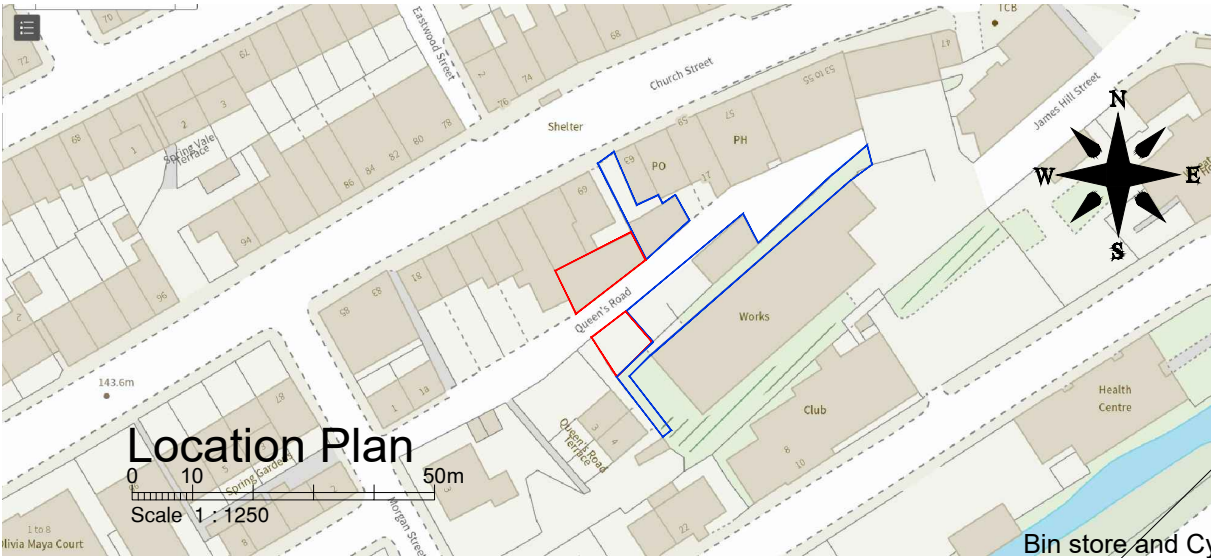

Location Plan

Scale 1:1250

Bin store and Cycles space
2 Parking spaces retained

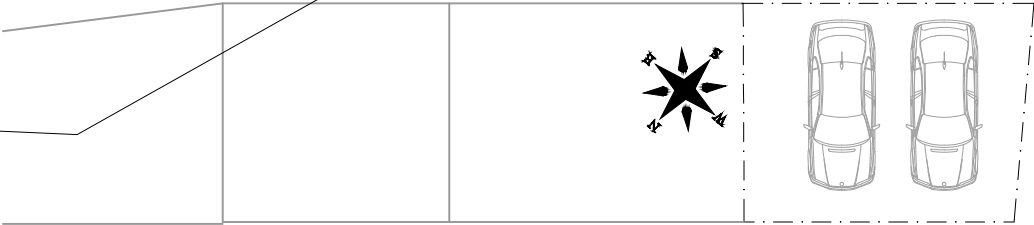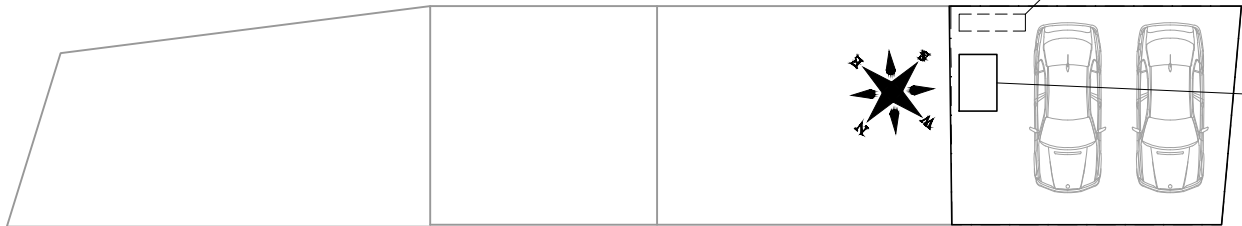

Site Plan - Proposed

Scale 1:200



Site Plan - Existing

Scale 1:200

DP Architectural Services LTD The Coach House Preston Road Charnock Richard Chorley, Lancashire PR7 5LH m. 07877 595100 e.dparch69@gmail.com	Client Abdul Rouf 59 George Street Rochdale OL16 2RR		Project 6 Bed 8 Person HMO 69a Church Street Littleborough OL15 8AE		Drawings Proposed Location and Site Plan	
	Paper size Date	A3 Sept 2025	Job no Scale	24-2025 1:200/1250	Drawing no Revision	P07 D