



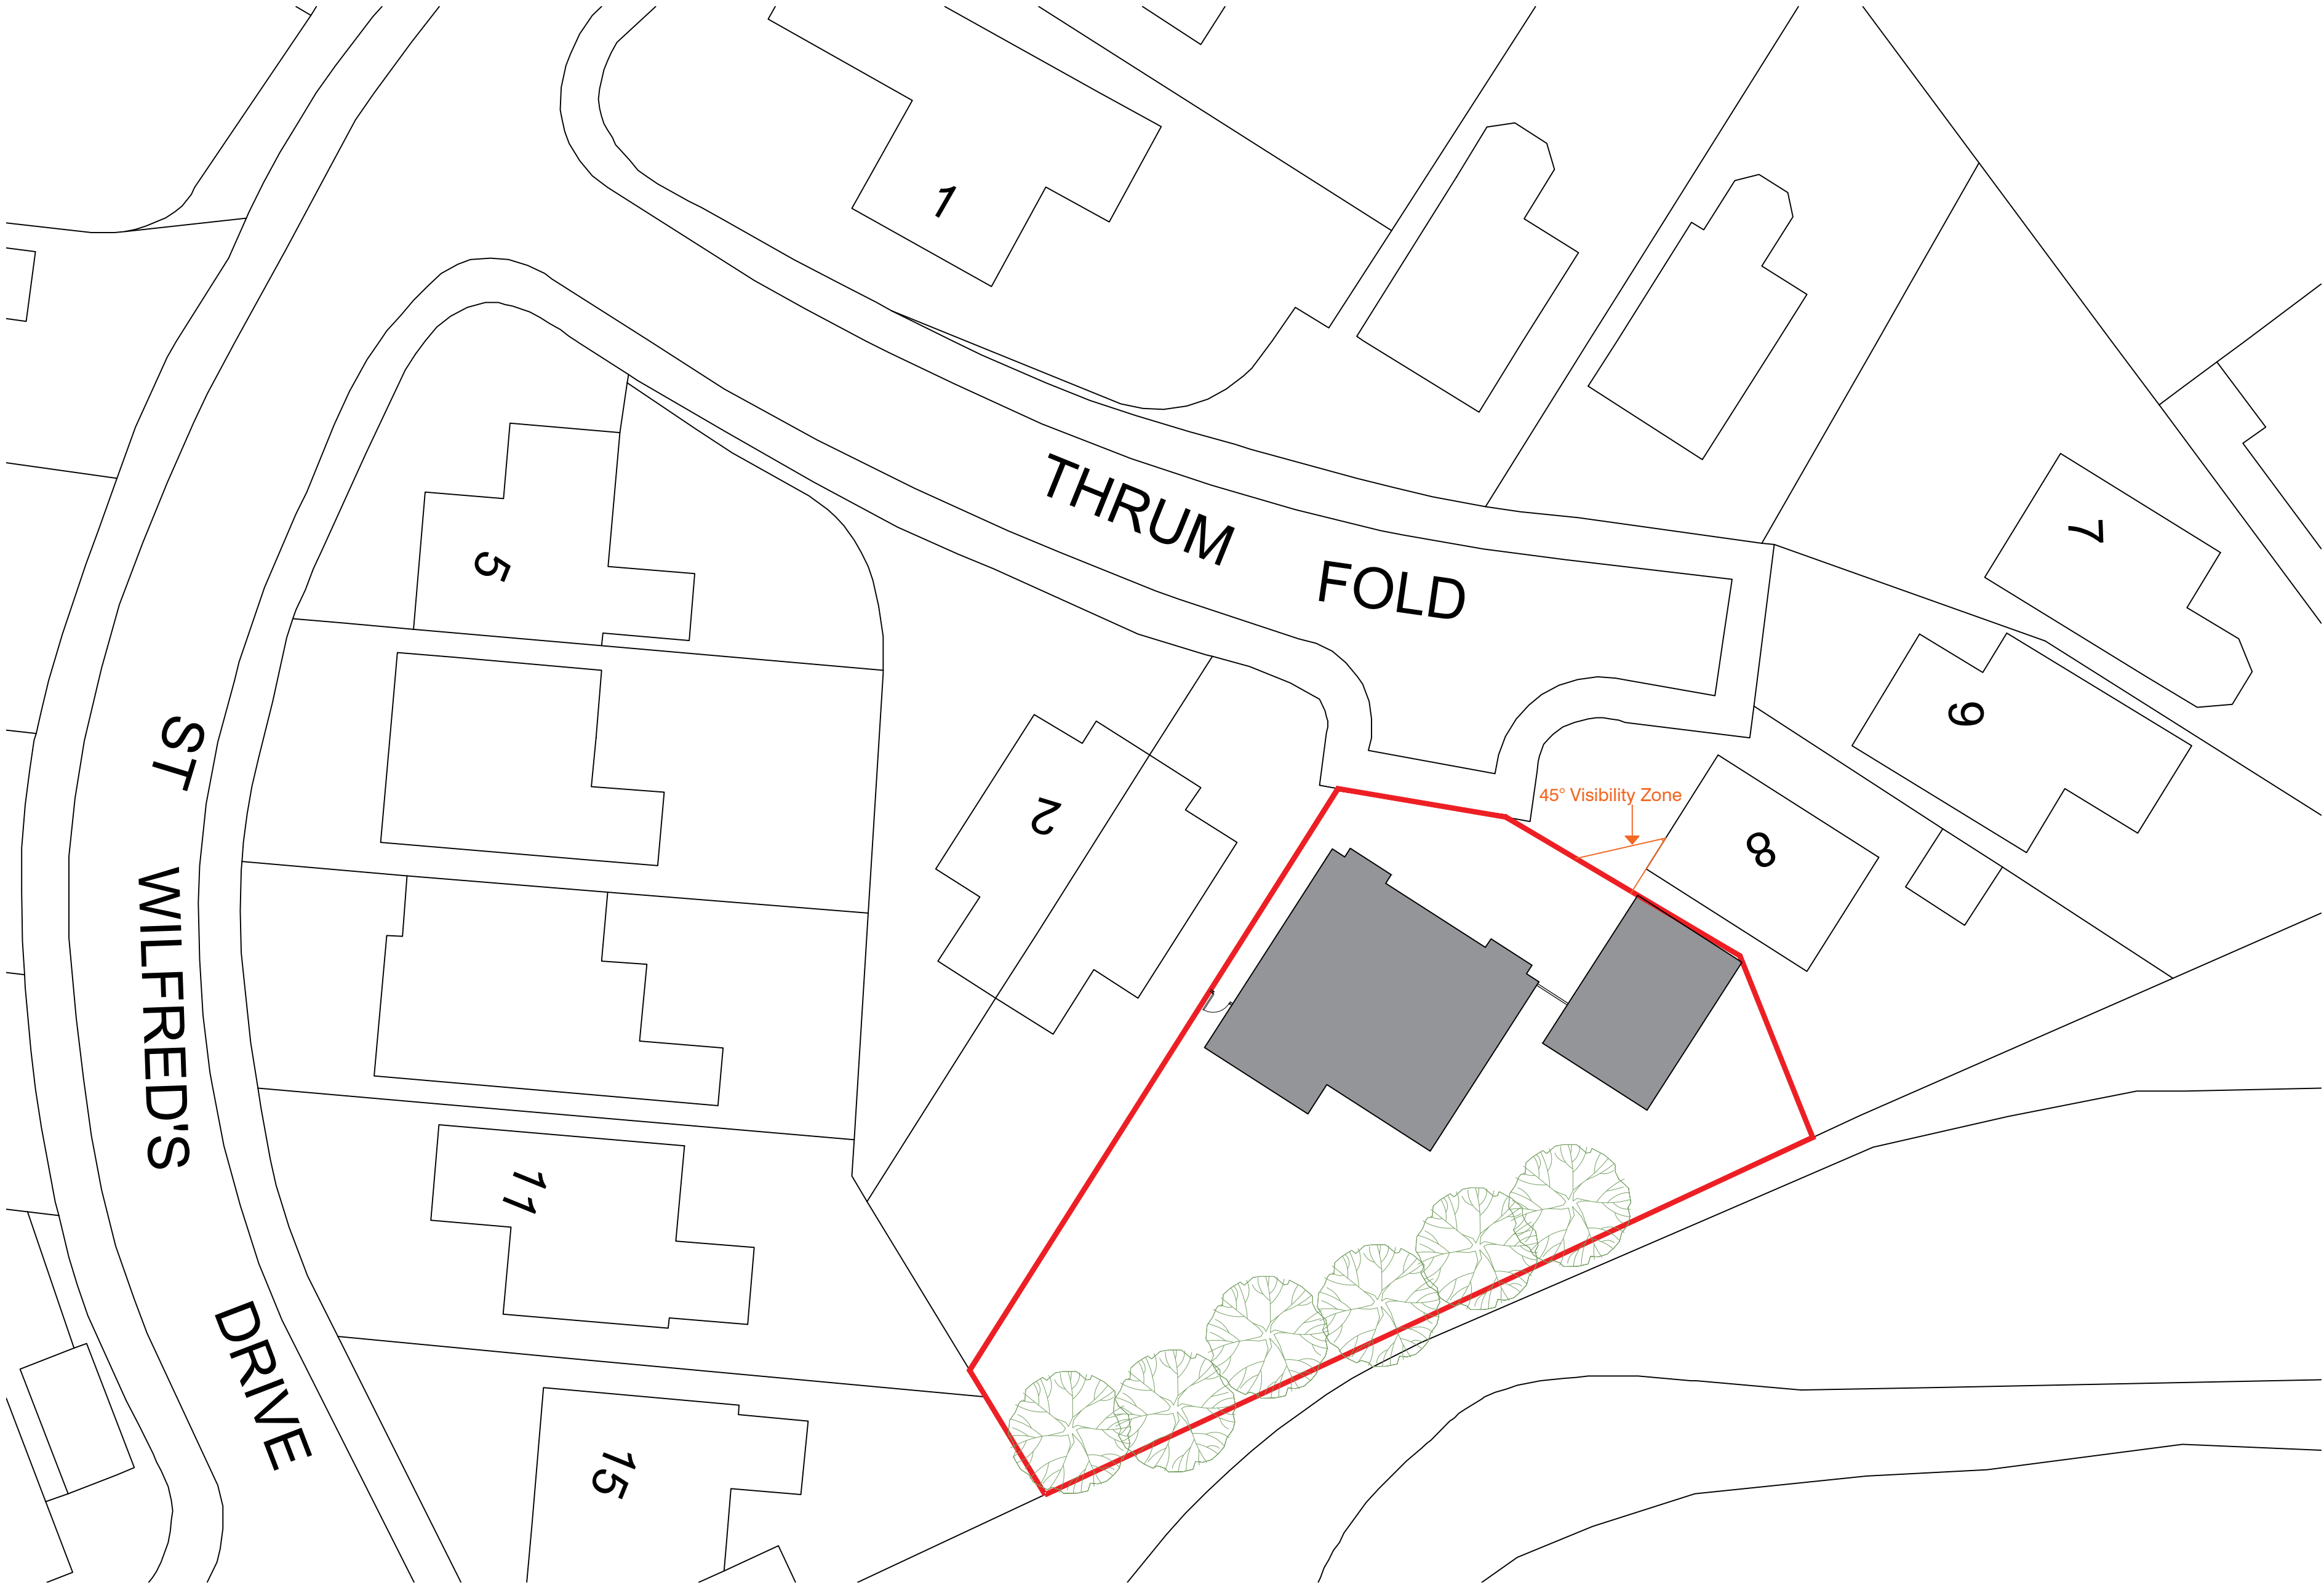
PROPOSED LOCATION PLAN

SCALE 1 : 1250



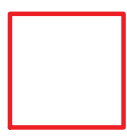
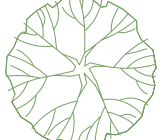
PROPOSED LOCATION PLAN

SCALE 1 : 500



PROPOSED SITE PLAN

SCALE 1 : 200

 SITE BOUNDARY  PROPOSED BUILDING  PROPOSED TREE

