


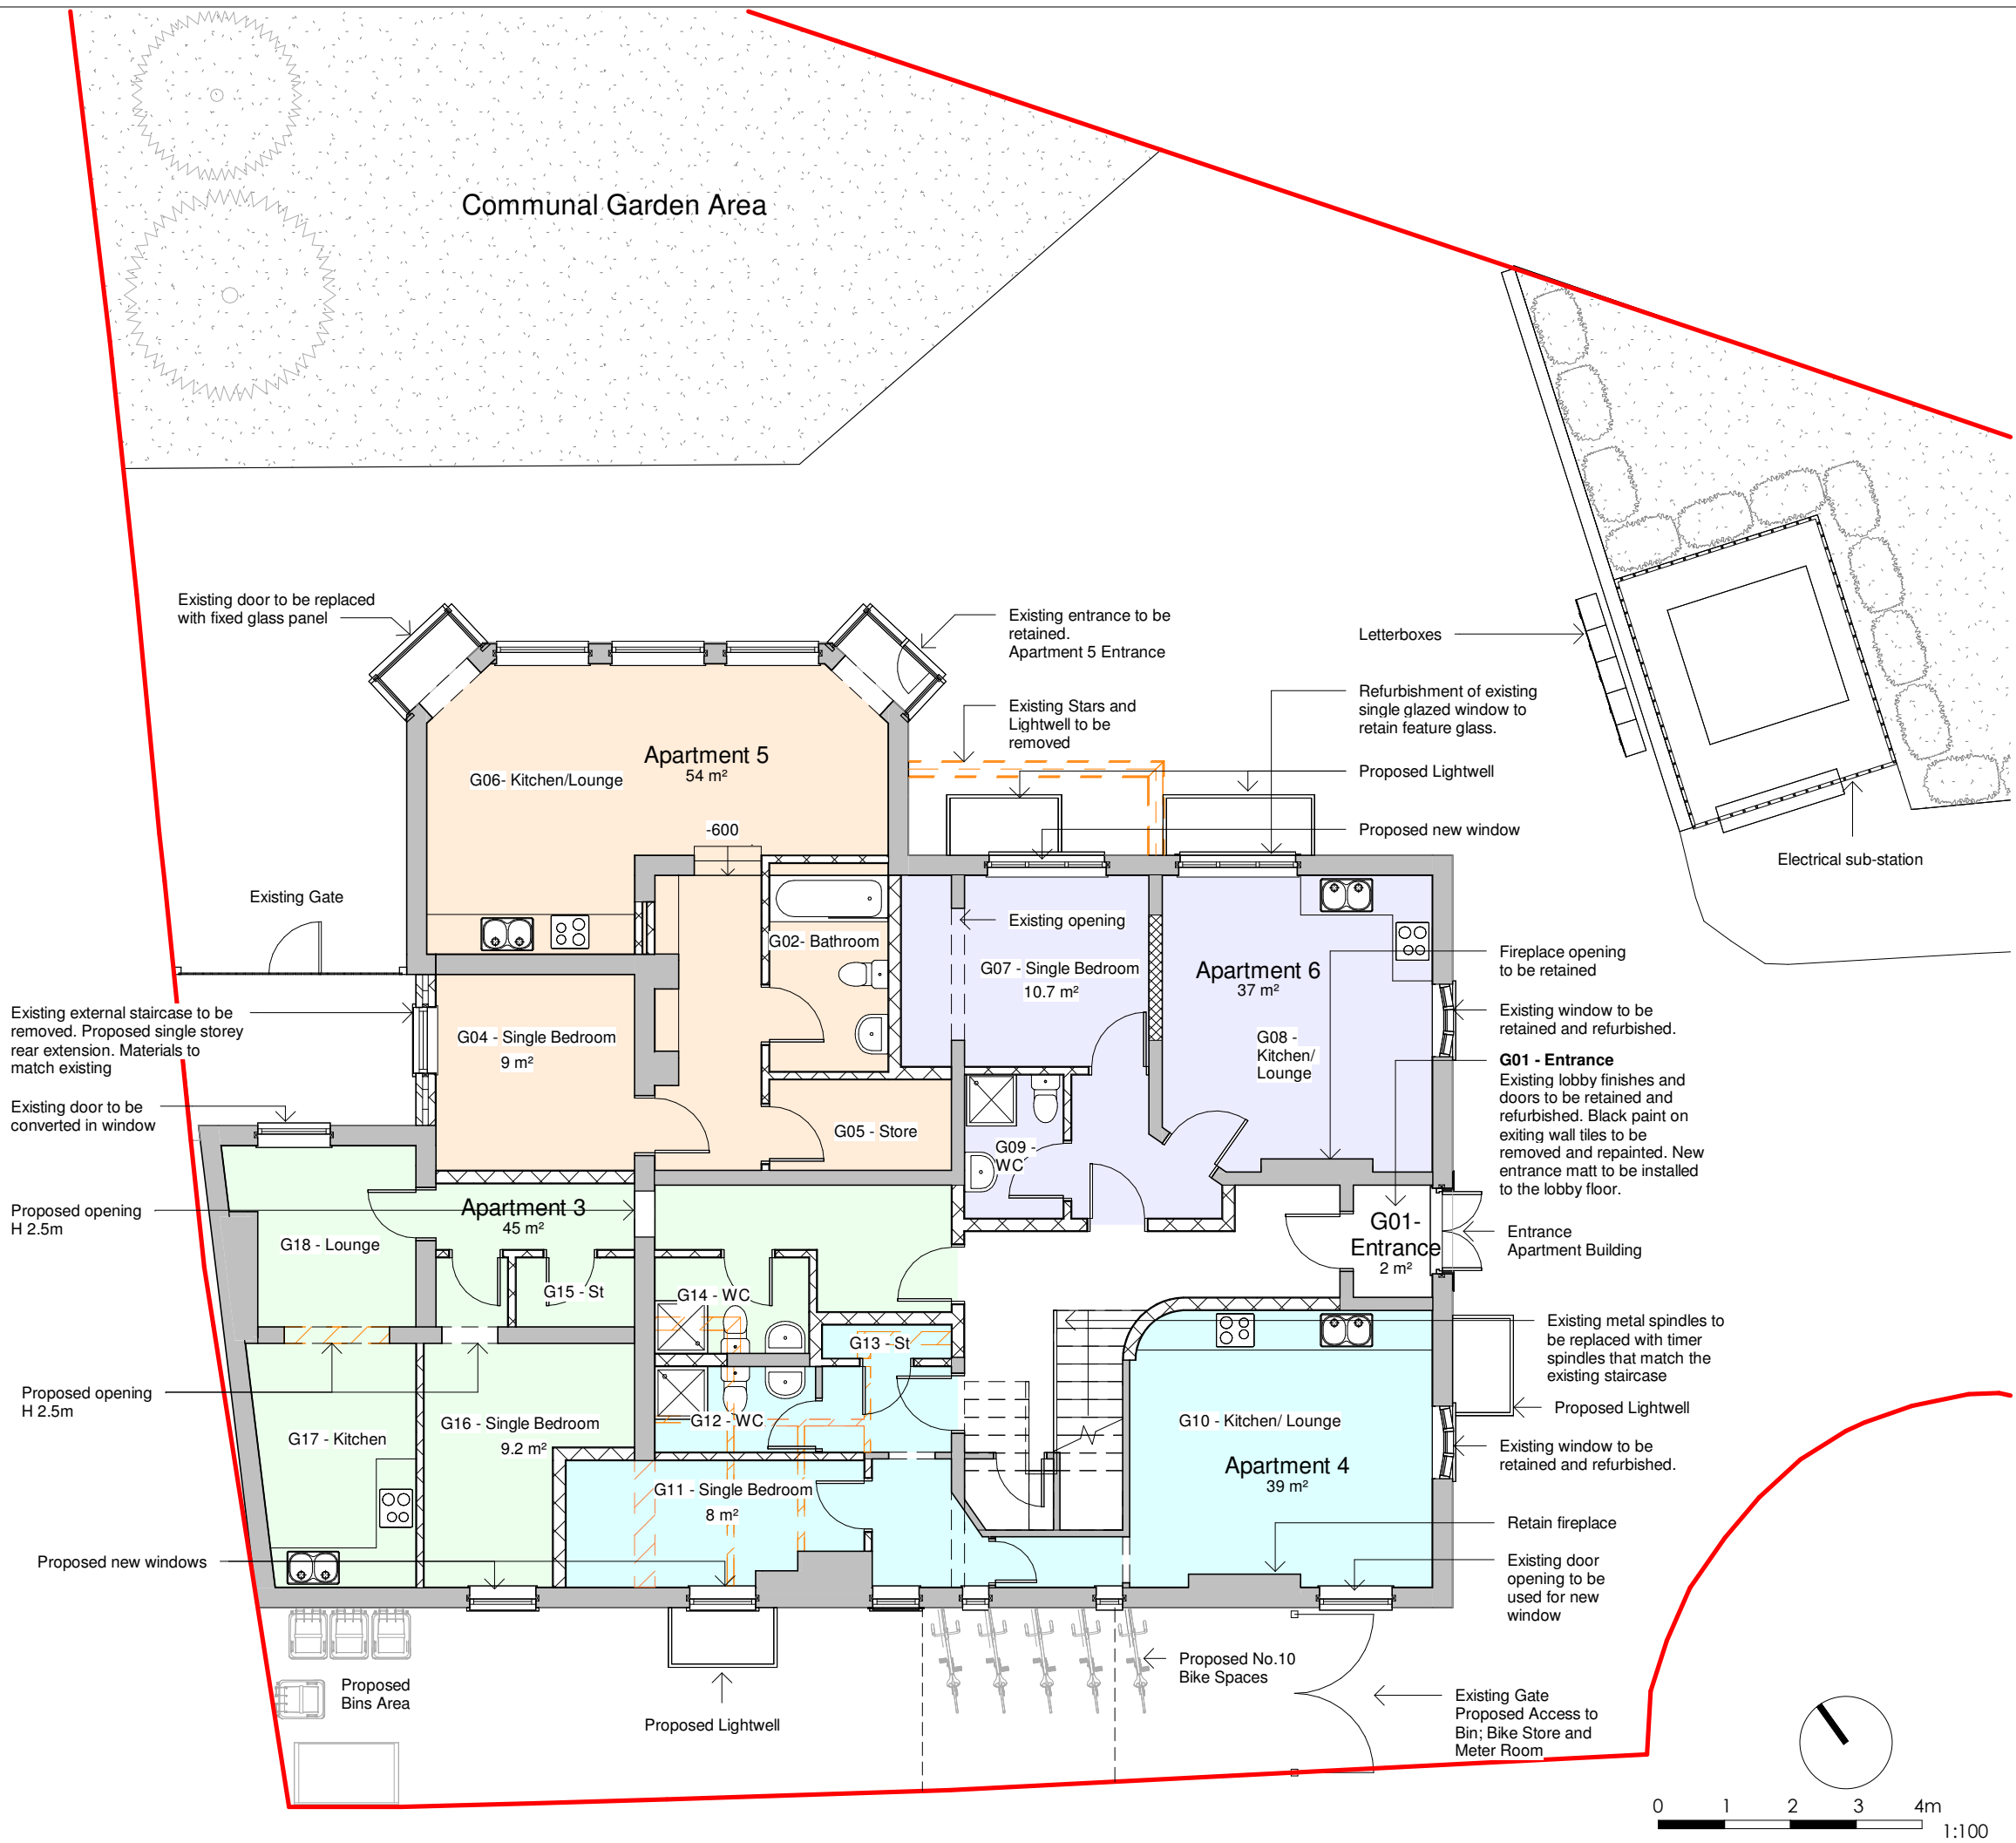

General Notes

The Architect shall have no responsibility for any use made of this document other than for that which it was prepared and issued.

All dimensions should be checked on site. Do not scale from this drawing

To be read in conjunction with all other Consultant's drawings.

The Architect to be immediately notified of any discrepancies.

Copyright on this drawing retained by the Architect.

LEGEND

Site Boundary

5	22/06/26	AK	SH	Apartment 3&4 altered	
4	19/06/26	AK	SH	Apartment 5 altered	
3	07/04/26	AK	SH	Amended Proposal	
2	15/12/25	AK	SH	Amended Proposal	
1	01/12/25	AK	SH	Amended Proposal	
	02/11/25	SA	SH	Amended Proposal	
	17/10/25	SA	SH	Amended Proposal	
	25/02/25	AK	SH	Amended Proposal	
	21/02/25	AK	SH	Amended Proposal	
	10/02/25	AK	SH	Amended Proposal	
	11/11/24	SA	SH	Amended Windows	
	28/10/24	SA	SH	Amended Proposal	
	16/10/24	SA	SH	Amended Proposal	
	06/08/24	SA	SH	Amended Proposal	
	29/07/24	SA	SH	Initial Issue	
	Date	Dwn	Chk	App	Revision or reason for issue

Client
Brightwise Properties

createitstudios
... resolve an impression

Create It Studios (NW) Ltd
3 Stevenson Square,
Manchester
M1 1DN
info@createitstudios.co.uk

Project Title
Reed Hotel, 1 Reed Hill, Rochdale,
Manchester, OL16 1DF

Scale / North Point
1 : 100

Drawing Title
Proposed Ground Floor Plan

Drawing Number A1559(02)AP003	Revision P15
Drawing Status Preliminary	