



GENERAL:
ADEPT DESIGN LTD. ALL RIGHTS RESERVED. NO PART OF THIS DOCUMENT MAY BE REPRODUCED WITHOUT PRIOR WRITTEN PERMISSION. COMPREHENSIVE SUPPORT IS PROVIDED THROUGHOUT THE APPLICATION PROCESS TO OPTIMIZE YOUR SUBMISSION. HOWEVER, FINAL APPROVAL RESTS WITH THE LOCAL AUTHORITY AND CANNOT BE GUARANTEED.
DO NOT SCALE OFF THE DRAWING FOR CONSTRUCTION PURPOSES. THE DIMENSIONS PROVIDED ARE ONLY TO BE USED FOR PLANNING PERMISSIONS/BUILDING REGULATION PURPOSES AND ARE AN APPROXIMATION. REPORT ANY DISCREPANCIES TO OUR OFFICE BEFORE PROCEEDING WITH THE WORK.
ALL DIMENSIONS ARE IN MILLIMETRES UNLESS STATED OTHERWISE.



W: adeptdesignltd.co.uk | M: 07496819062 | E: enquiries@adeptdesignltd.co.uk

PROJECT 163 LEANDER DRIVE, CASTLETON, ROCHDALE, OL11 2XE - RE-MODELLING OF REAR GARDEN, EXCAVATING ALONG SHARED BOUNDARY, ERECTION OF RETAINING WALL INC. RE-PROFILING EXISTING RETAINING WALLS
TITLE PRE-EXISTING LANDSCAPE PLAN

CLIENT MR. AWAT ABDULLAHI

SCALE 1:100 [A1]

NUMBER A01

REVISION 001

DATE 11/03/2026

PRE - EXISTING LANDSCAPE PLAN



GENERAL:
ADEPT DESIGN LTD. ALL RIGHTS RESERVED. NO PART OF THIS DOCUMENT MAY BE REPRODUCED WITHOUT PRIOR WRITTEN PERMISSION. COMPREHENSIVE SUPPORT IS PROVIDED THROUGHOUT THE APPLICATION PROCESS TO OPTIMISE YOUR SUBMISSION. HOWEVER, FINAL APPROVAL RESTS WITH THE LOCAL AUTHORITY AND CANNOT BE GUARANTEED.

DO NOT SCALE OFF THE DRAWING FOR CONSTRUCTION PURPOSES. THE DIMENSIONS PROVIDED ARE ONLY TO BE USED FOR PLANNING PERMISSION/BUILDING REGULATION PURPOSES AND ARE A APPROXIMATION. REPORT ANY DISCREPANCIES TO OUR OFFICE BEFORE PROCEEDING WITH THE WORK.
ALL DIMENSIONS ARE IN MILLIMETRES UNLESS STATED OTHERWISE.



ADEPT
DESIGN
LTD


W: adeptdesignltd.co.uk | M: 07496819062 | E: enquiries@adeptdesignltd.co.uk

PROJECT 163 LEANDER DRIVE, CASTLETON, ROCHDALE, OL11 2XE - RE-MODELLING OF REAR GARDEN, EXCAVATING ALONG SHARED BOUNDARY, ERECTION OF RETAINING WALL INC RE-PROFILING EXISTING RETAINING WALLS

TITLE EXISTING LANDSCAPE PLAN

CLIENT	MR. AWAT ABDULLAHI
SCALE	1:100 [A1]
NUMBER	A02
REVISION	001
DATE	22/01/2026

GENERAL:
ADEPT DESIGN LTD. ALL RIGHTS RESERVED. NO PART OF THIS DOCUMENT MAY BE REPRODUCED WITHOUT PRIOR WRITTEN PERMISSION. COMPREHENSIVE SUPPORT IS PROVIDED THROUGHOUT THE APPLICATION PROCESS TO OPTIMISE YOUR SUBMISSION. HOWEVER, FINAL APPROVAL RESTS WITH THE LOCAL AUTHORITY AND CANNOT BE GUARANTEED.
DO NOT SCALE OFF THE DRAWING FOR CONSTRUCTION PURPOSES. THE DIMENSIONS PROVIDED ARE ONLY TO BE USED FOR PLANNING PERMISSION BUILDING REGULATION PURPOSES AND ARE A APPROXIMATION. REPORT ANY DISCREPANCIES TO OUR OFFICE BEFORE PROCEEDING WITH THE WORK.
ALL DIMENSIONS ARE IN MILLIMETRES UNLESS STATED OTHERWISE.

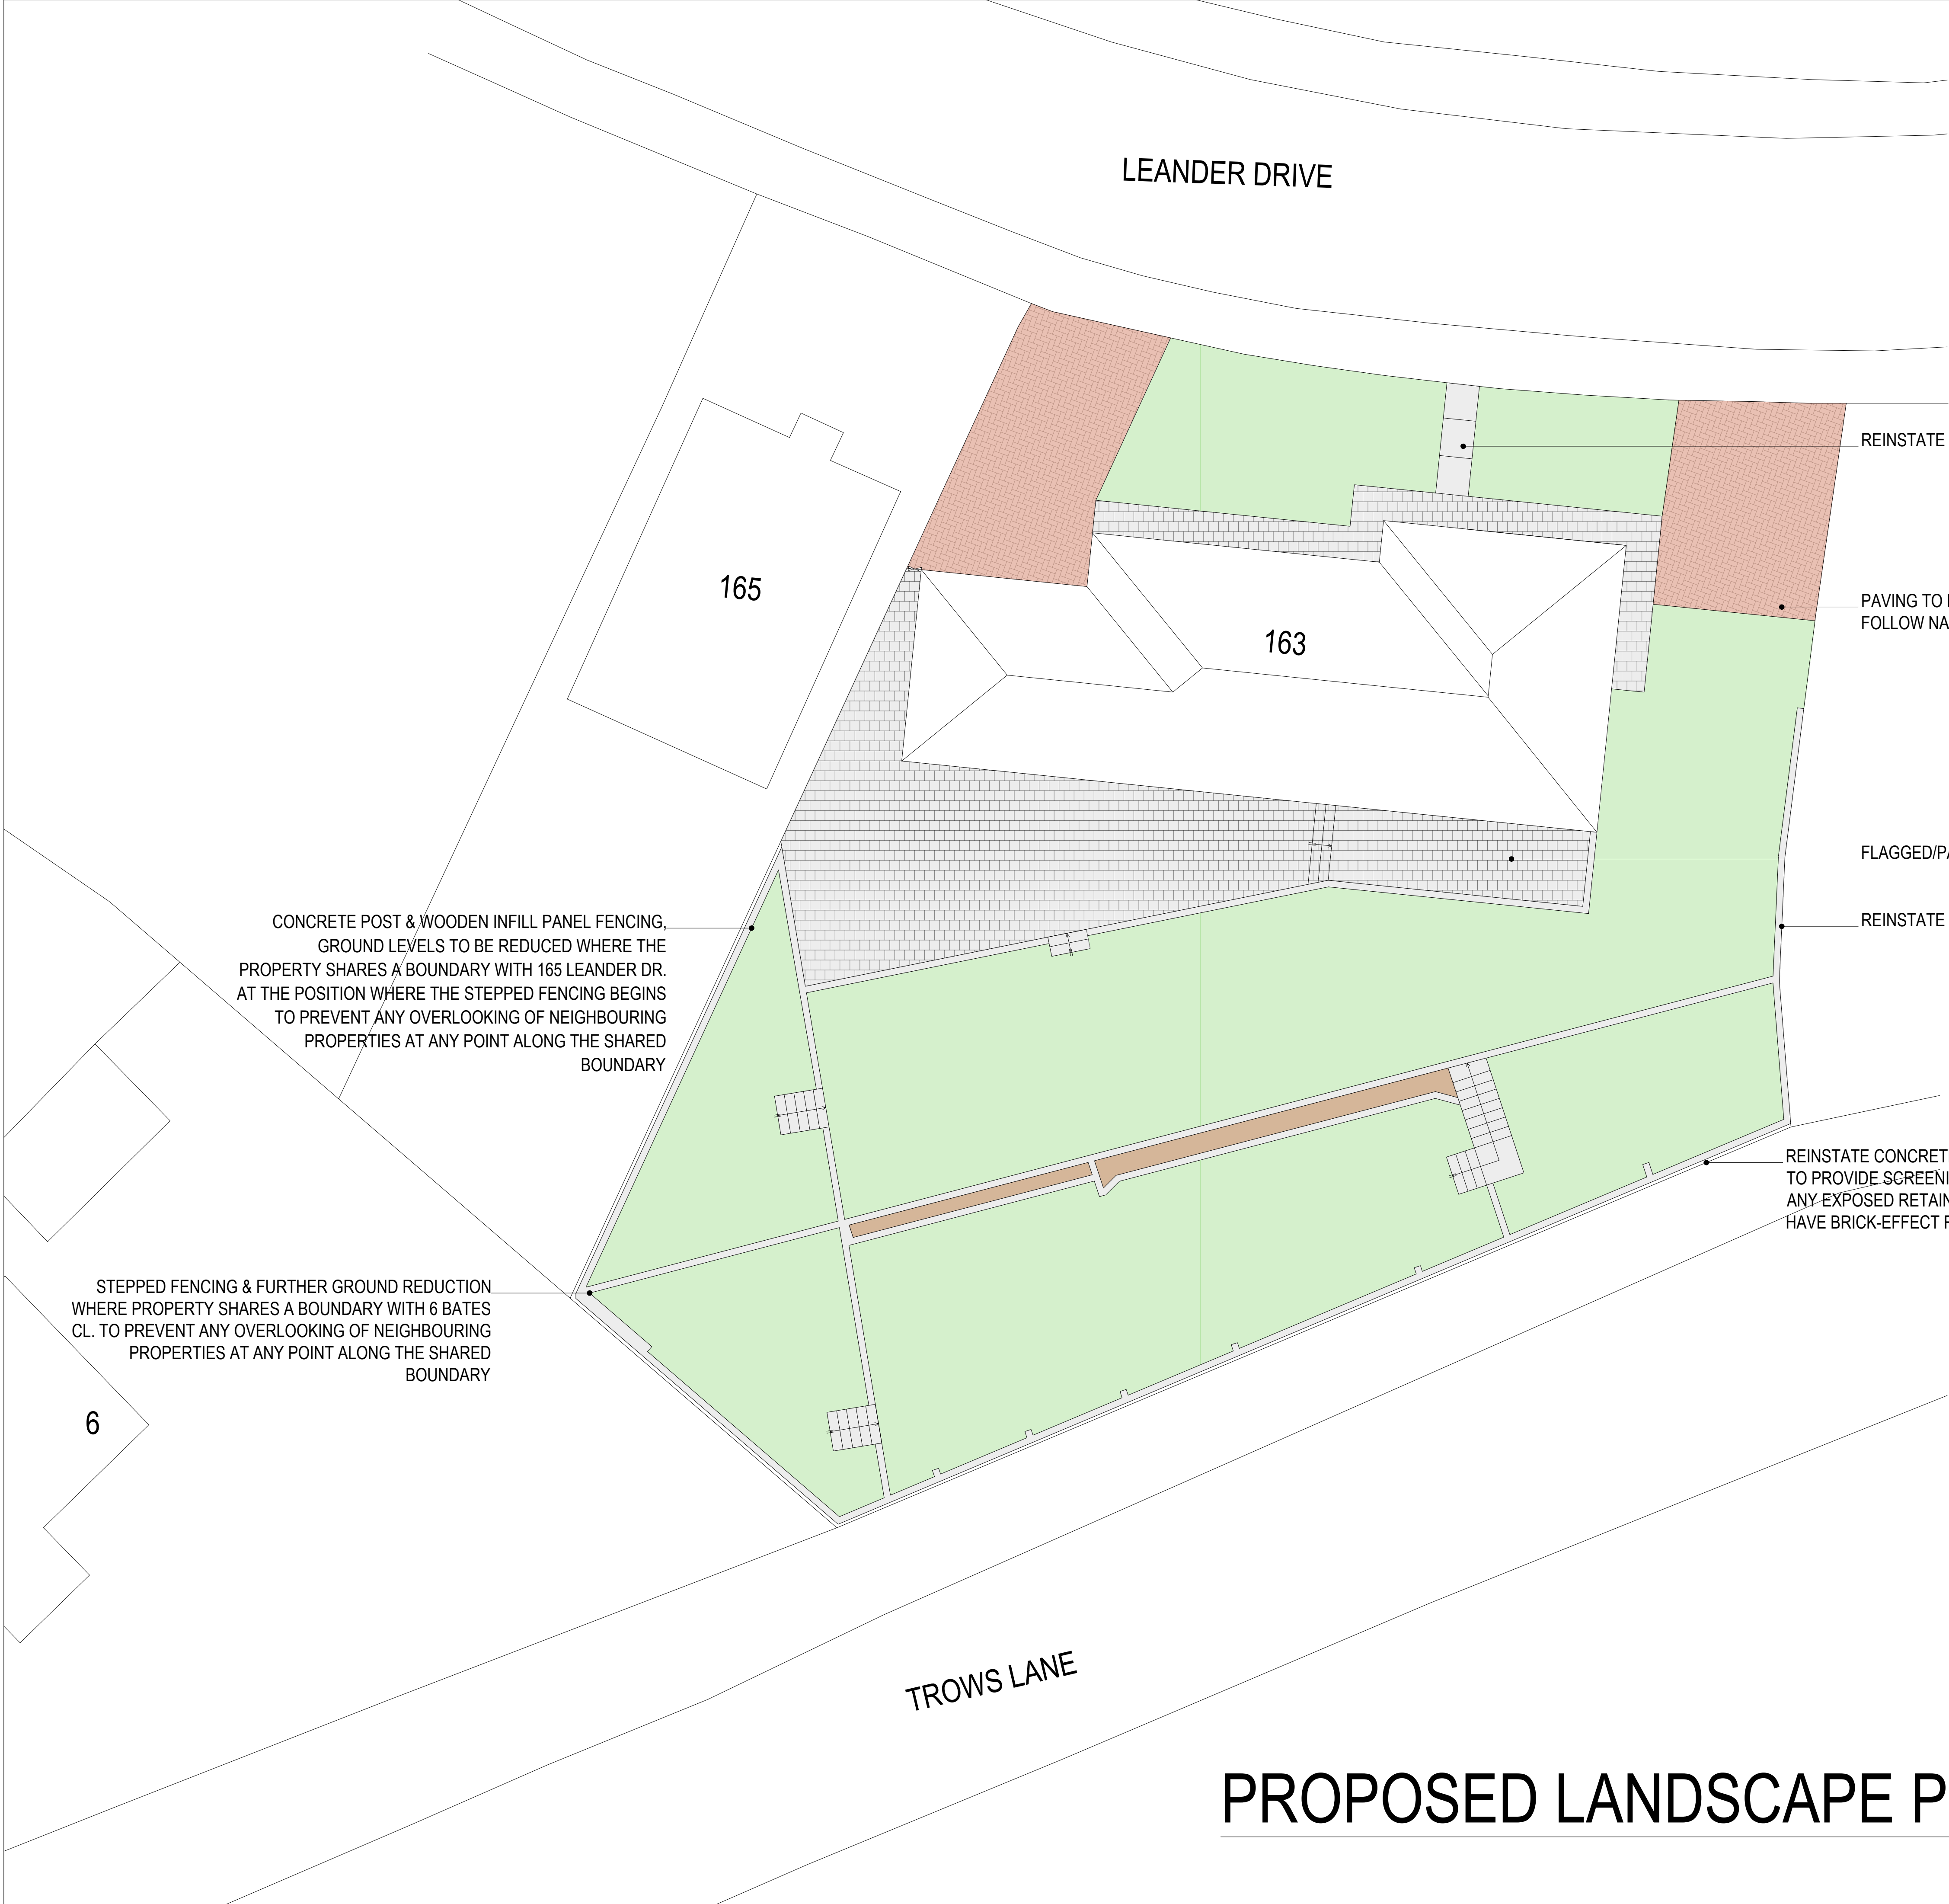

PROPOSED LANDSCAPE PLAN



W: adeptdesignltd.co.uk | M: 07496819062 | E: enquiries@adeptdesignltd.co.uk

PROJECT 163 LEANDER DRIVE, CASTLETON, ROCHDALE, OL11 2XE - RE-MODELLING OF REAR GARDEN, EXCAVATING ALONG SHARED BOUNDARY, ERECTION OF RETAINING WALL, INC. RE-PROFILING EXISTING RETAINING WALLS
TITLE PROPOSED LANDSCAPE PLAN



CLIENT MR. AWAT ABDULLAHI

SCALE 1:100 [A1]

NUMBER A03

REVISION 001

DATE 22/01/2026

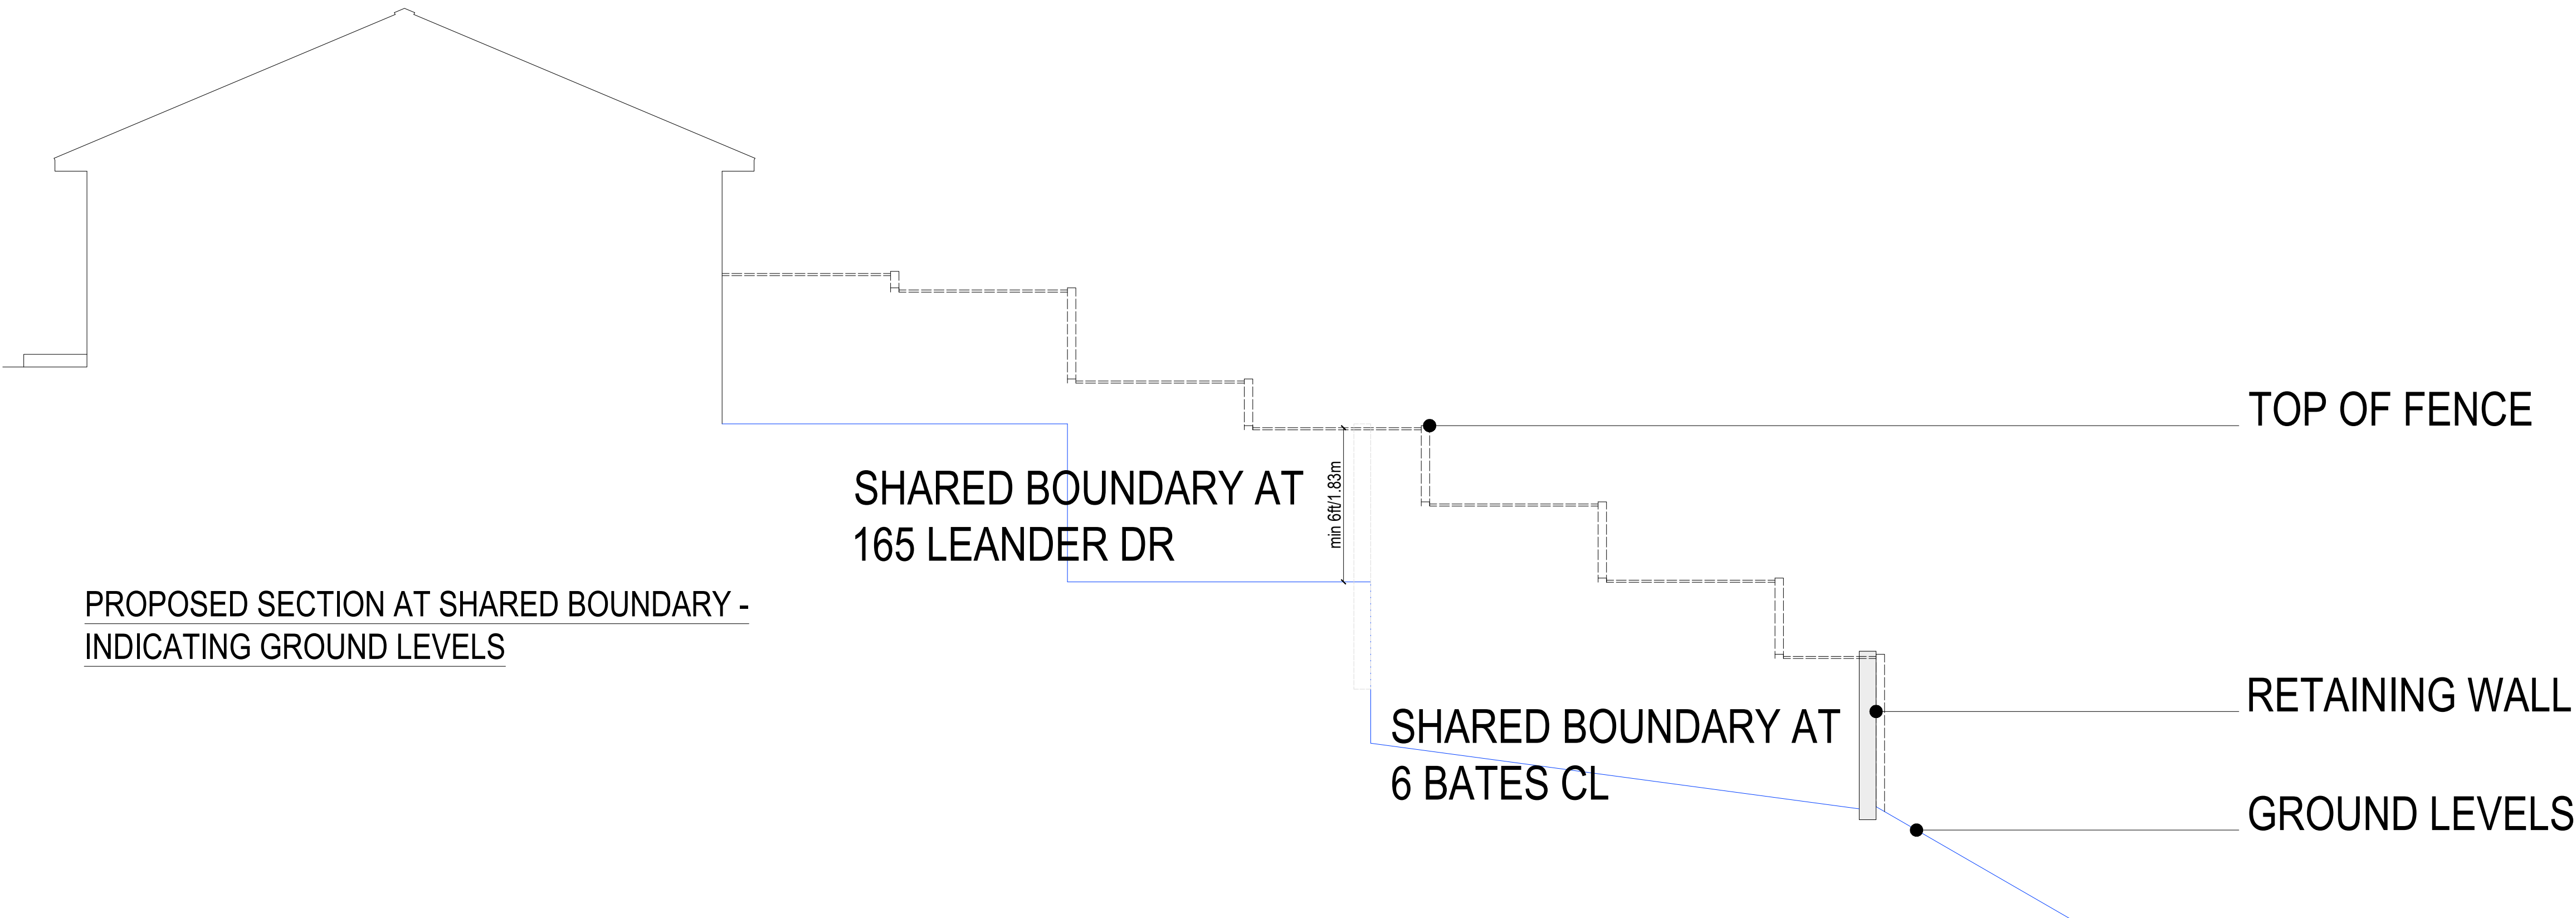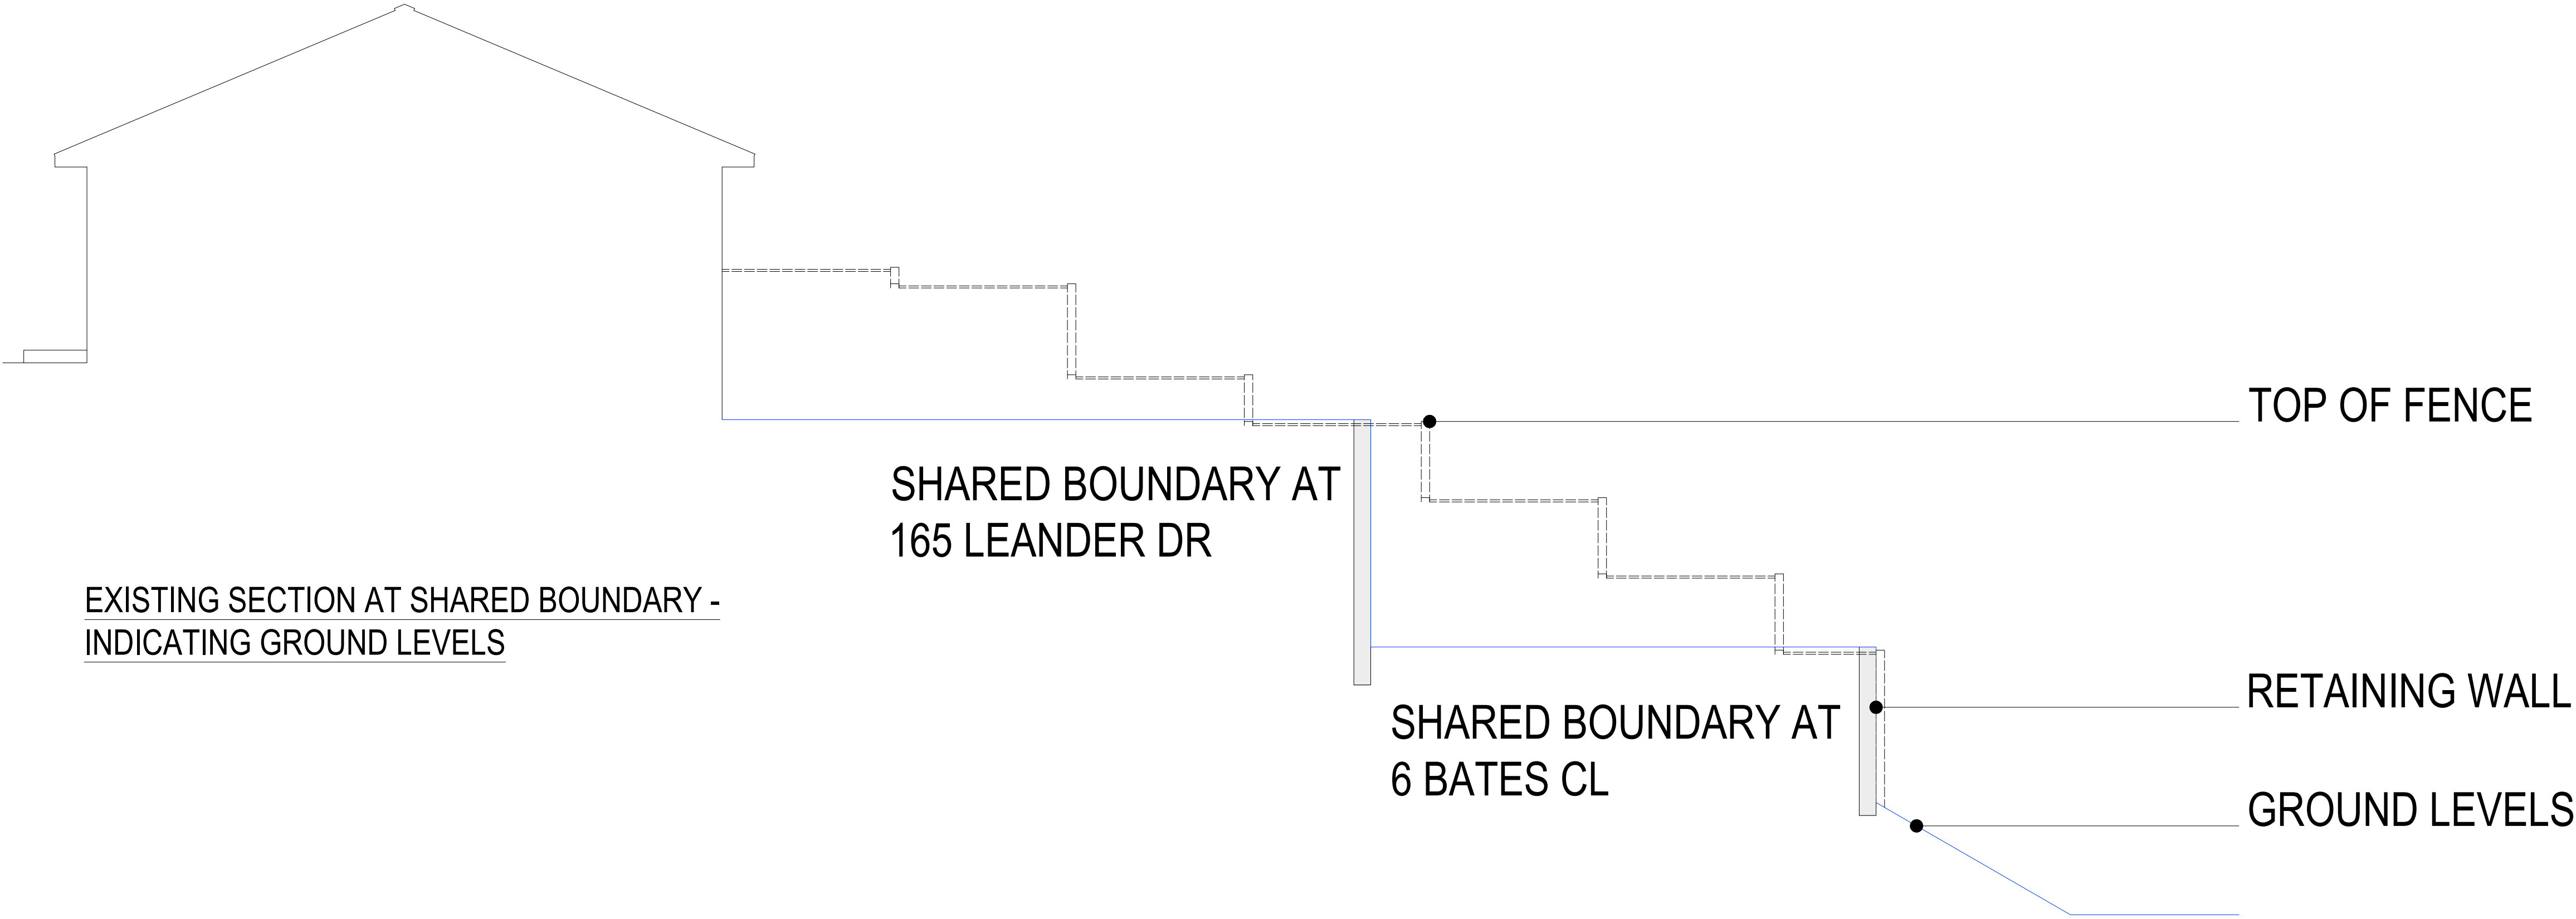

W: adeptdesignltd.co.uk | M: 07496819062 | E: enquiries@adeptdesignltd.co.uk

PROJECT 163 LEANDER DRIVE, CASTLETON, ROCHEDALE, OL11 2XE - RE-MODELLING
OF REAR GARDEN, EXCAVATING ALONG SHARED BOUNDARY,
ERECTION OF RETAINING WALL INC RE-PROFILING EXISTING RETAINING WALLS
TITLE EXISTING & PROPOSED SECTION AT SHARED BOUNDARY
INDICATING GROUND LEVELS


CLIENT MR. AWAT ABDULLAHI

SCALE 1:50
[A1]


NUMBER A04

REVISION 001

DATE 22/01/2026

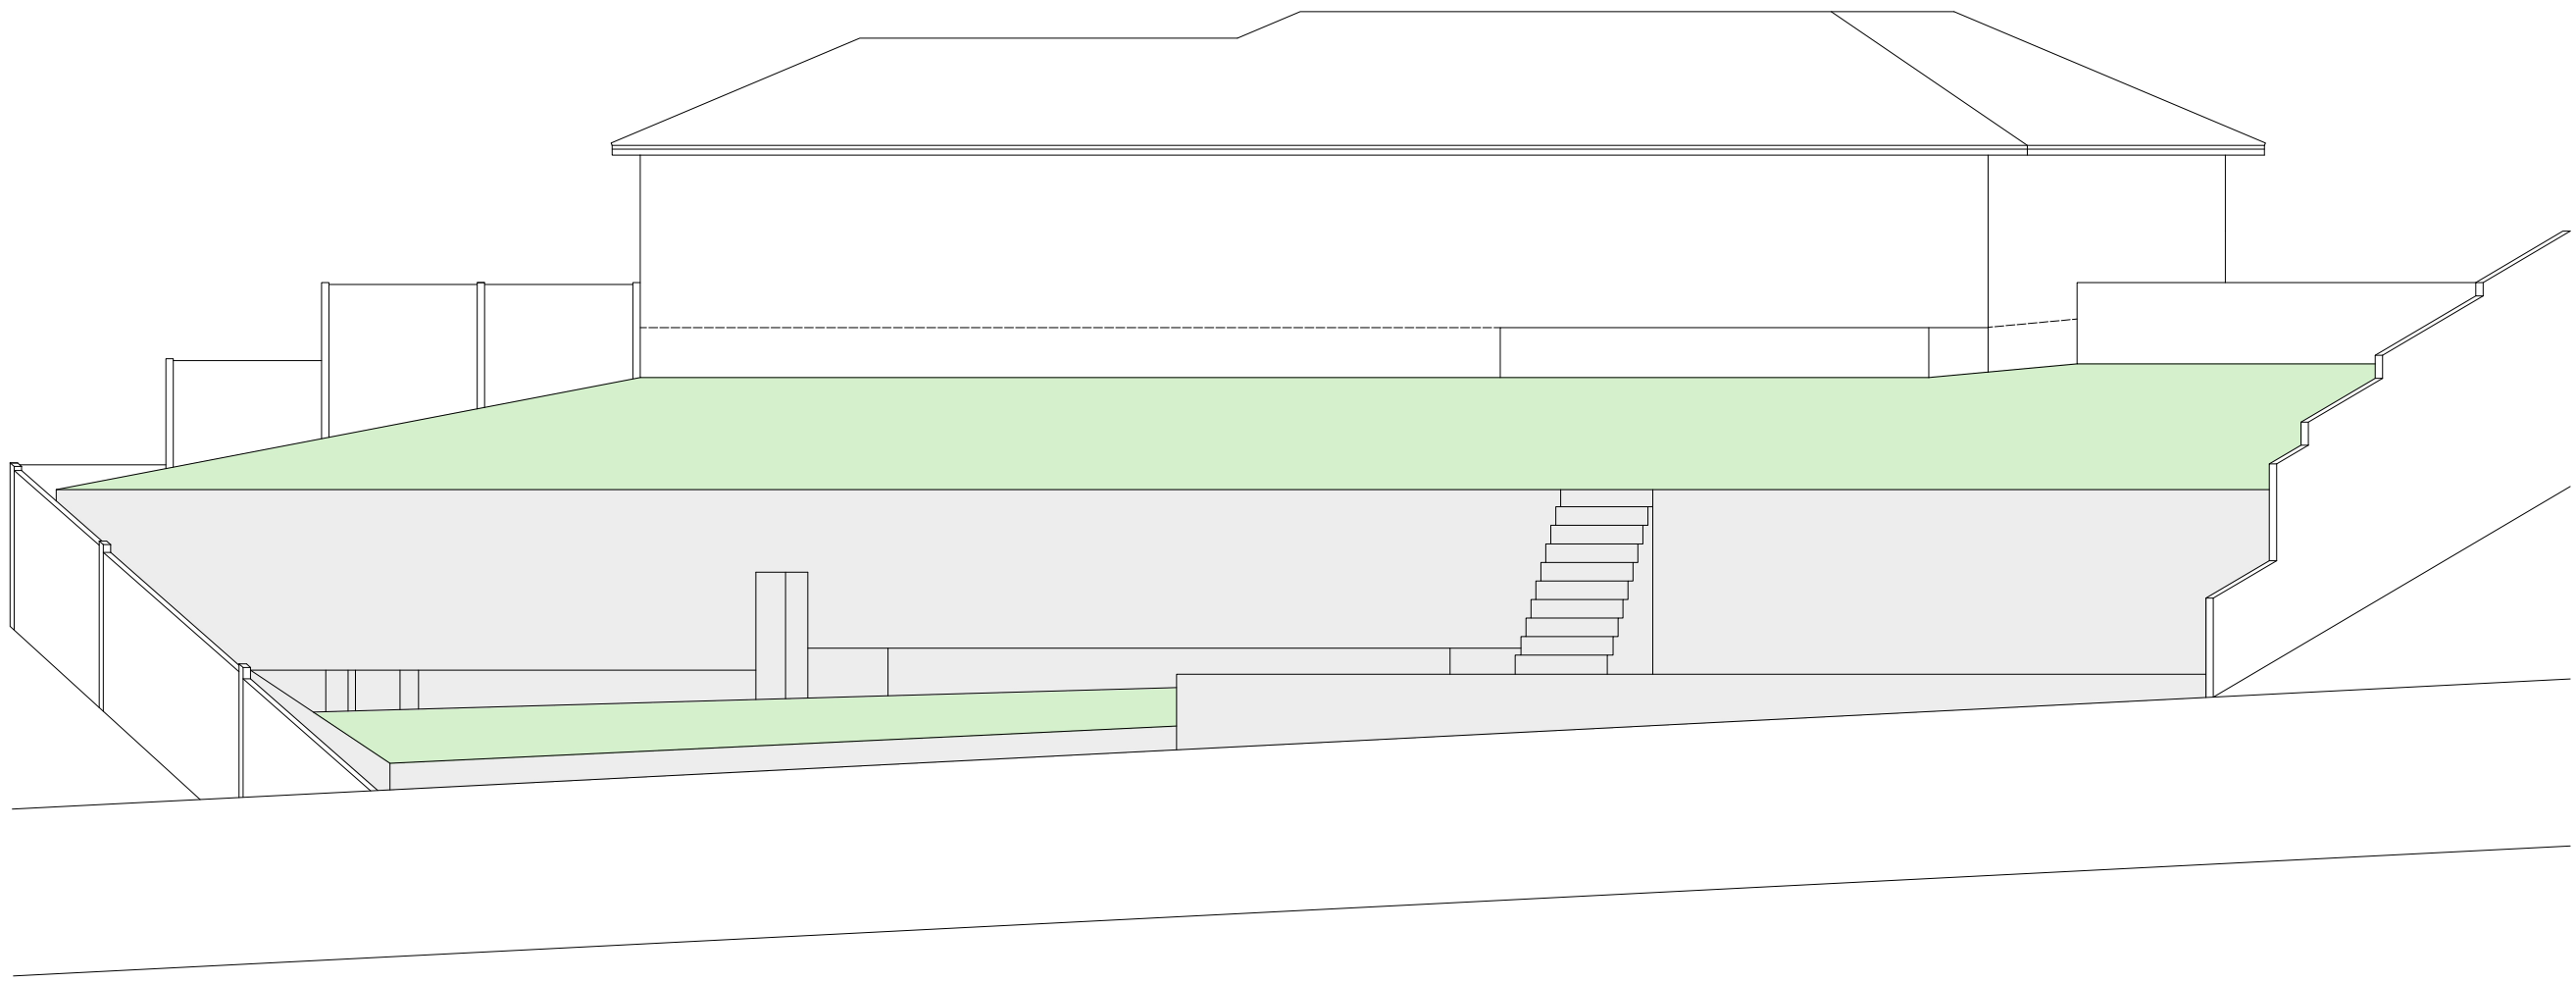

EXISTING REAR ELEVATION

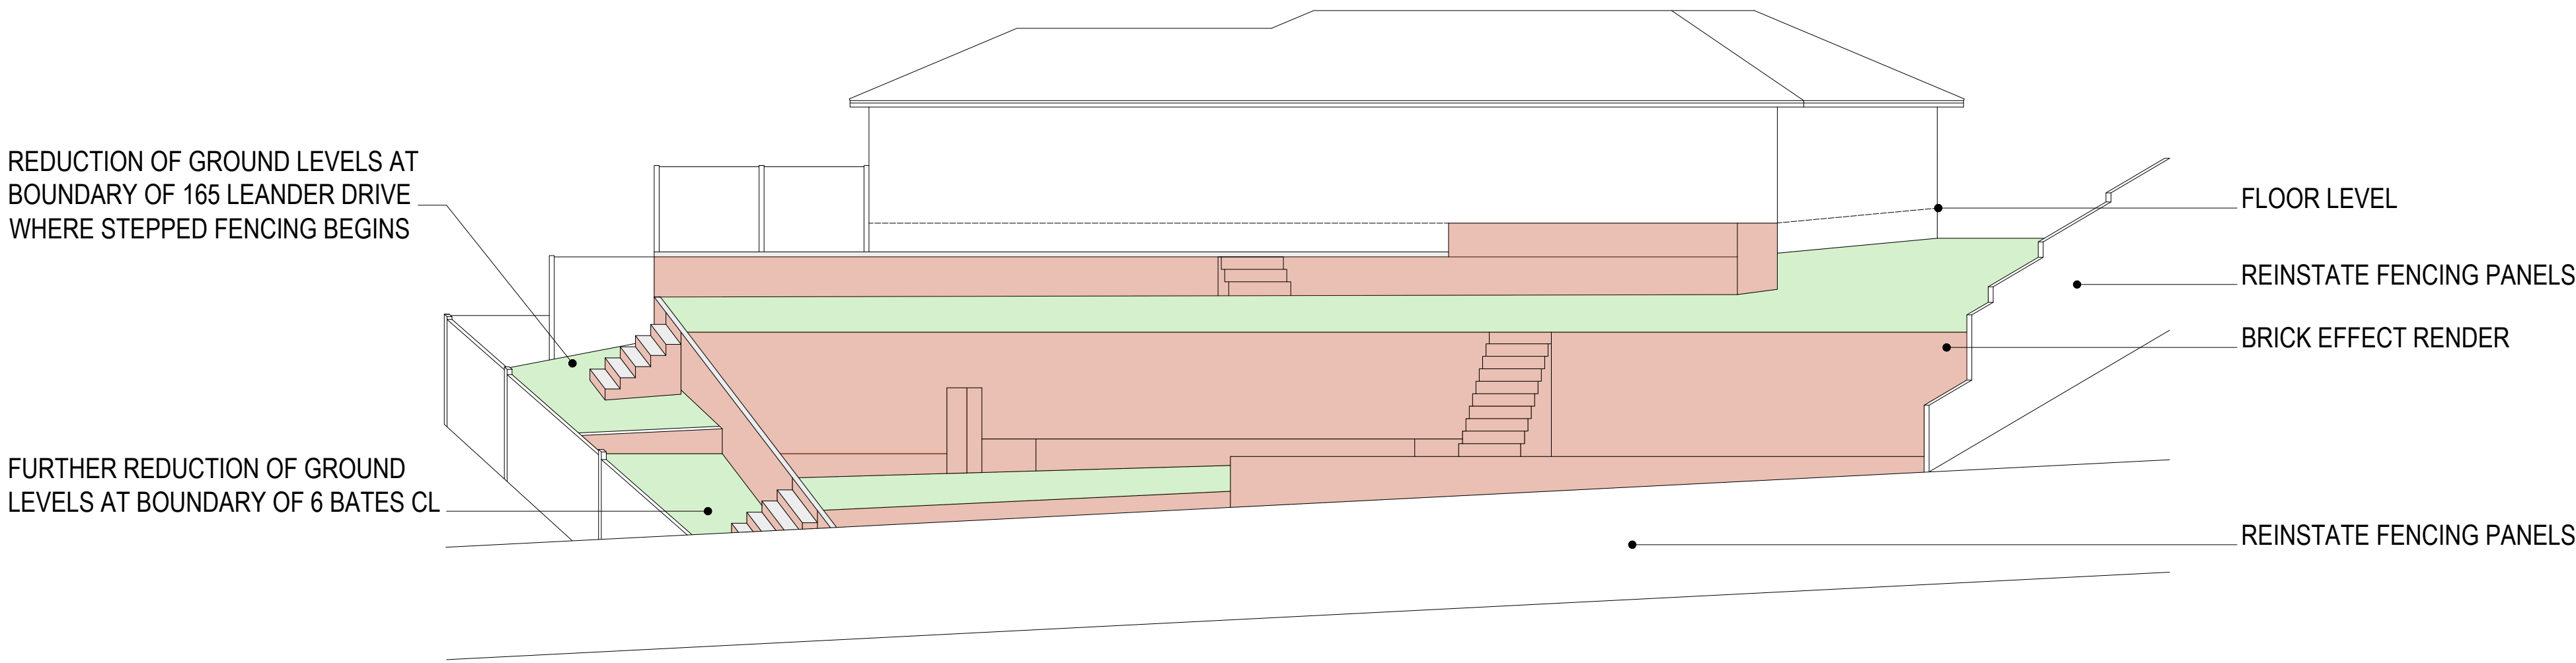

PROPOSED REAR ELEVATION



W: adeptdesignltd.co.uk | M: 07496819062 | E: enquiries@adeptdesignltd.co.uk

PROJECT 163 LEANDER DRIVE, CASTLETON, ROCHEDALE, OL11 2XE - RE-MODELLING
OF REAR GARDEN, EXCAVATING ALONG SHARED BOUNDARY,
ERECTOR OF RETAINING WALL, INC. RE-PROFILING EXISTING RETAINING WALLS
TITLE EXISTING & PROPOSED REAR ELEVATIONS

CLIENT MR. AWAT ABDULLAHI

SCALE 1:100
[A1]

NUMBER A05

REVISION 001

DATE 22/01/2026