



GREENWAY

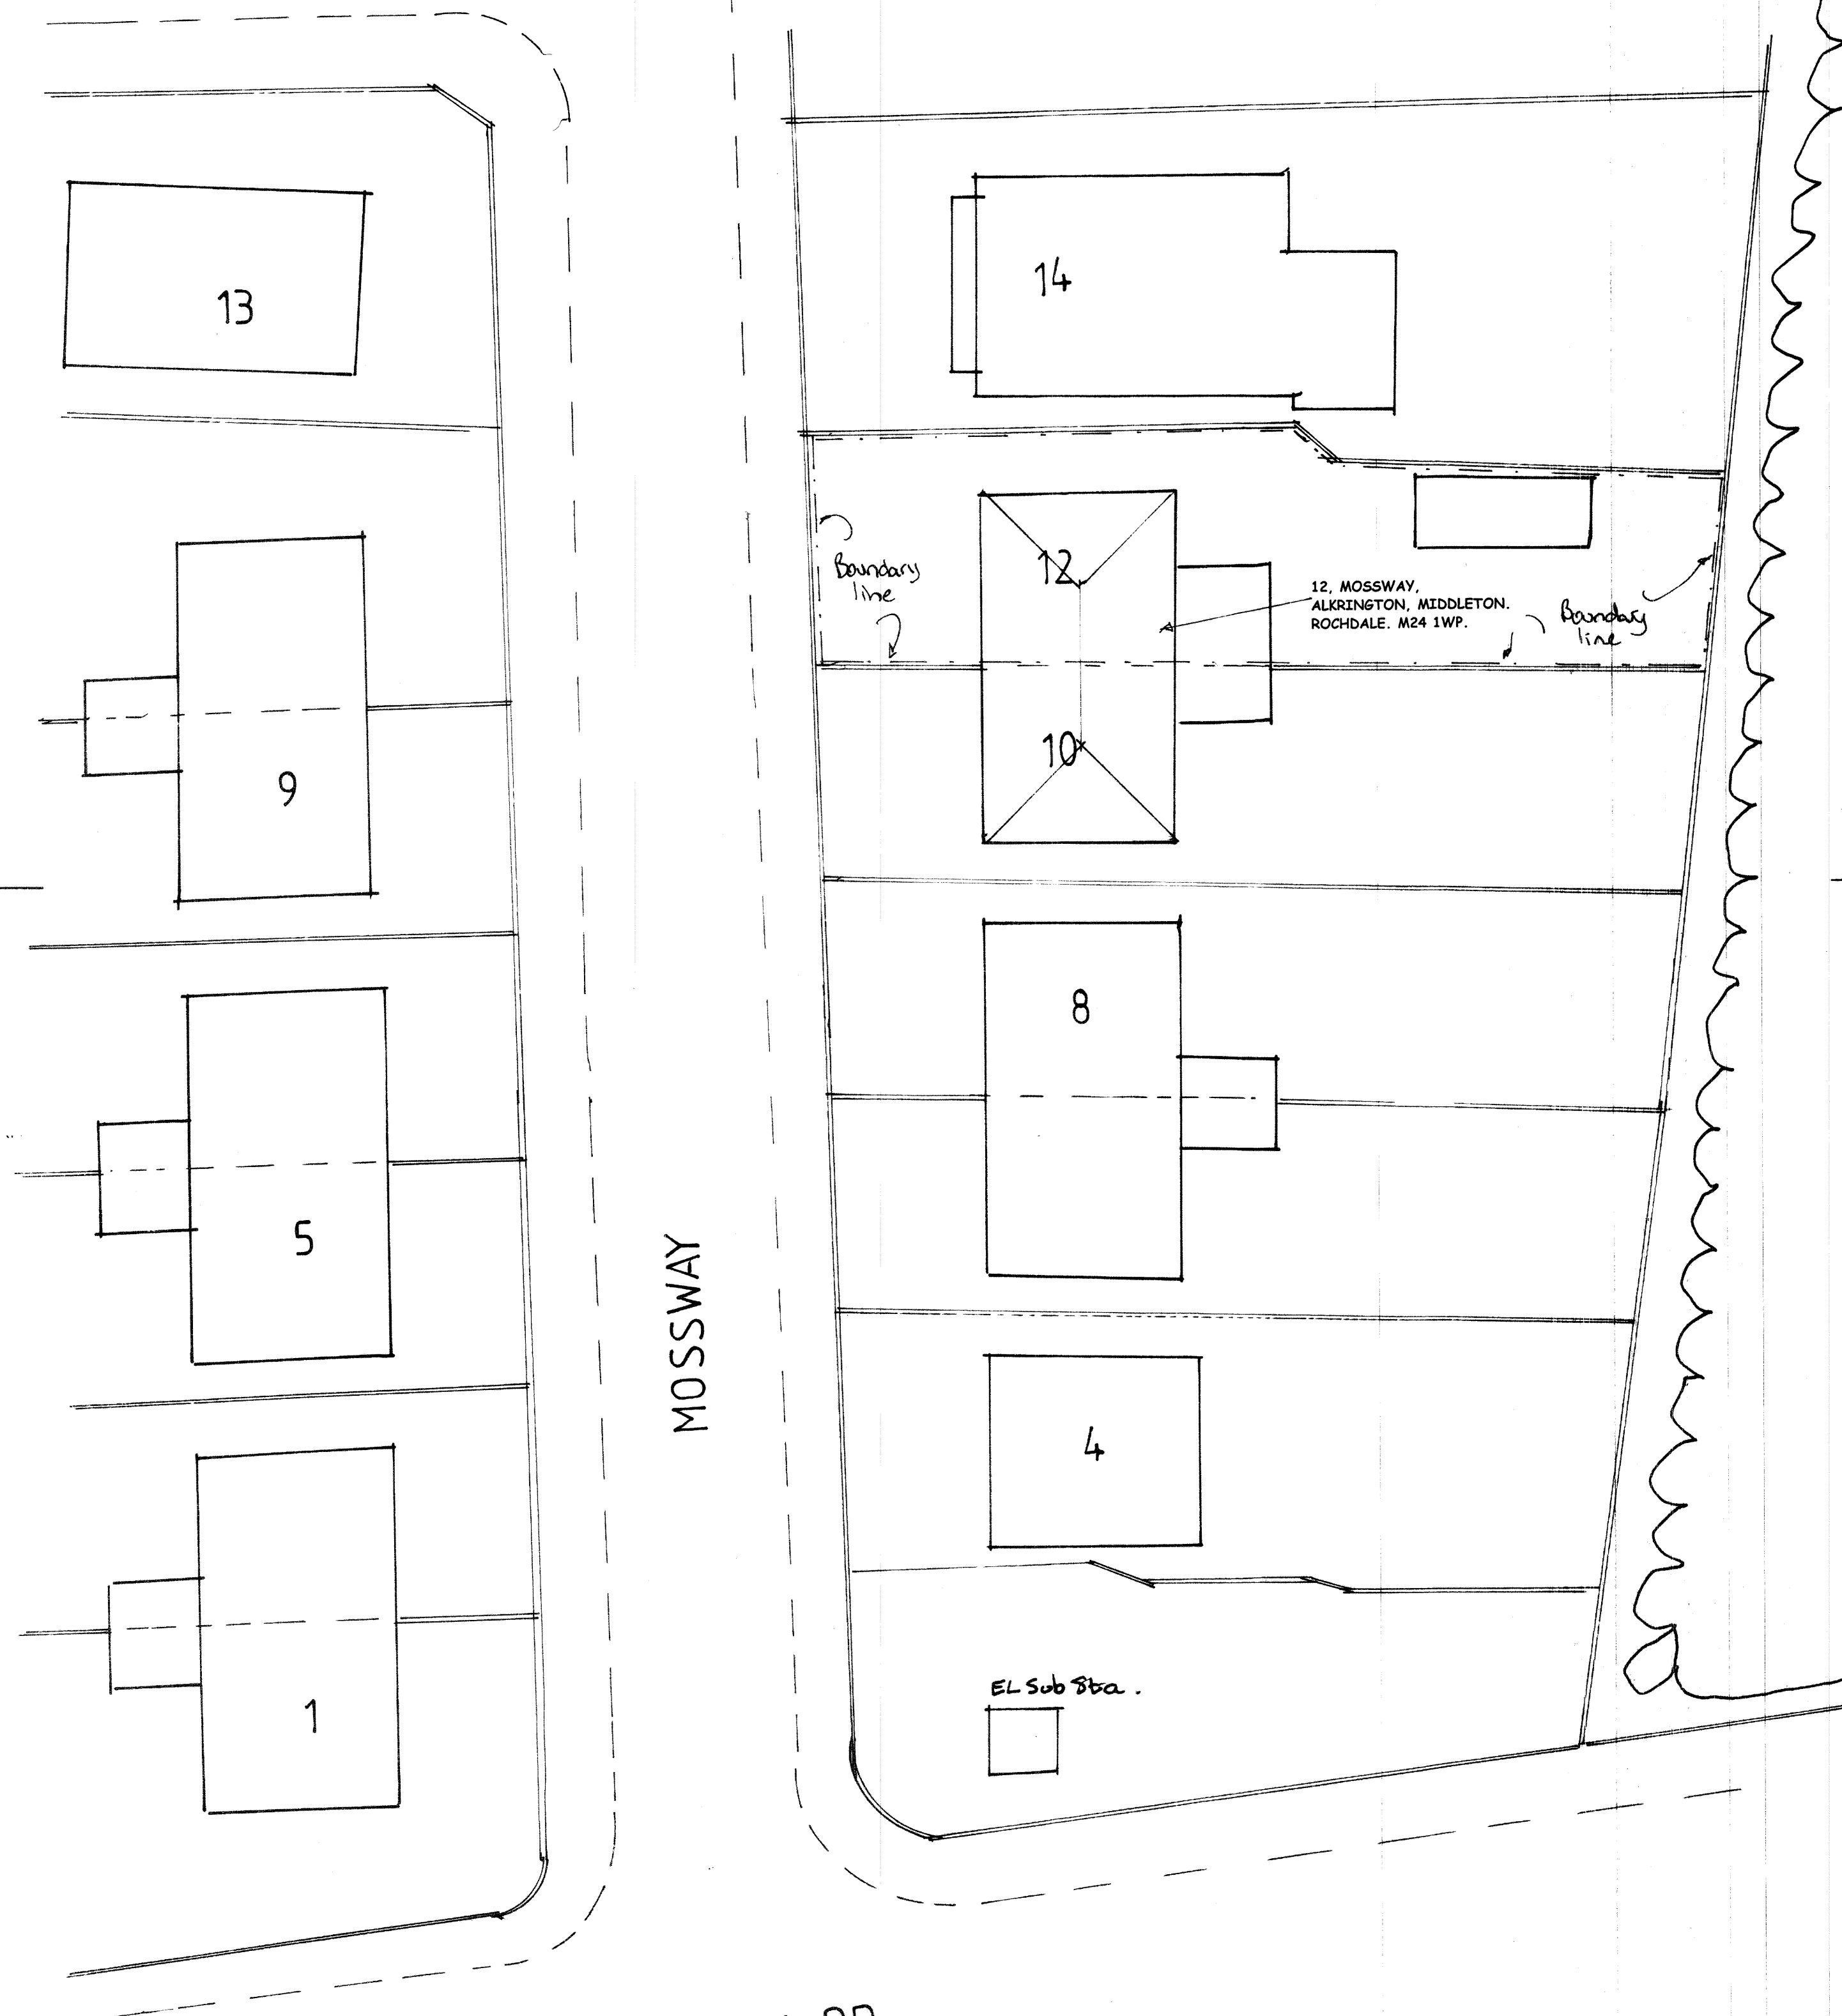


MANCHESTER NEW RD

EXISTING ROOF AND SITE PLAN. SCALE 1:200 @A1

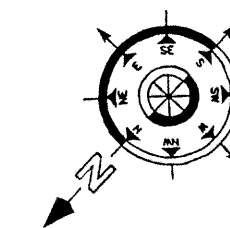

GREENWAY

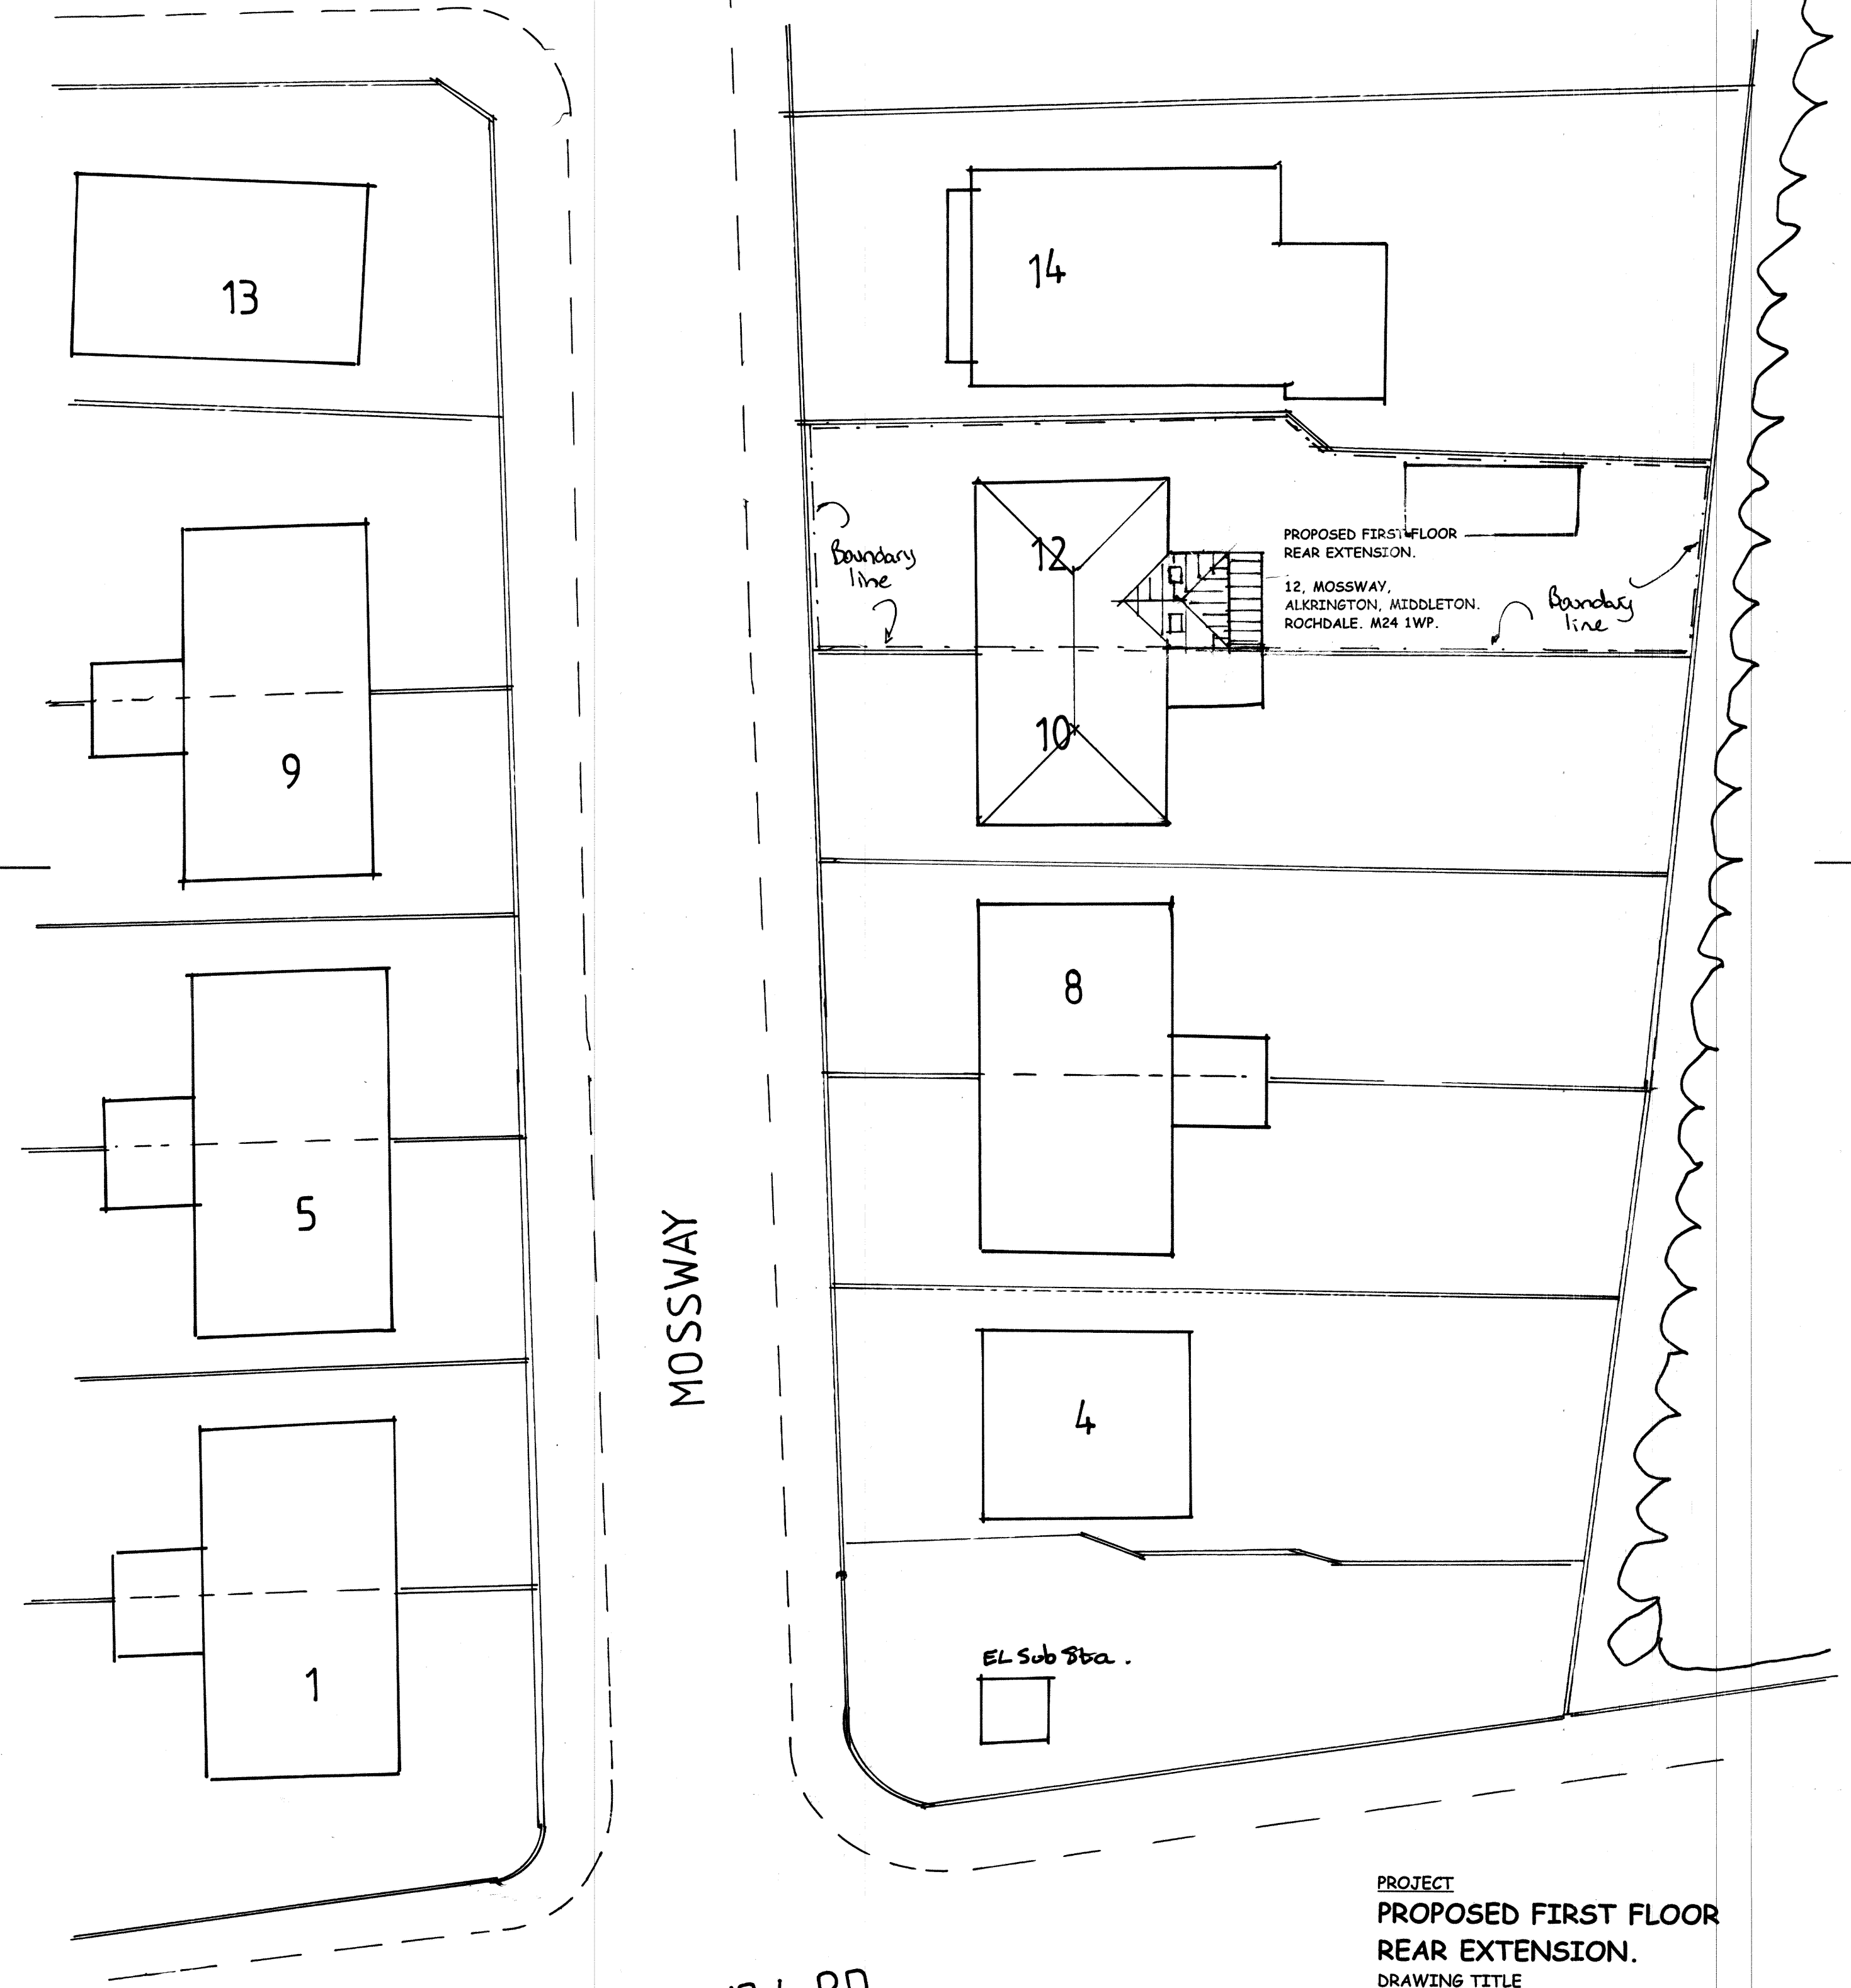

MANCHESTER NEW RD

PROPOSED ROOF AND SITE PLAN. SCALE 1:200 @A1

A AMENDMENTS MAY 2026.

PLANNING DEPT REQUIREMENT

1. Reduce first floor extension projection to comply with paragraph 5.9 of the Guidelines for residential development SPD.

1:200
0 2m 4m 6m 8m 10m 12m
0 5m 10m 15m 20m 25m 30m
1:500
Scale Bar

PROJECT
PROPOSED FIRST FLOOR
REAR EXTENSION.
DRAWING TITLE
EXISTING AND PROPOSED
ROOF AND SITE PLAN.
CLIENT
MR. B. HOXHA.
ADDRESS
12, MOSSWAY,
ALKRINGTON,
MIDDLETON,
ROCHDALE, M24 1WP.
SCALE
SCALE 1:200@A1
DRAWING No
CL 01265960/6. A
DATE
JAN 2026.