



TWINEC

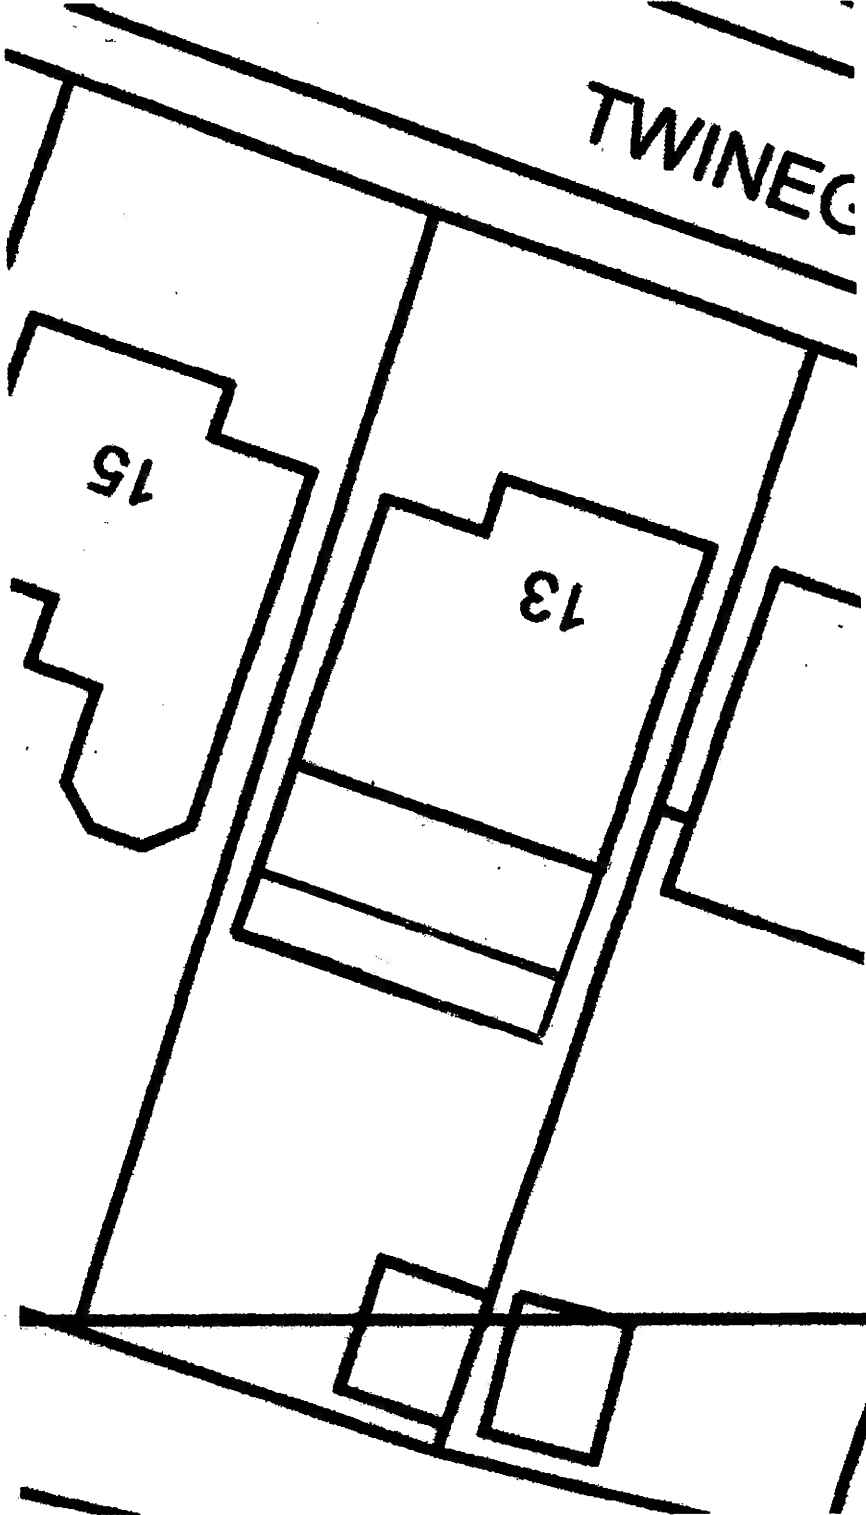

PROPOSED SITE PLAN SCALE 1:200

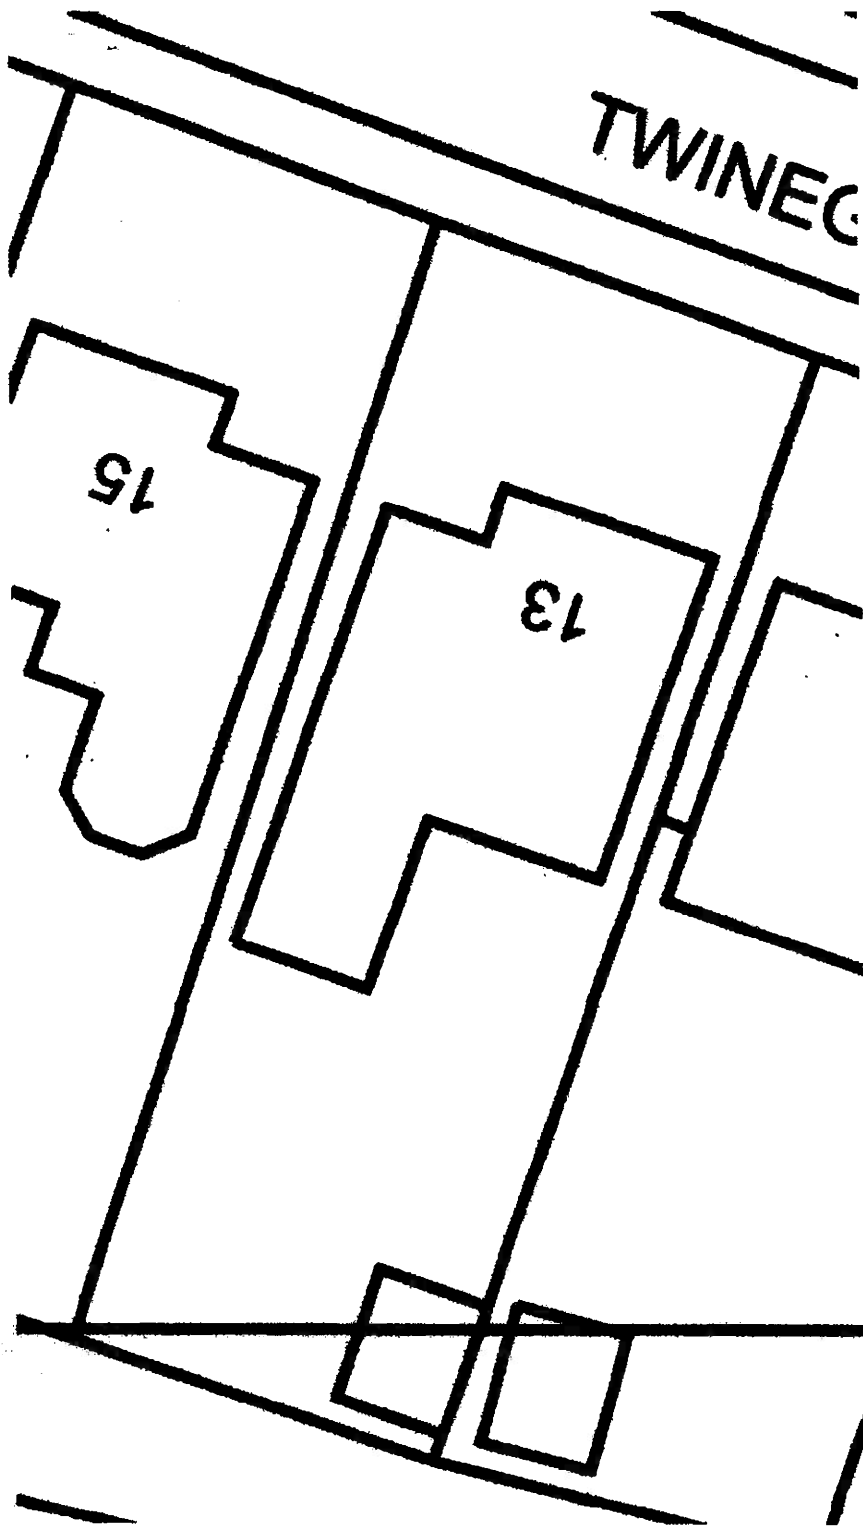

EXISTING SITE PLAN SCALE 1:200