



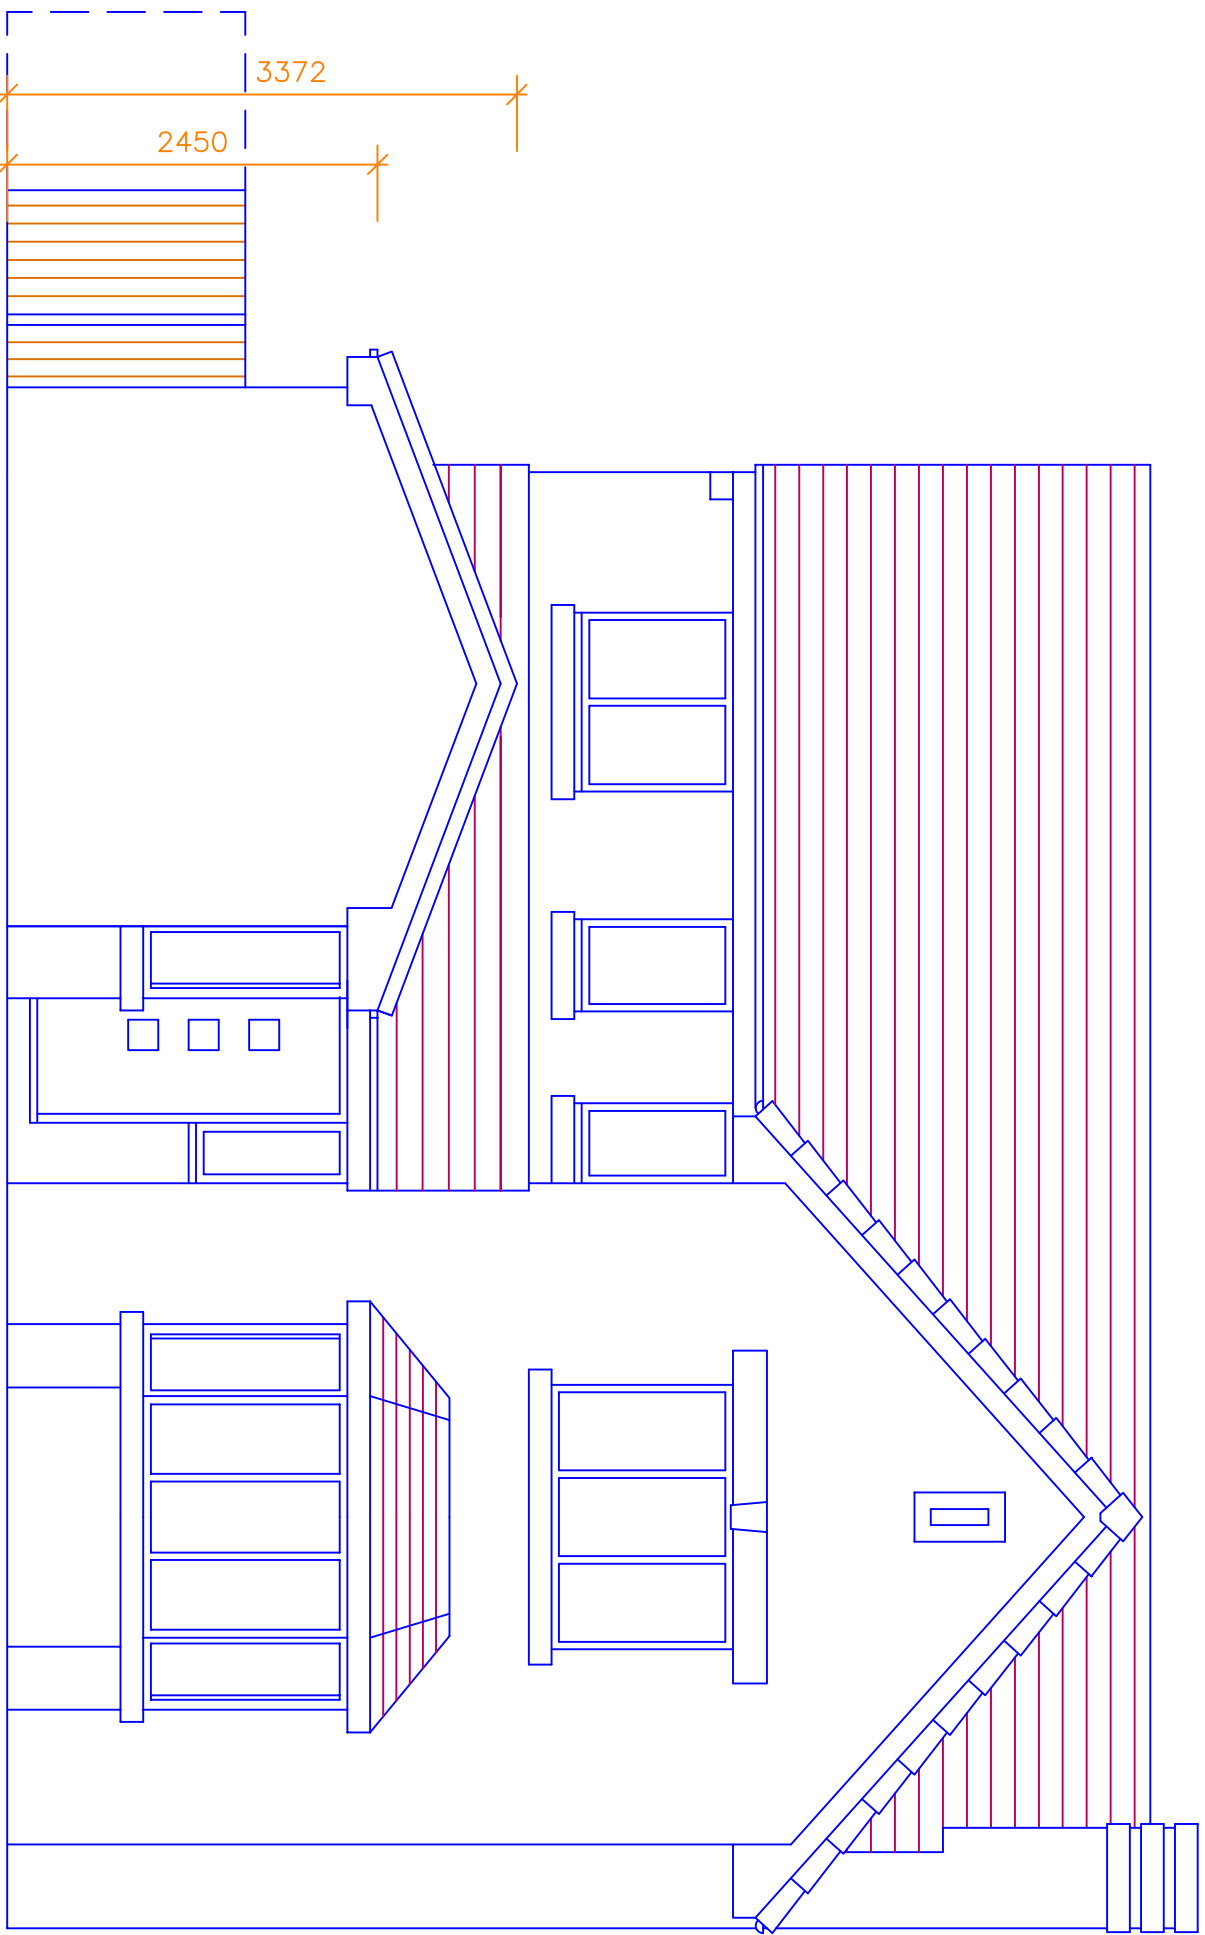


Proposed Front Elevation

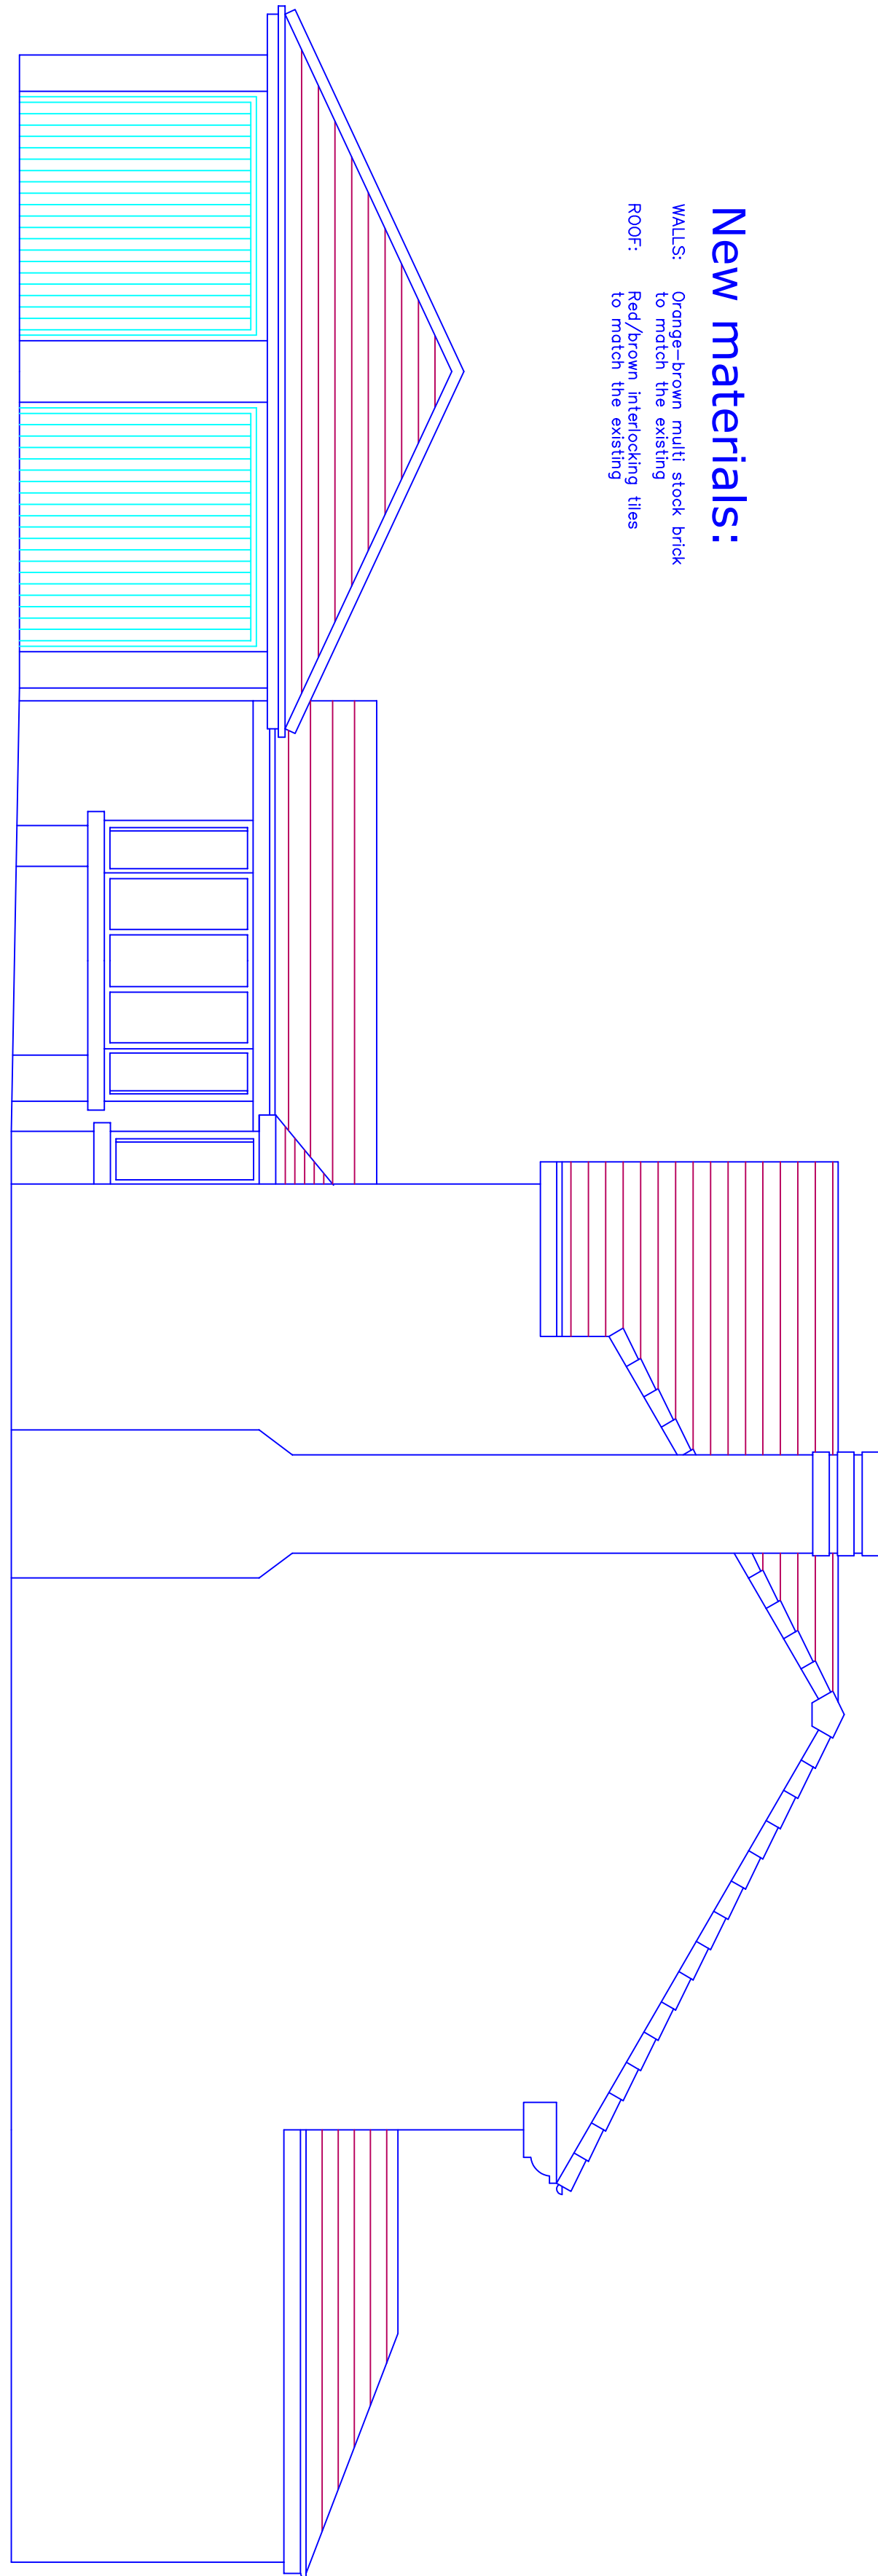


Proposed Side Elevation

New materials:
WALLS: Orange-brown multi stock brick
to match the existing
ROOF: Red/brown roofing tiles
to match the existing

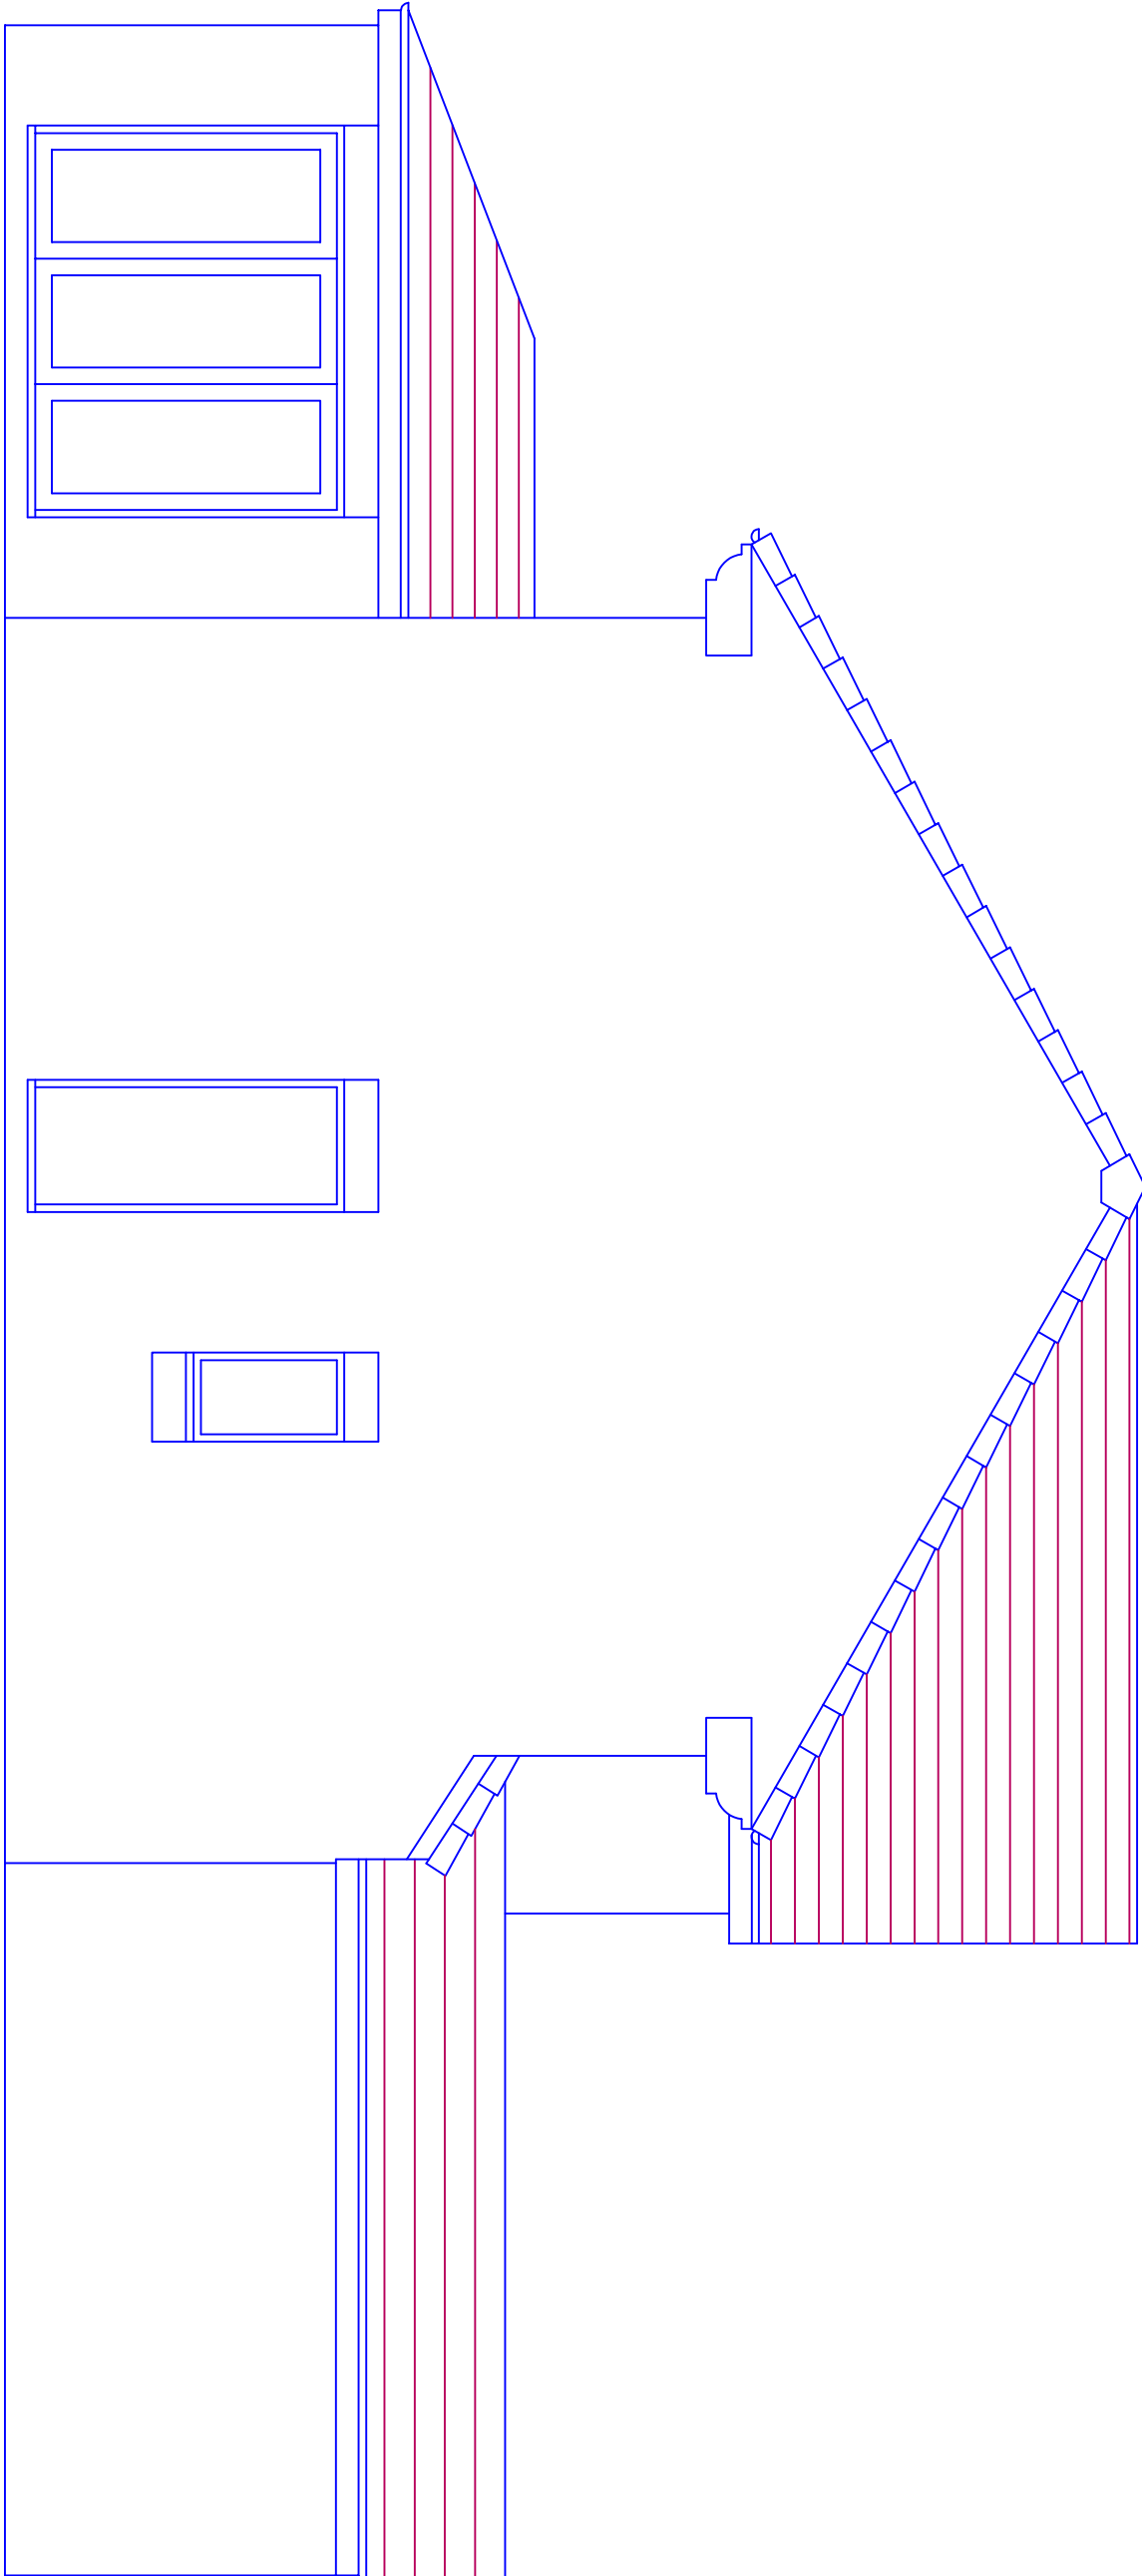

Proposed Side Elevation

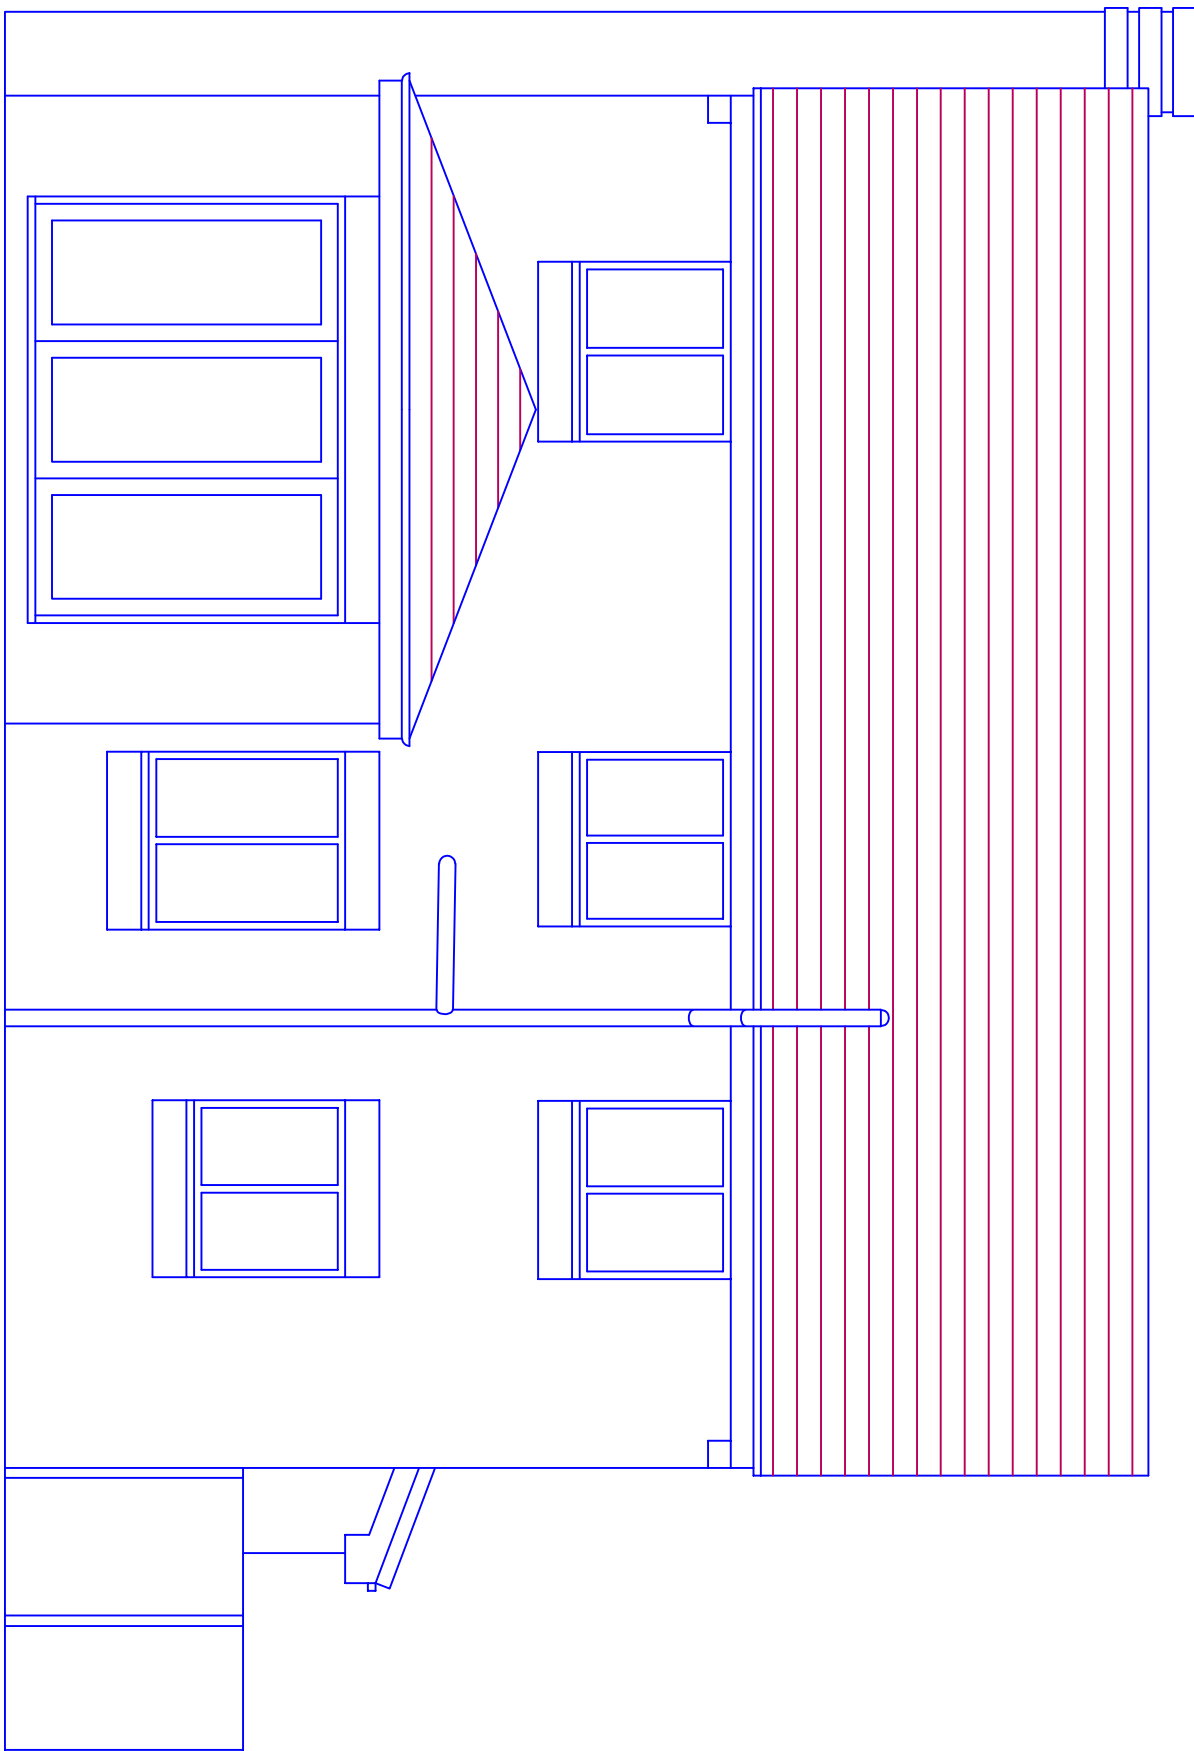

Proposed Rear Elevation

This drawing and design concept is the property of PPY design. It should not be reproduced without written permission

2 Helmshore Road, Holcombe Village
Kamsoftom, Lancashire BL8 4PA
Gary Dearden (P Architects) DpArch RIBA
garyppdesign@gmail.com
T: 07706 822751 M: 07712 699462

0 1 2 3 m
8 Pipers Close
Norden
OL11 5WD
scale 1:50 at A1
June 2026

PT2-04 Proposed Elevations

PPY design Ltd