




GROUND FLOOR PLAN AND SITE PLAN

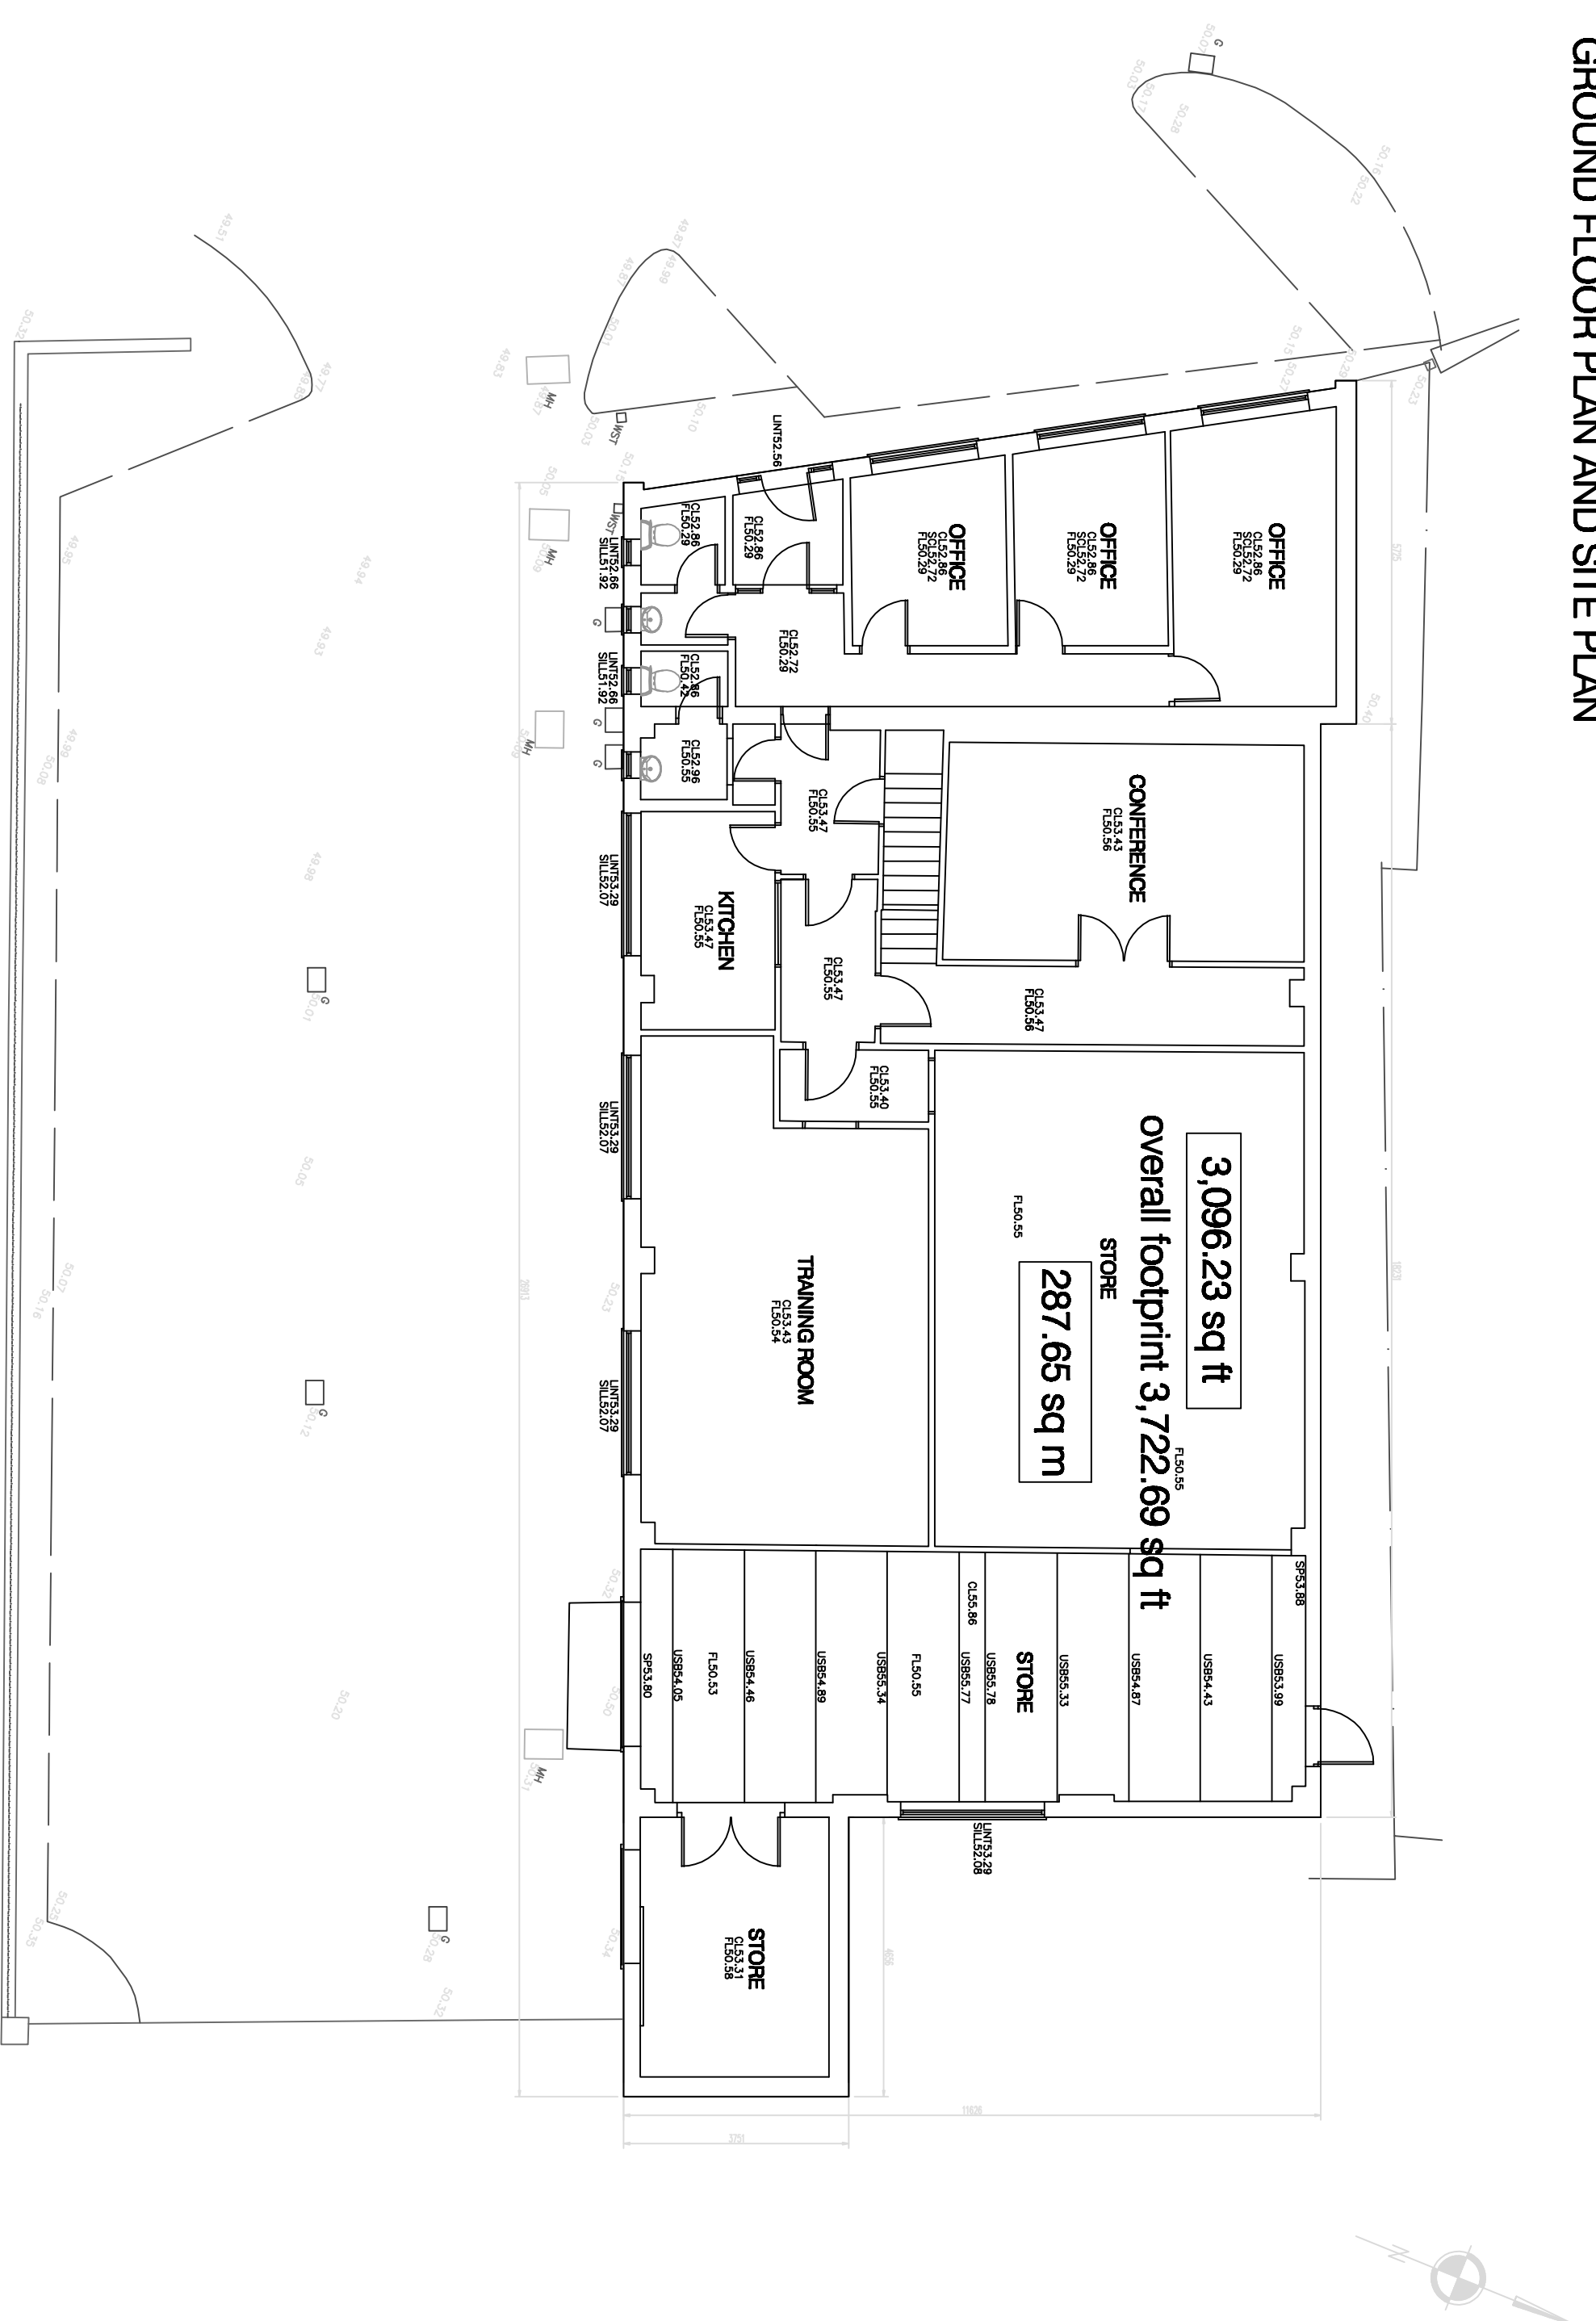


SOUTHWEST ELEVATION

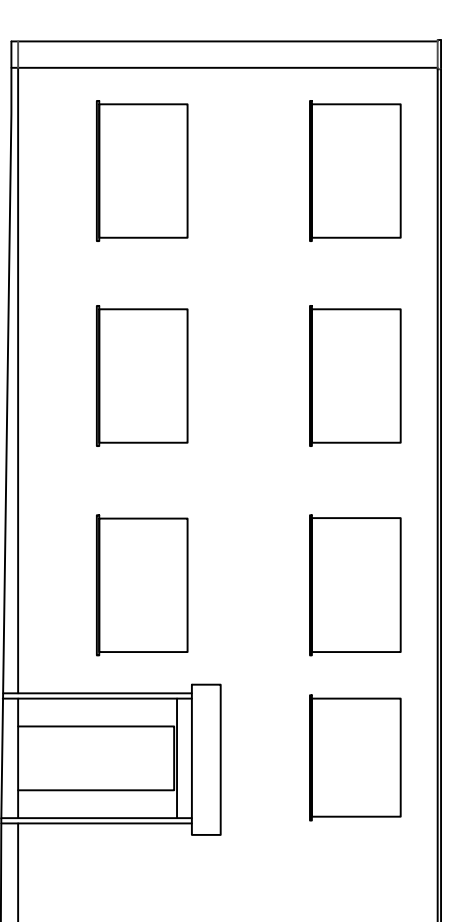


SOUTHEAST ELEVATION

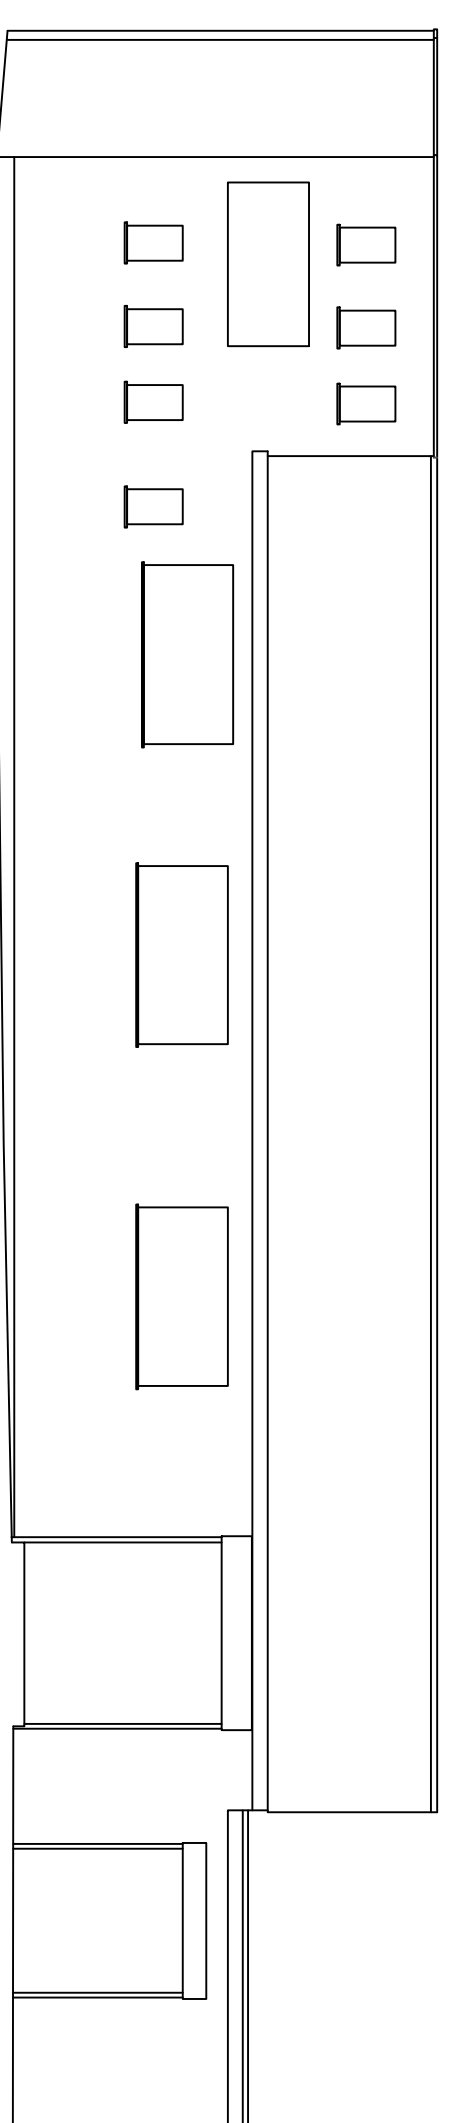

NORTHWEST ELEVATION

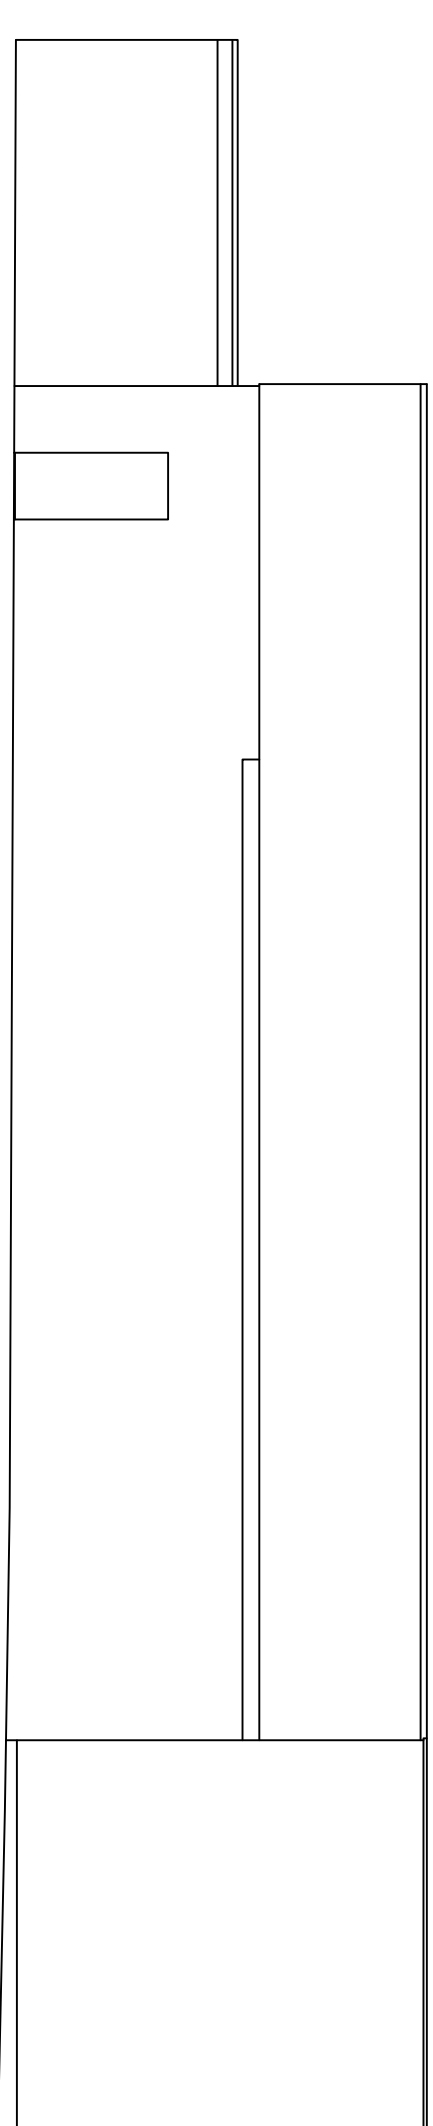

FIRST FLOOR PLAN

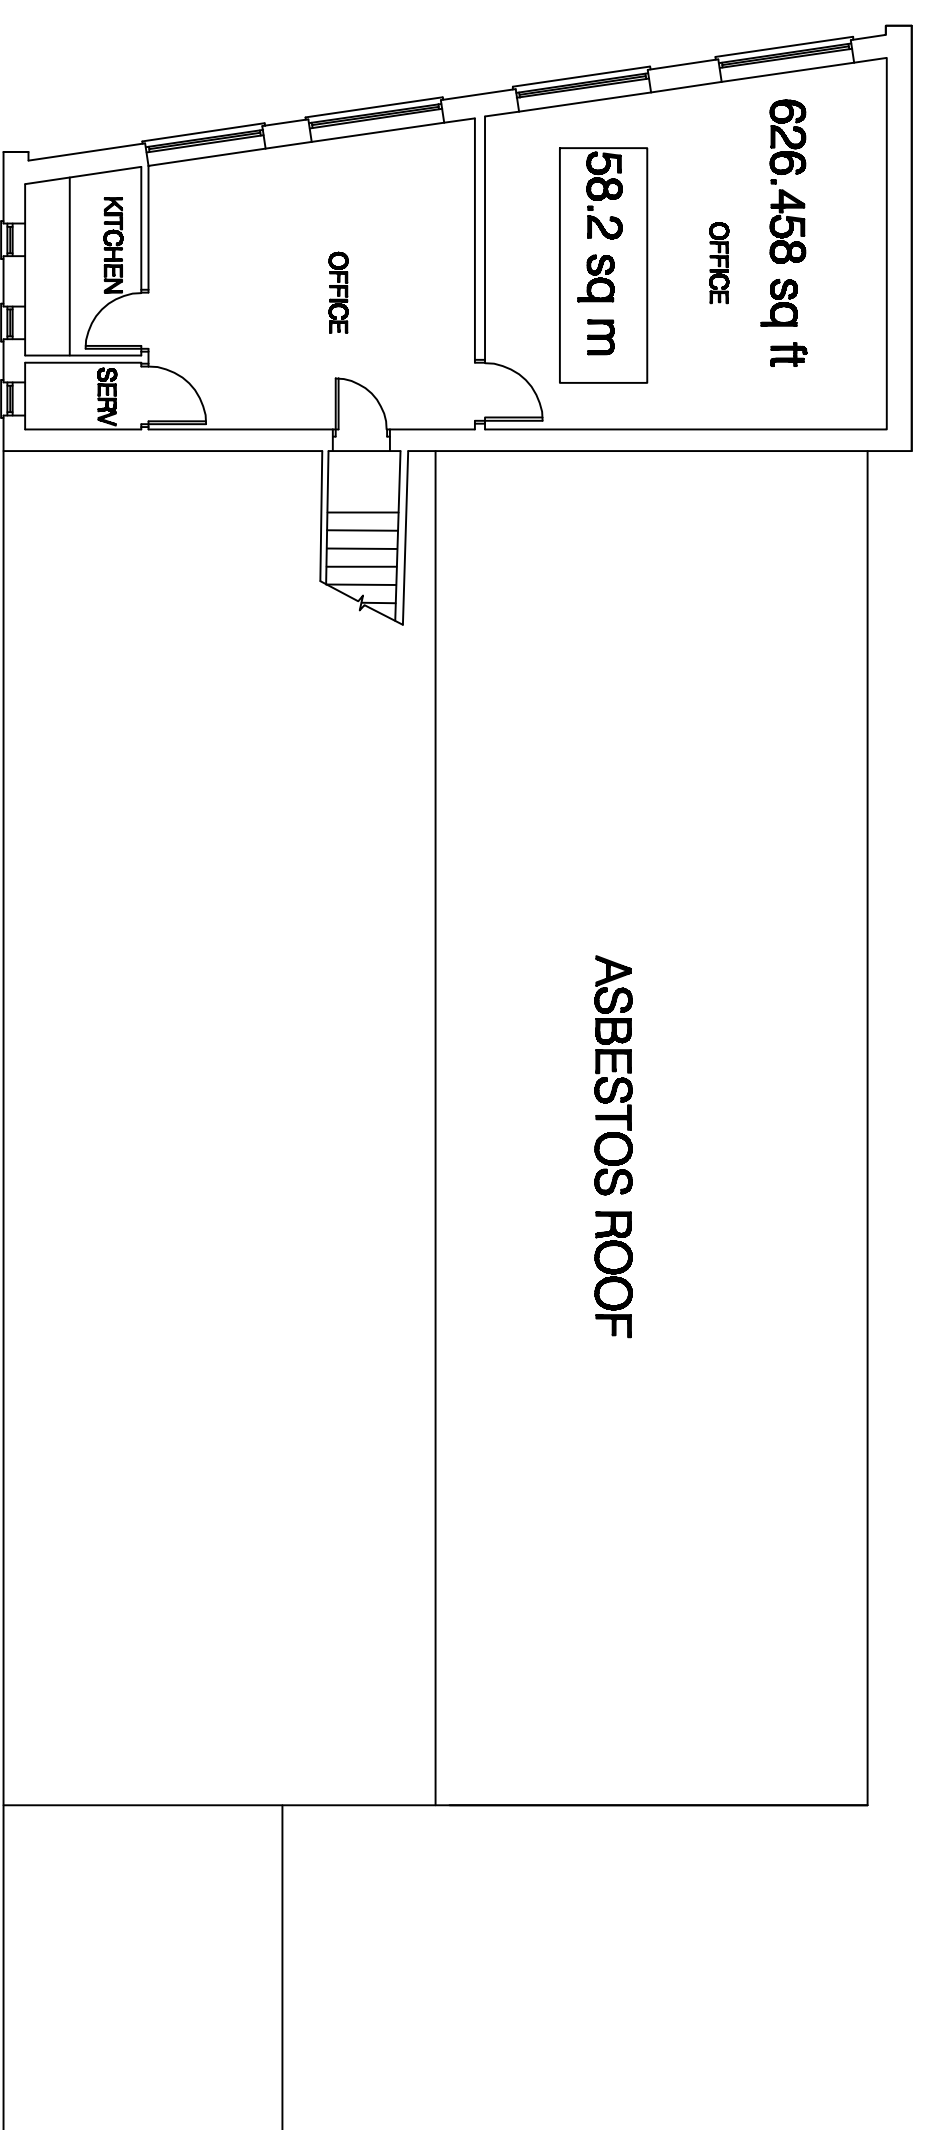

REVISIONS			
SCALE	DATE	DRAWN	CHECKED
1/100	FEB 2026		
CLIENT	VESA CARE LTD		
TITLE	EXISTING FIRST FLOOR PLAN AND ELEVATIONS VESICA CARE UNIT 1 WESTCROFT INDUSTRIAL ESTATE MIDDLETON MANCHESTER M24 4UG		