




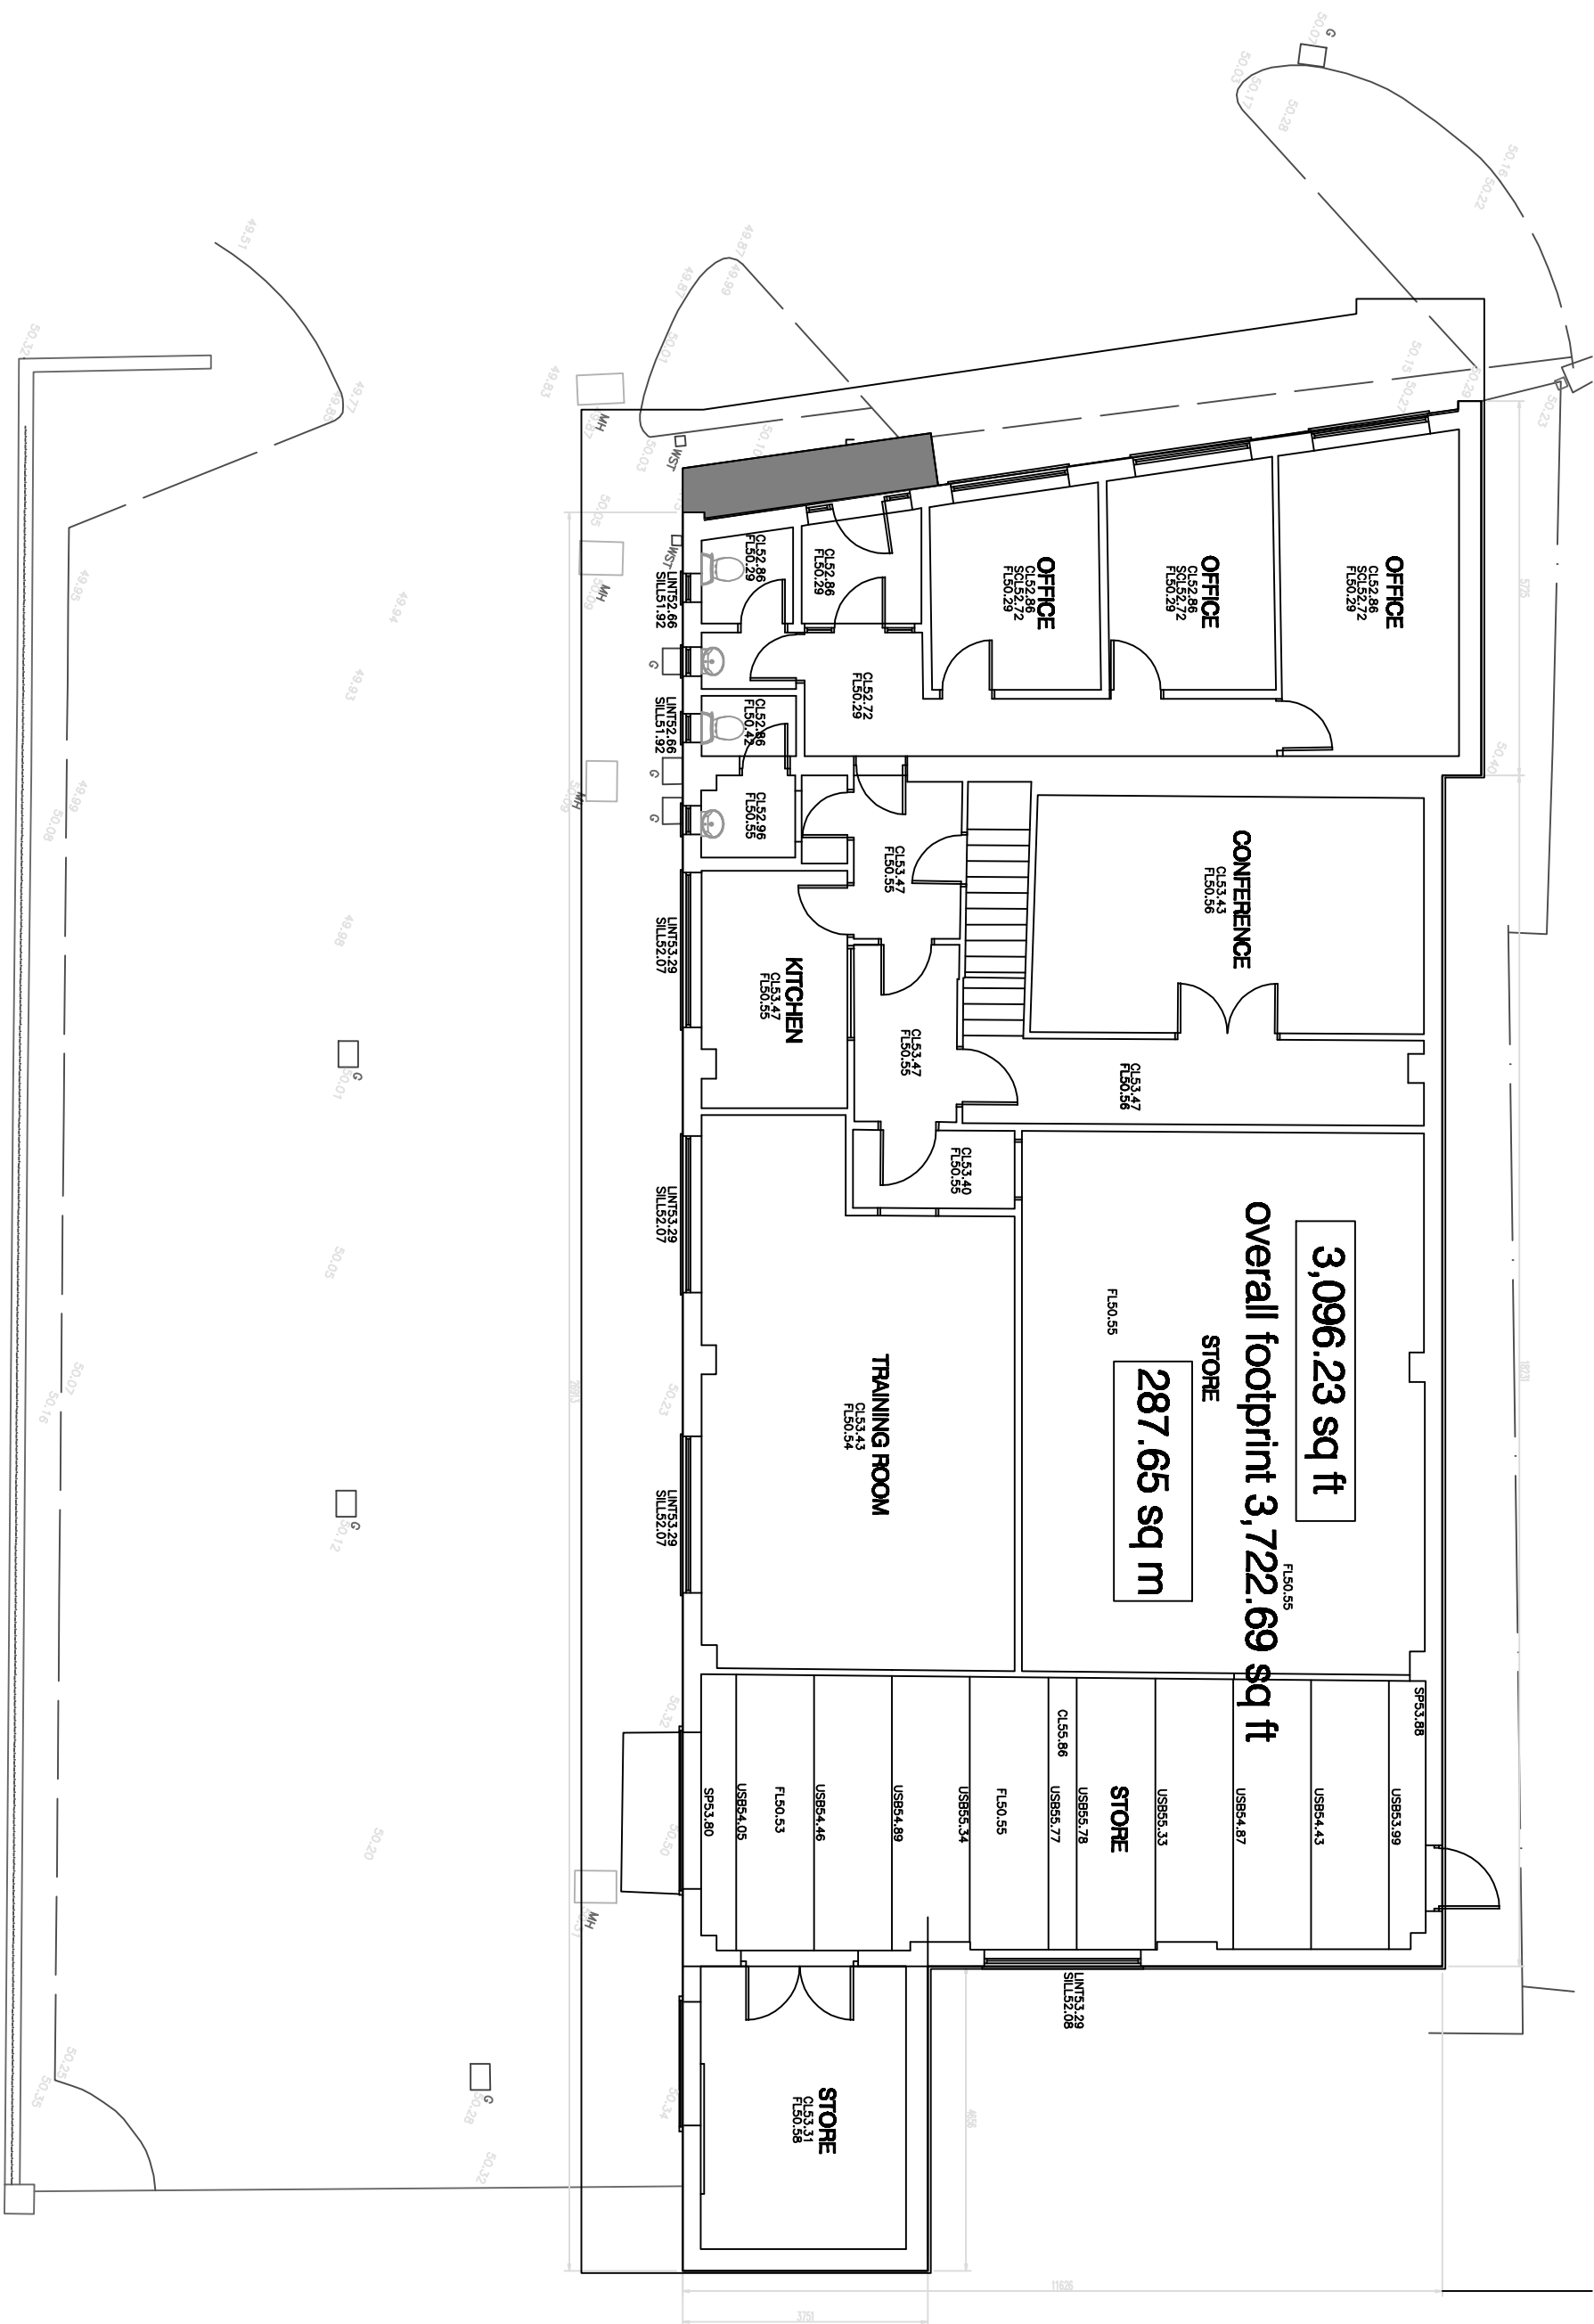


GROUND FLOOR PLAN AND SITE PLAN

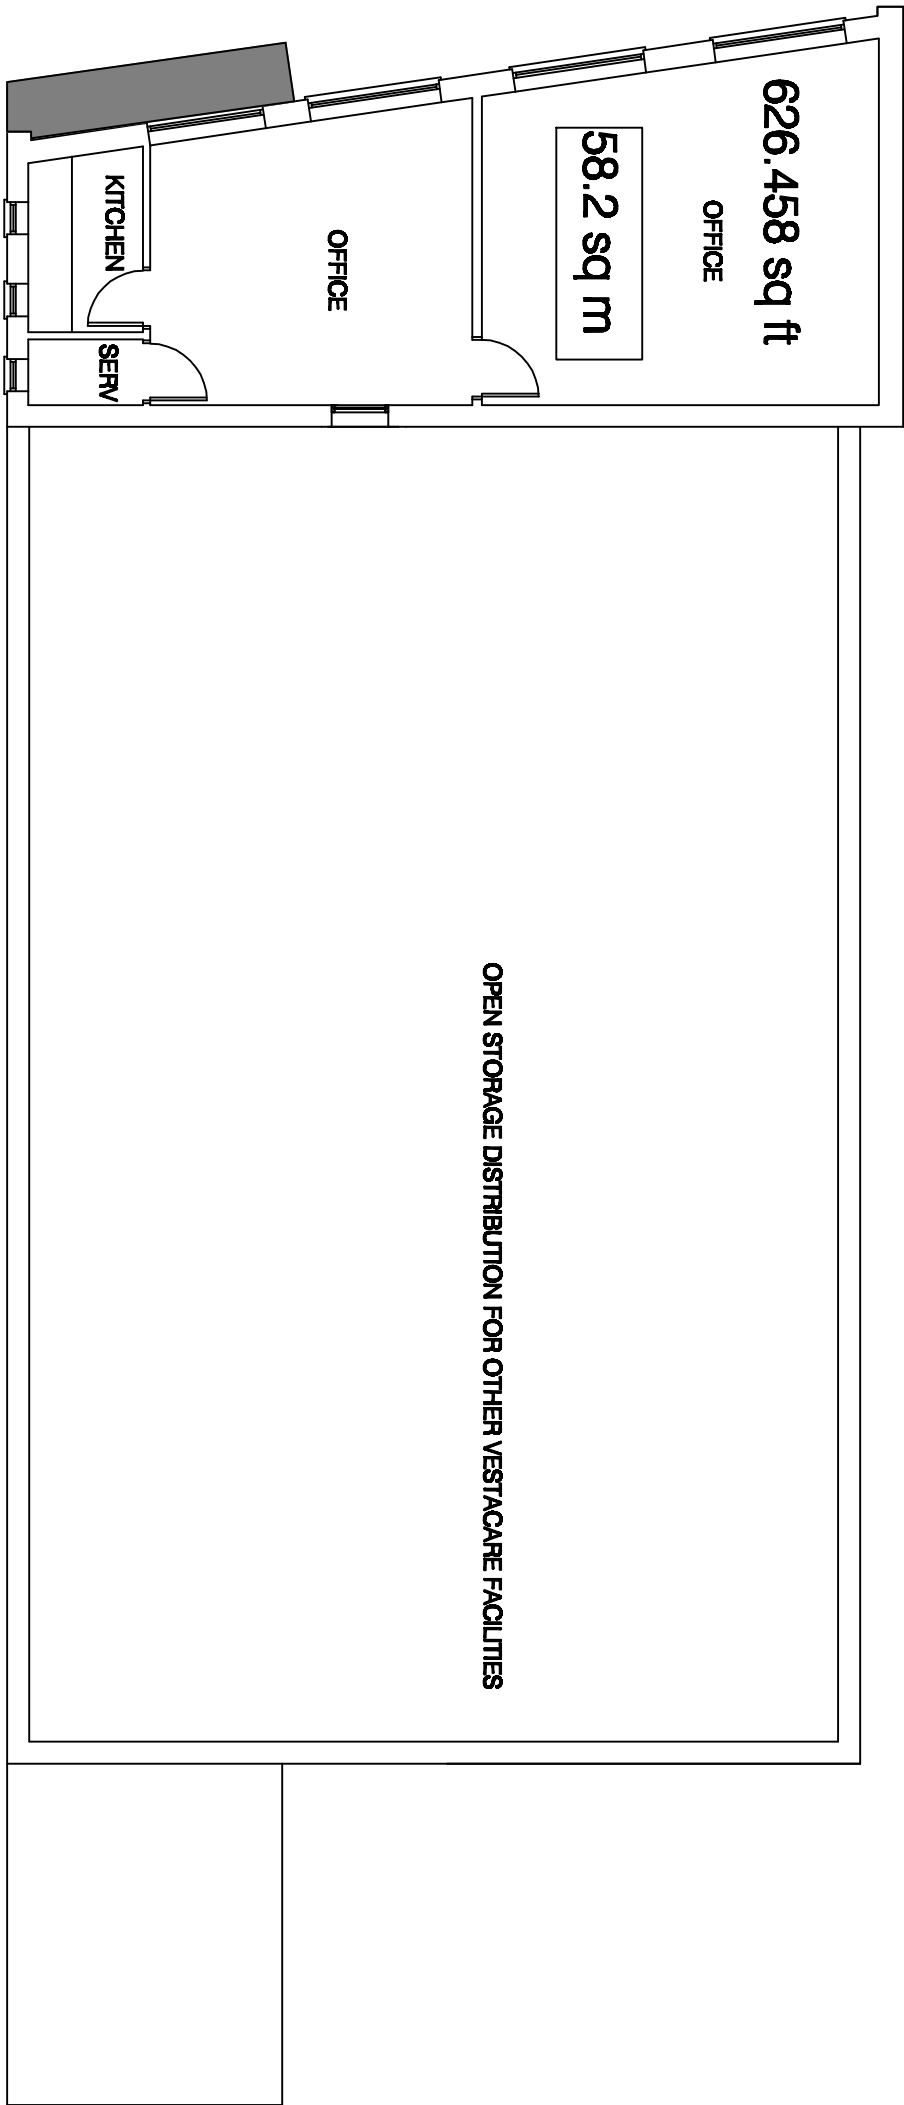


FIRST FLOOR PLAN

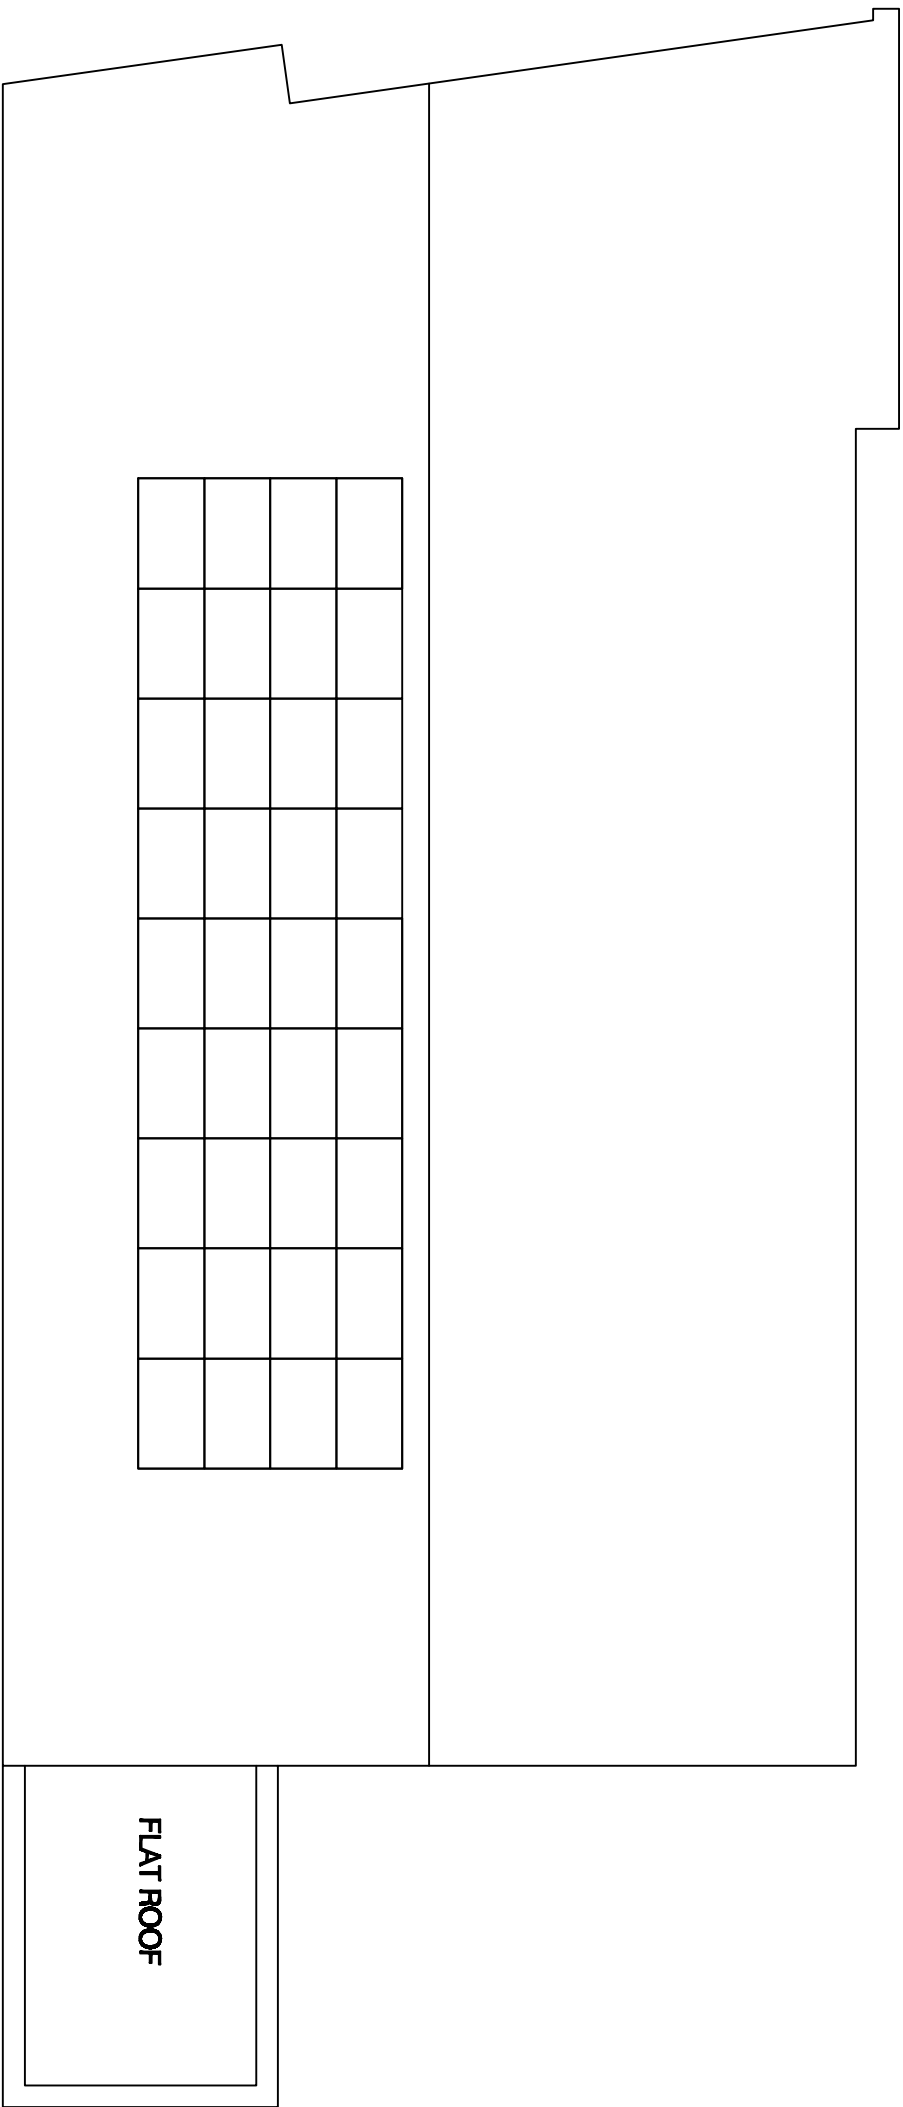


ROOF PLAN

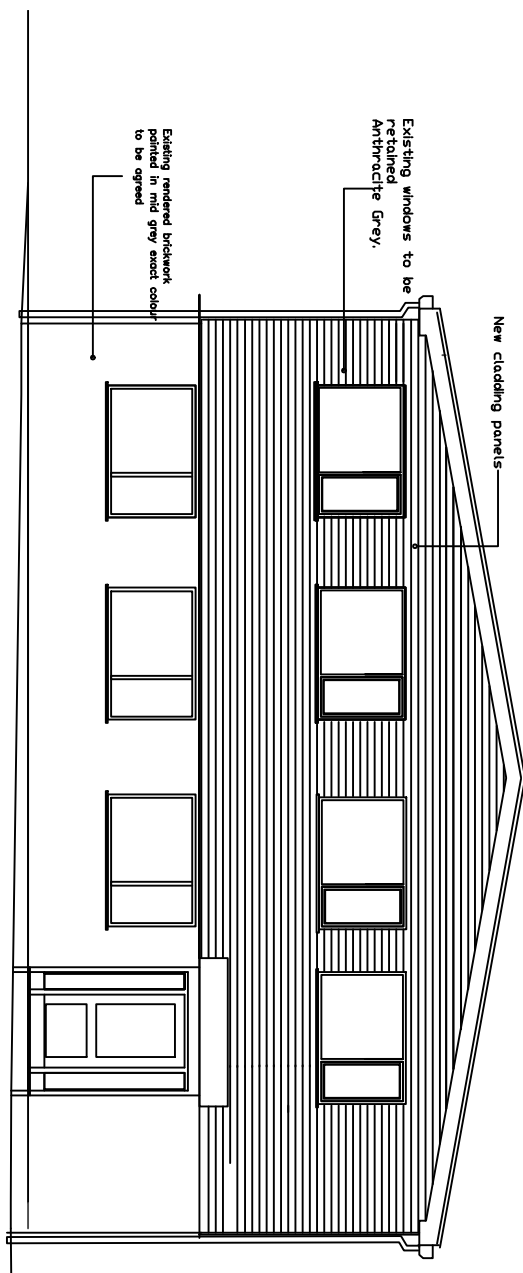


SOUTHWEST ELEVATION

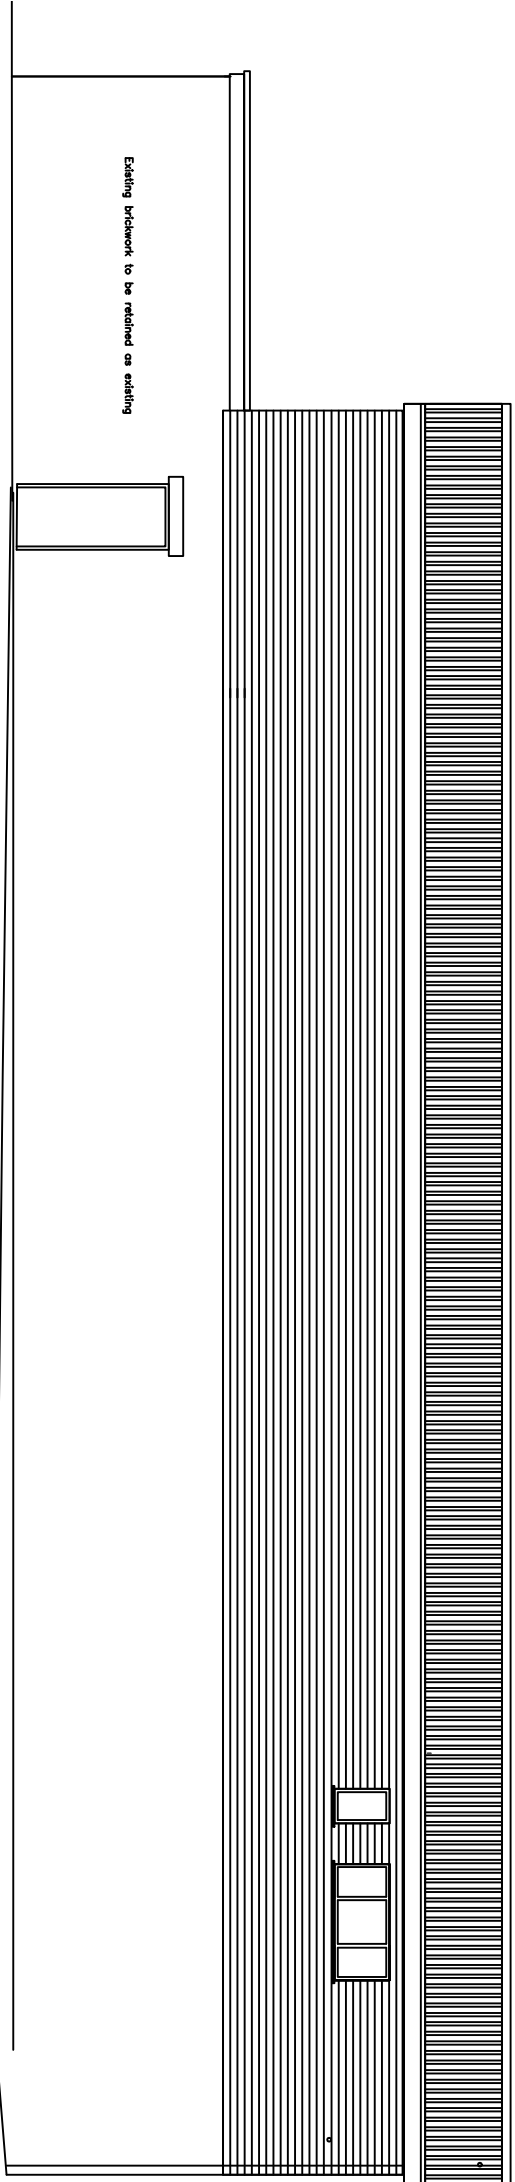

NORTHWEST ELEVATION

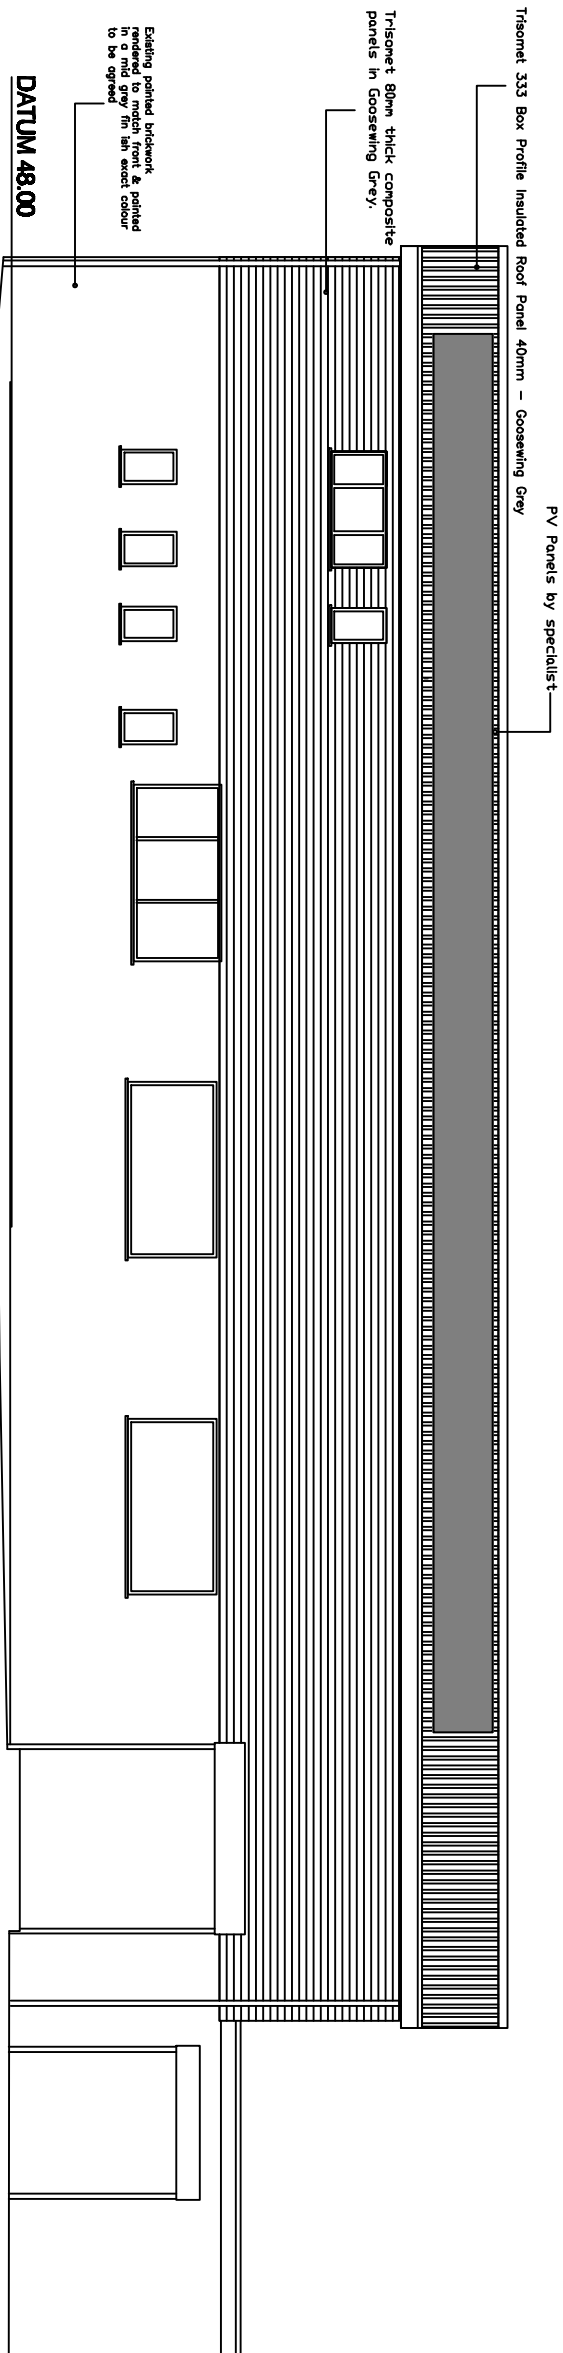

SOUTHEAST ELEVATION

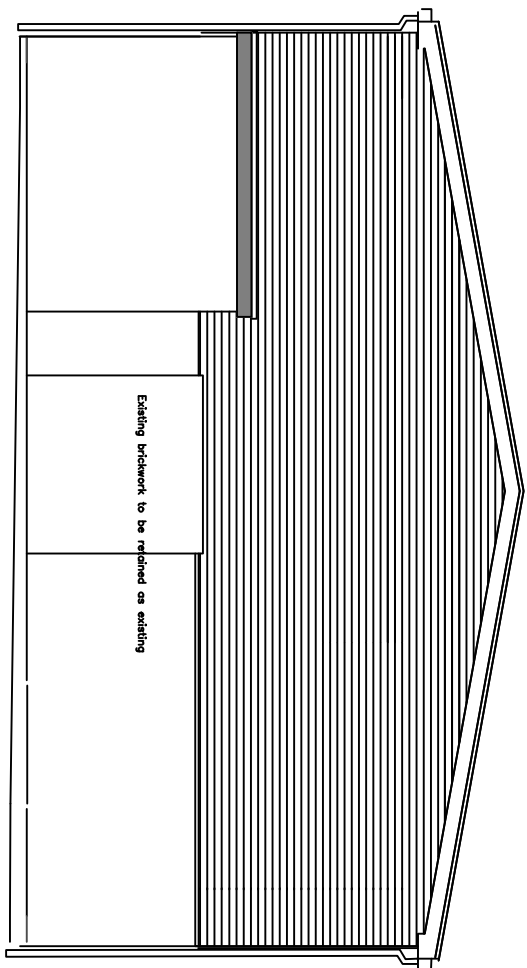

SOUTHWEST ELEVATION

PROPOSED CLADDING PROPOSAL

TITLE  
EXISTING FIRST FLOOR PLAN AND ELEVATIONS  
VESTACARE  
UNIT 1  
WESTCROFT INDUSTRIAL ESTATE  
MIDDLETON  
MANCHESTER  
M24 4JG

CLIENT  
VESTACARE LTD

| REVISIONS |           |       |         |
|-----------|-----------|-------|---------|
| SCALE     | DATE      | DRAWN | CHECKED |
| 1/100     | JUNE 2025 |       |         |

DRAWING No.  
02b