



NO ELEVATION CHANGES

General Notes
Do not scale from drawing. Use marked dimensions.
To be read in conjunction with all other Consultant's drawings.
The Architect to be immediately notified of any discrepancies.
Copyright on this drawing retained by the Architect.

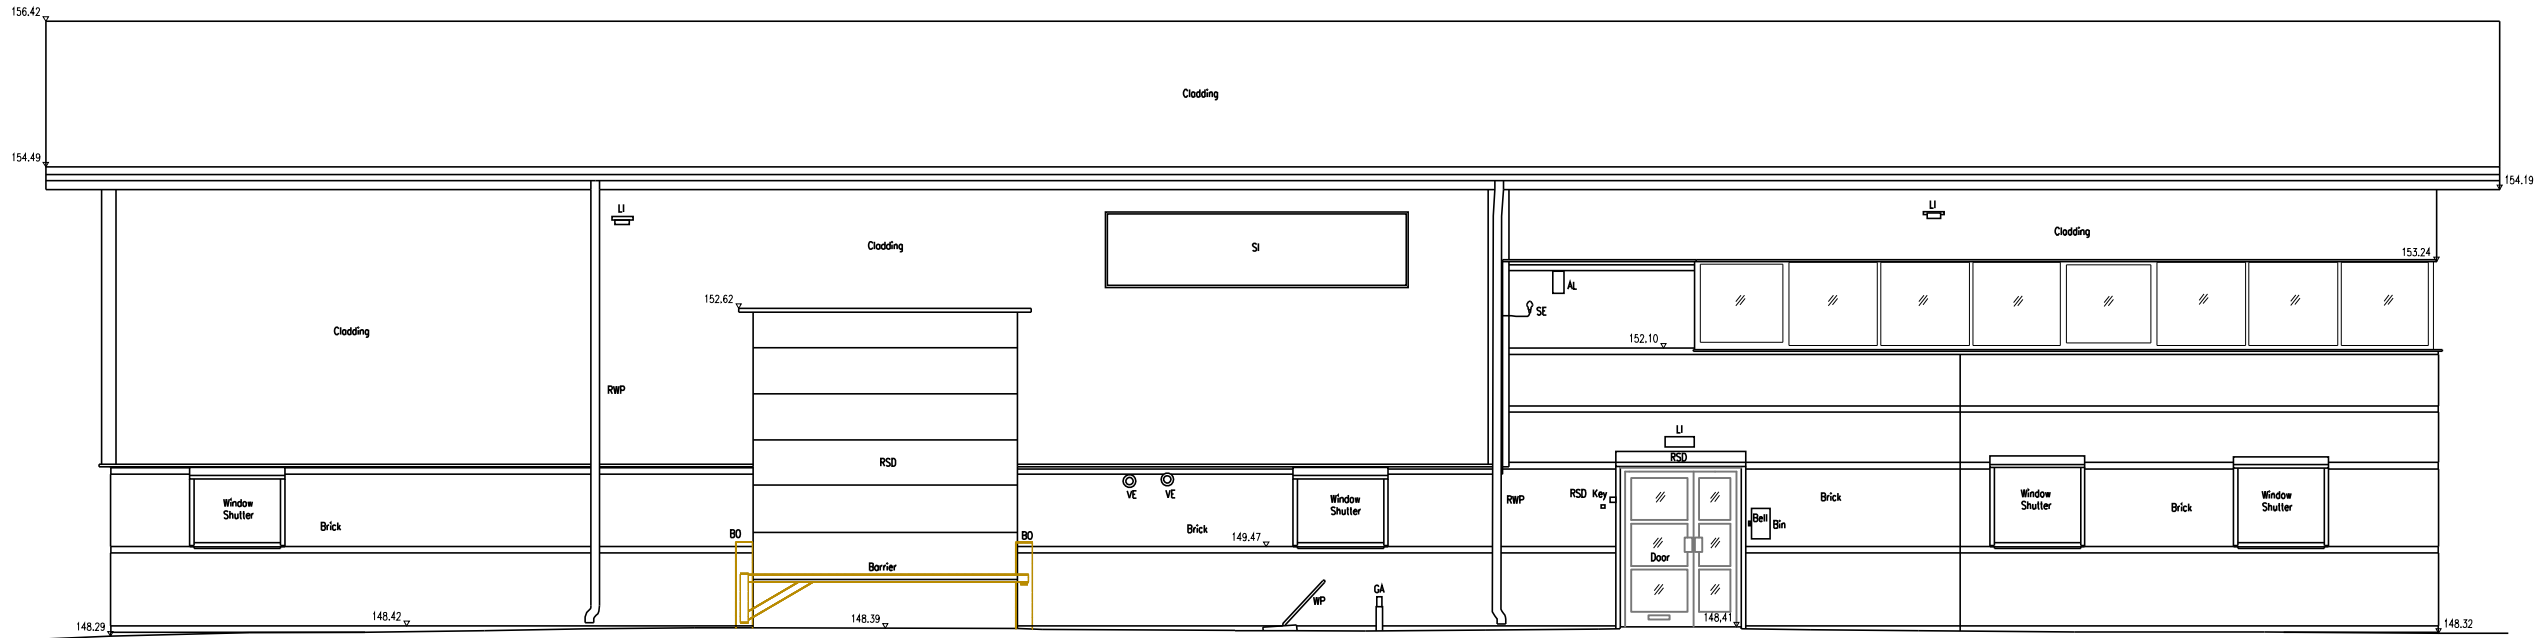


Propose South Elevation

1:100

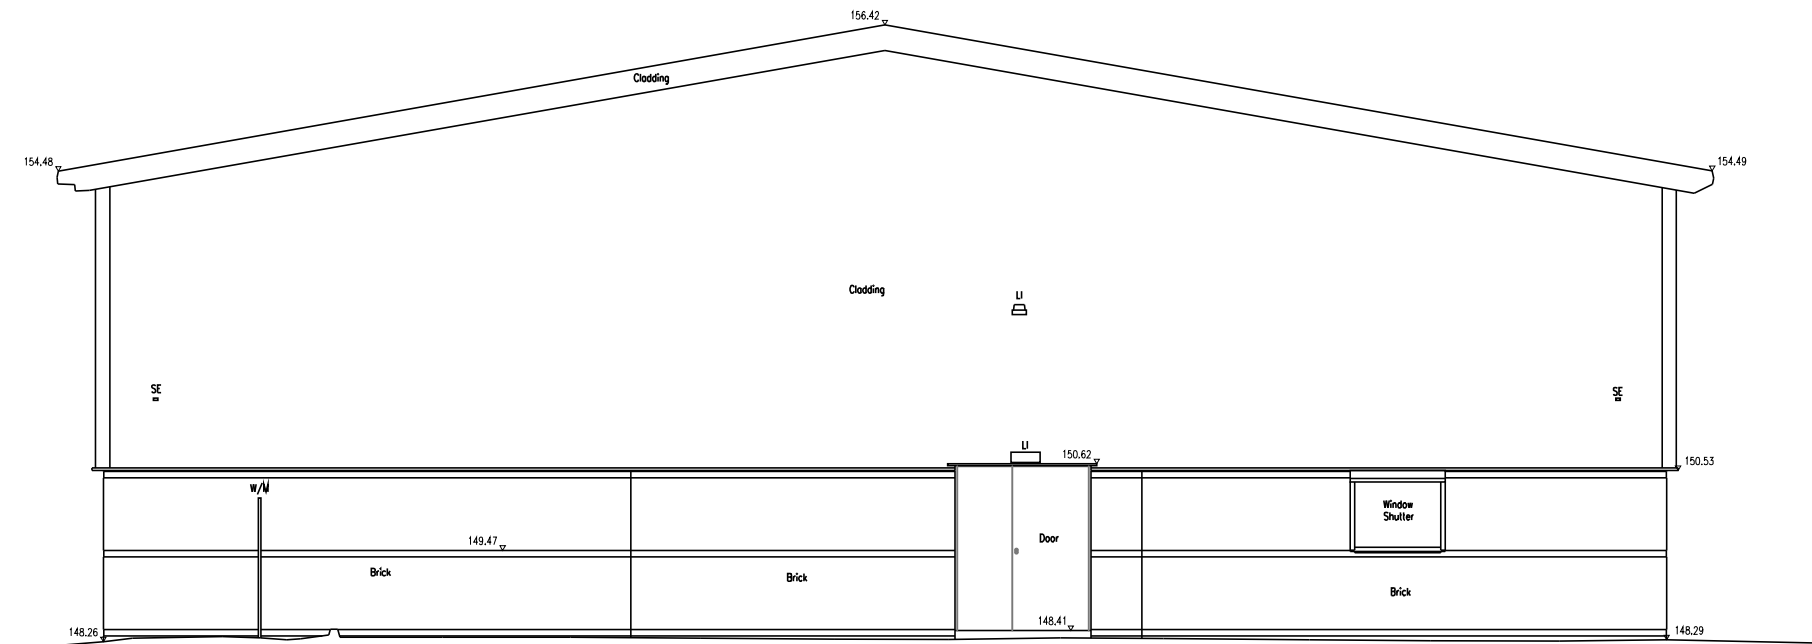

1:100

 

P2	18.06.26	AK	-	SH	Amended Drawings
P1	26.03.26	AK	-	SH	Issued for information
No.	Date	Dwn	Chk	App	Revision or reason for issue

Client
**Shehzad Chaudhri - Whitehall
Academy Ltd**

create **it** studios

Architect
Create It Studios (NW) Ltd
3 Stevenson Square | Manchester | M1 1DN
info@createitstudios.co.uk

Project Title
Unit 1A, Kingsway Business Park
Moss Bridge Rd, Rochdale OL16 5LW

Scale / North Point

1:100 @A3

Drawing Title

PROPOSED ELEVATIONS

Drawing Number
A1649(02)AP004
Drawing Status
Preliminary

2