


NO CHANGES PROPOSED TO THE EXISTING CONCRETE FLOOR FINISH
NO CHANGES PROPOSED TO THE EXISTING PAVING FINISH

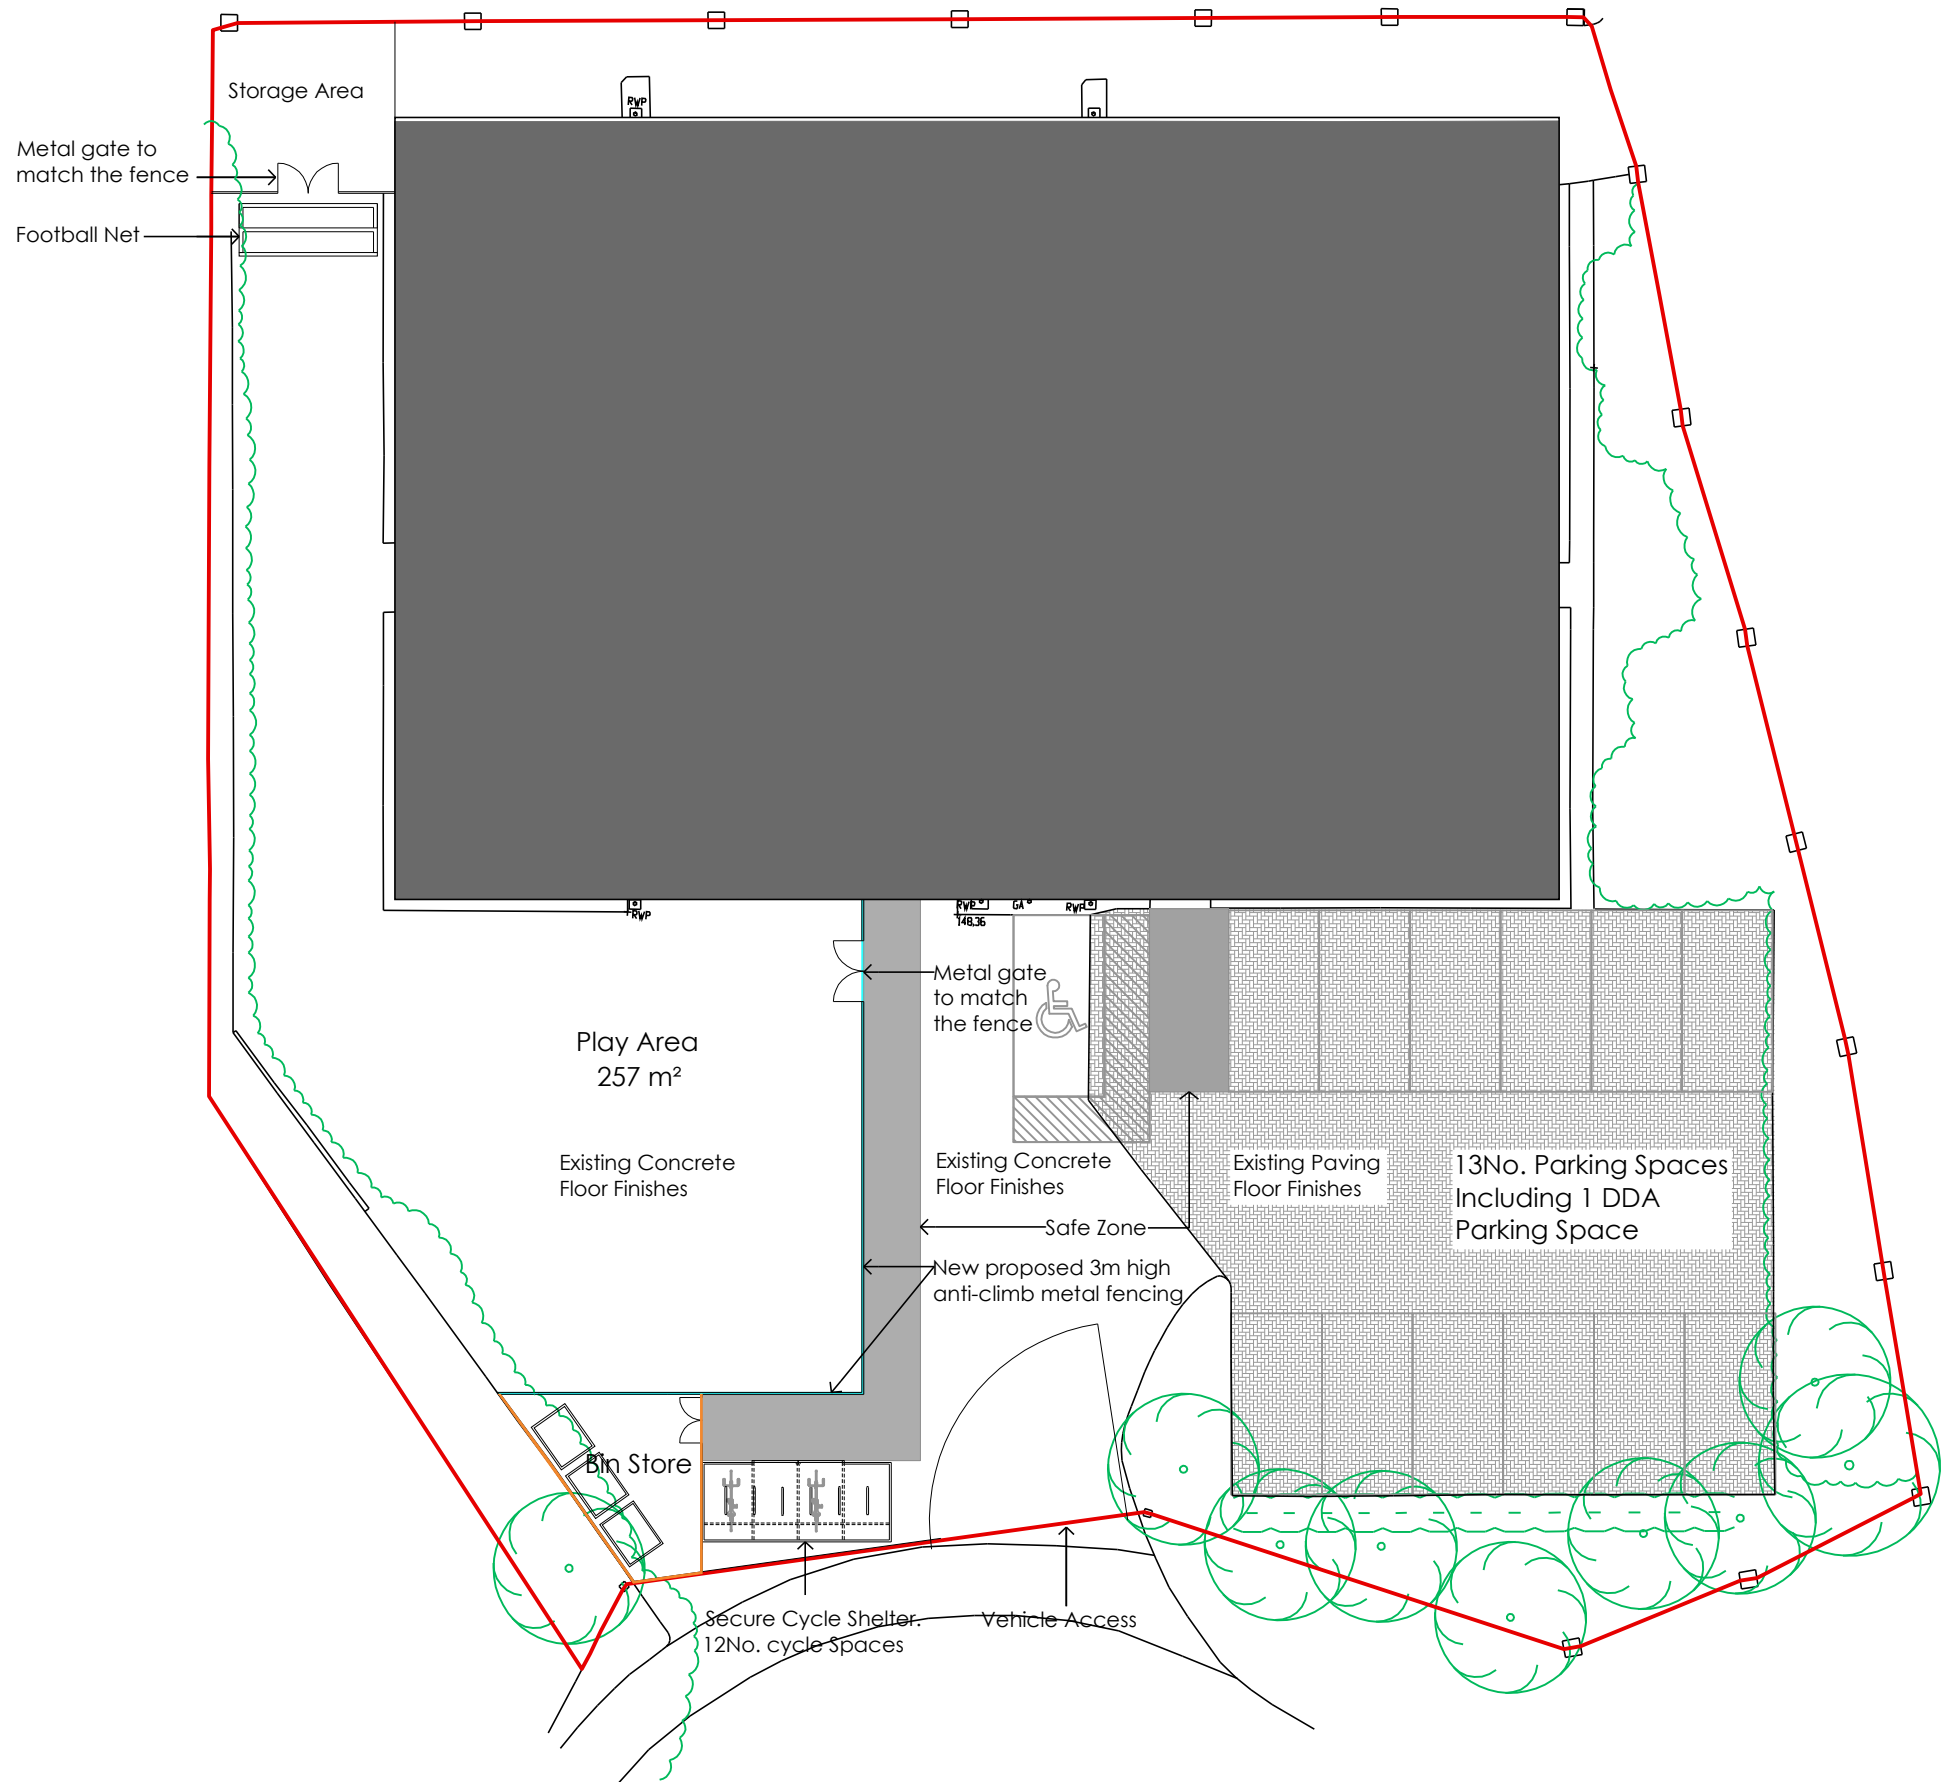

General Notes
Do not scale from drawing. Use marked dimensions.
To be read in conjunction with all other Consultant's drawings.
The Architect to be immediately notified of any discrepancies.
Copyright on this drawing retained by the Architect.

LEGEND

- SITE BOUNDARY
- TIMBER FENCE
- METAL ANTI-CLIMB MESH FENCING

P5	18.06.26	AK	-	SH	Amended Drawings
P4	13.05.26	AK	-	SH	Amended Drawings
P3	11.05.26	AK	-	SH	Amended Drawings
P2	01.04.26	AK	-	SH	Amended Drawings
P1	26.03.26	AK	-	SH	Issued for information
No.	Date	Dwn	Chk	App	Revision or reason for issue

Client
Shehzad Chaudhri - Whitehall Academy Ltd

create it studios

Architect
Create It Studios (NW) Ltd
3 Stevenson Square | Manchester | M1 1DN
info@createitstudios.co.uk

Project Title
**Unit 1A, Kingsway Business Park
Moss Bridge Rd, Rochdale OL16 5LW**

Scale / North Point

1:200 @A3

Drawing Title
PROPOSED SITE PLAN

Drawing Number A1649(02)AP001	Revision P5
Drawing Status Preliminary	