

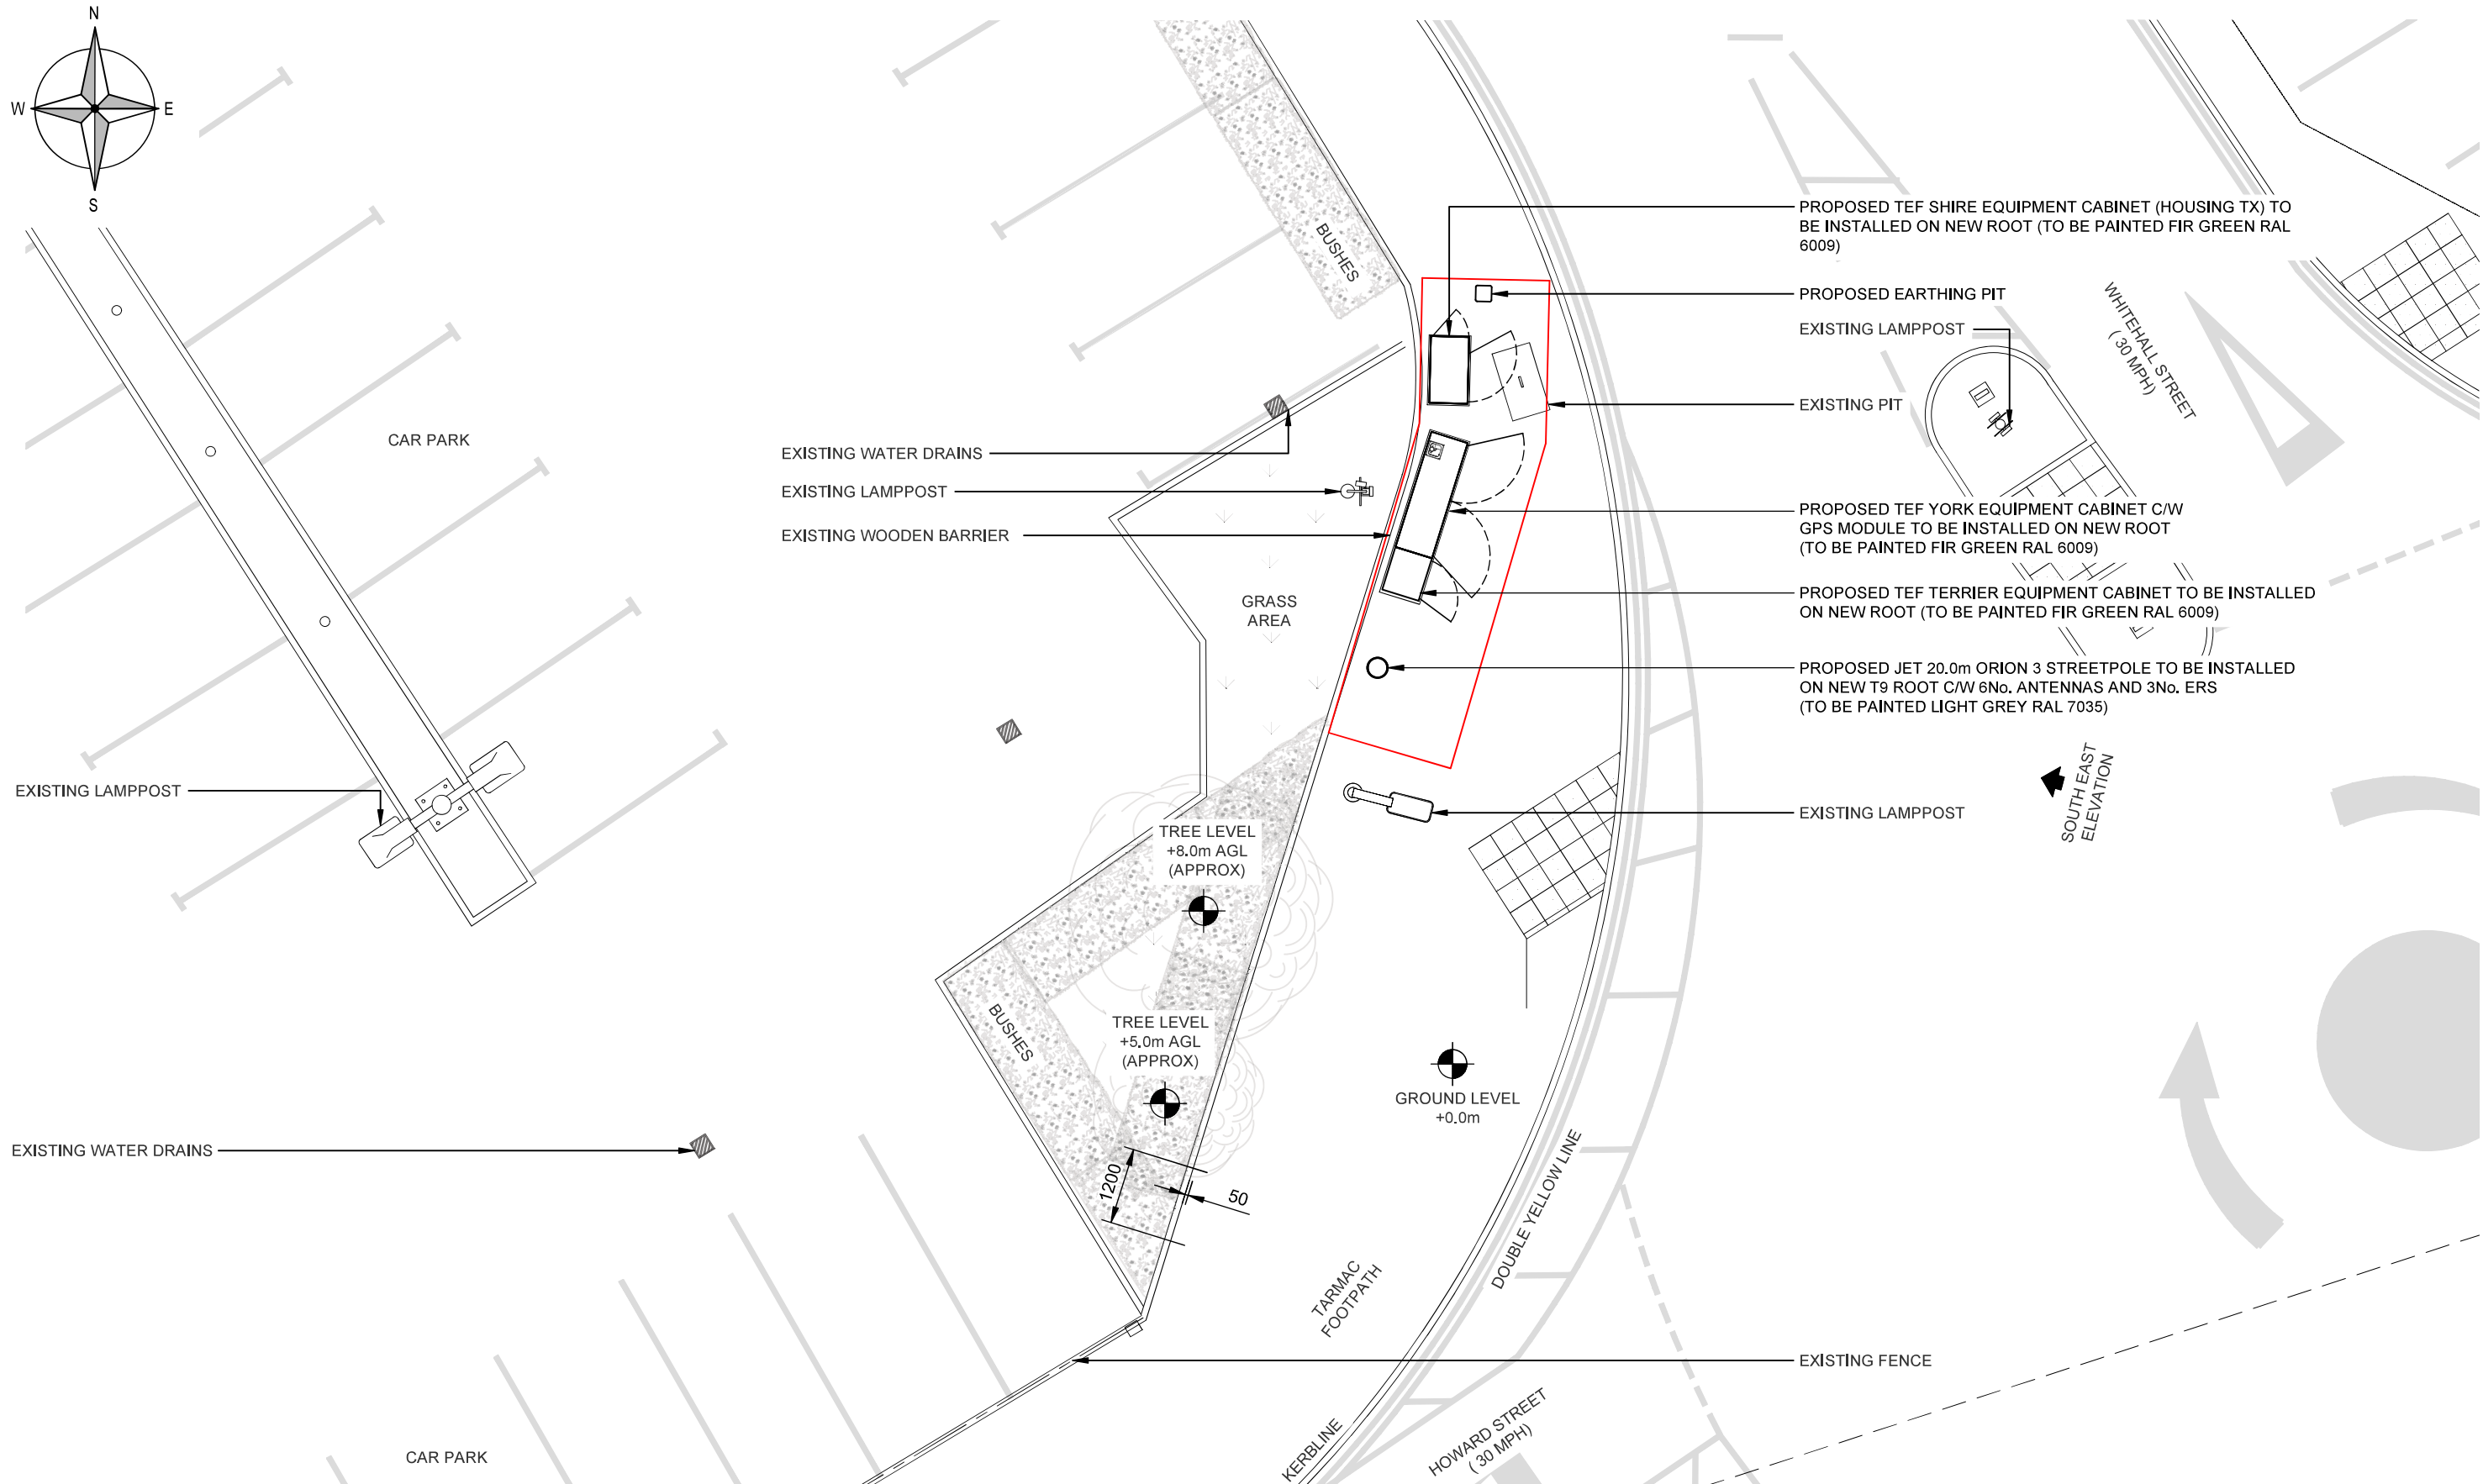
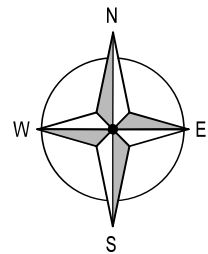


 



PROPOSED SITE PLAN

(1:100)

	Project:		Site Address: HOWARD STREET WARDLEWORTH ROCHDALE GREATER MANCHESTER OL12 0NF		ALL DIMENSIONS ARE IN mm UNLESS NOTED OTHERWISE					Drawing Title:		Purpose of Issue:			
	JET363				Rev	Modification		By	Ch	Date	PROPOSED SITE PLAN		PLANNING		
	Sharer 1 Ref: 104814	Sharer 2 Ref: -			A	Issued for Approval		RM	GH	05.06.26	Drawing No.:	Drawing Revision:	Date of Issue:		Pack Revision:
	Cell Name: HOWARD STREET SW		National Grid Ref:		B	Proposal Amendment		MG	GH	22.06.26	201	B	05.06.26		B
			E: 389665 N: 414008							Drawn By:	Drawn On:	Principal Designer:			
										RM	05.06.26	JET NETWORK SOLUTIONS			
										Checked By:	Checked On:	Designer:	Surveyed By:		
										GH	05.06.26	GH	-		

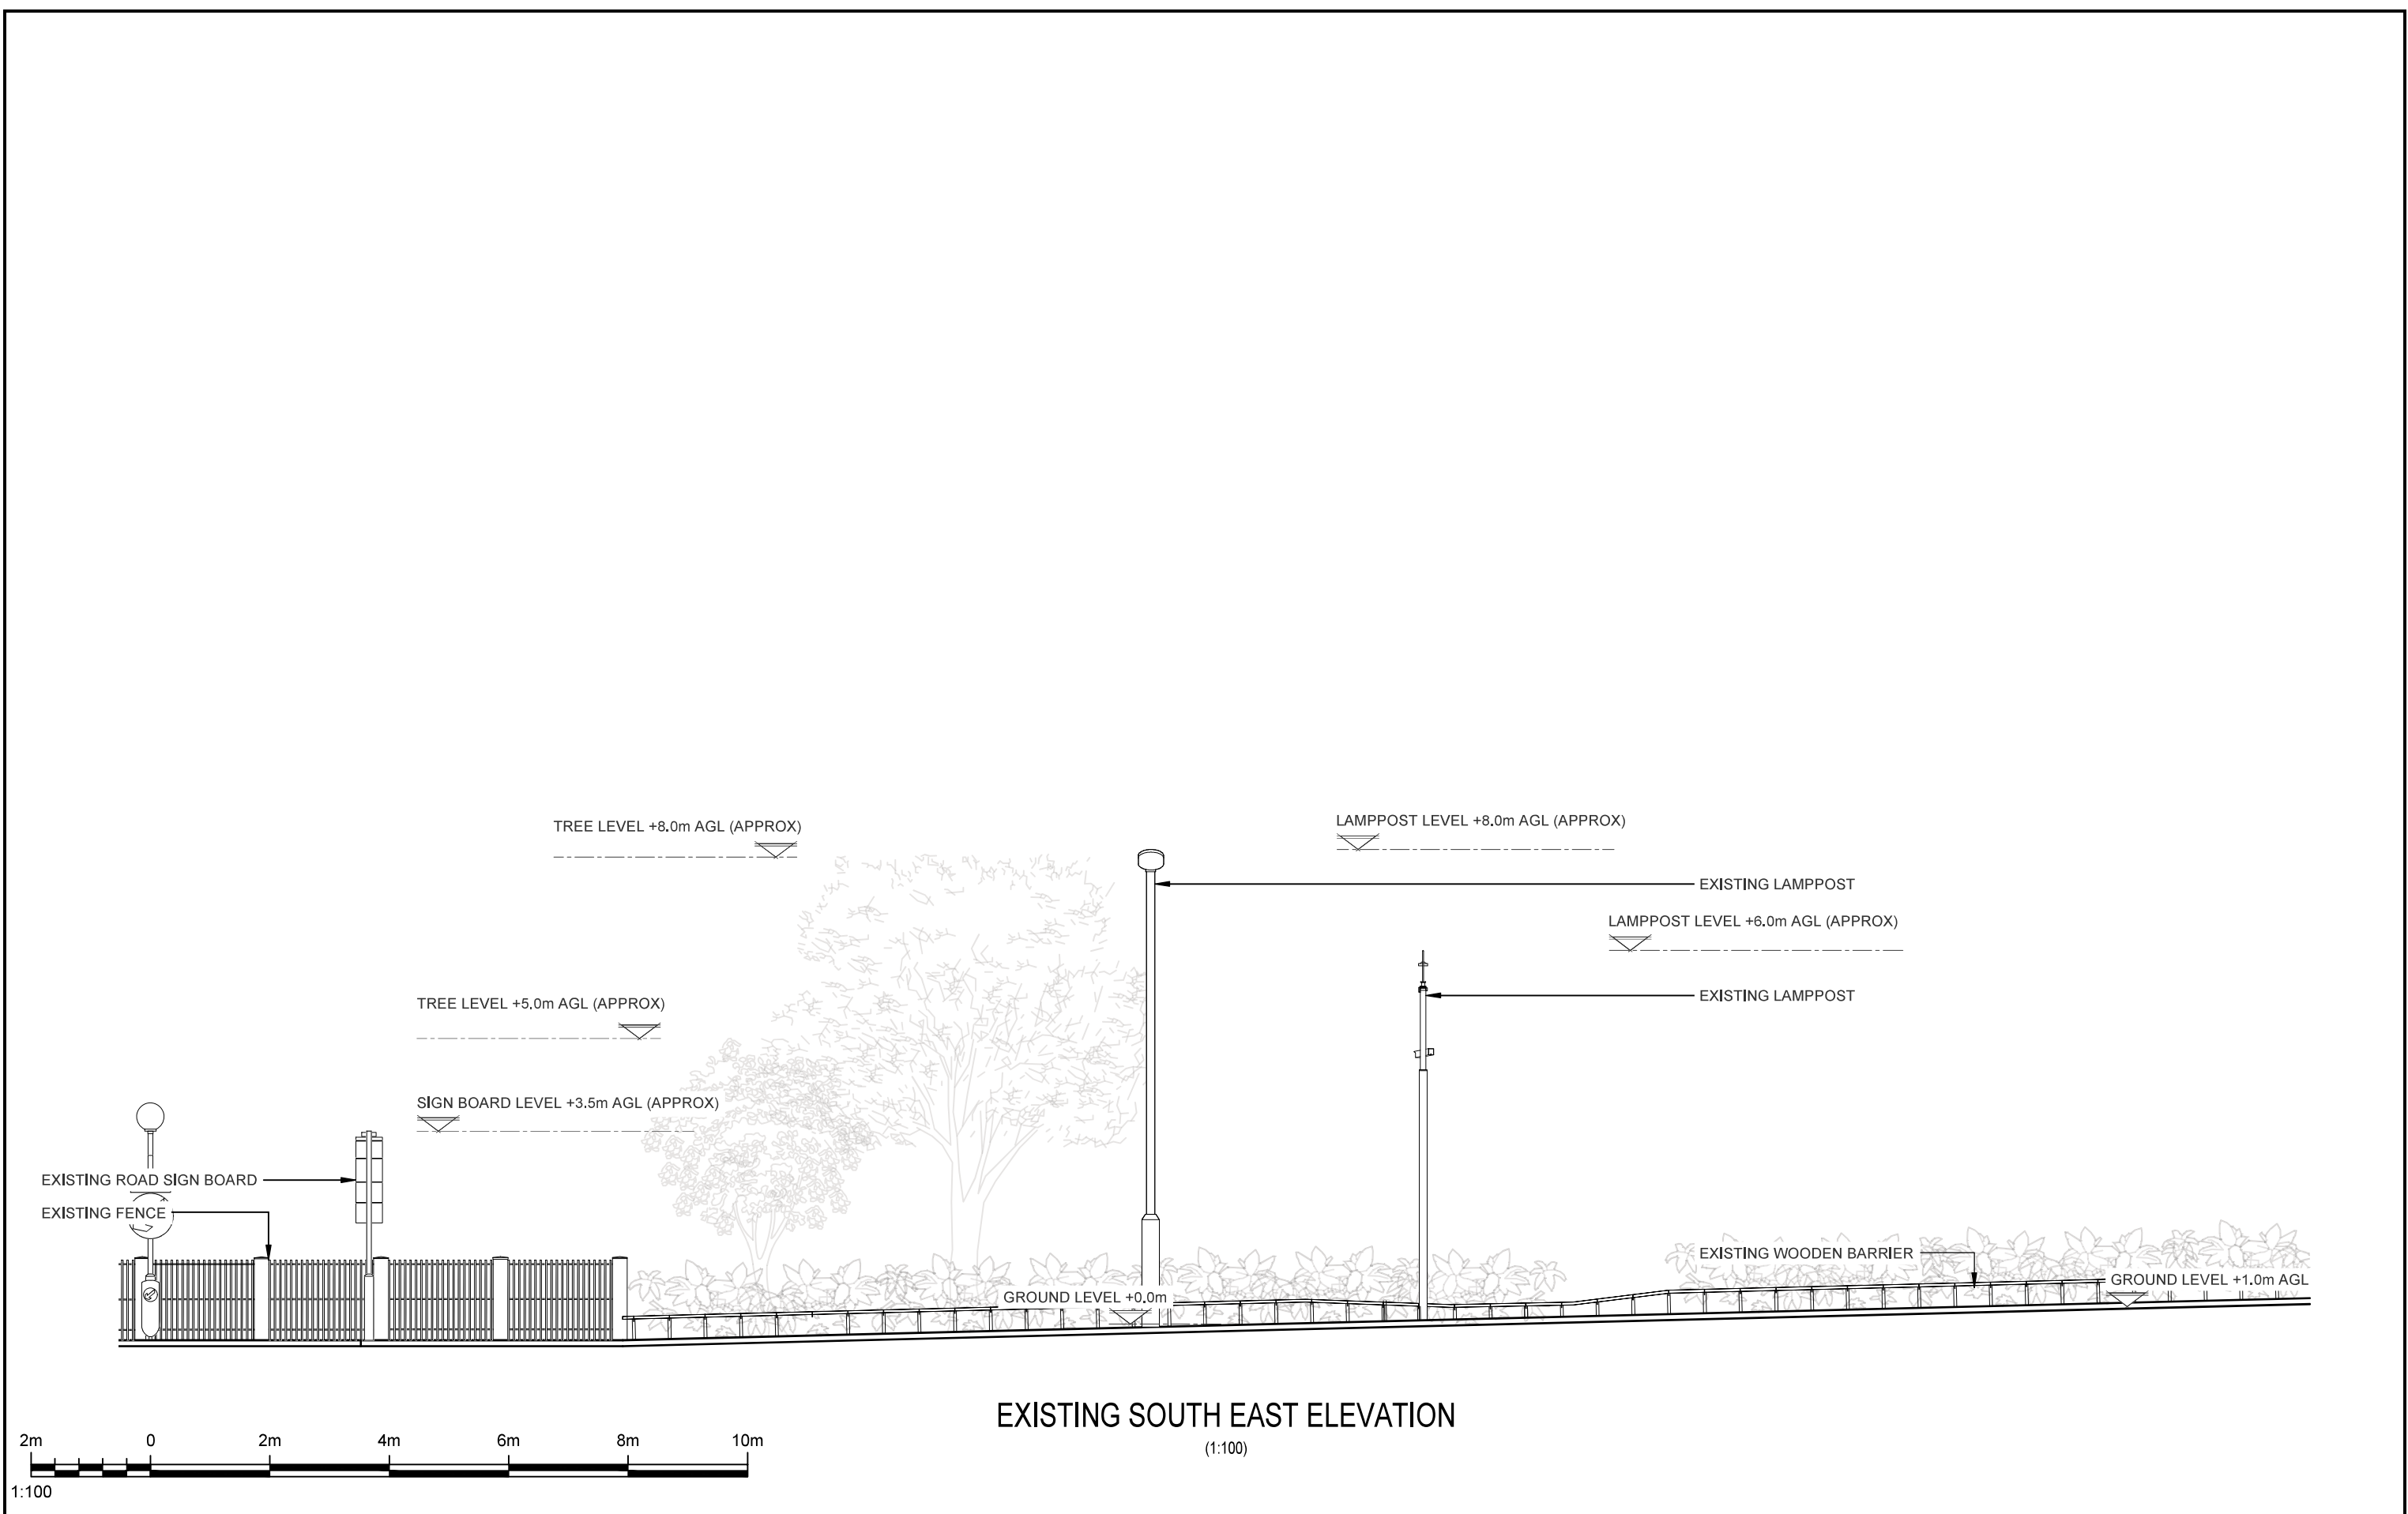

 	Project:		Site Address: HOWARD STREET WARDLEWORTH ROCHDALE GREATER MANCHESTER OL12 0NF		ALL DIMENSIONS ARE IN mm UNLESS NOTED OTHERWISE					Drawing Title: EXISTING SITE ELEVATION		Purpose of Issue: PLANNING					
	JET363				Rev	Modification		By	Ch	Date							
	Sharer 1 Ref: 104814	Sharer 2 Ref: -	A		Issued for Approval		RM	GH	05.06.26	Drawing No.: 300		Drawing Revision: A			Date of Issue: 05.06.26	Pack Revision: B	
	Cell Name: HOWARD STREET SW		National Grid Ref: E: 389665 N: 414008							Drawn By: RM		Drawn On: 05.06.26			Principal Designer: JET NETWORK SOLUTIONS		
										Checked By: GH		Checked On: 05.06.26			Designer: GH		Surveyed By: -

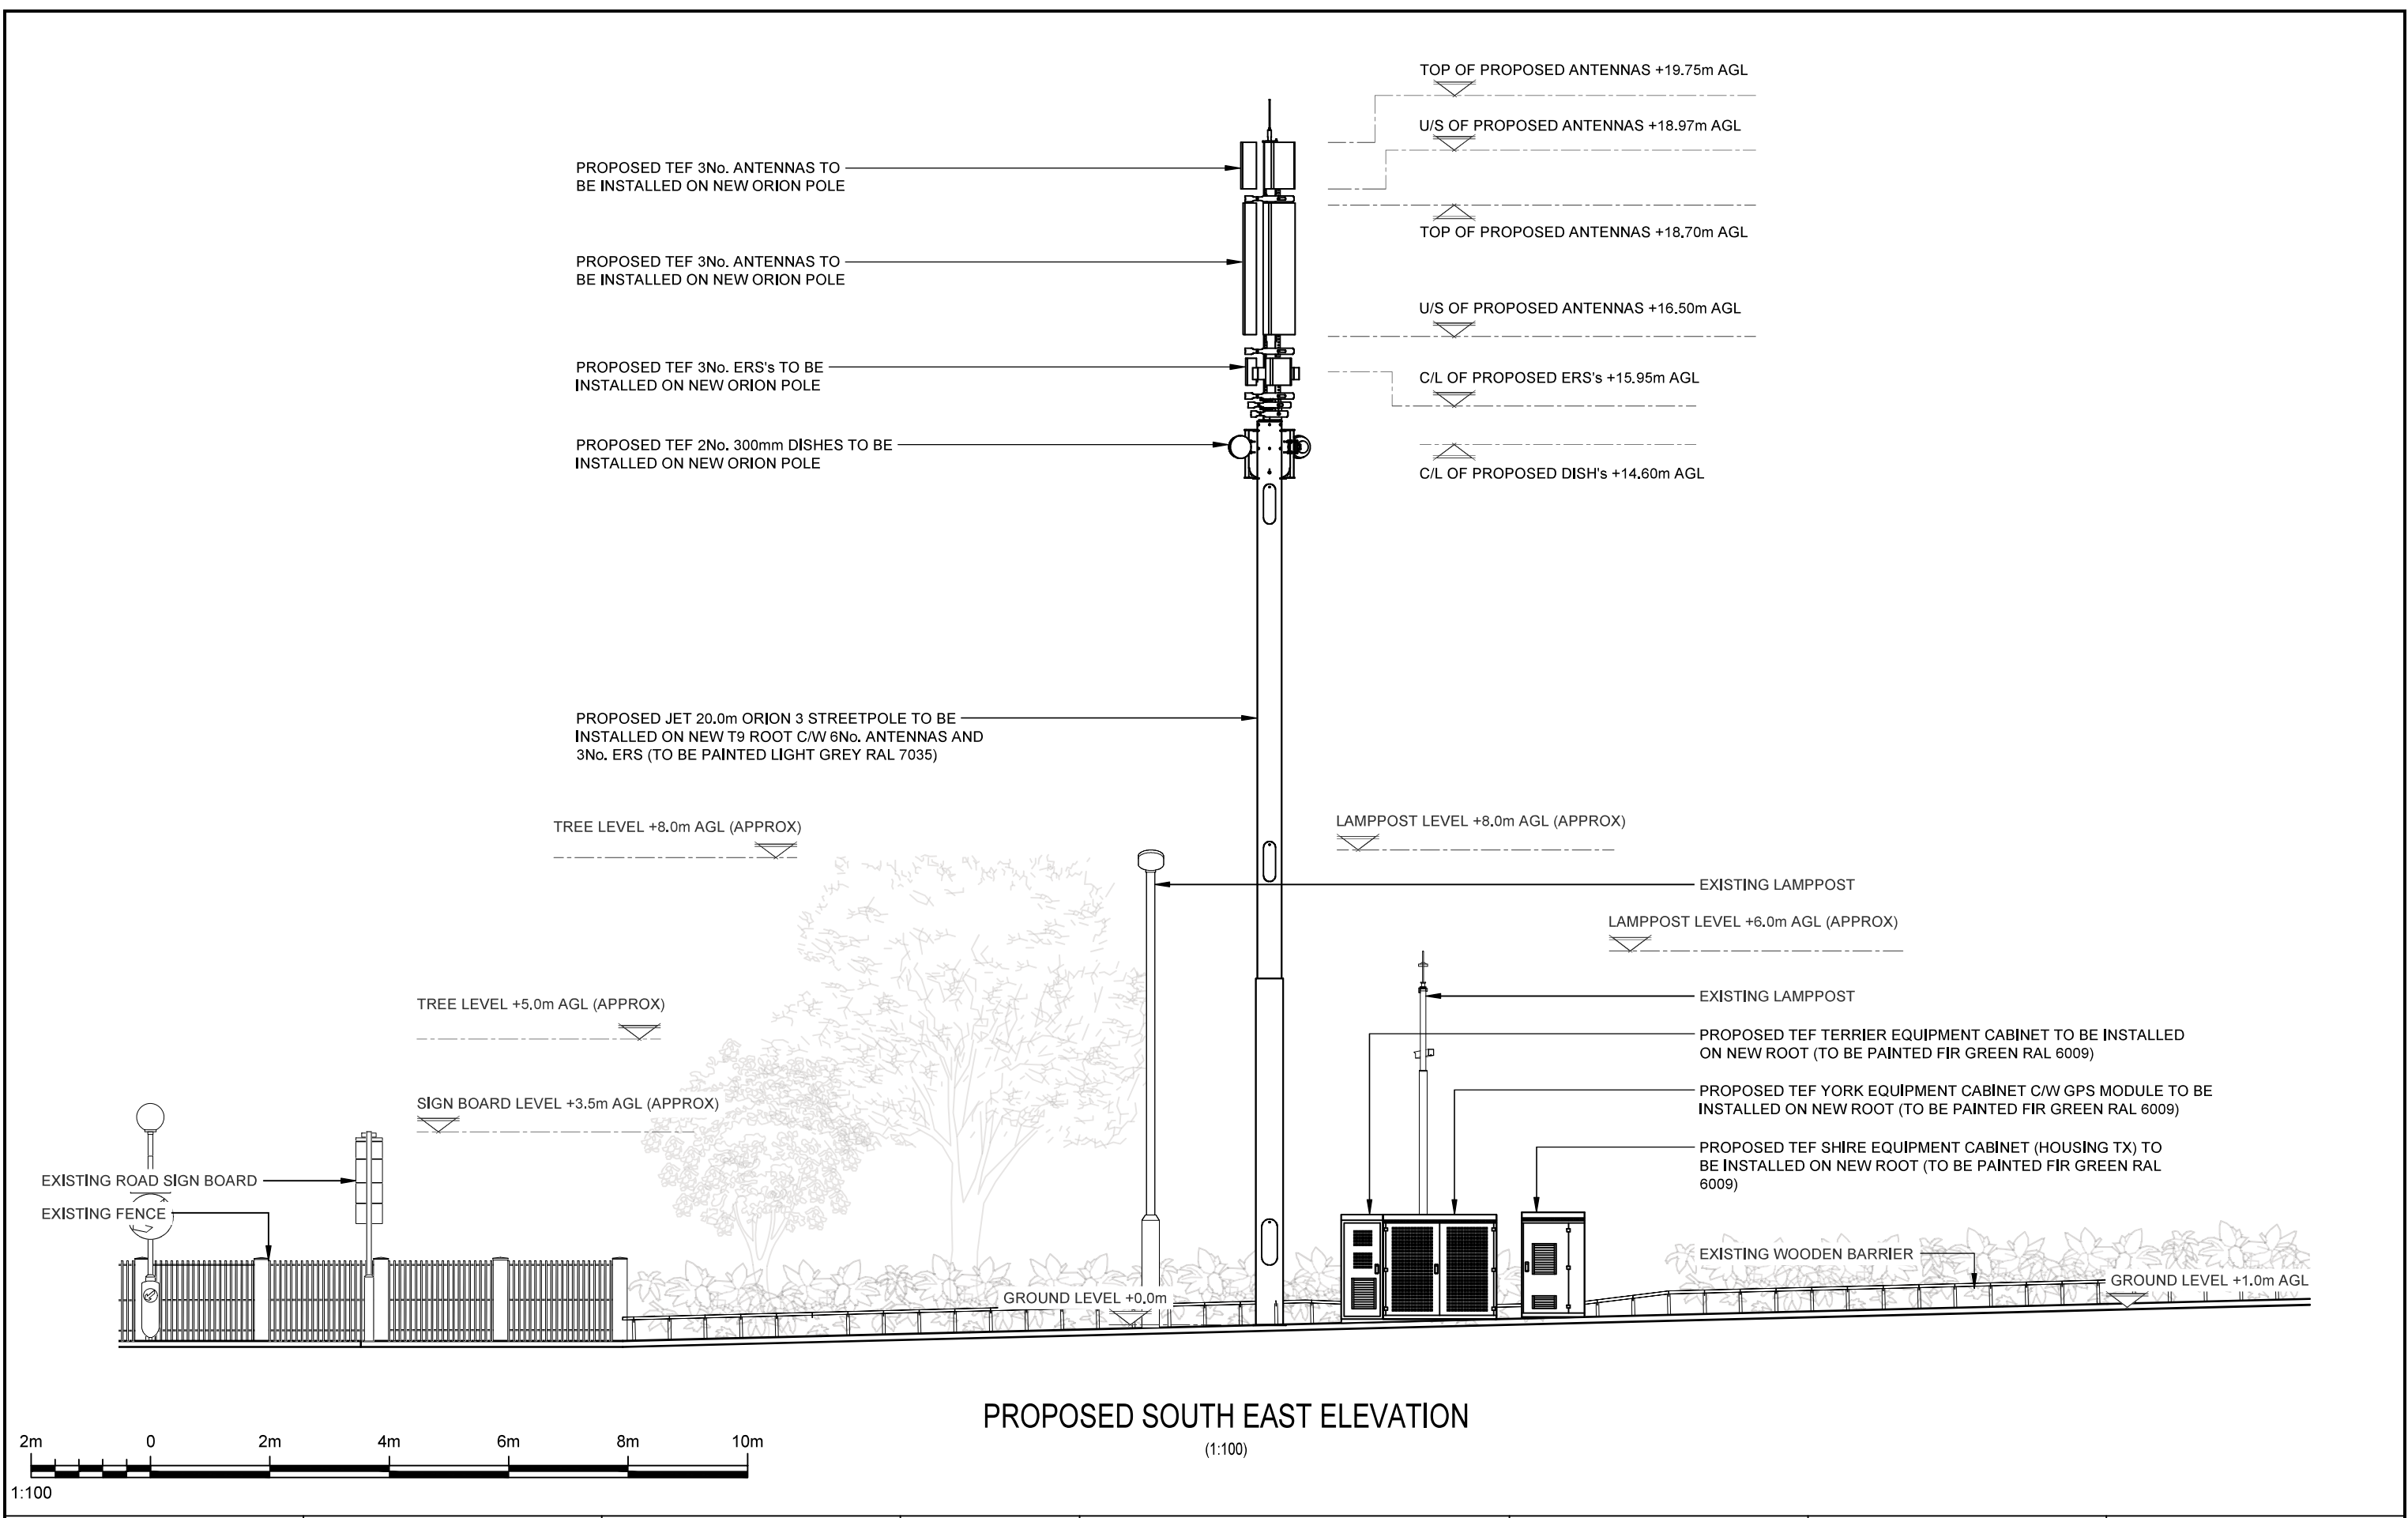

PROPOSED SOUTH EAST ELEVATION
(1:100)



Project:

JET363

Sharer 1 Ref:

104814

Sharer 2 Ref:

-

Cell Name:

HOWARD STREET SW

Site Address:

HOWARD STREET
WARDLEWORTH
ROCHDALE
GREATER MANCHESTER
OL12 0NF

National Grid Ref:

E: 389665 N: 414008



ALL DIMENSIONS ARE IN mm UNLESS NOTED OTHERWISE				
Rev	Modification	By	Ch	Date
A	Issued for Approval	RM	GH	05.06.26
B	Proposal Amendment	MG	GH	22.06.26

Drawing Title:

PROPOSED SITE ELEVATION

Drawing No.:

301

Drawn By:

RM

Checked By:

GH

Purpose of Issue:

PLANNING

Date of Issue:

05.06.26

Principal Designer:

JET NETWORK SOLUTIONS

Design:

GH

Pack Revision:

B

Surveyed By:

-

