





EXISTING FRONT ELEVATION



EXISTING REAR ELEVATION

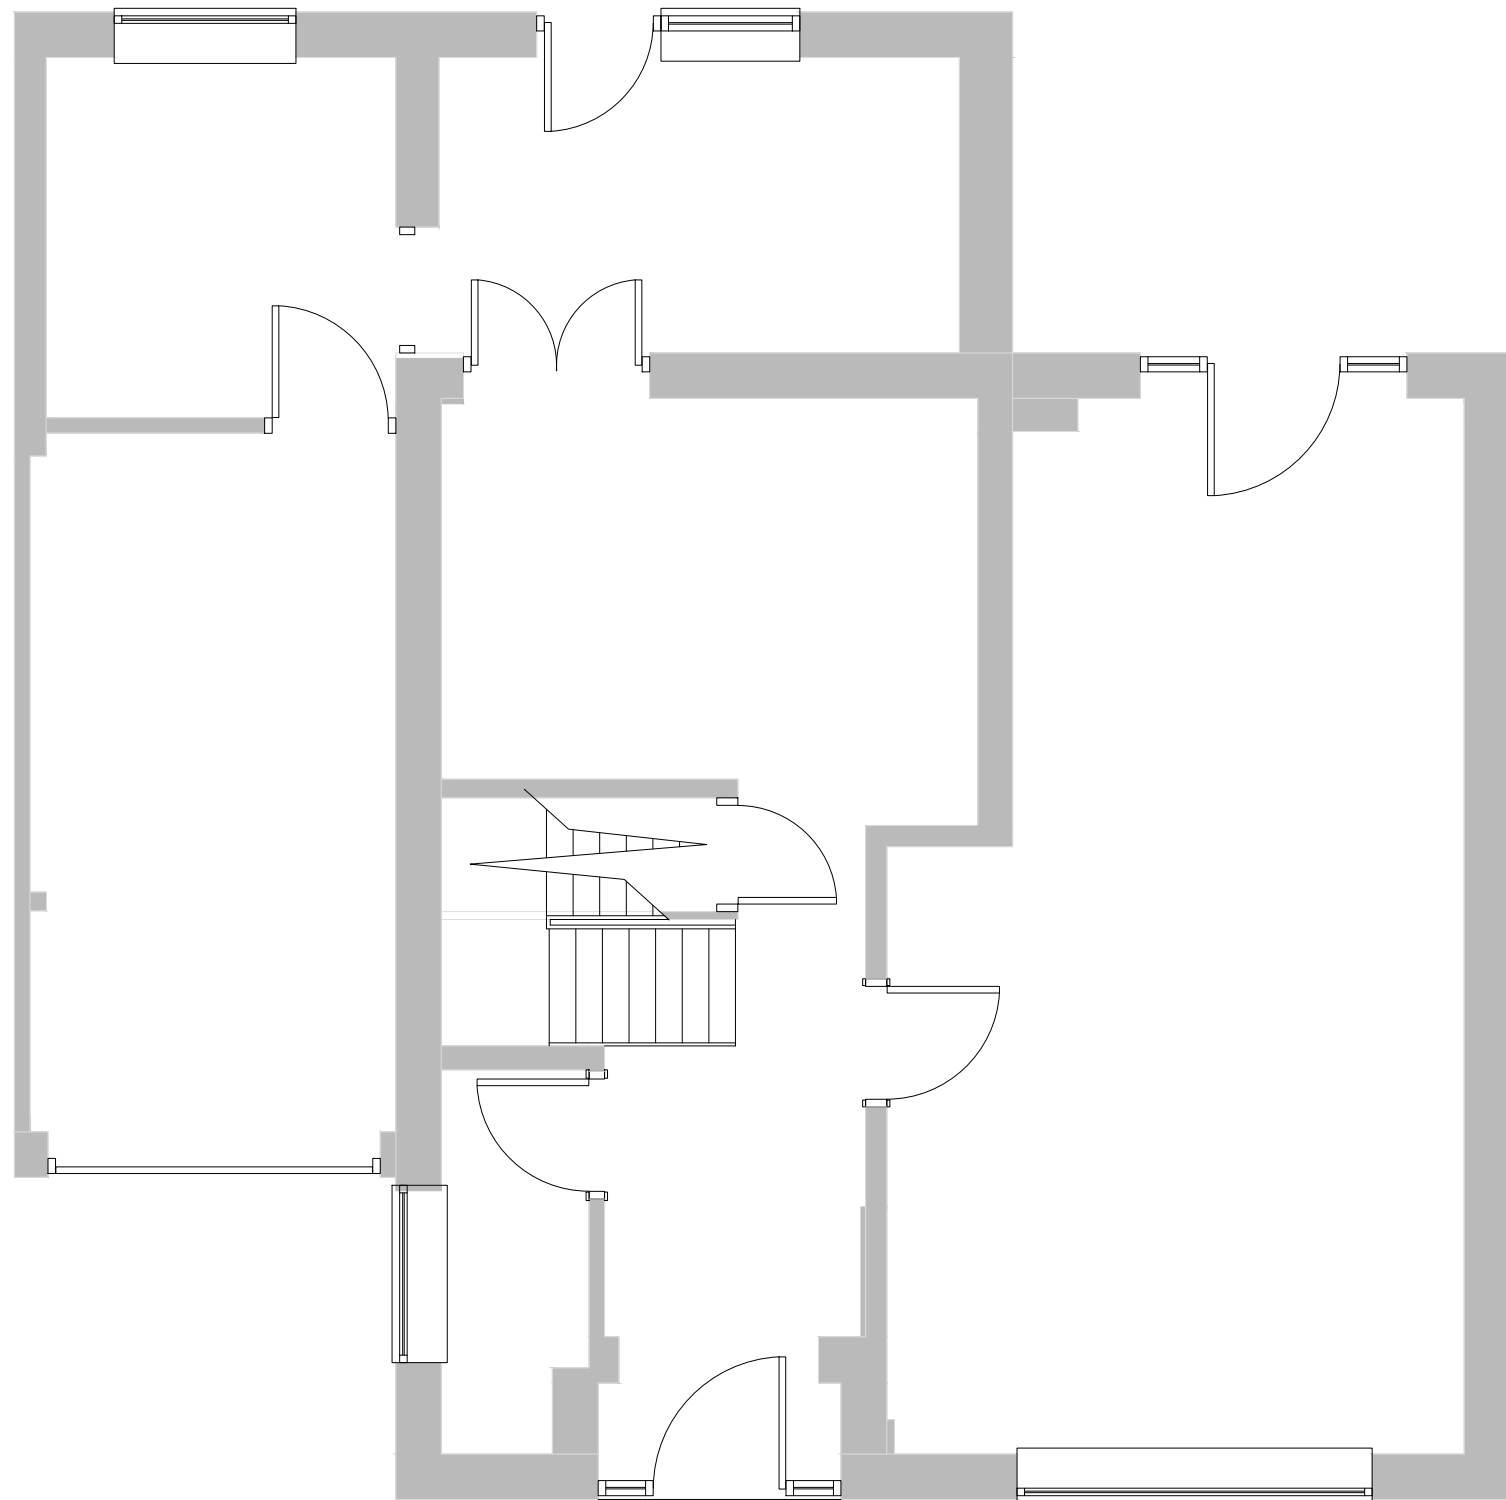

EXISTING GROUND FLOOR PLAN

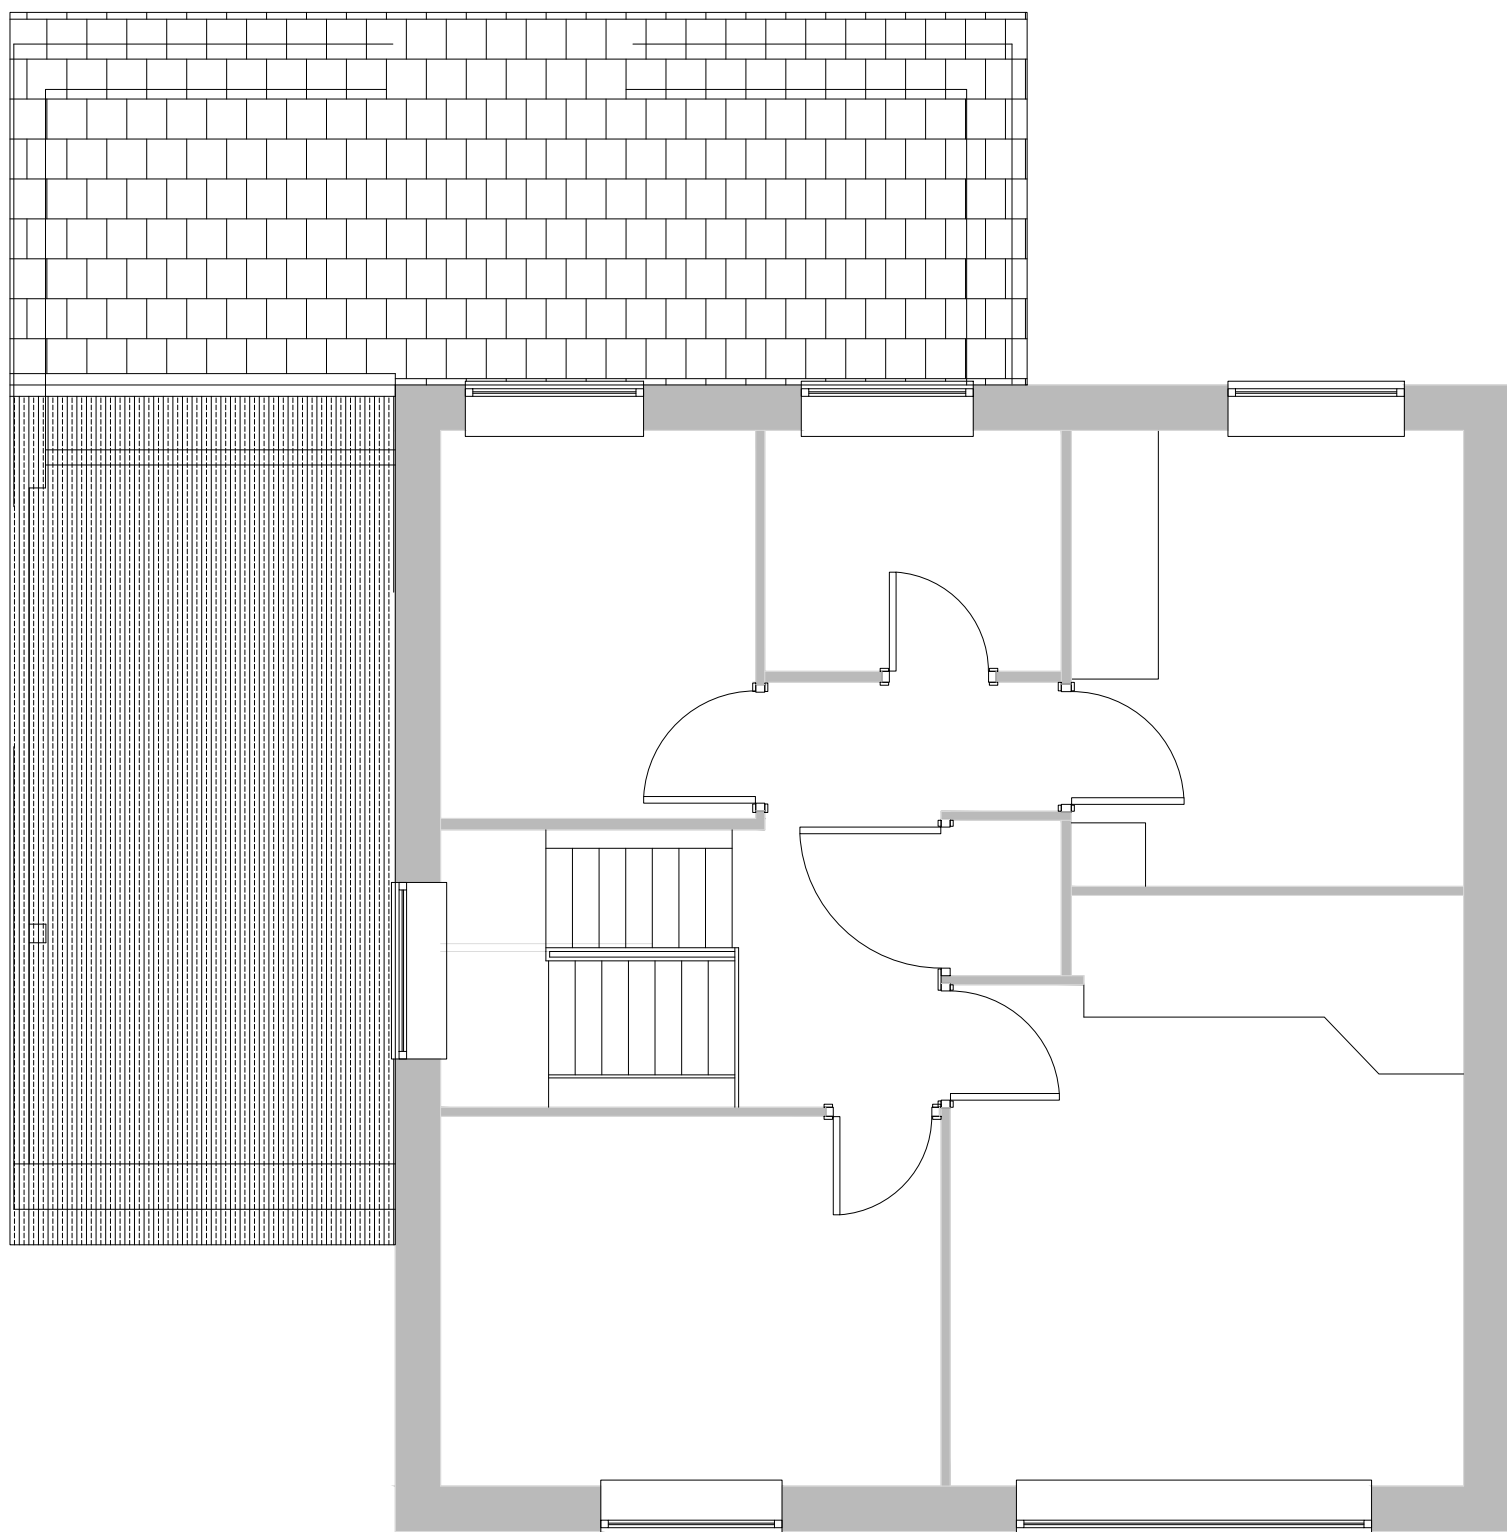

EXISTING FIRST FLOOR PLAN



REV:	DESCRIPTION:	BY:	DATE:



Arch Designs
*Don't just dream it,
let us design it!*
ARCH DESIGNS www.archdesigns.co.uk

CLIENT:

TARIQ KHANDOKER
25 PLOVER CLOSE,
ROCHDALE
OL11 5PU

ARCHITECT:

MR REUBEN RAMELIZE
ARCH DESIGNS, WILSONS PARK C/O MAS
MONSALL ROAD
MANCHESTER M40 8WN

DRAWN:

REUBEN

CHECKED:

checked

DATE:

APRIL 2026

REVISION:

.....

PROJECT NAME:

ERECTION OF A ONE STORY REAR
WRAP AROUND AND TWO STORY
SIDE EXTENSION.

DRAWING TITLE:

EXISTING PLANS AND ELEVATIONS

SCALE:

1:50

SHEET SIZE:

A1

SHEET NO.:

01

PROJECT NO.:

2026/05

STATUS:

FOR PLANNING ONLY

DRAWING NO.:

A1/01