



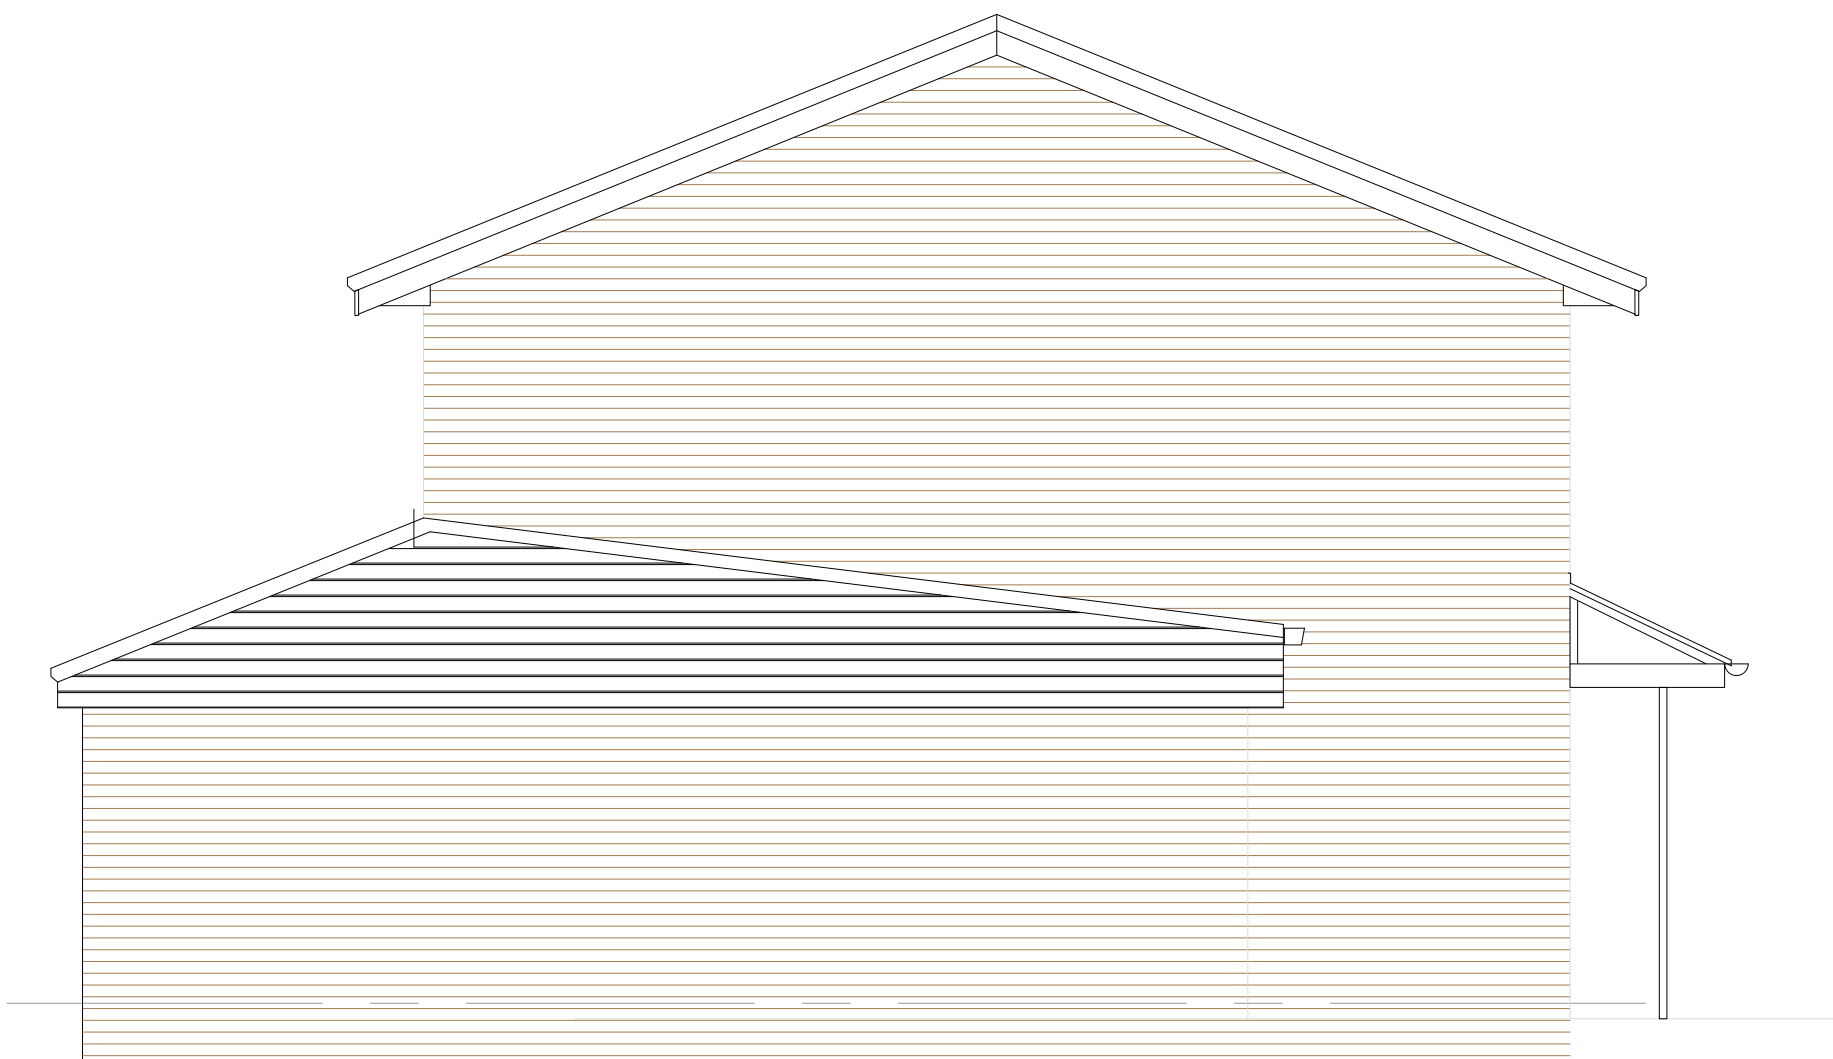

EXISTING SIDE ELEVATION



EXISTING SIDE ELEVATION

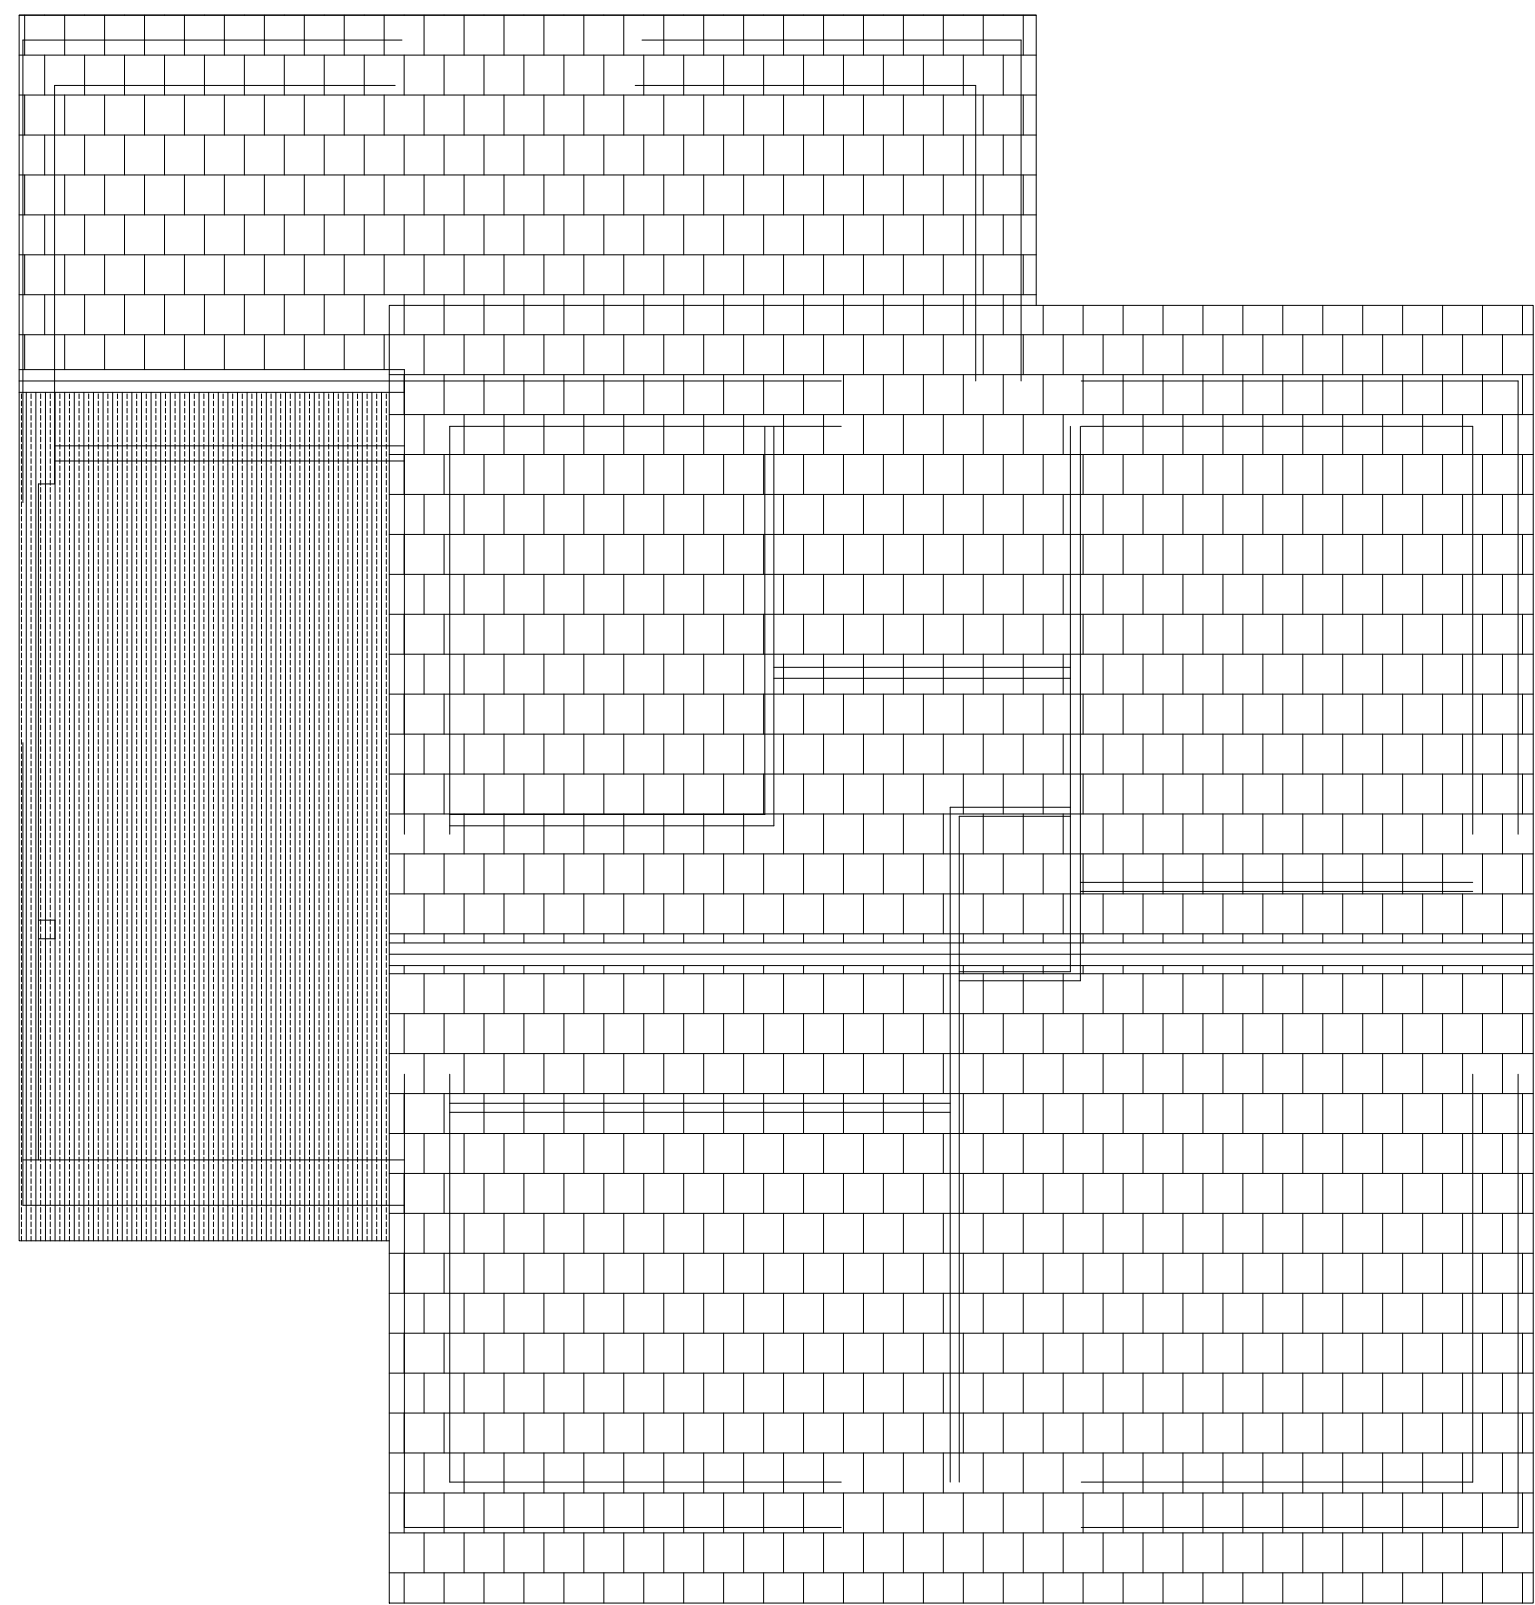

EXISTING FIRST FLOOR PLAN



Notes:

NOTES

---		---	---
---	---		---
---	---		---
REV:	DESCRIPTION:	BY:	DATE:



Arch Designs
*Don't just dream it,
let us design it!*
ARCH DESIGNS www.archdesigns.co.uk

CLIENT:

TARIQ KHANDOKER
25 PLOVER CLOSE,
ROCHDALE
OL11 5PU

ARCHITECT:

MR REUBEN RAMELIZE
ARCH DESIGNS, WILSONS PARK C/O MAS
MONSALL ROAD
MANCHESTER M40 8WN

DRAWN:

CHECKED:

DATE:

REVISION:

REUBEN

checked

APRIL 2026

.....

PROJECT NAME:

ERECTION OF A ONE STORY REAR
WRAP AROUND AND TWO STORY
SIDE EXTENSION.

DRAWING TITLE:

EXISTING ROOF PLAN AND ELEVATIONS

SCALE:

SHEET SIZE:

SHEET NO:

1:50

A1

02

PROJECT NO:

STATUS:

FOR PLANNING ONLY

2026/05

DRAWING NO:

A1/02