




PROPOSED FRONT ELEVATION



PROPOSED REAR ELEVATION



PROPOSED GROUND FLOOR PLAN

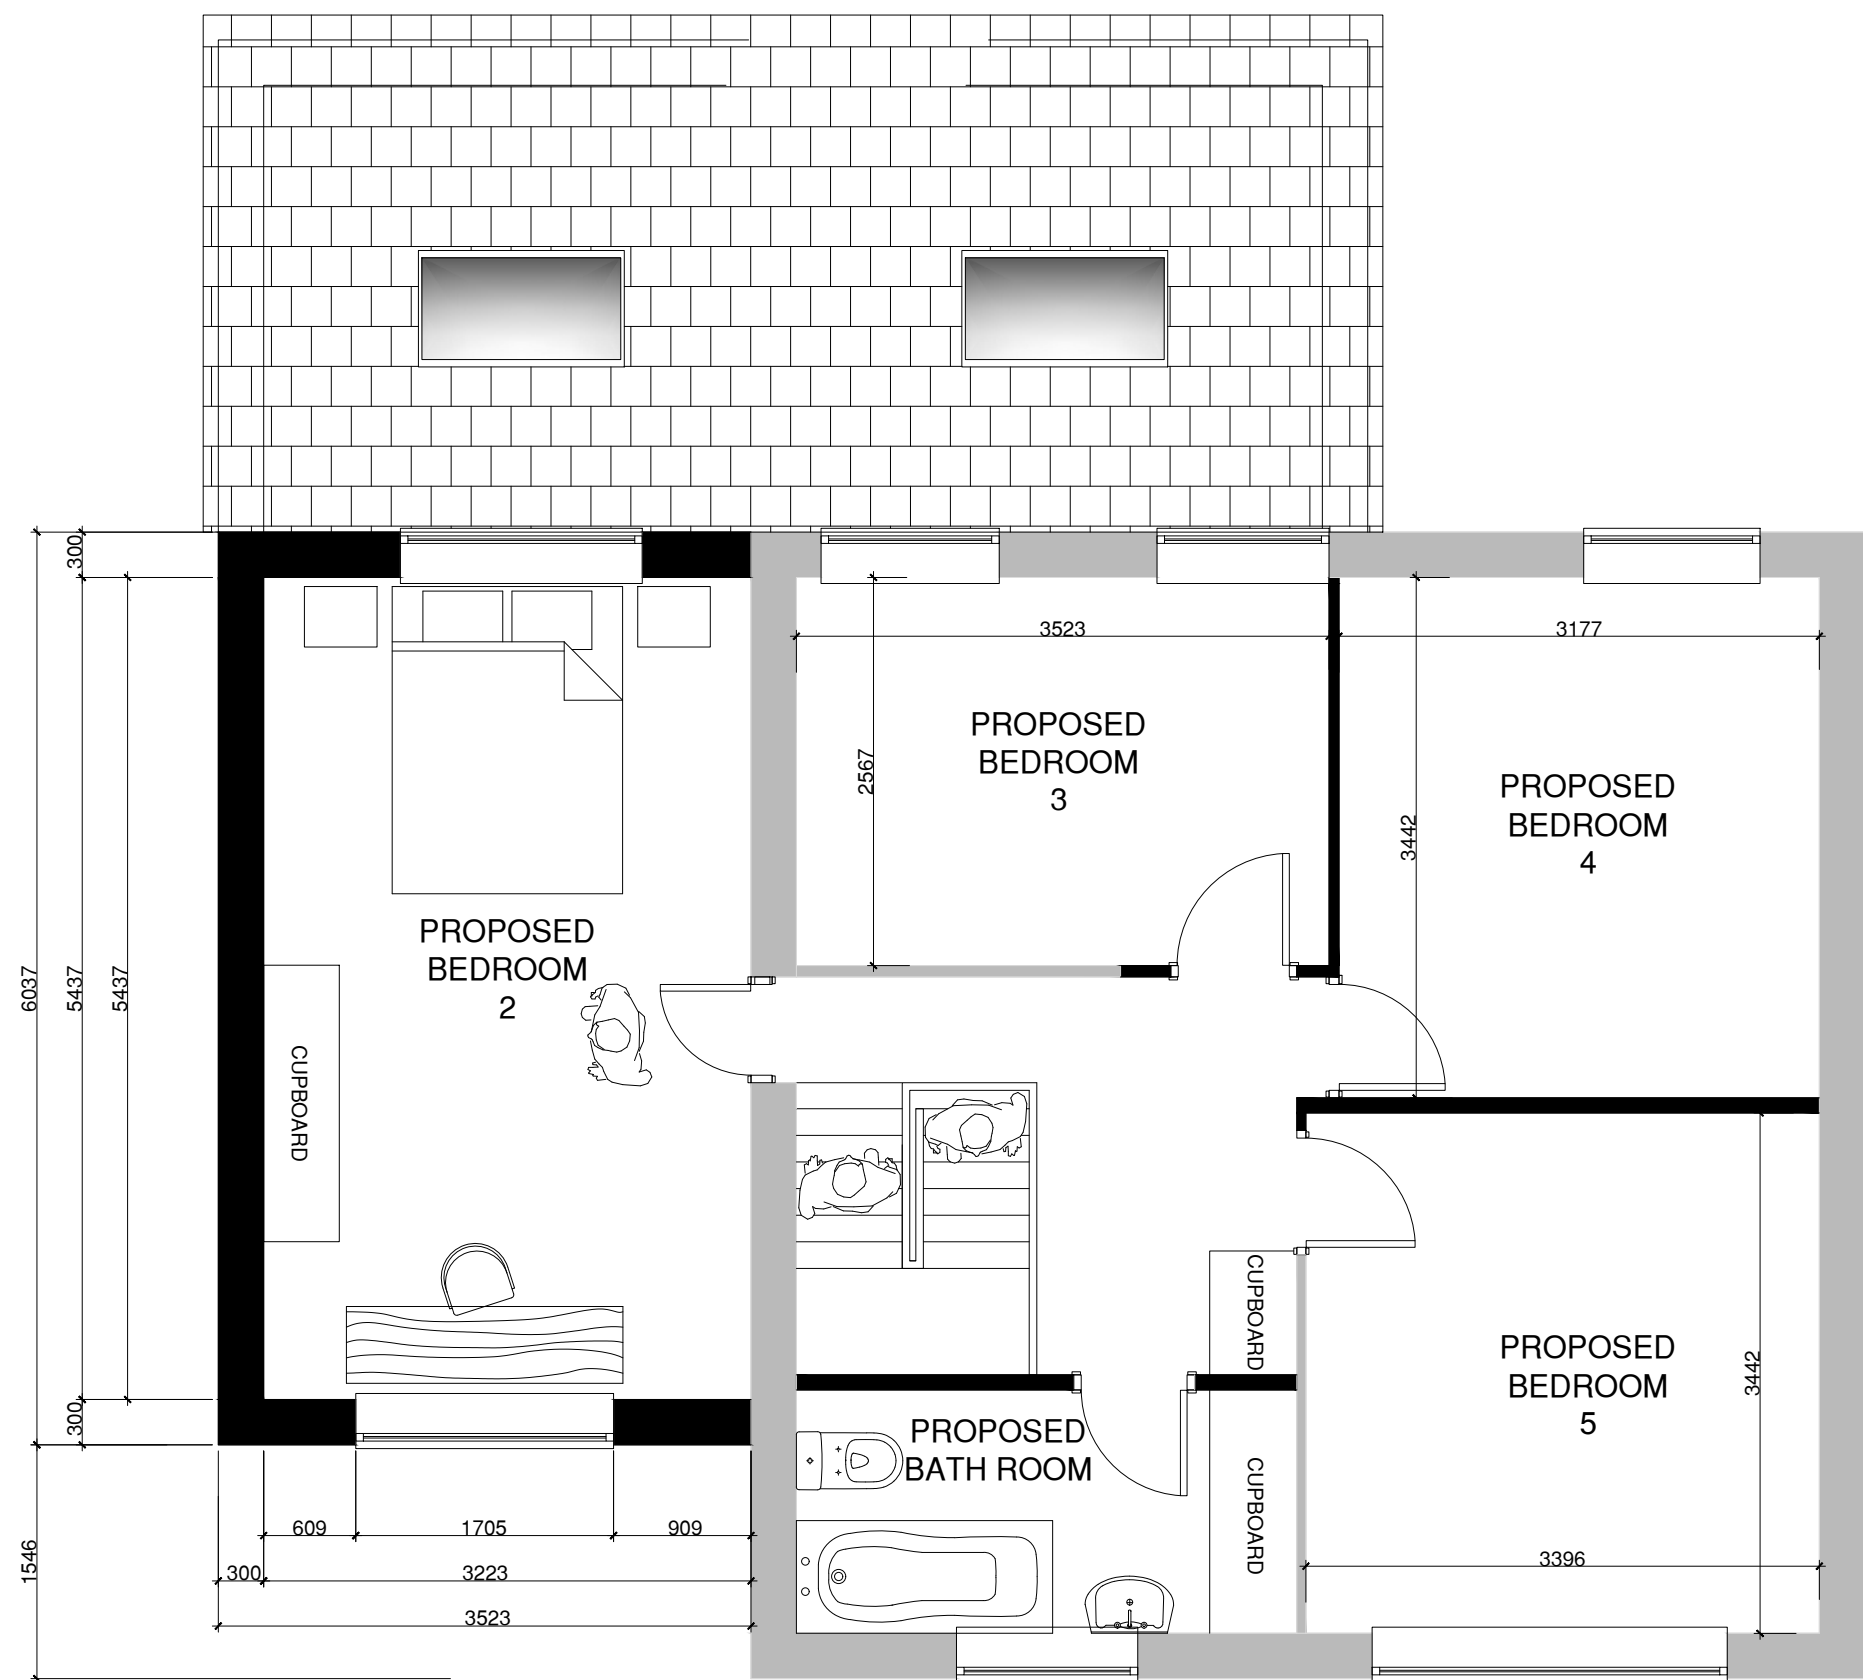

PROPOSED FIRST FLOOR PLAN

Notes:

NOTES

REV:	DESCRIPTION:	BY:	DATE:

**Arch Designs**
*Don't just dream it,
let us design it!*
ARCH DESIGNS www.archdesigns.co.uk

CLIENT:
TARIQ KHANDOKER
25 PLOVER CLOSE,
ROCHDALE
OL11 5PU

ARCHITECT:
MR REUBEN RAMELIZE
ARCH DESIGNS, WILSONS PARK C/O MAS
MONSALL ROAD
MANCHESTER M40 8WN

DRAWN:
REUBEN

CHECKED:
checked

DATE:
APRIL 2026

REVISION:
.....

PROJECT NAME:
**ERECTION OF A ONE STORY REAR
WRAP AROUND AND TWO STORY
SIDE EXTENSION.**

DRAWING TITLE:
PROPOSED PLANS AND ELEVATIONS

SCALE:
1:50

SHEET SIZE:
A1

SHEET NO.:
03

PROJECT NO.:
2026/05

STATUS:
FOR PLANNING ONLY

DRAWING NO.:
A1/03