




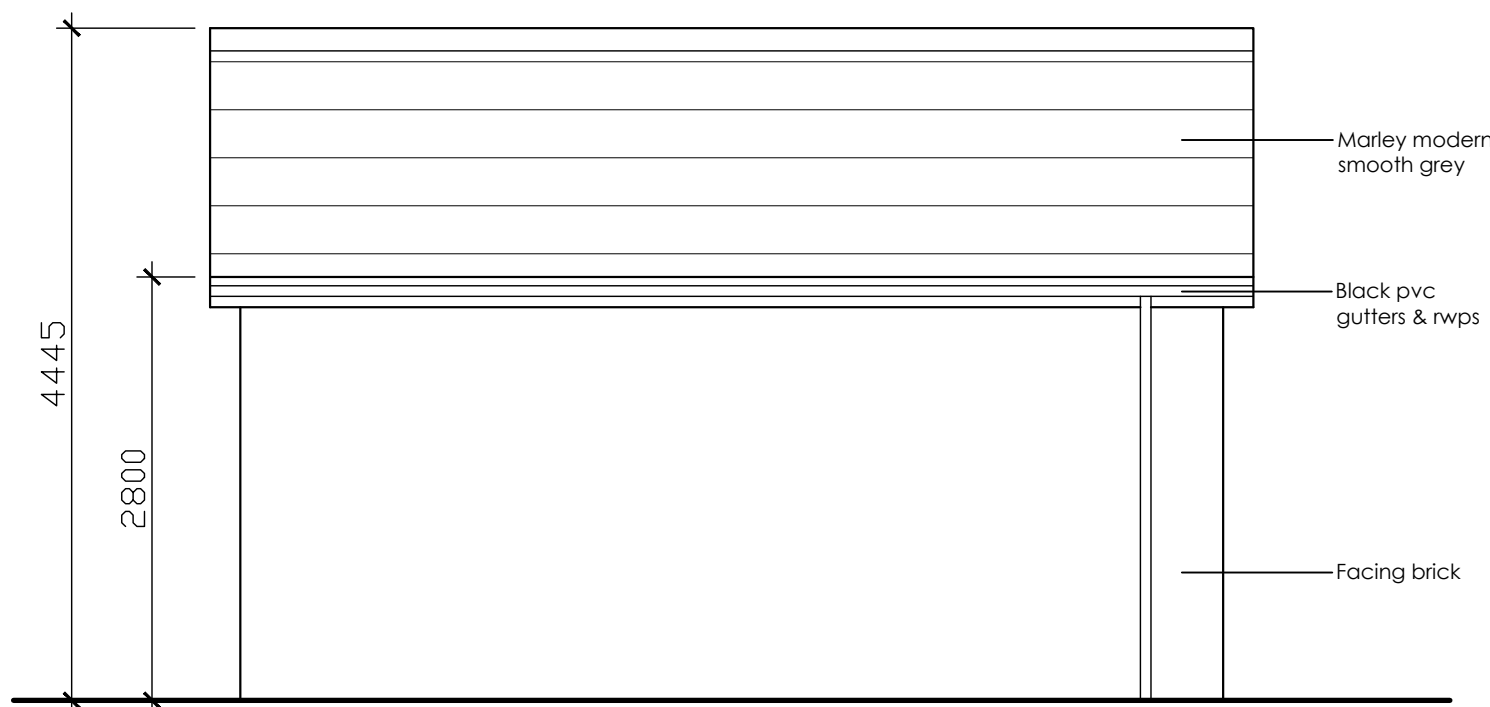


Side 1 Elevation
SCALE 1:50

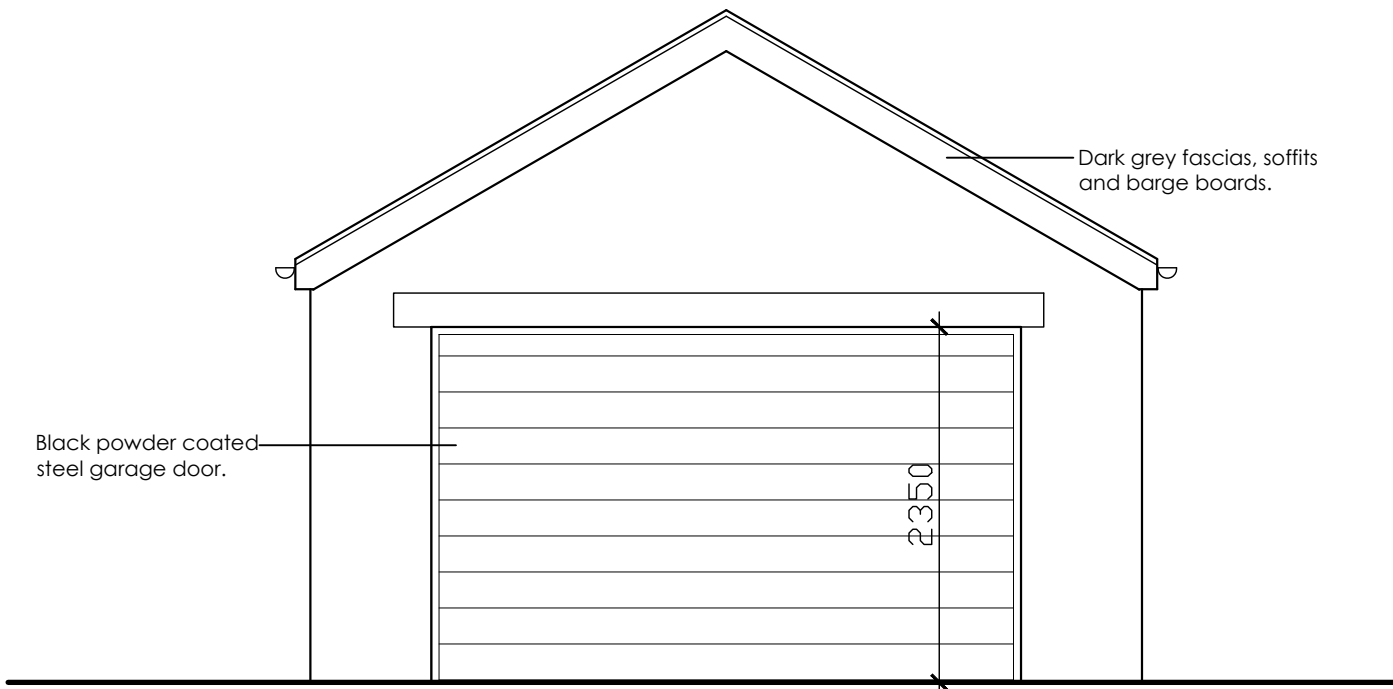


Front Elevation
SCALE 1:50

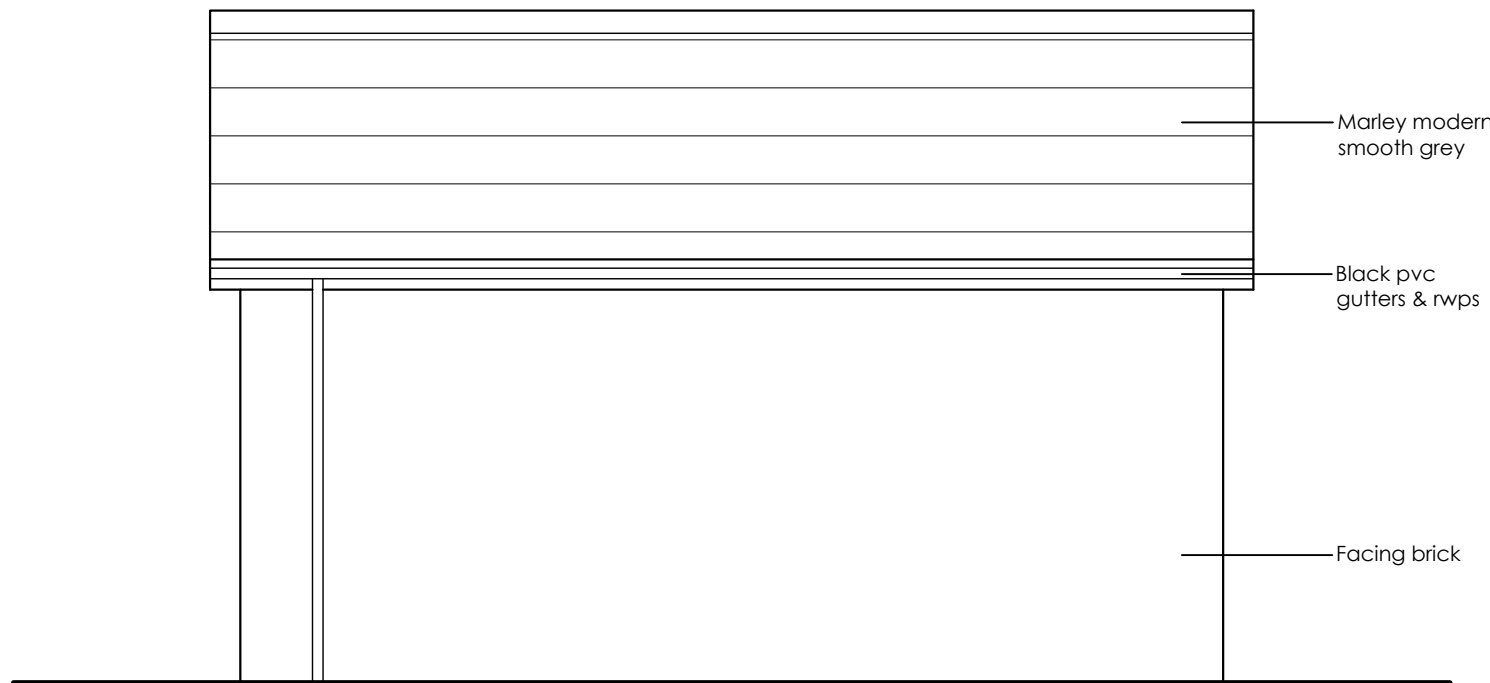

Side 2 Elevation
SCALE 1:50

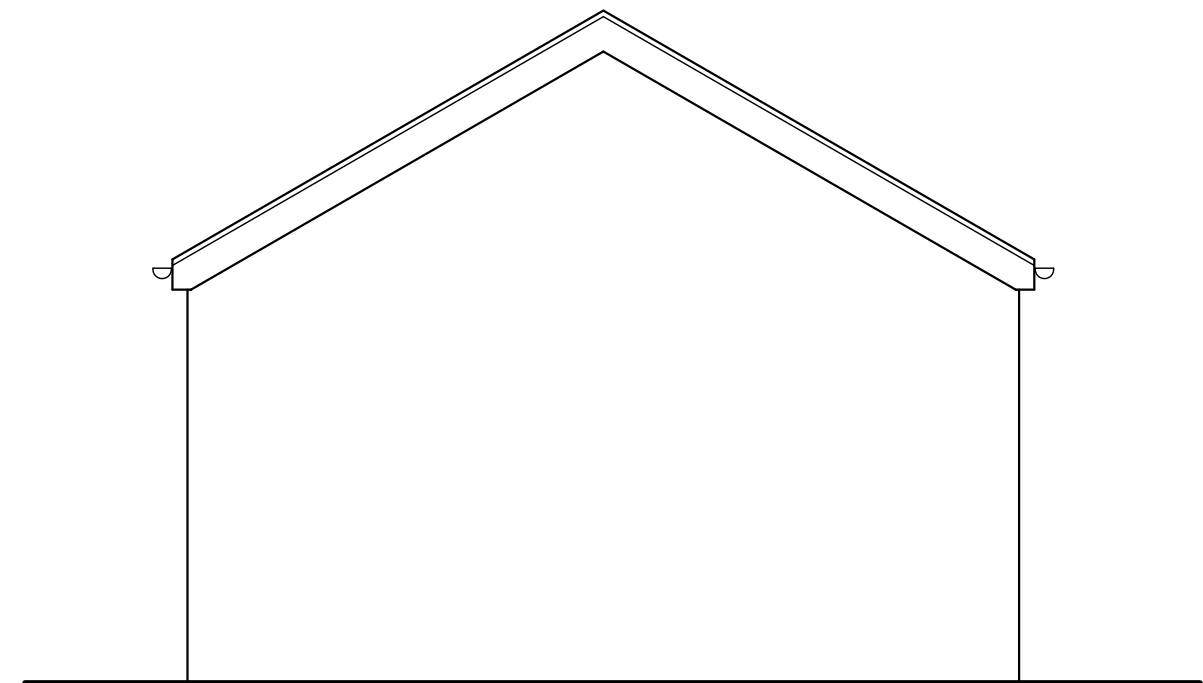

Rear Elevation
SCALE 1:50

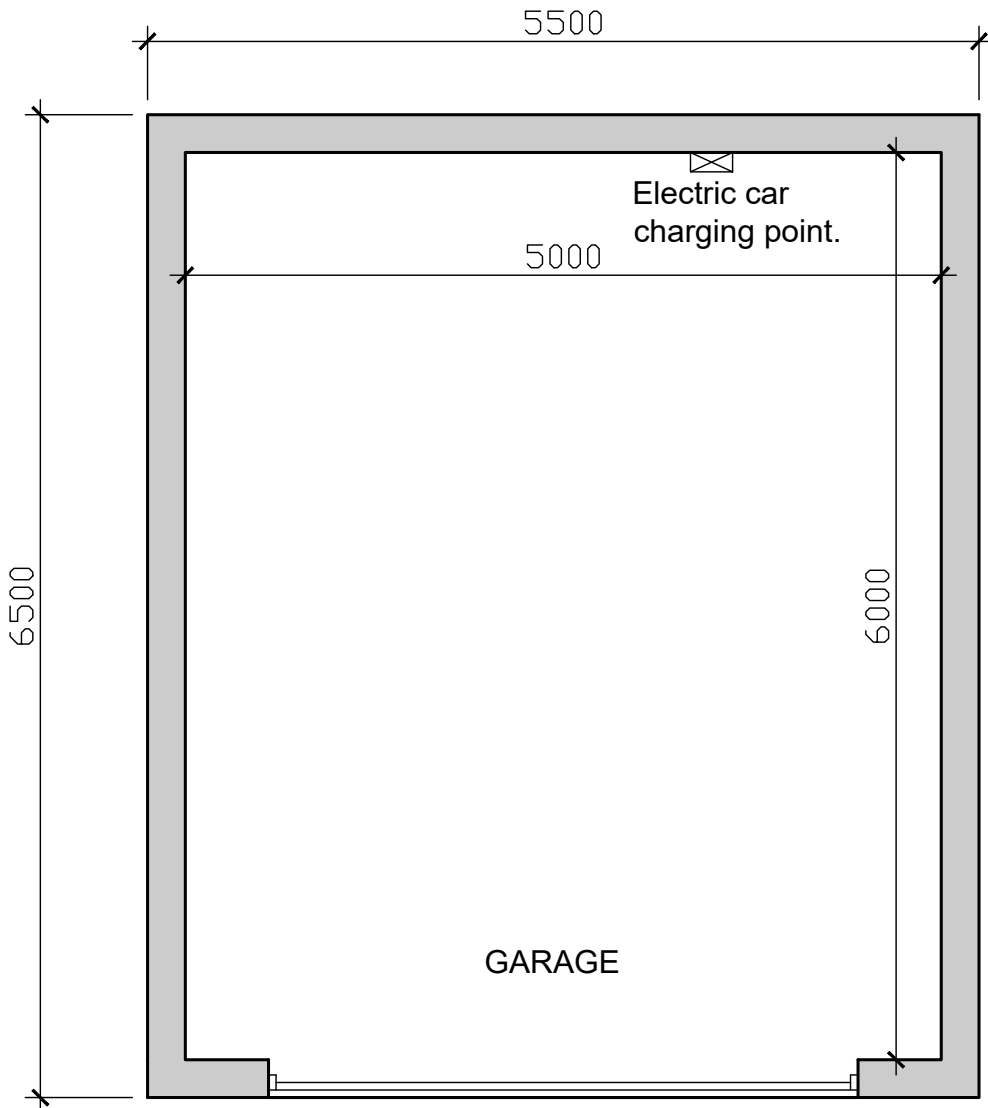

Garage Floor Plan
SCALE 1:50

Client Marland Mill Farm Limited			
Job Title Land at Marland Fold Rochdale OL11 4RF			
Drawing Title Proposed Detached Garage			
Scale 1:50 @ A1	Date Nov 2024	Drawn Craig Harrison	
spa SUNDERLAND PEACOCK ARCHITECTS SUNDERLAND PEACOCK & ASSOCIATES LTD. HAZELNERE, PARLICO ROAD, CULTHERGE LANCASHIRE, BB7 2AG T 01204 423178 F 01204 427326 E info@sunderlandpeacock.com www.sunderlandpeacock.com 			
7164 -010A			