


0 2 4 6m
1:100 Scale


0 1 2 3m
1:50 Scale

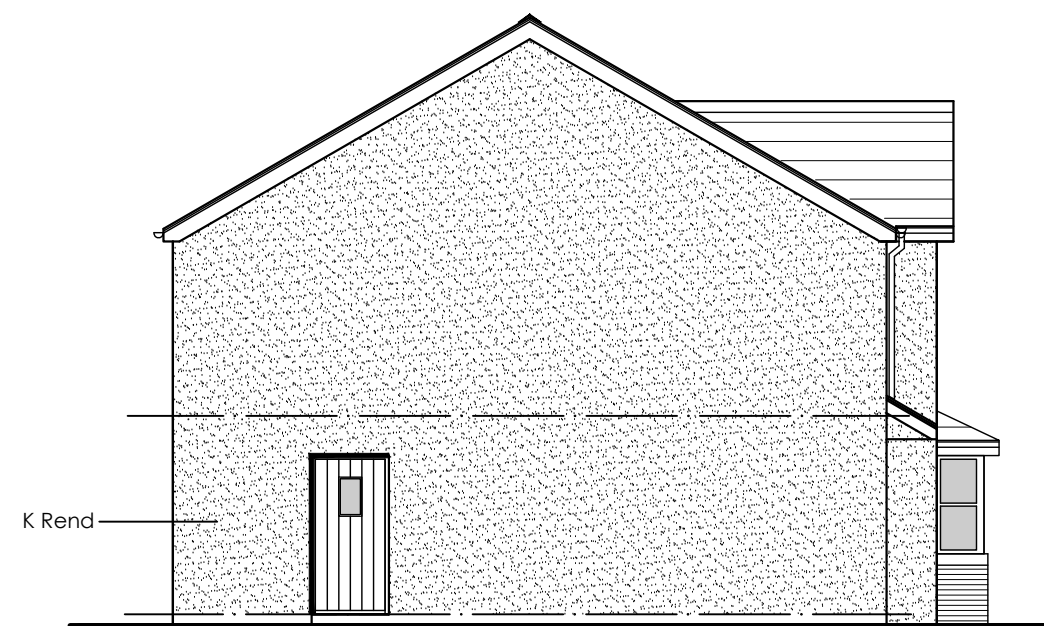

SIDE ELEVATION (SOUTH)
SCALE 1:100




FRONT ELEVATION (EAST)
SCALE 1:100

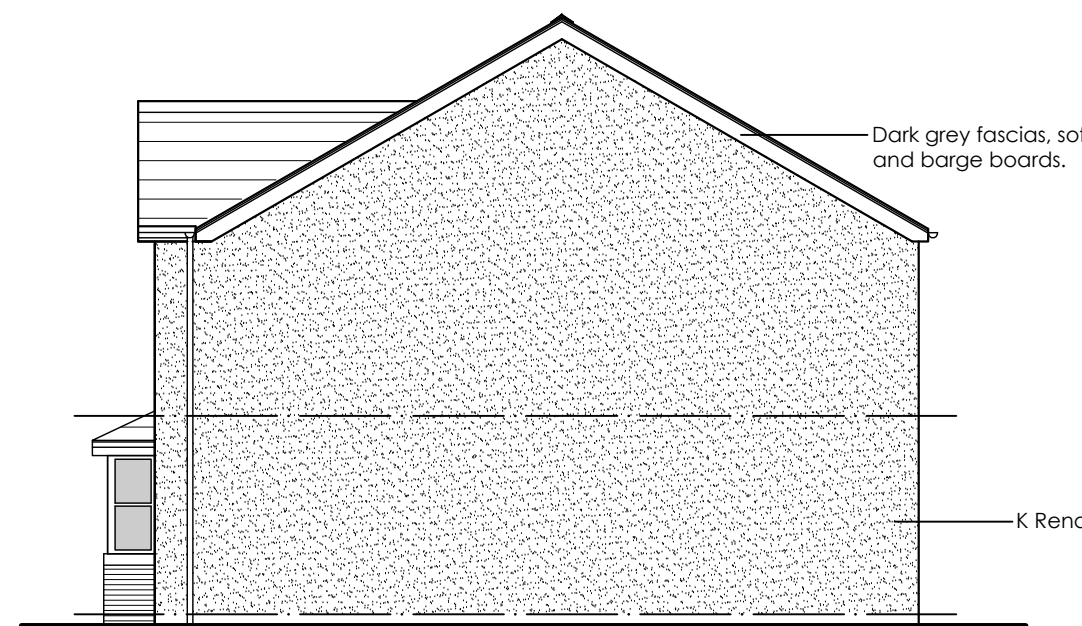


SIDE ELEVATION (NORTH)
SCALE 1:100



REAR ELEVATION (WEST)
SCALE 1:100

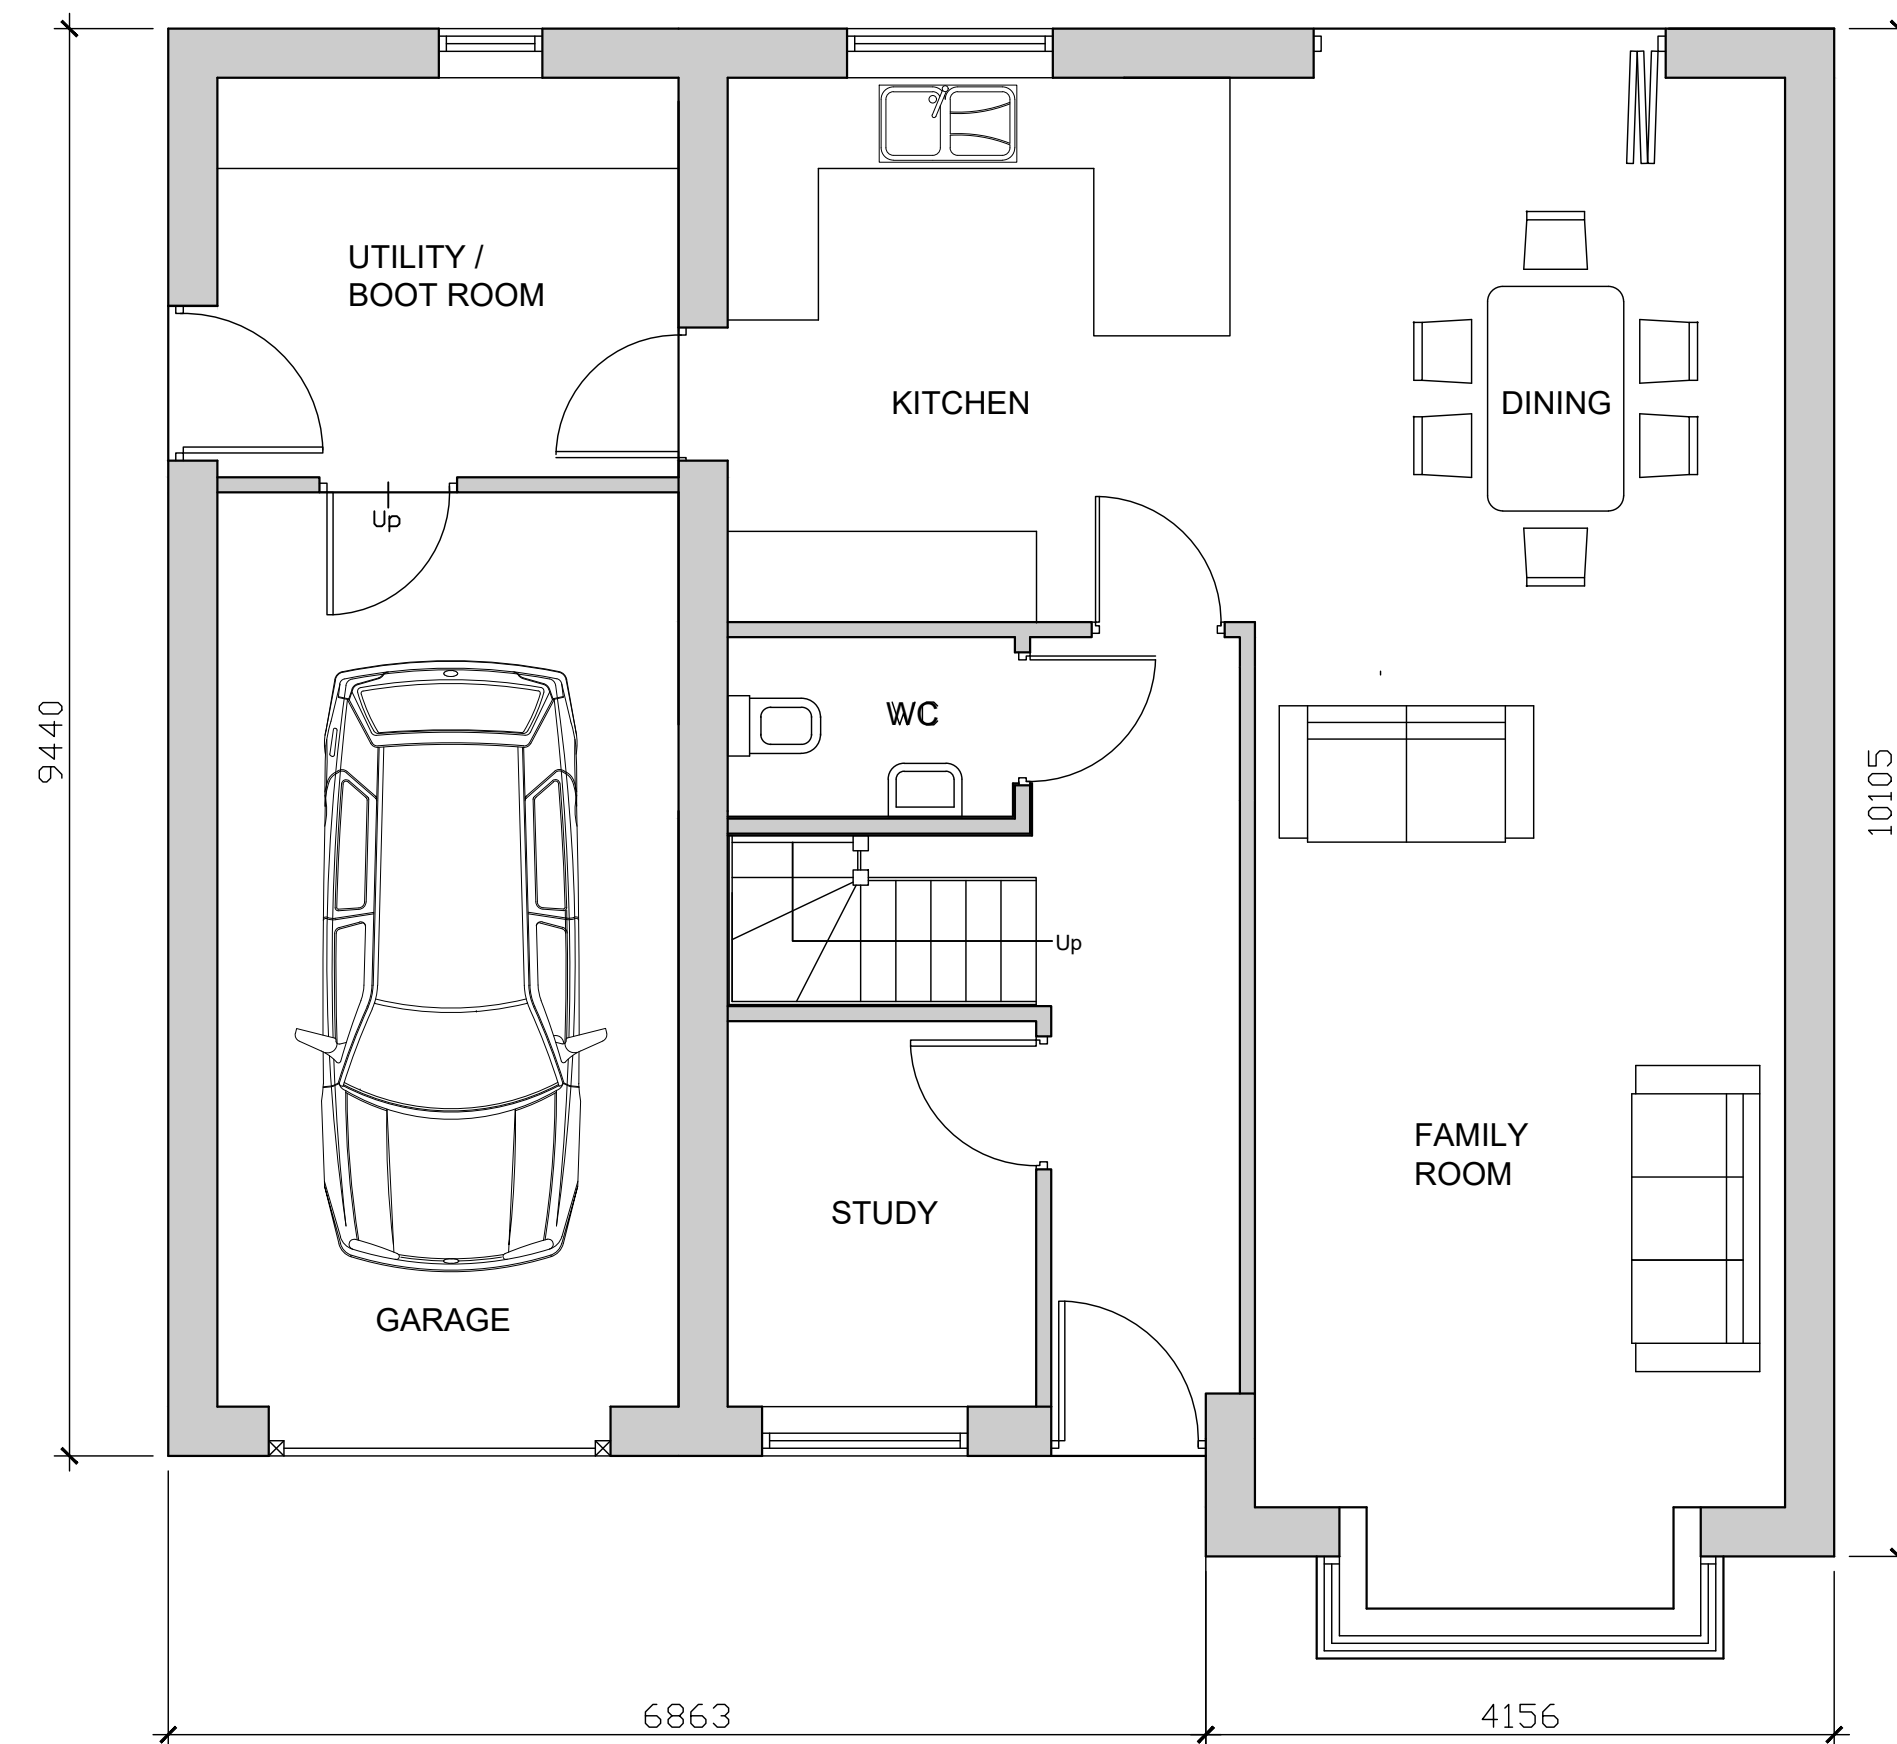

GROUND FLOOR PLAN
SCALE 1:50

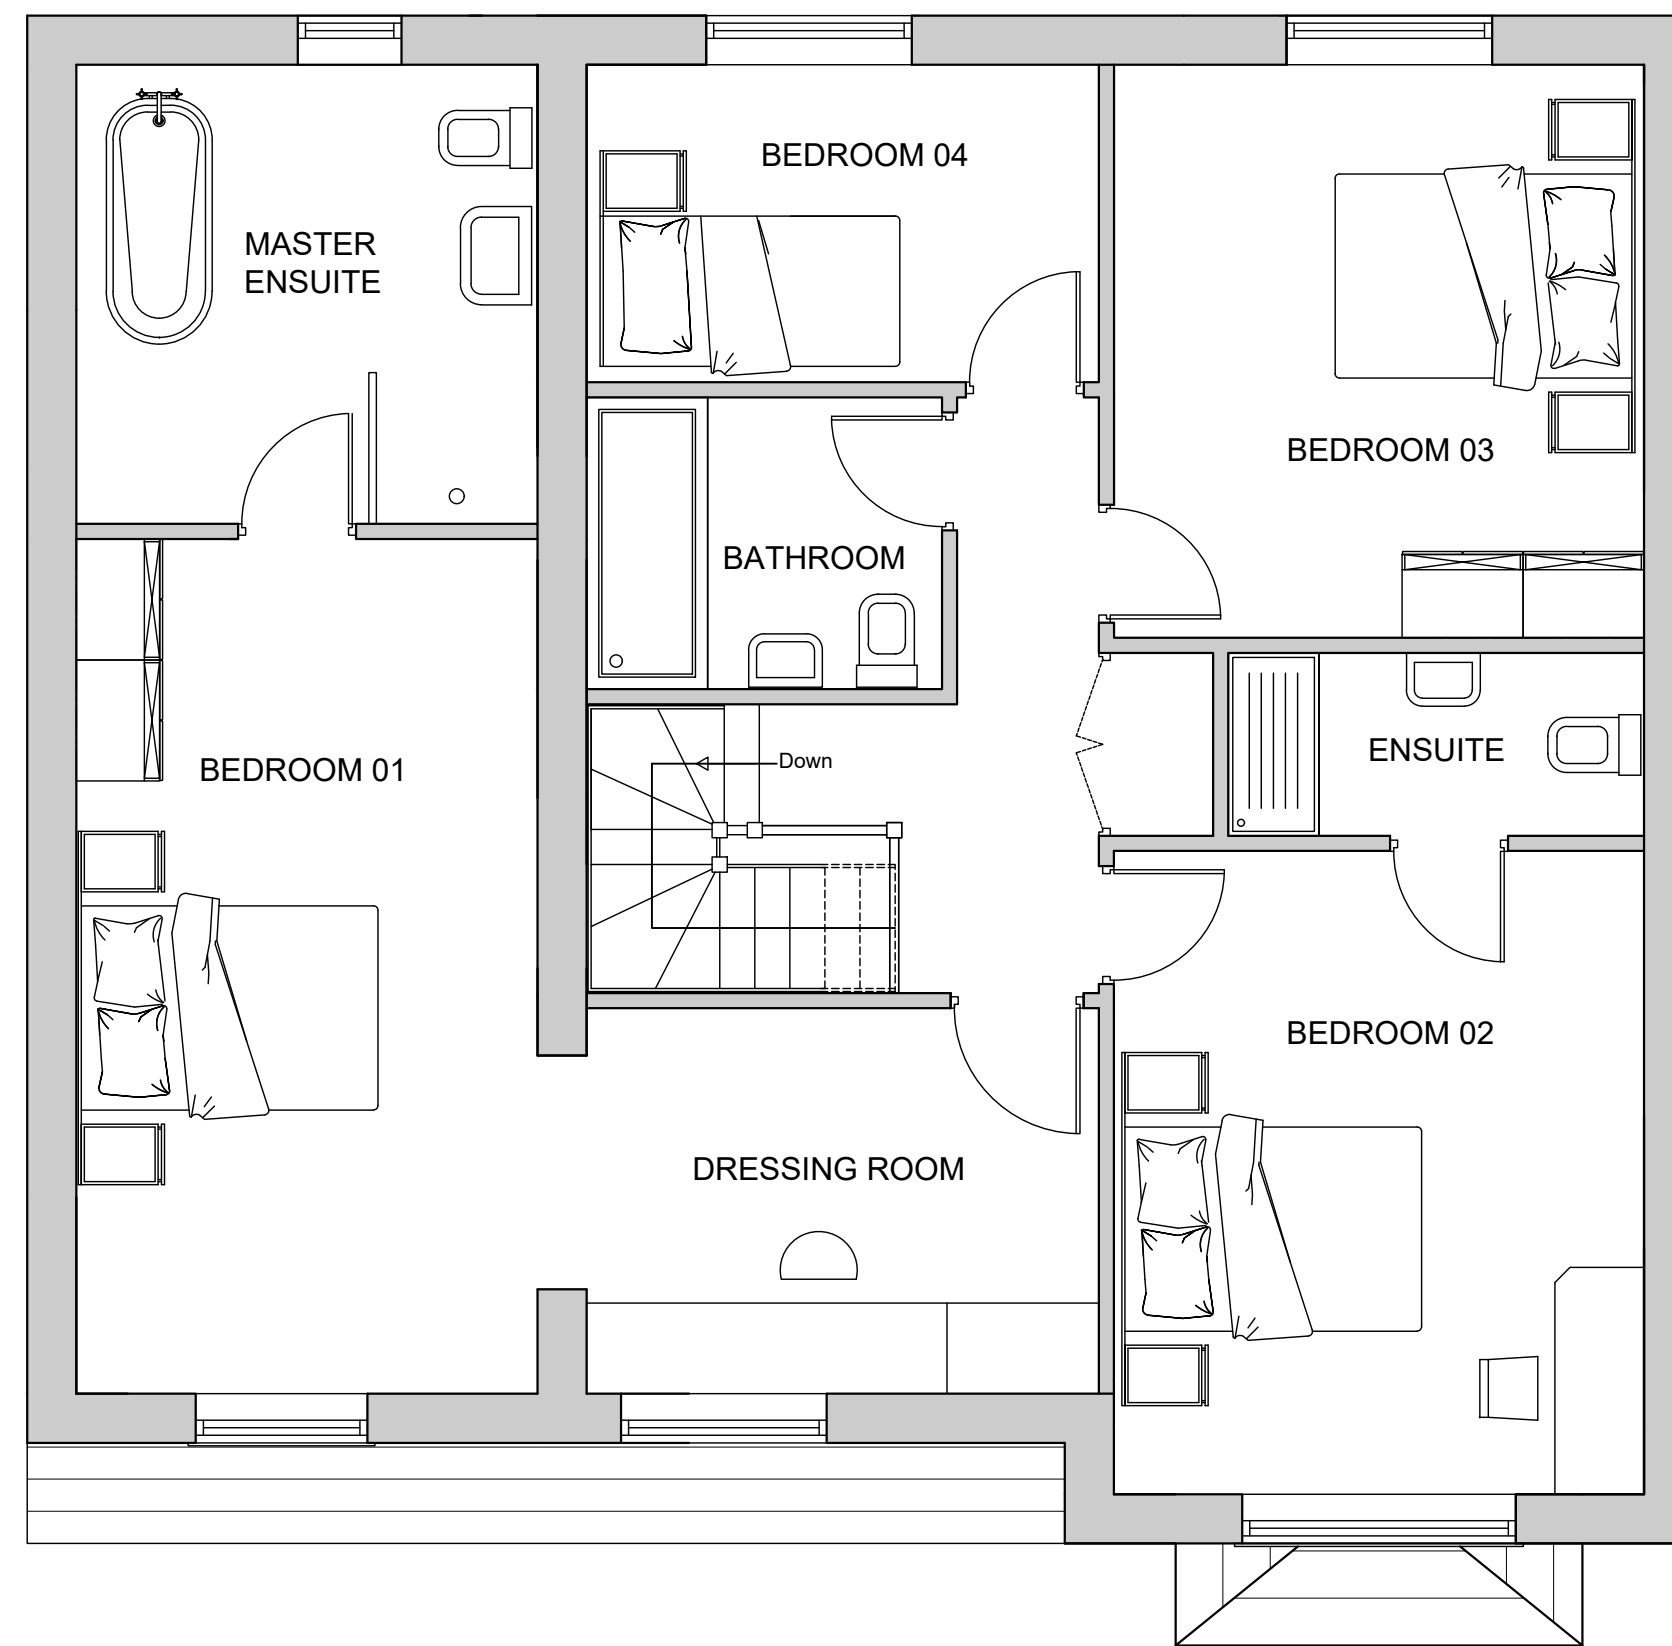

FIRST FLOOR PLAN
SCALE 1:50

A CLH - REDUCED SIZE DWELLING. 01.07.2025

Client
Marland Mill Farm Limited

Job Title
**Land at Marland Fold
Rochdale
OL11 4RF**

Drawing title
Proposed Unit 2 - Plans and Elevations

Scale Date Drawn
Various @ A1 Nov 2024 Craig Harrison

spa
SUNDERLAND PEACOCK & ASSOCIATES LTD.
HAZELNERE, PARKWOOD ROAD, CULTHERGIE,
LANCASHIRE, BB7 2AG
T 01204 423178 F 01204 427226
E info@sunderlandpeacock.com
www.sunderlandpeacock.com



7164 -004A