


0 2 4 6m
1:100 Scale

0 1 2 3m
1:50 Scale

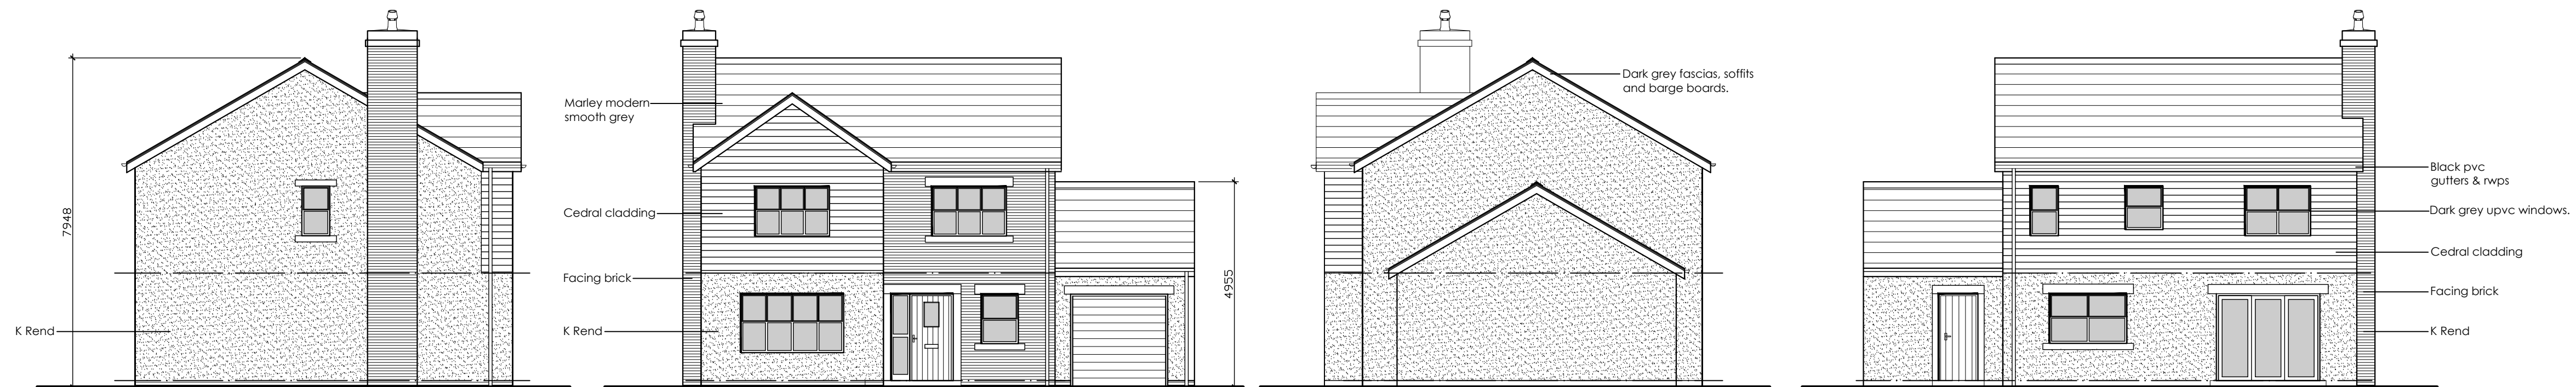


SIDE ELEVATION (EAST)
SCALE 1:100


FRONT ELEVATION (NORTH)
SCALE 1:100

SIDE ELEVATION (WEST)
SCALE 1:100

REAR ELEVATION (SOUTH)
SCALE 1:100

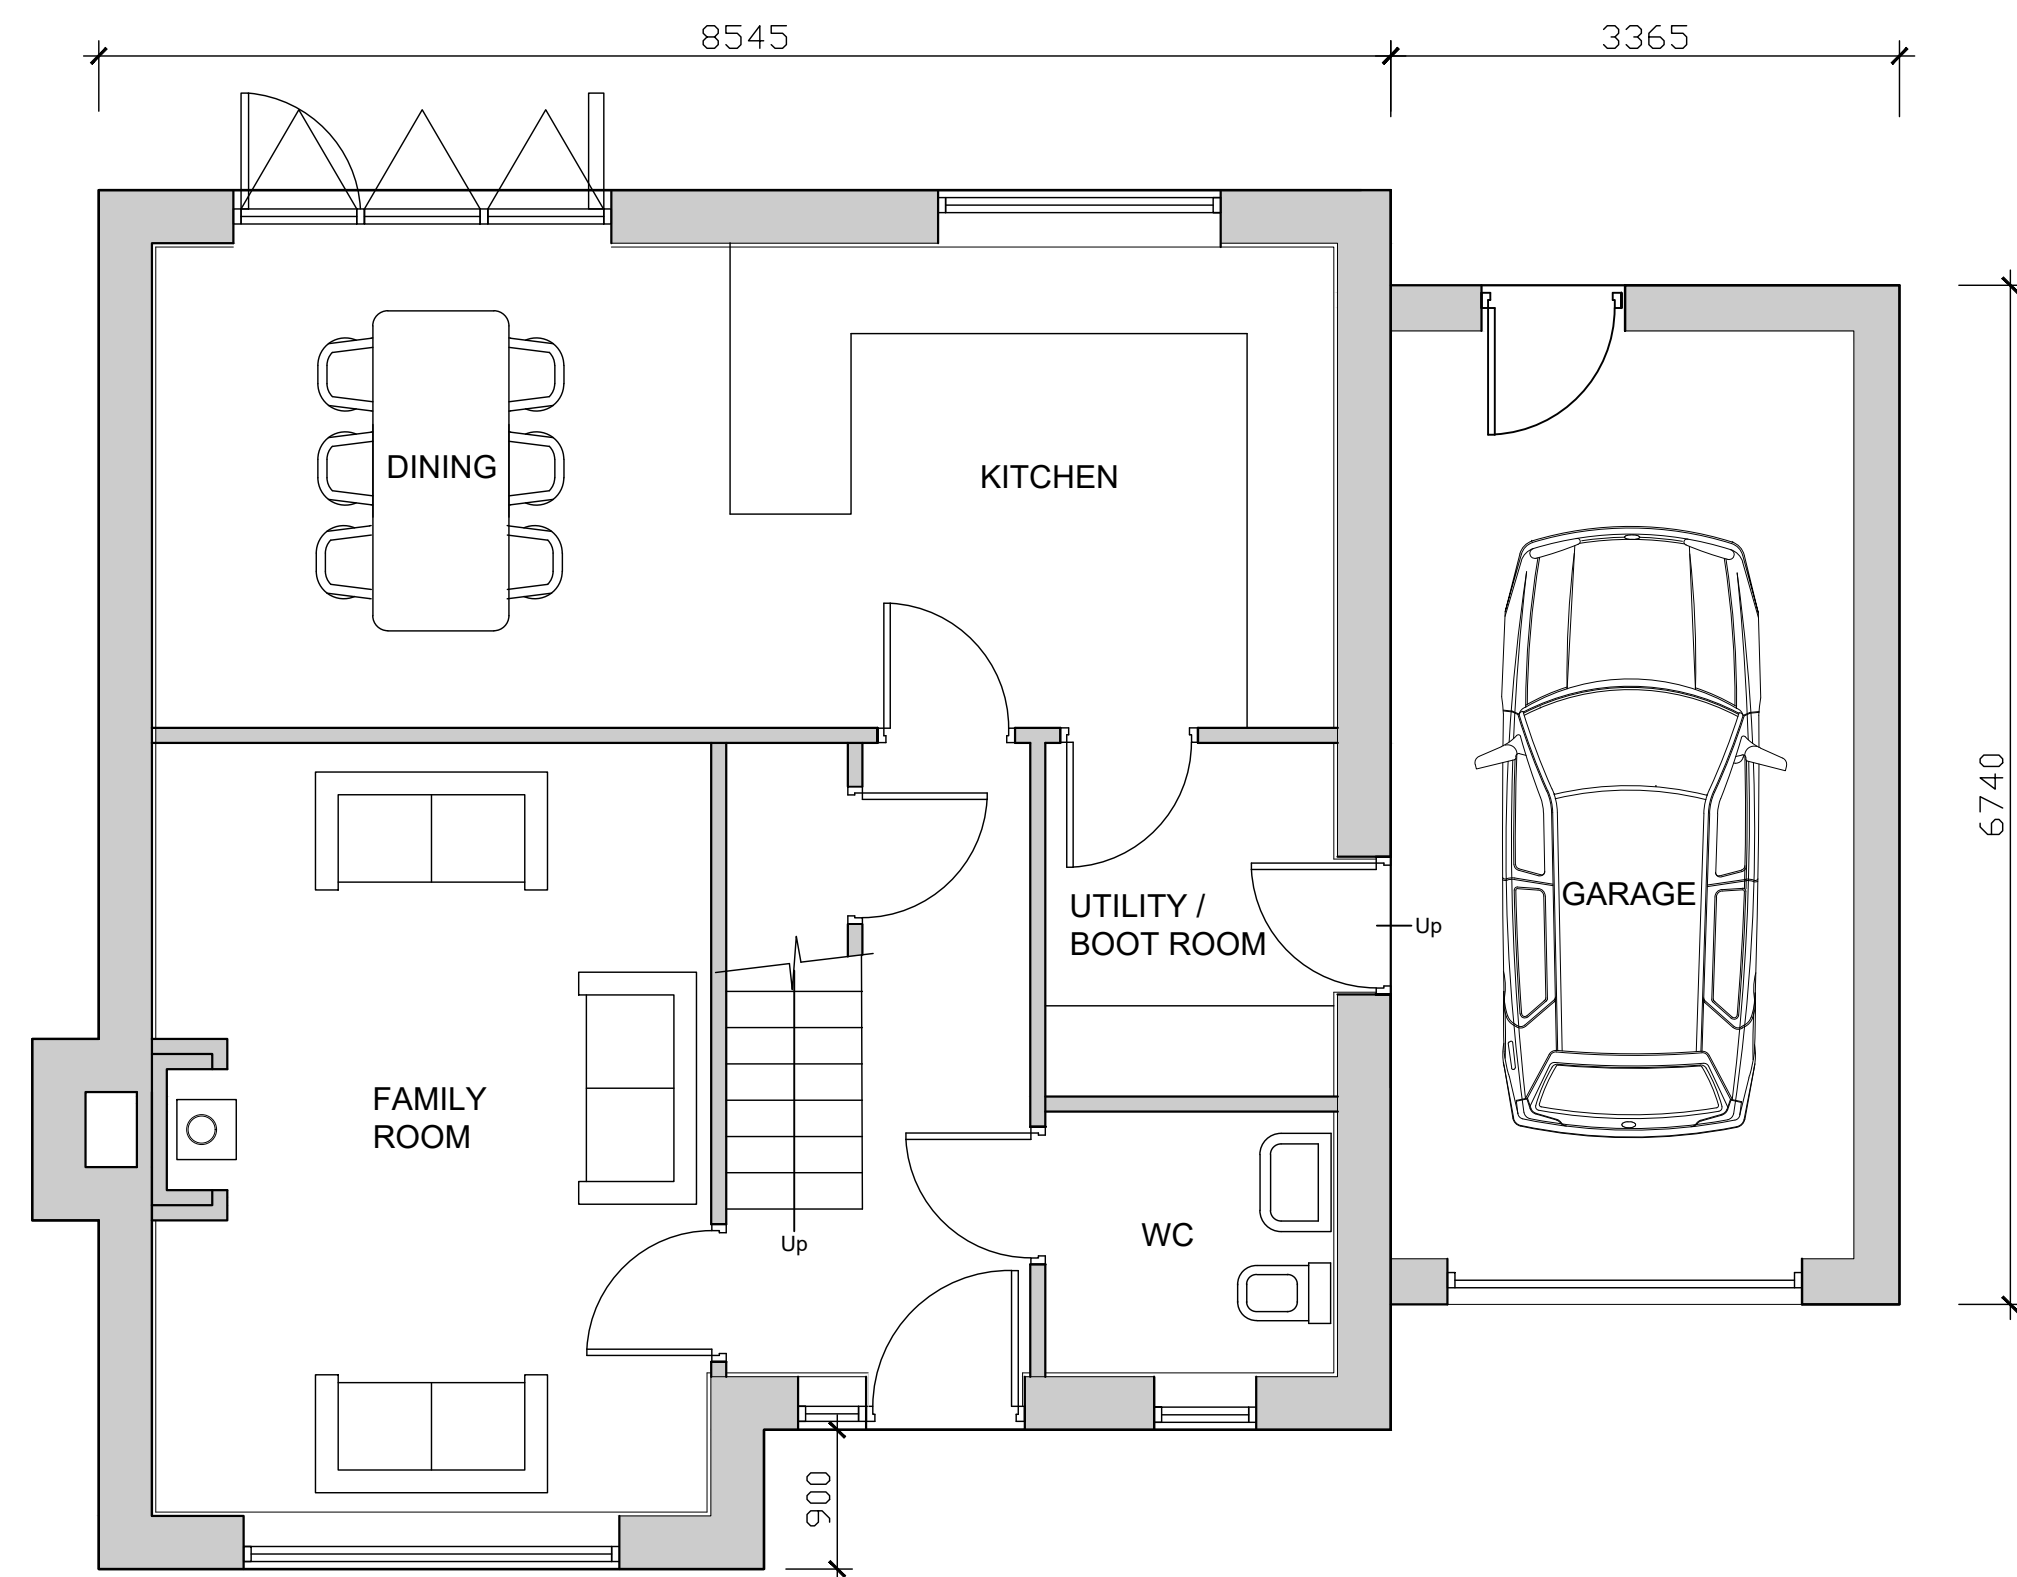

GROUND FLOOR PLAN
SCALE 1:50

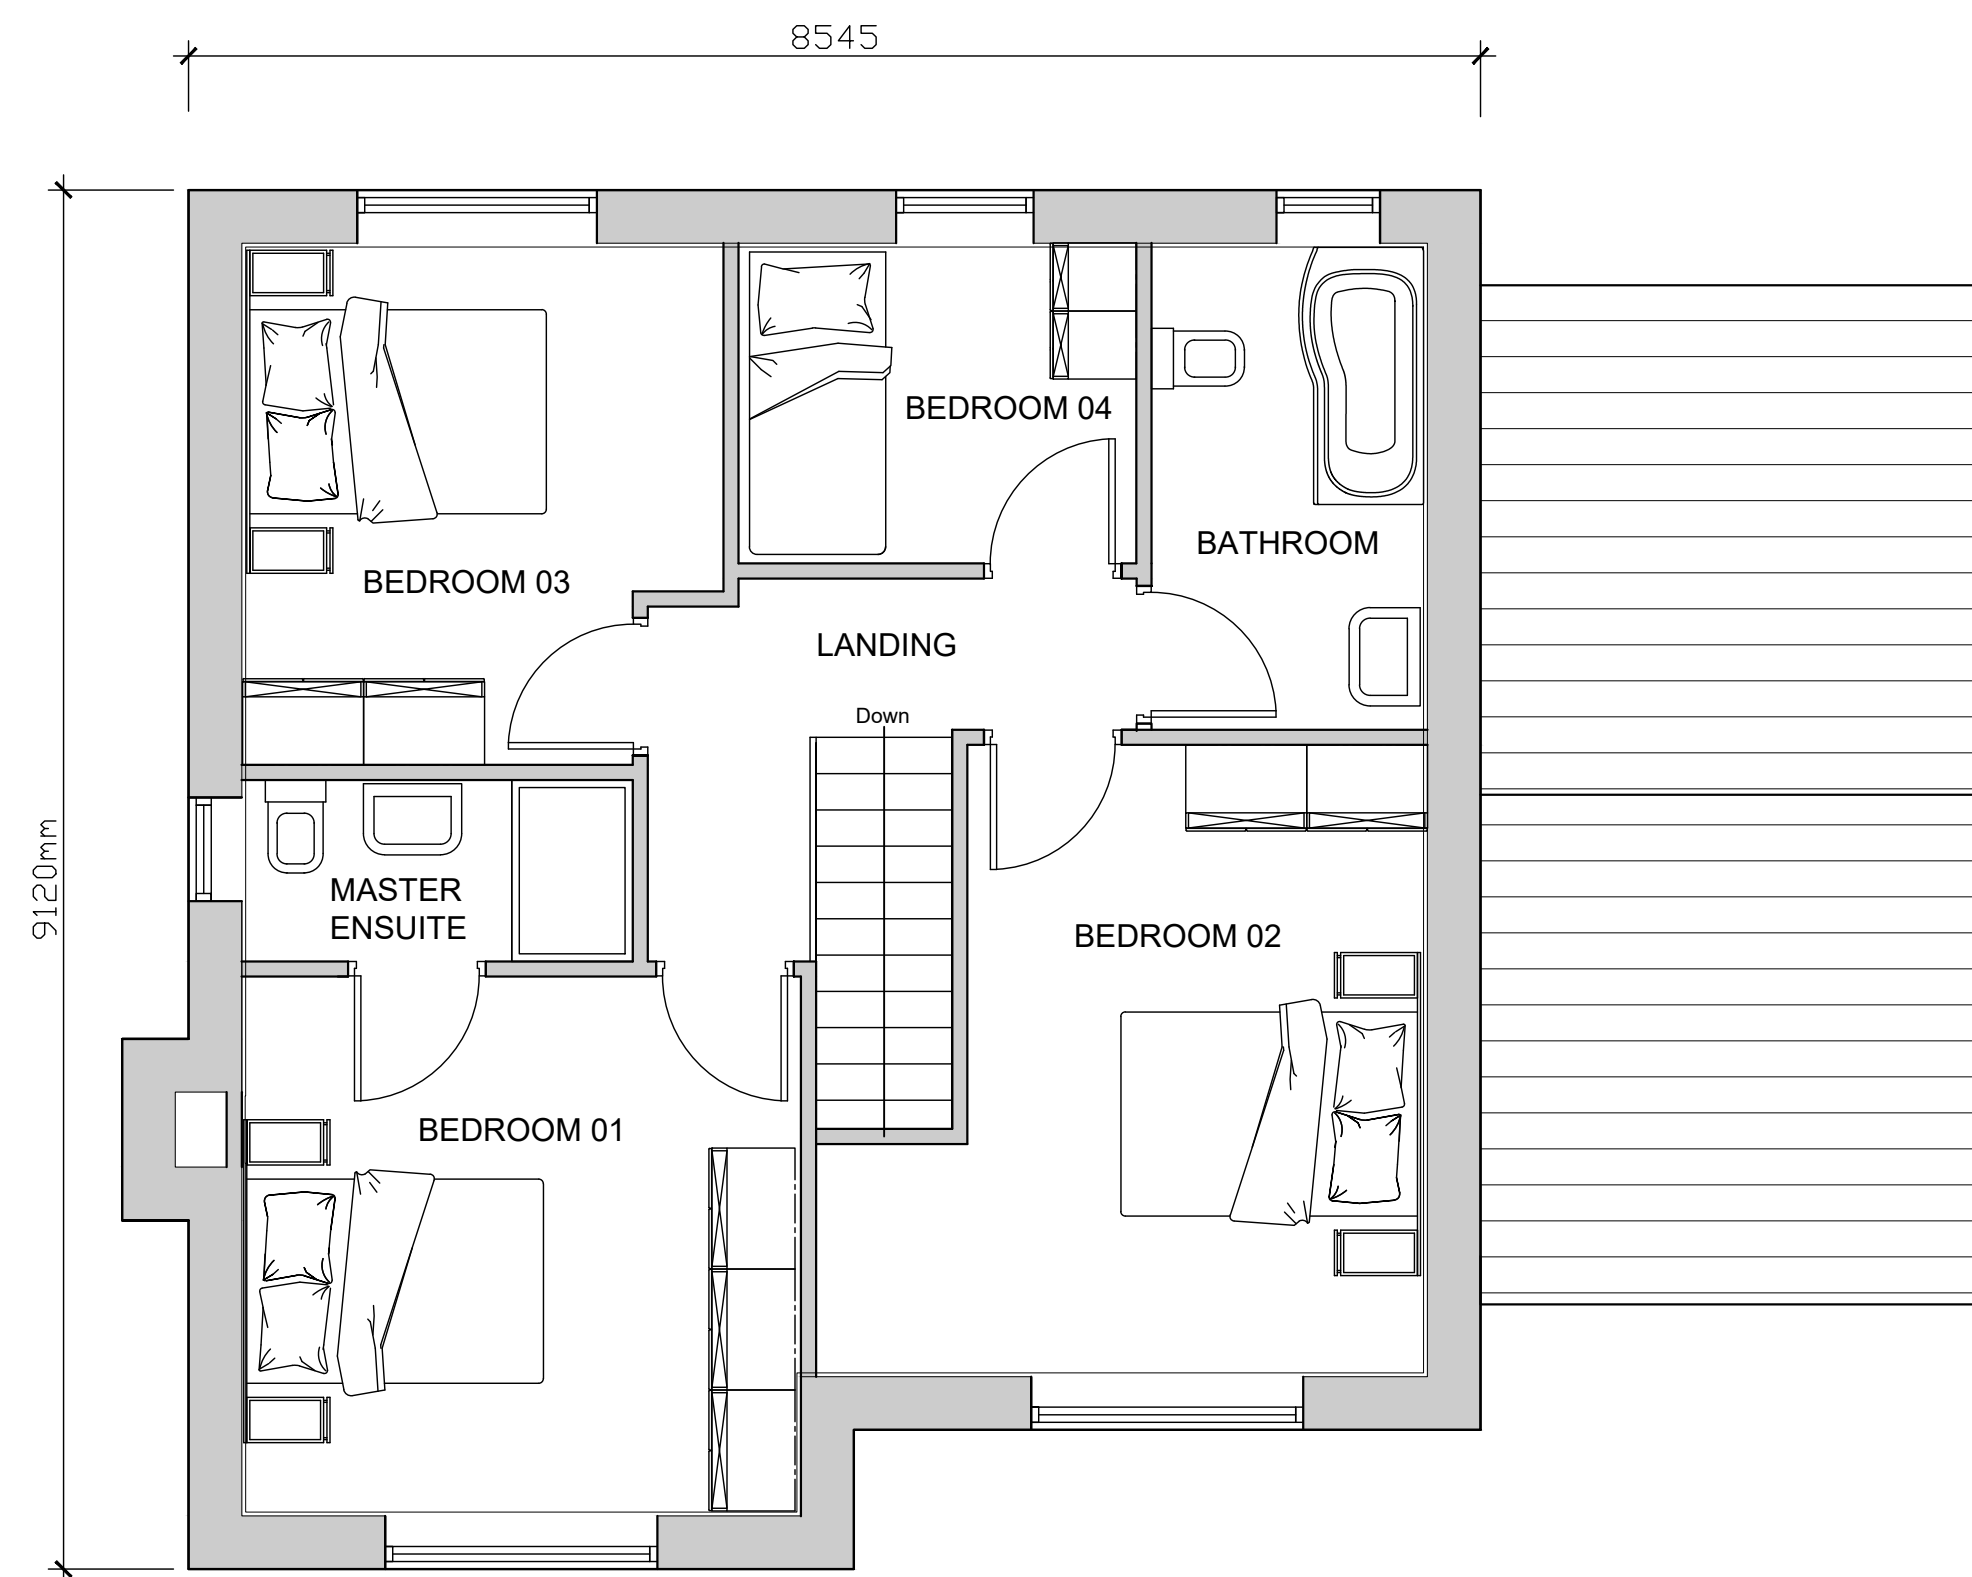

FIRST FLOOR PLAN
SCALE 1:50

A CLH REVISED SMALLER DWELLING 01.07.2025

Client
Marland Mill Farm Limited

Job Title
**Land at Marland Fold
Rochdale
OL11 4RF**

Drawing title
Proposed Unit 4 - Plans and Elevations

Scale Date Drawn
Various @ A1 Nov 2024 Craig Harrison

spa
ARCHITECTS
SUNDERLAND PEACOCK & ASSOCIATES LTD.
HAZELNERE, PARKWOOD ROAD, CLITHEROE,
LANCASHIRE, BB7 2AG
T 01204 423178 F 01204 427226
E info@sunderlandpeacock.com
www.sunderlandpeacock.com

7164 -006A