


0 2 4 6m  
1:100 Scale

0 1 2 3m  
1:50 Scale

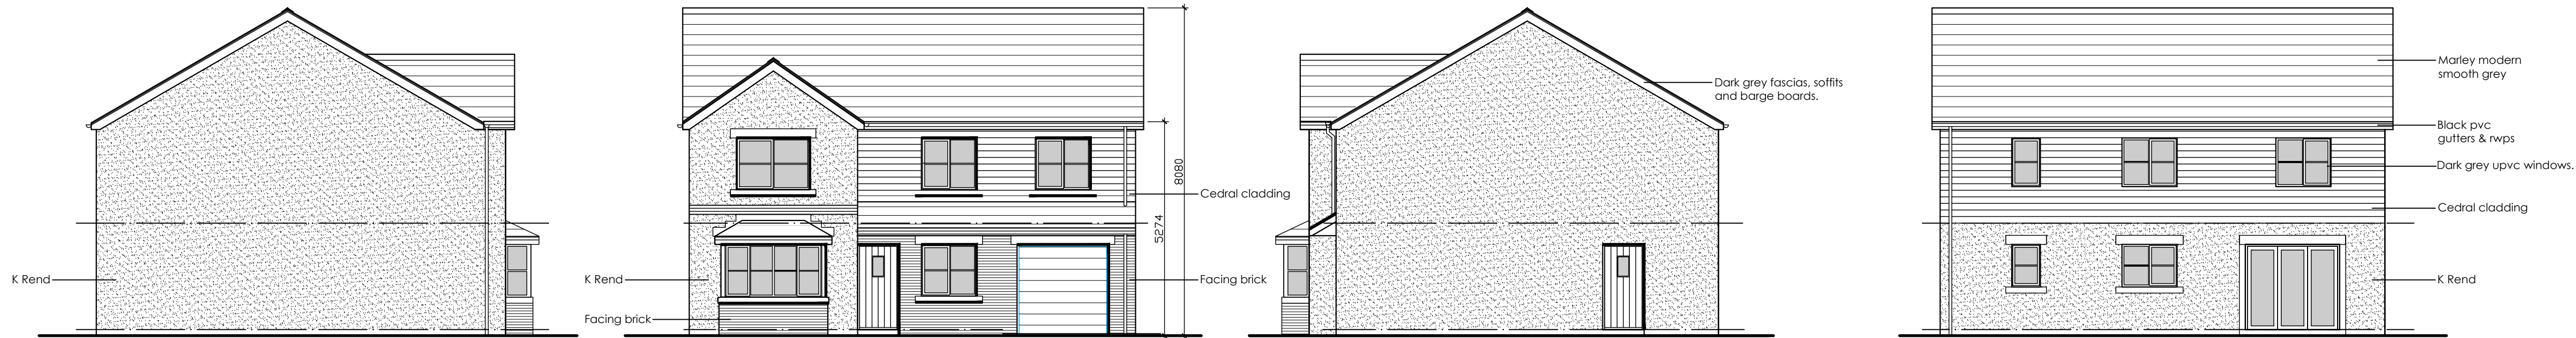


**SIDE ELEVATION (SOUTH)**  
SCALE 1:100


**FRONT ELEVATION (EAST)**  
SCALE 1:100

**SIDE ELEVATION (NORTH)**  
SCALE 1:100

**REAR ELEVATION (WEST)**  
SCALE 1:100

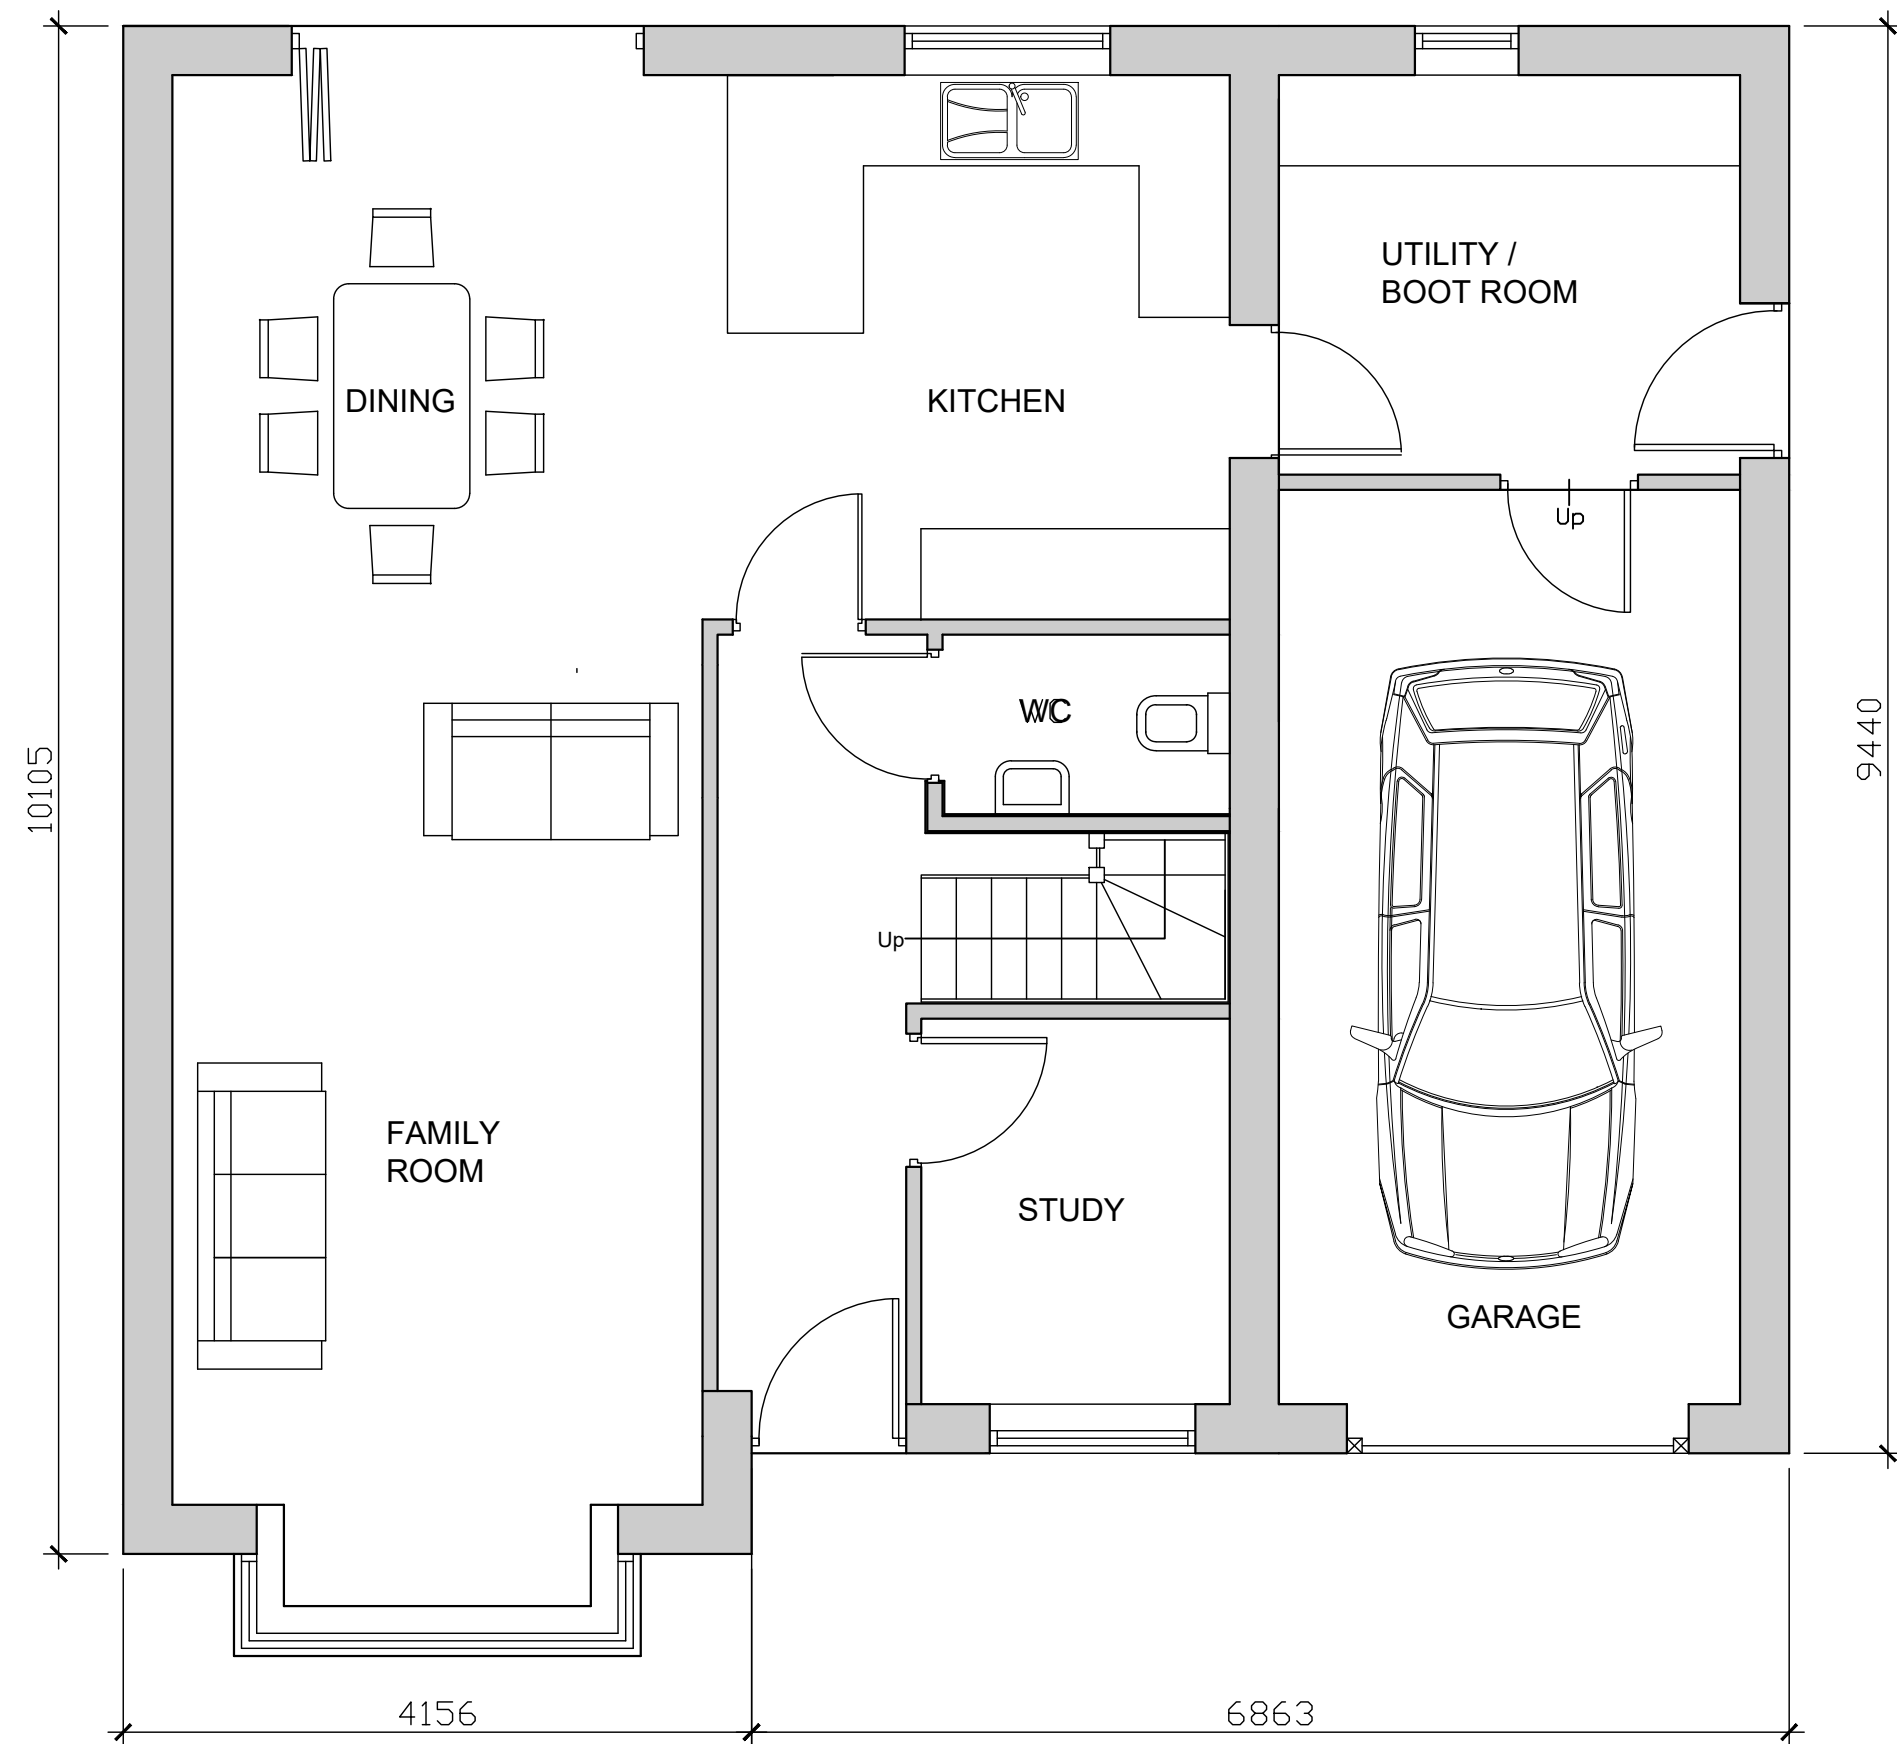

**GROUND FLOOR PLAN**  
SCALE 1:50

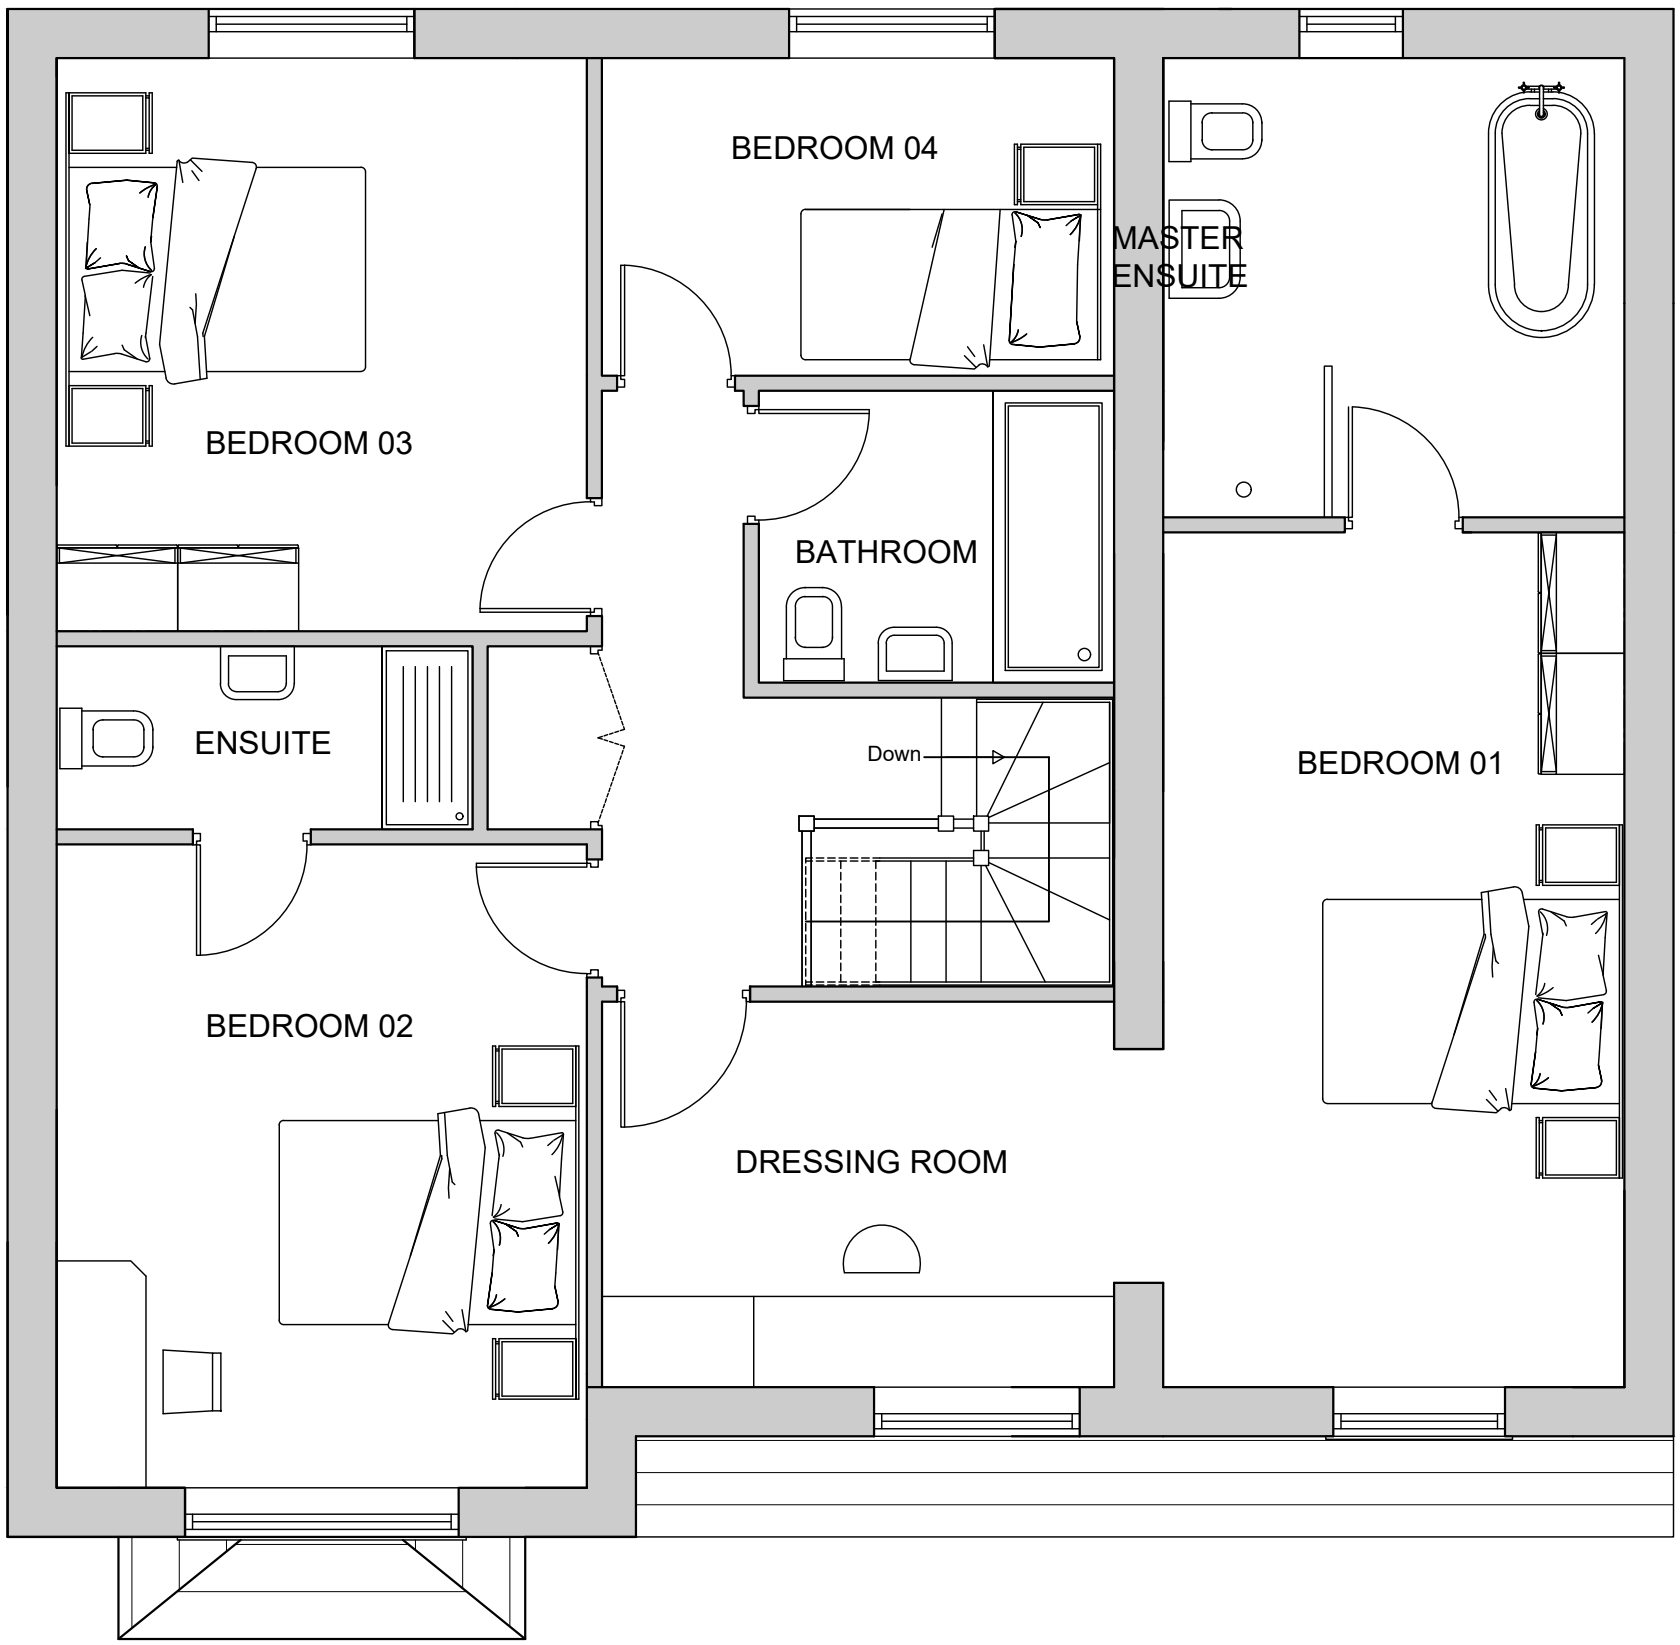

**FIRST FLOOR PLAN**  
SCALE 1:50

A CLH REDUCED SIZE DWELLING. 01.07.2025

Client  
**Marland Mill Farm Limited**

Job Title  
**Land at Marland Fold  
Rochdale  
OL11 4RF**

Drawing Title  
**Proposed Unit 3 - Plans and Elevations**

Scale Date Drawn  
**Various @ A1 Nov 2024 Craig Harrison**

**spa**  
SUNDERLAND PEACOCK & ASSOCIATES LTD.  
HAZELNERE, PARKWOOD ROAD, CULTHERGIE,  
LANCASHIRE, BB7 2AG  
T 01204 423178 F 01204 427226  
E info@sunderlandpeacock.com  
www.sunderlandpeacock.com

**7164 -005A**