


This drawing is to be read in conjunction with all relevant Architect, consultants' and specialist drawings and specifications. The Architect is to be notified of any discrepancies before proceeding. Do not scale from this drawing. All dimensions and levels are to be checked on site. This drawing is subject to copyright. All work carried out before Planning and Building Permission has been granted is at the contractors risk.


0 2 4 6m
1:100 Scale

0 1 2 3m
1:50 Scale

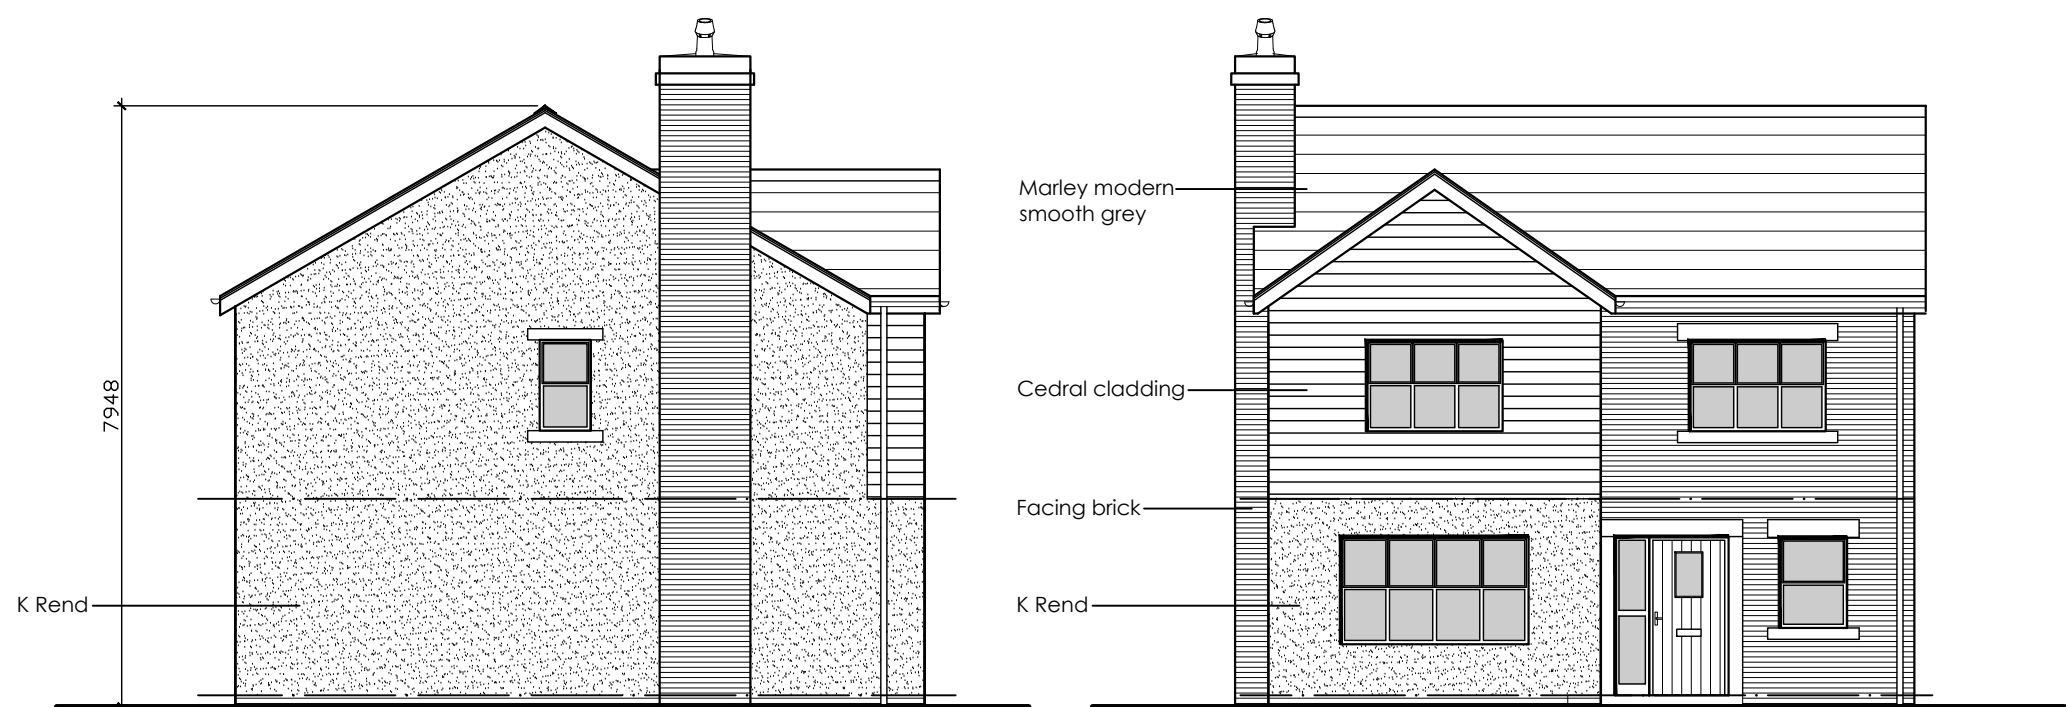

SIDE ELEVATION (EAST)
SCALE 1:100


FRONT ELEVATION (NORTH)
SCALE 1:100

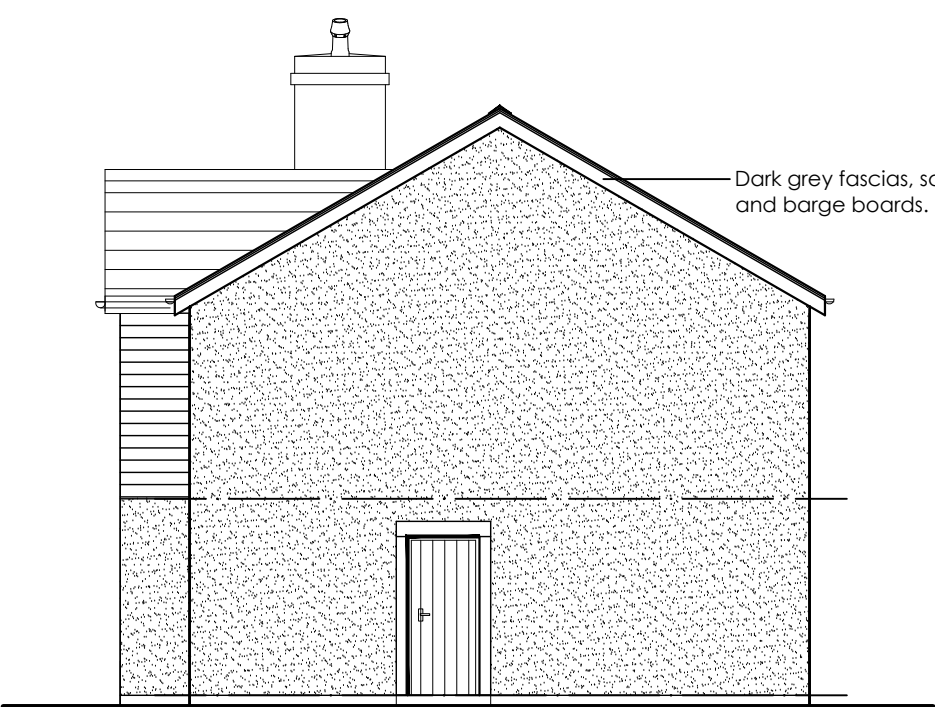


SIDE ELEVATION (WEST)
SCALE 1:100



REAR ELEVATION (SOUTH)
SCALE 1:100

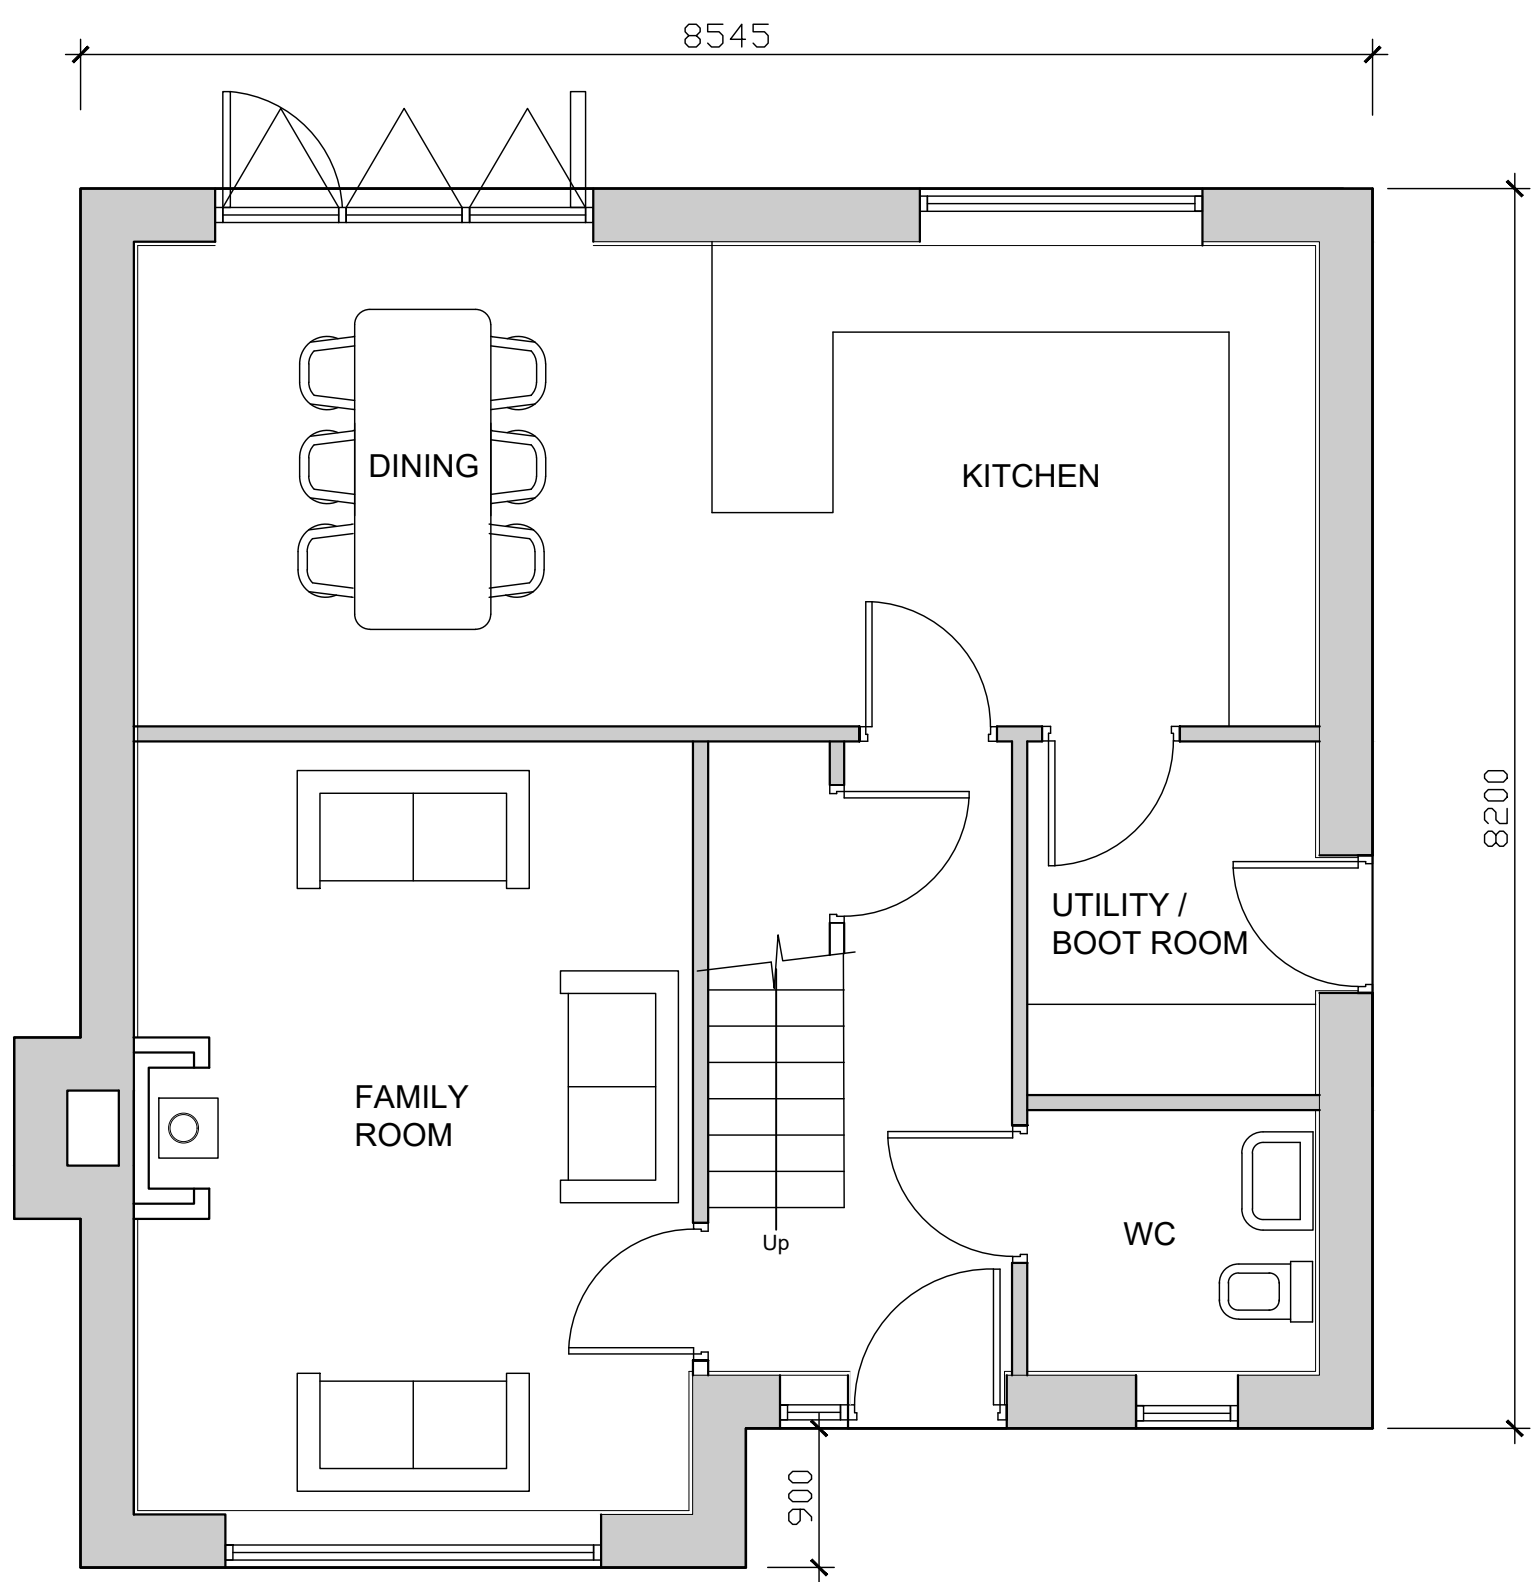

GROUND FLOOR PLAN
SCALE 1:50

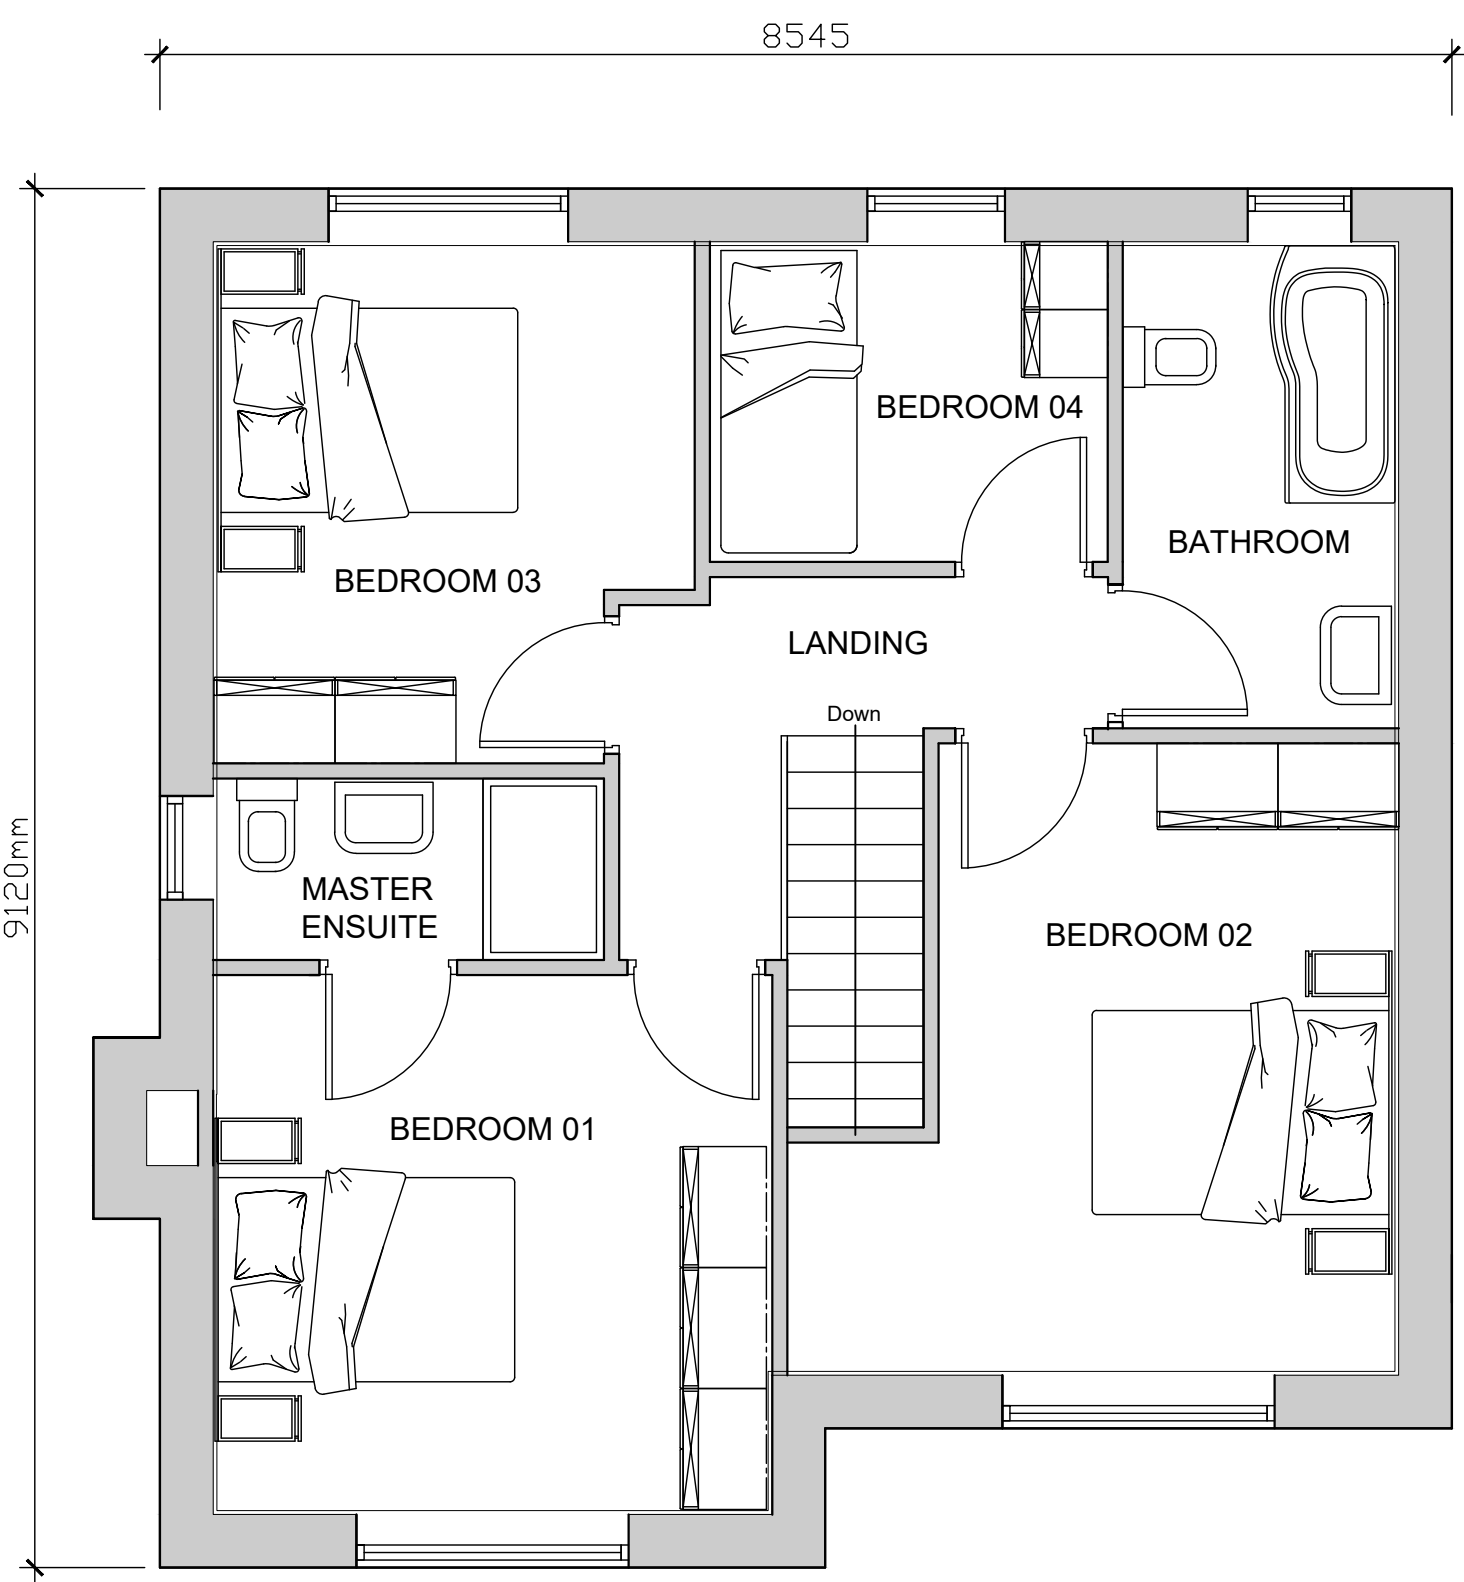

FIRST FLOOR PLAN
SCALE 1:50

A CLH REVISED SMALLER DWELLING 01.07.2025

Client
Marland Mill Farm Limited

Job Title
**Land at Marland Fold
Rochdale
OL11 4RF**

Drawing Title
Proposed Unit 5 - Plans and Elevations

Scale Date Drawn
Various @ A1 Nov 2024 Craig Harrison

spa
ARCHITECTS
SUNDERLAND PEACOCK & ASSOCIATES LTD.
HAZELNERE, PARKWOOD ROAD, CULTHERGIE,
LANCASHIRE, BB7 2AG
T 01204 423178 F 01204 427226
E info@sunderlandpeacock.com
www.sunderlandpeacock.com

7164 -007A