
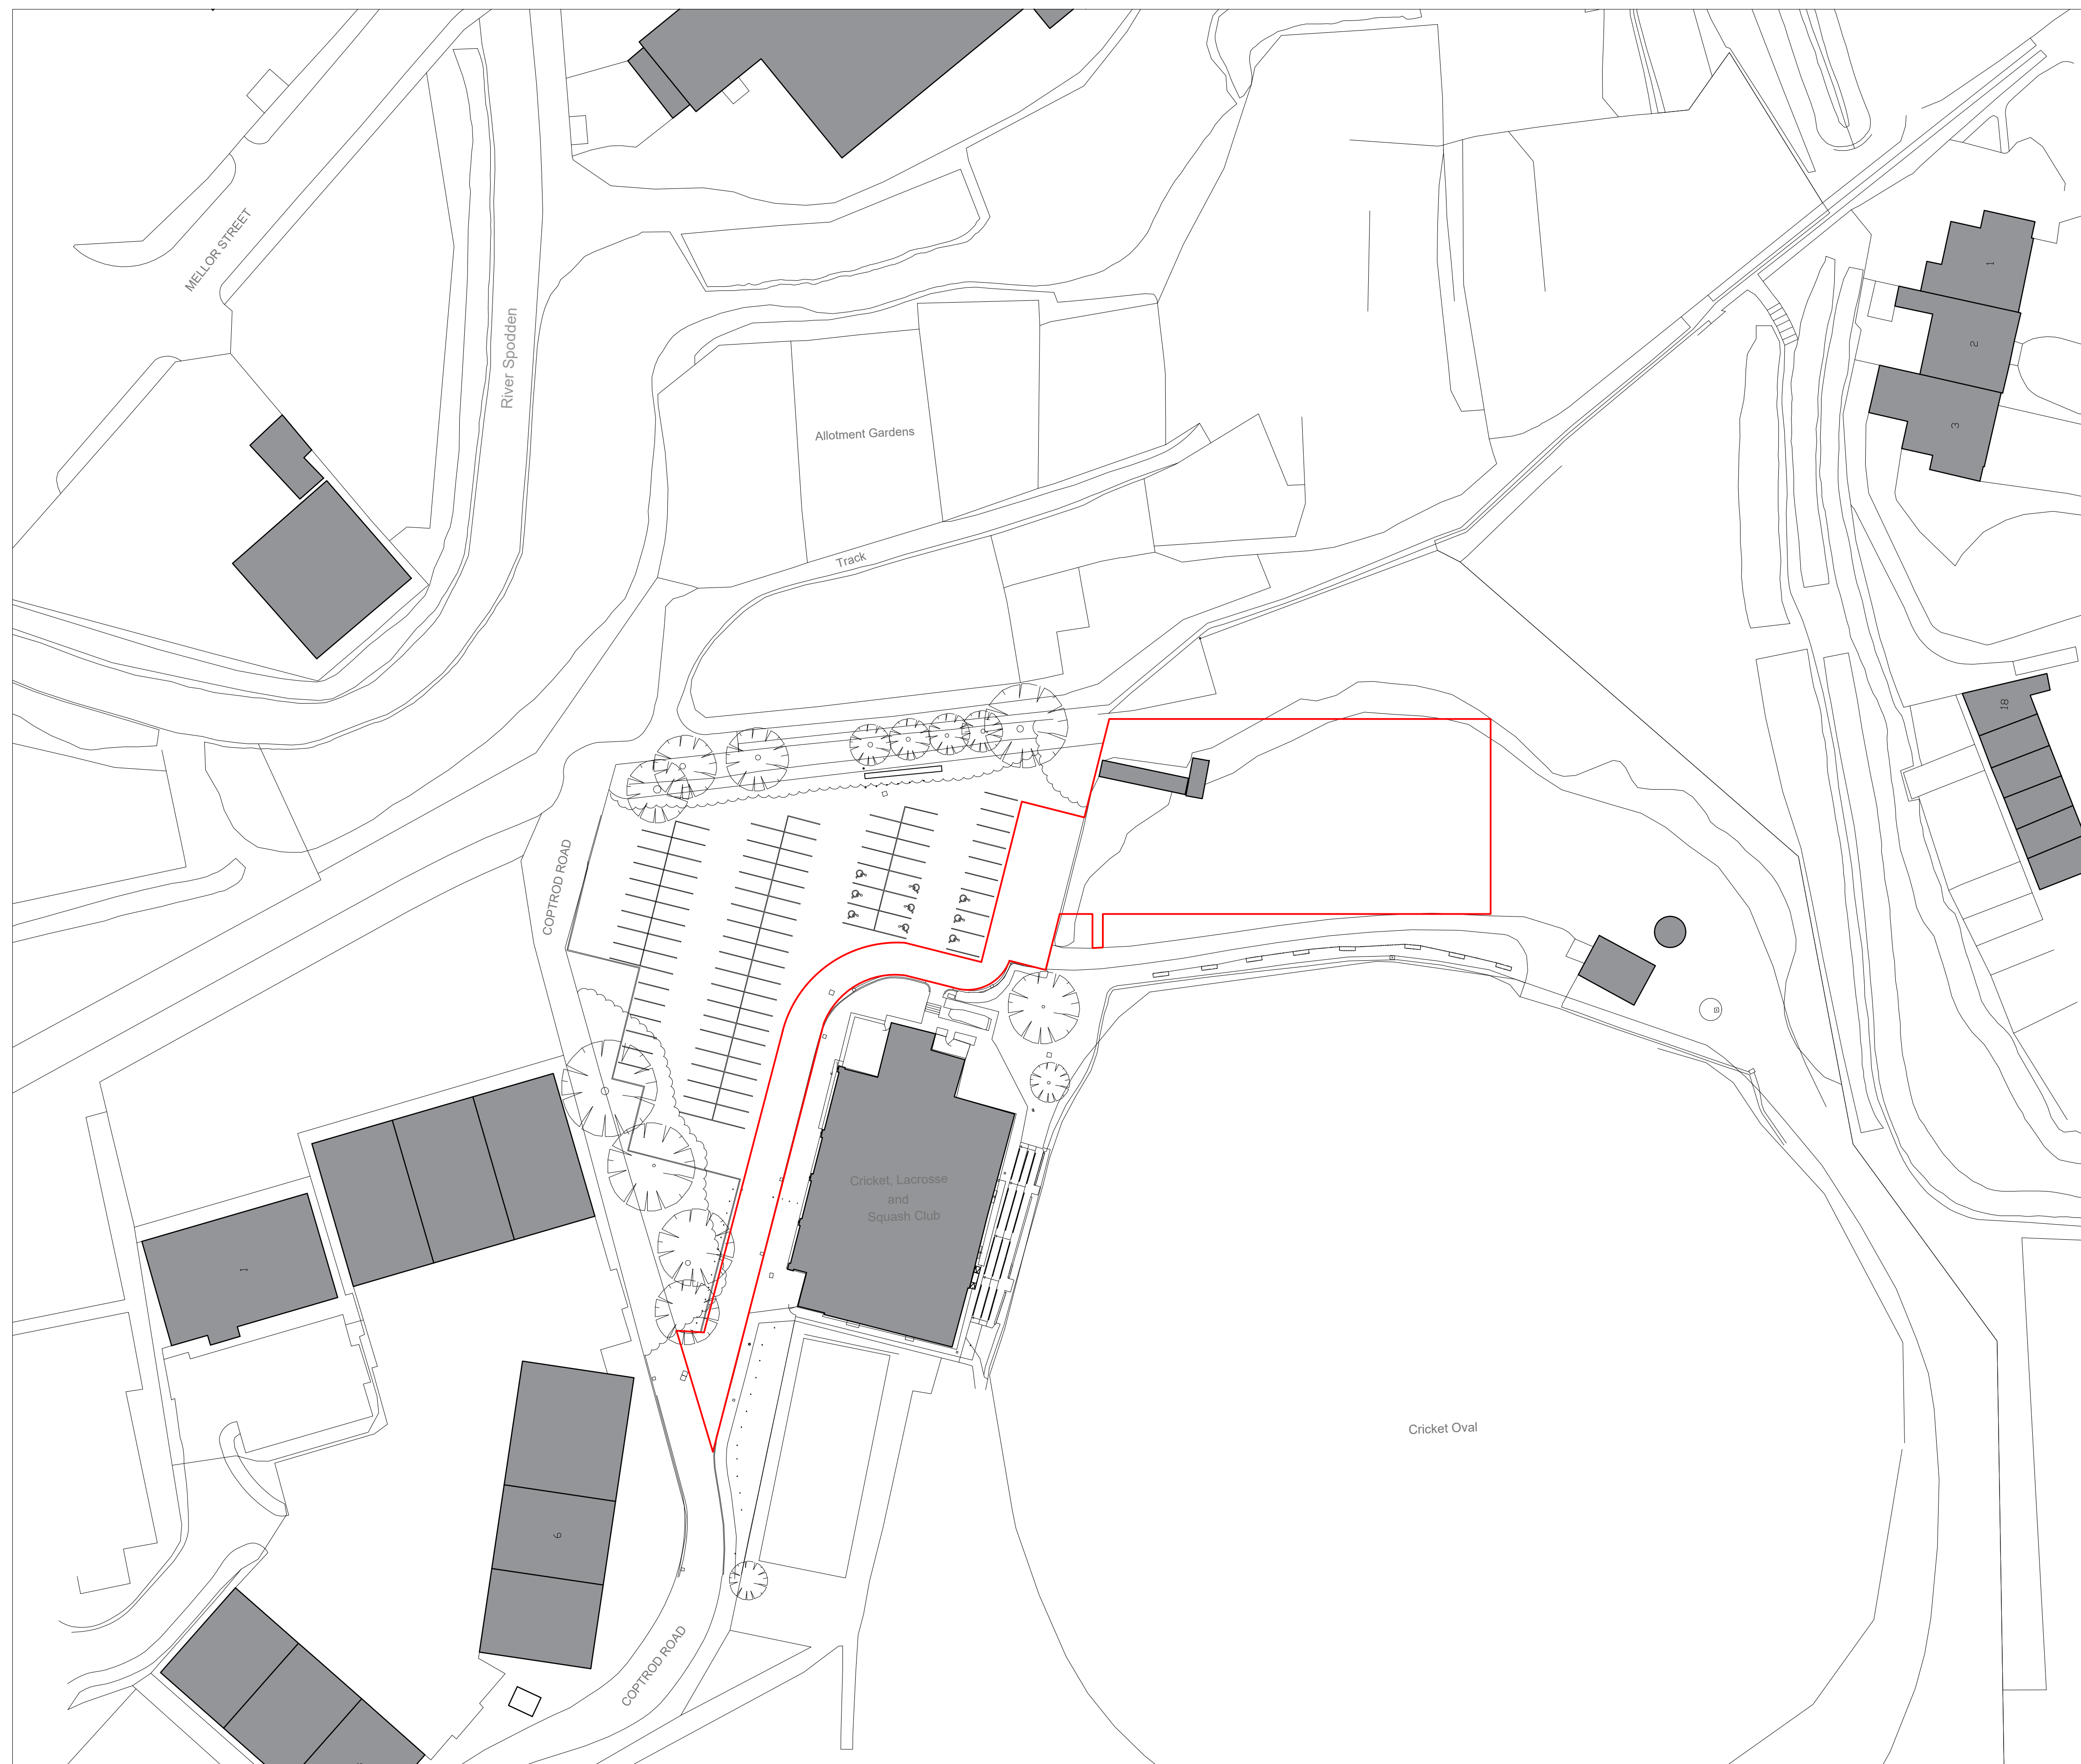


- Do not scale from this drawing.
- Discrepancies must be reported immediately to the Architect before proceeding.
- Only figured dimensions are to be used.
- Check all dimensions on site before fabrication or setting out.
- This document is copyright and may not be reproduced without permission of the owner.

 

Key / Location:

[illegible]

PLANNING

GRID

+44 (0) 20 7593 3260
info@gridarchitects.co.uk
www.gridarchitects.co.uk

Project Name
Soul Padel
Rochdale

Drawn by: AC	Issued by: MKP
-----------------	-------------------

GRID Project No: 26015	Scale @A1: 1:500
---------------------------	---------------------

Drawing No: **###-GRID-00-00-DR-A-00010** Revision: **B**

01 Existing Site Plan