



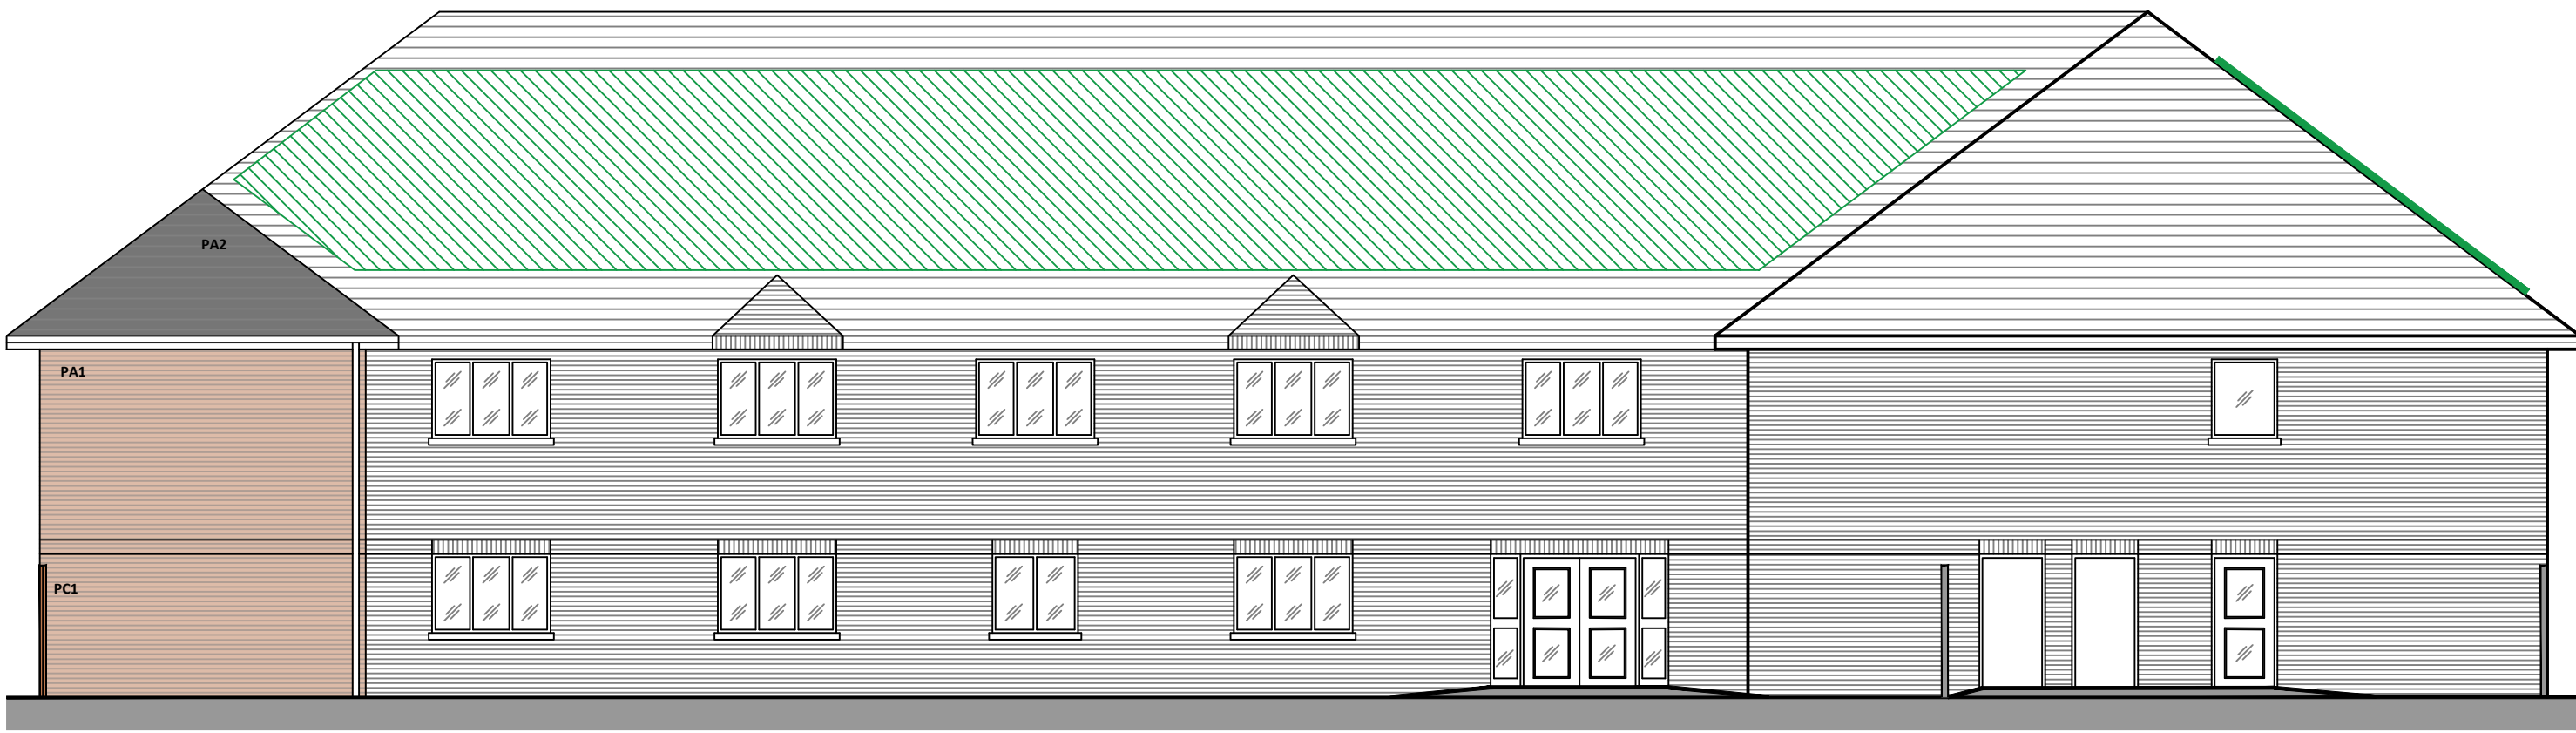


PROPOSED NORTH ELEVATION

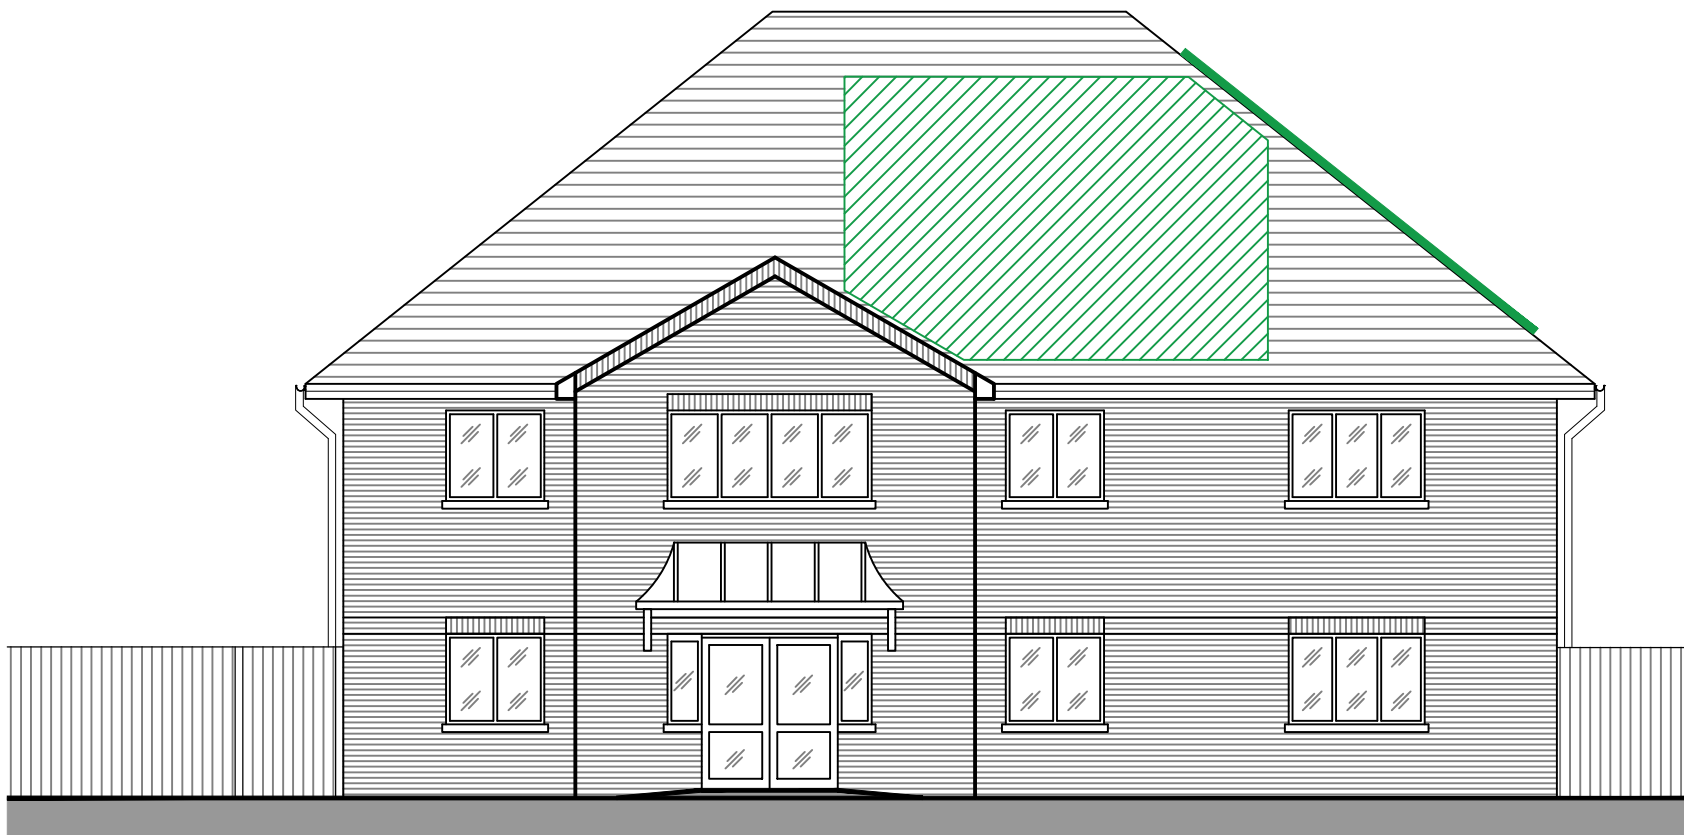


PROPOSED WEST ELEVATION



PROPOSED SOUTH ELEVATION - 1

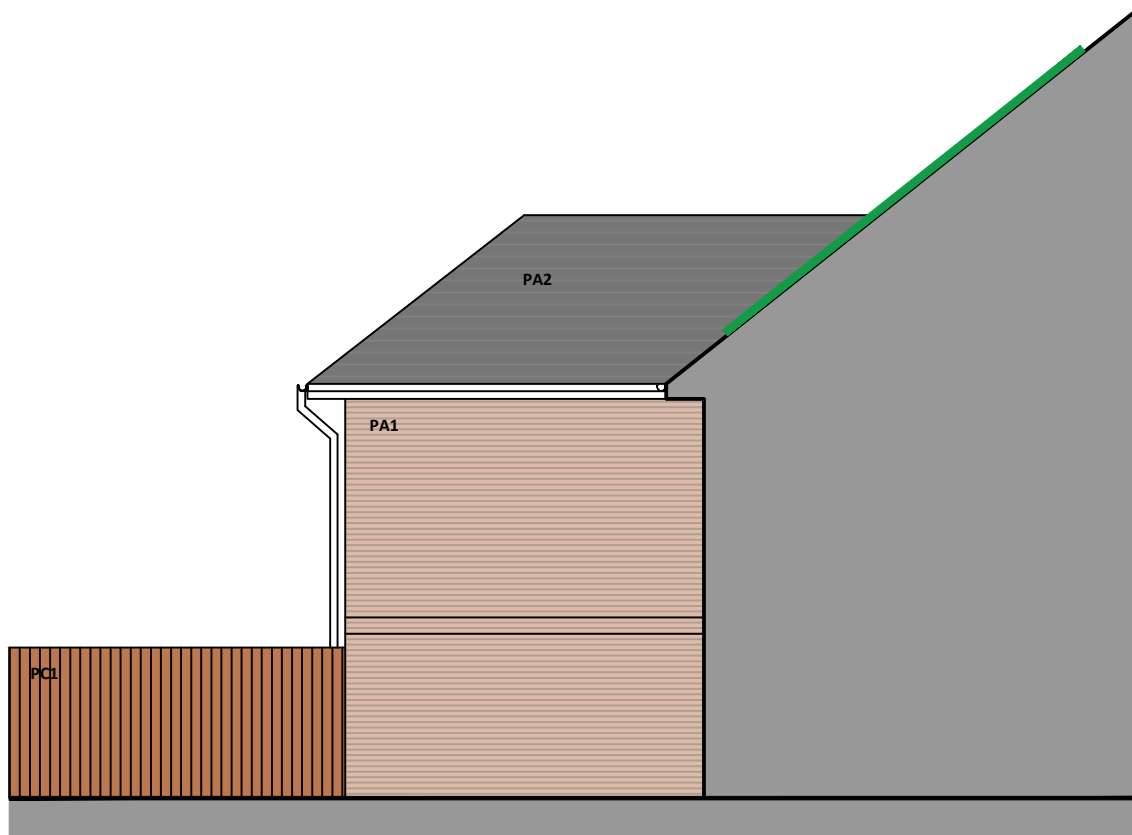

PROPOSED SOUTH ELEVATION - 2

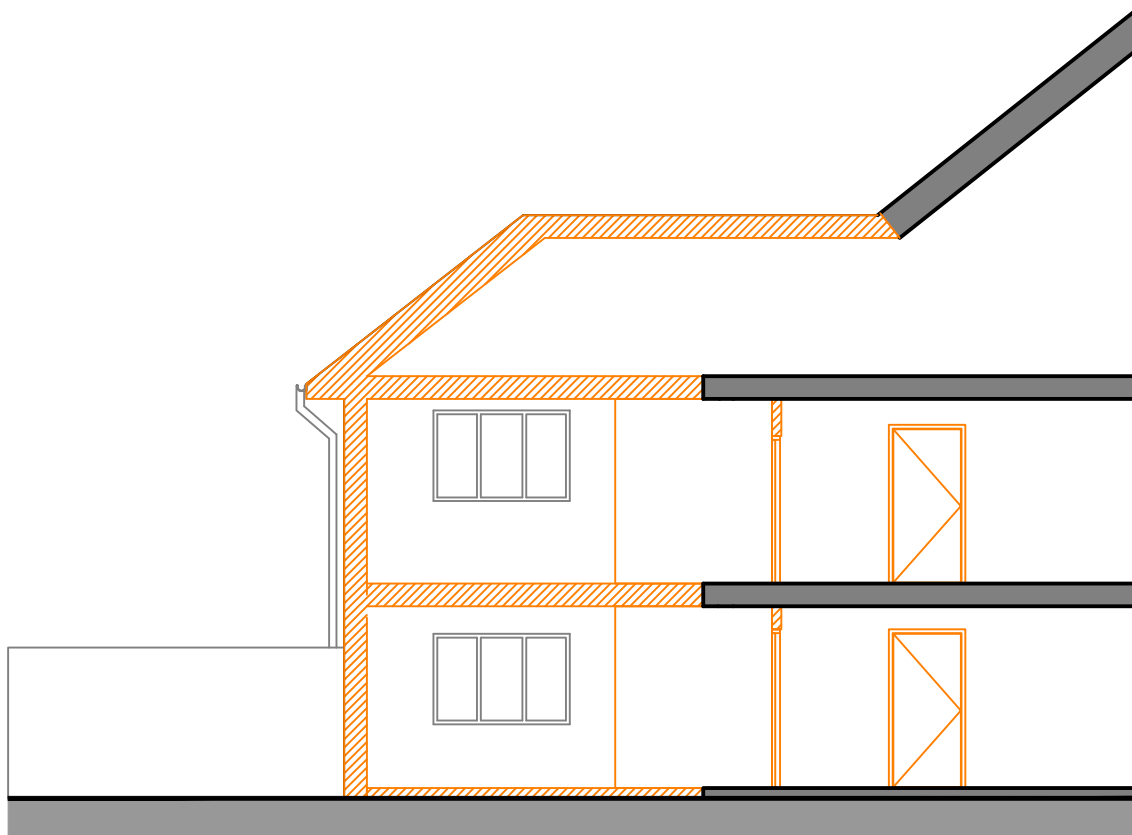


PROPOSED SECTION



This drawing is to be read in conjunction with all other relevant technical information, statutory approvals, specifications and 3rd party information. Do not scale from this drawing. Use only dimensions provided. All dimensions and levels to be checked on site and all discrepancies must be reported to the drawing author immediately. Responsibility cannot be accepted for alteration and/or deviation from this design without the prior acknowledgement of the drawings author. Any commercial decisions relating to this information must make due allowance for dimensional and area variation resulting from the design development and construction processes as well as the requirements of statutory authorities. This drawing is to be used only for the purposes indicated. This drawing is copyright and the property of Northmill Associates Ltd (NMA) and must not be reproduced without prior written agreement. Any Intellectual Property Rights (IPR) relating to the design(s) described in this drawing belong to the originating designer and, where it is not NMA's design, no credit for the design or IPR is sought by this drawing's author.

Key Plan. NTS

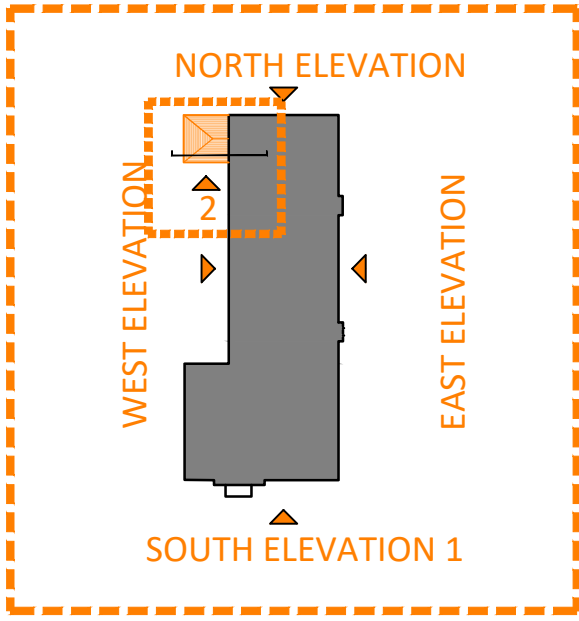

NOTES:

All information has been provided from third party survey information. Northmill Associates accept no liability for any existing information provided by others.

KEY

- Existing Structure (Not Surveyed)
- Proposed works
- Proposed section
- Potential location for PV panels.

KEY TO MATERIALS - PROPOSED

PA - Walls & Masonry

PA1: Facing Brickwork
Colour: To match existing

PA2: Roof tiles to match existing

PB - Windows & Doors

PB1: uPVC Windows
Colour: White, to match existing

PC - Accessories

PC1: New timber Fencing
to match existing

A	Amended to show PV panels on South Elevation 1	DA	GTC	31/10/2025
Rev	Description	By	Chk	Date



Project
Church Walks Care Home
Cavendish Road,
Kirkholt,
Rochdale, OL11 2QX



Drawing
Proposed Elevations and Section

Project No: 3038	Scale @ A1: 1:100	Date: 03/10/2025
Drawn: LM	Checked: GTC	Status: PLANNING
Drawing No:		Revision:
PL(02)100		A