



PRE EXISTING FIRST FLOOR PLAN



PRE EXISTING GF FLOOR PLAN

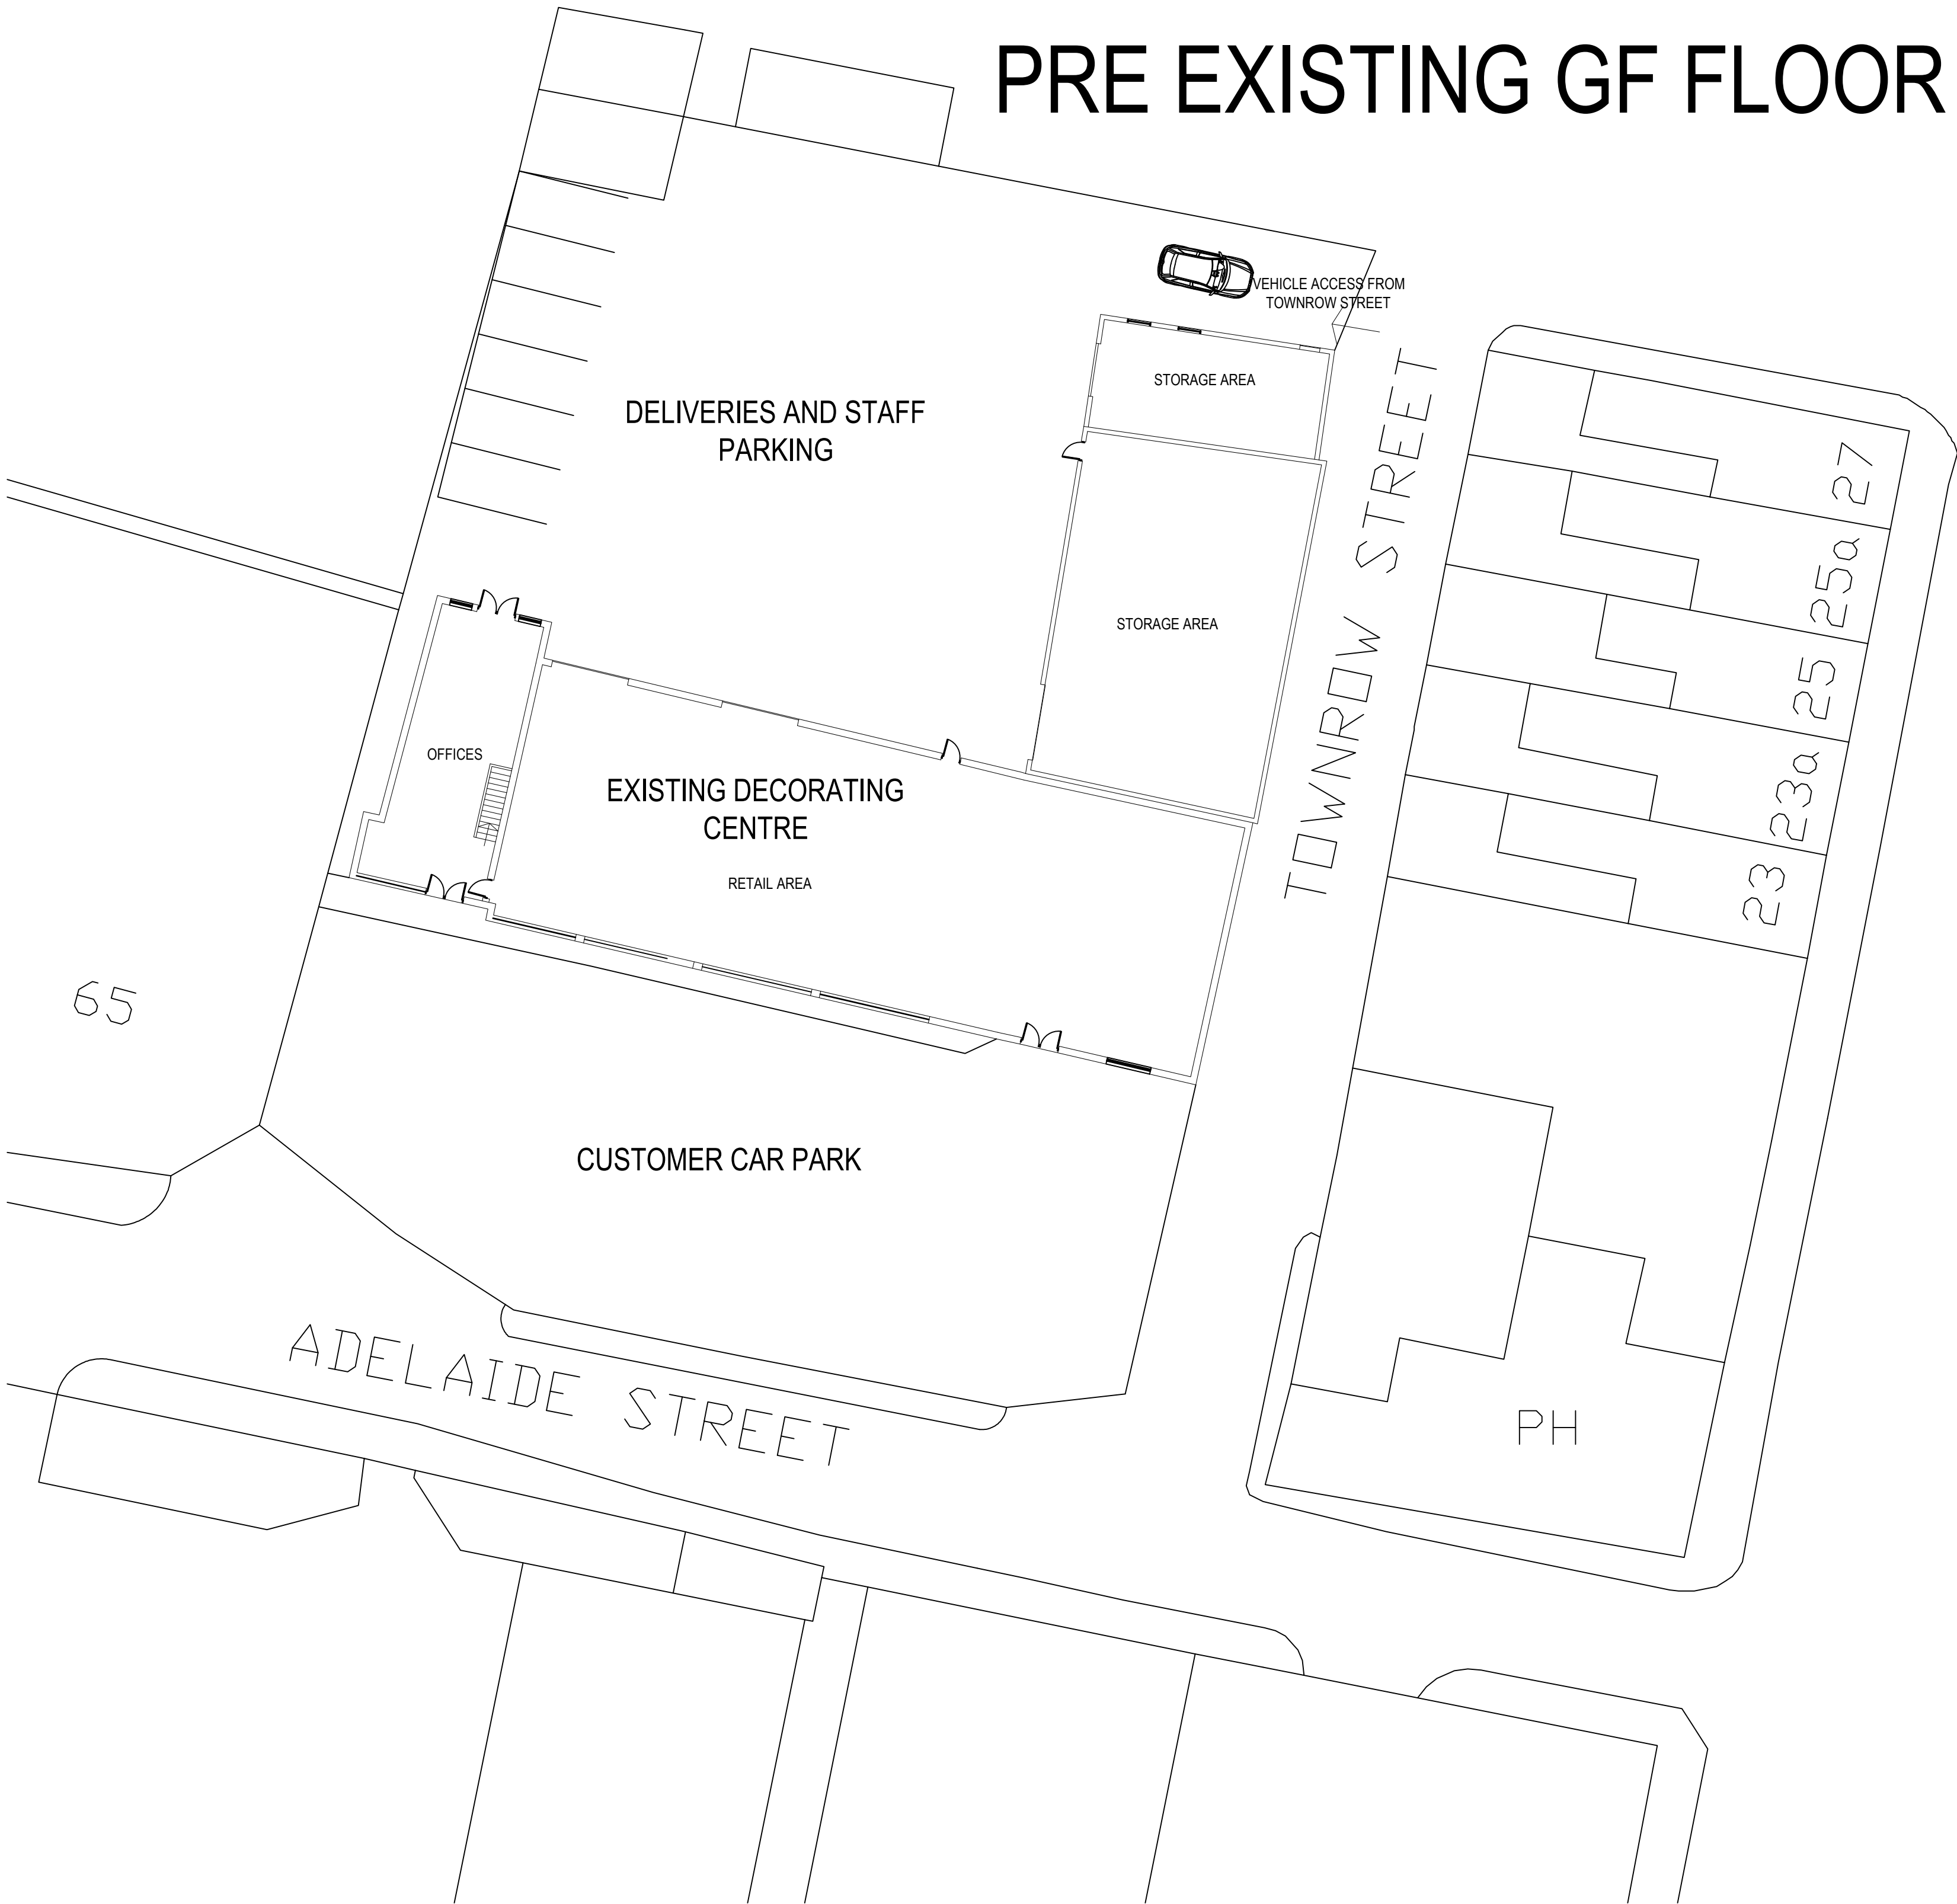

IF IN ANY DOUBT PLEASE ASK THE ARCHITECT FOR CLARIFICATION.
DO NOT SCALE FROM DRAWING. ALL DIMENSIONS TO BE CHECKED ON SITE
THE COPYRIGHT FOR THESE DRAWINGS REMAINS THE PROPERTY OF THE ARCHITECT,
THEY MUST NOT BE REPRODUCED IN ANY WAY WITHOUT THE ARCHITECT'S PRIOR
WRITTEN CONSENT.

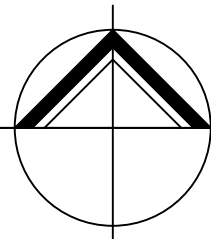

**NORTHERN
DESIGN**
(OLDHAM)
CHARTED ARCHITECTS

NORTHERN DESIGN
17 STATION LANE
GROTTON
OLDHAM
OL4 5GY
TELEPHONE : 07753 859616

CLIENT
MR M NIAZ

PROJECT
PROPOSED MOT STATION AND CAR
SHOWROOM
1 ADELAIDE STREET
HEYWOOD

DRAWING TITLE
PRE EXISTING FLOOR PLANS

Rev.	Notes	Date	Drawn
A	PLANNING	05.26	AD
B	PLANNING	06.26	AD

SCALE

1:200 AT A1

03.26

AD

PROJECT No.	DRAWING No.	Rev.
2615	01	B