



EXISTING FIRST FLOOR PLAN



EXISTING GF FLOOR PLAN

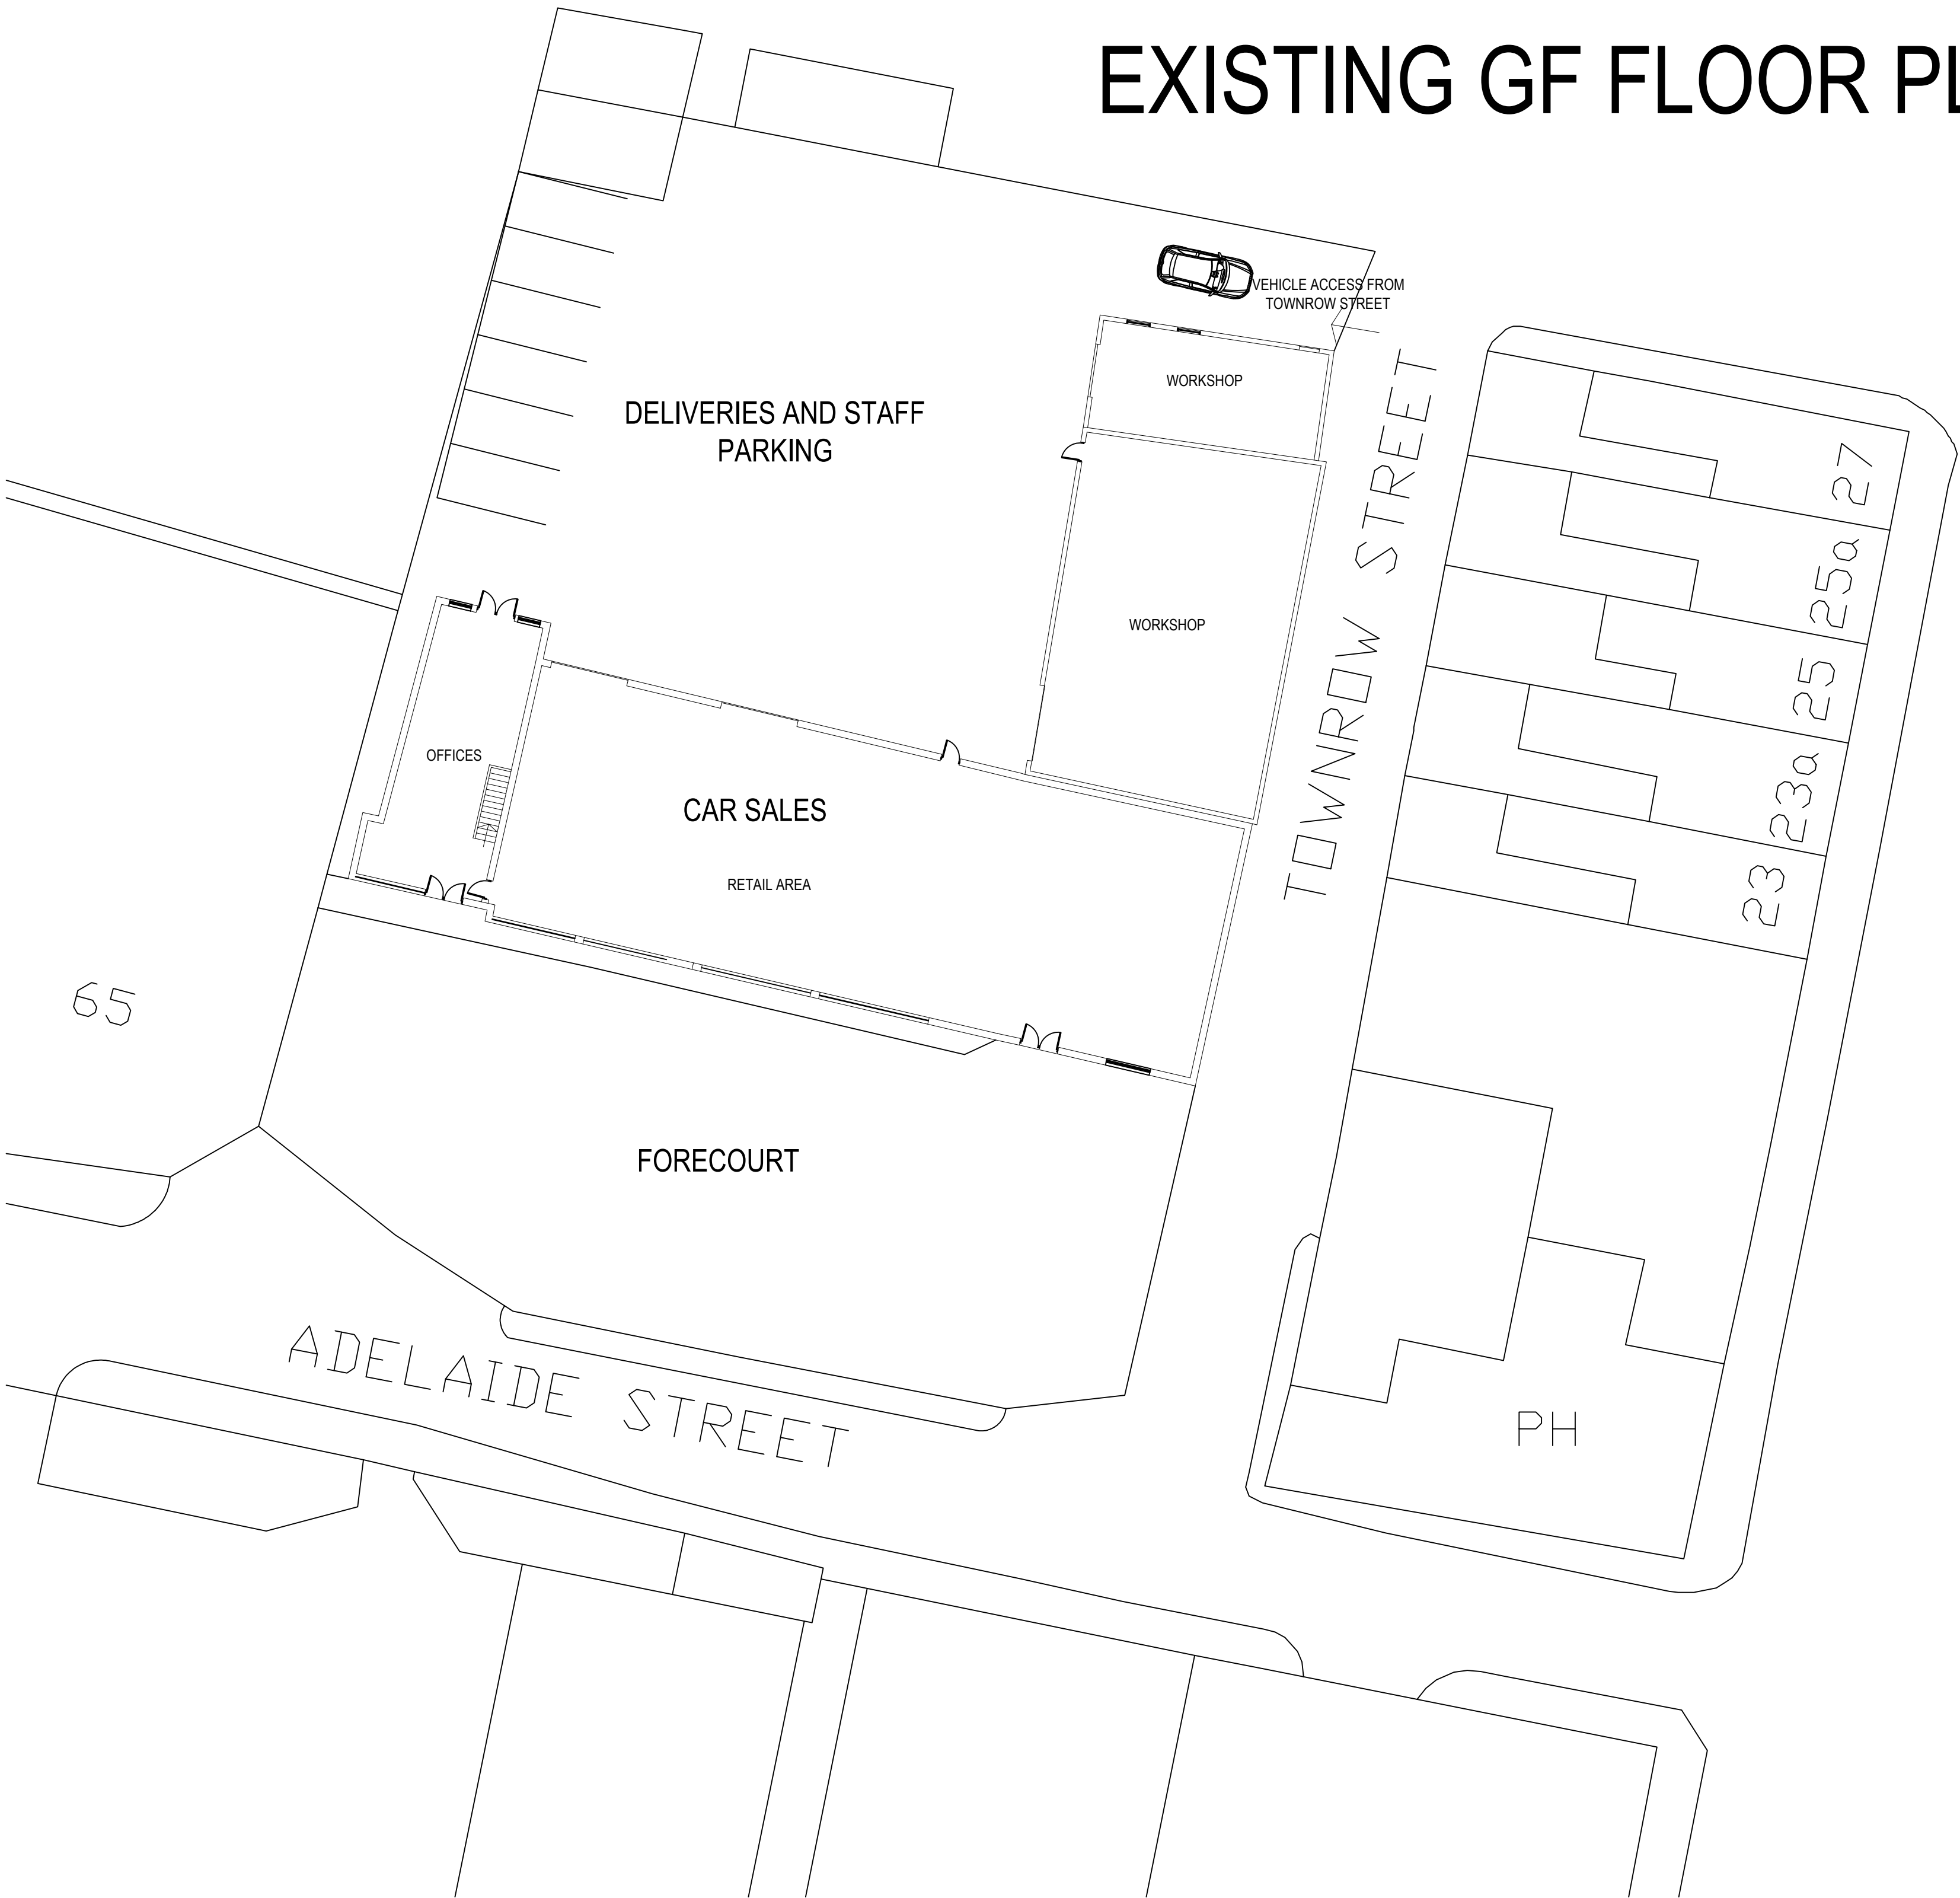

IF IN ANY DOUBT PLEASE ASK THE ARCHITECT FOR CLARIFICATION.
DO NOT SCALE FROM DRAWING. ALL DIMENSIONS TO BE CHECKED ON SITE
THE COPYRIGHT FOR THESE DRAWINGS REMAINS THE PROPERTY OF THE ARCHITECT,
THEY MUST NOT BE REPRODUCED IN ANY WAY WITHOUT THE ARCHITECT'S PRIOR
WRITTEN CONSENT.

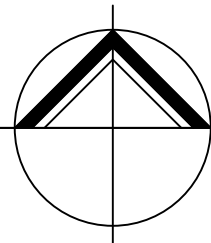

**NORTHERN
DESIGN**

(OLDHAM)
CHARTED ARCHITECTS

NORTHERN DESIGN
17 STATION LANE
GROTTON
OLDHAM
OL4 5GY
TELEPHONE : 07753 859616

CLIENT			
MR M NIAZ			
PROJECT			
PROPOSED MOT STATION AND CAR SHOWROOM 1 ADELAIDE STREET HEYWOOD			
DRAWING TITLE			
EXISTING FLOOR PLANS			
Rev.	Notes	Date	Drawn
A	PLANNING	06.26	AD
SCALE		1:200 AT A1	06.26 AD
PROJECT No.		DRAWING No.	Rev.
2615		10	A