





01 PROPOSED REAR ELEVATION
Scale: 1:100

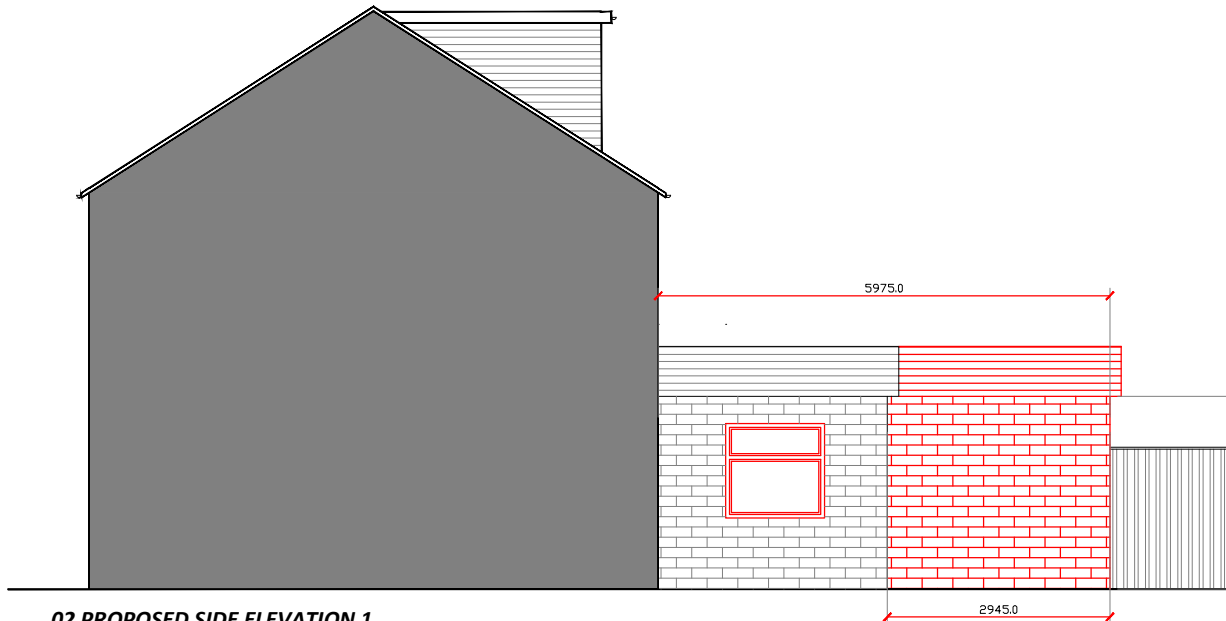

02 PROPOSED SIDE ELEVATION 1
Scale: 1:100

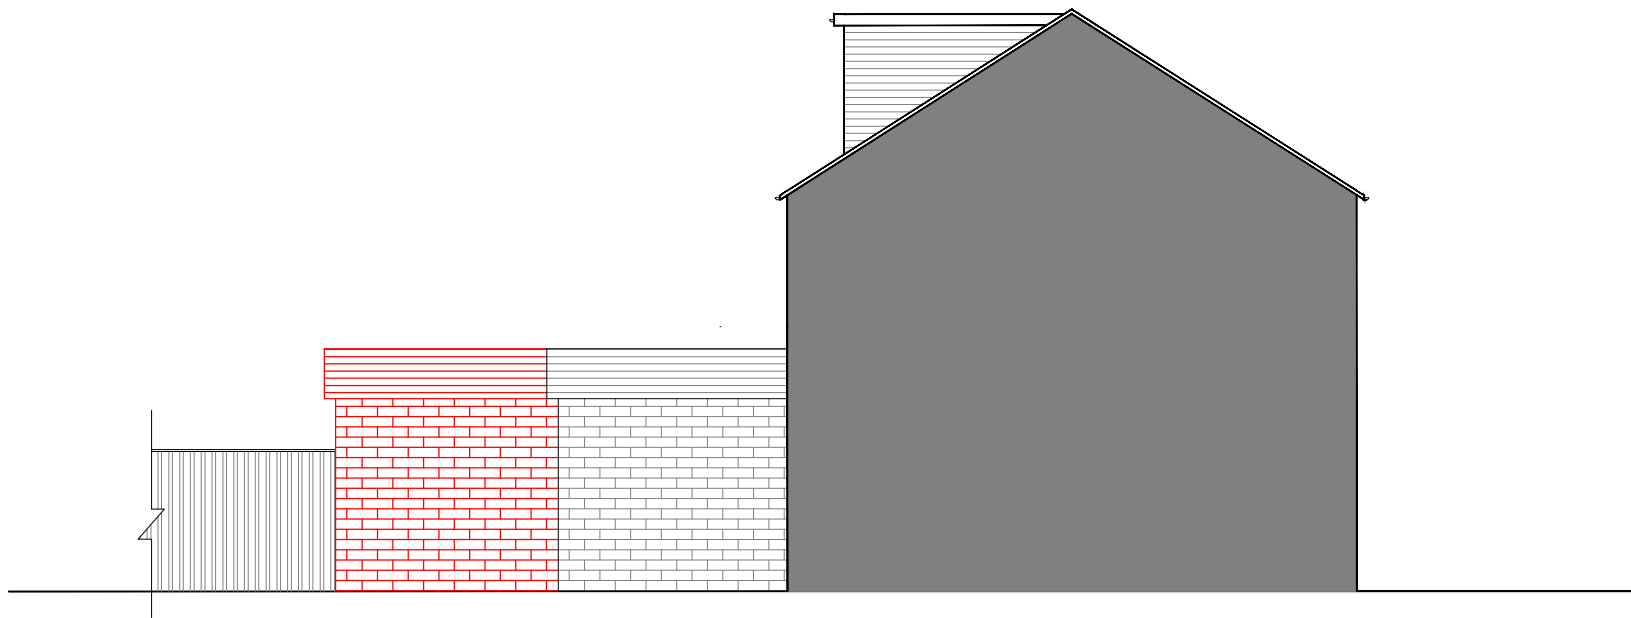

03 PROPOSED SIDE ELEVATION 2
Scale: 1:100

ADDITIONAL COMMENTS DENOTED ON DWG AREA AS (CDM)

CDM 2017	PERCEIVED SIGNIFICANT RESIDUAL RISKS THAT ARE EITHER / OR ANY COMBINATION OF THE FOLLOWING:	
	NOT OBVIOUS	DIFFICULT TO MANAGE
AREA	CONSTRUCTION	USE
		MAINTENANCE
		DECOMISSION

COPYRIGHT RESERVED ©
THIS DRAWING IS COPYRIGHT AND THE INTELLECTUAL PROPERTY OF ECO ARCHITECTURE.
THIS DRAWING MAY NOT BE REPRODUCED IN WHOLE OR IN PART WITHOUT WRITTEN AUTHORITY.

DO NOT SCALE
NO DIMENSIONS TO BE SCALED FROM THIS DRAWING.
ALL DIMENSIONS TO BE CHECKED ON SITE PRIOR TO COMMENCEMENT OF WORKS AND ANY DISCREPENCIES REPORTED TO THE ARCHITECT / ENGINEER / CONTRACTOR
ALL INFORMATION ON THIS DRAWING IS SUBJECT TO A FULL AND COMPREHENSIVE TOPOGRAPHICAL SURVEY AND CONFIRMATION OF RELEVANT TITLE.

ADDITIONAL NOTES
ALL WORK TO BE CARRIED OUT IN ACCORDANCE WITH THE BUILDING REGULATIONS AND THE REQUIREMENTS OF THE LOCAL AUTHORITY

NOTES
ALL DIMENSIONS BASED ON ORIGINAL DEED PLANS.
CONTRACTOR TO ENSURE TO ALL MEASUREMENTS ARE TAKEN PRIOR TO COMMENCING WORKS

E	2ND APPLICATION	SH	AI	16.06.26
D	FRONT ELEVATION UPDATED	SH	AI	16.10.25
C	FRONT ELEVATION UPDATED	SH	AI	16.10.25
B	ELEVATIONS UPDATED	SH	AI	10.09.25
A	FIRST ISSUE	SH	AI	05.03.25

REV	DESCRIPTION	DRWN	CHKD	DATE
-----	-------------	------	------	------

ECO ARCHITECTURE



CLIENT
MOHAMMED SADDIQ KAUSER

PROJECT
33 WHITEHALL STREET,
ROCHDALE,
OL12 0LN

TITLE
PROPOSED ELEVATIONS

SCALE
1:50 @ A3

DATE
MARCH 25

DRAWING NO.
2506 / 203

REVISION
E

DRAWN BY
SH

CHECKED BY
AI

PURPOSE OF ISSUE
PLANNING ☒ BUILDING REGS ☐ TENDER ☐
APPROVAL ☐ COMMENT ☐ CONSTRUCTION ☐

ECO ARCHITECTURE AND PROJECT MANAGEMENT
8 MAPLE GROVE
KEIGHLEY, WEST YORKSHIRE BD20 6TY
T: 07539 204 504
Email : ecoarchltd@outlook.com