
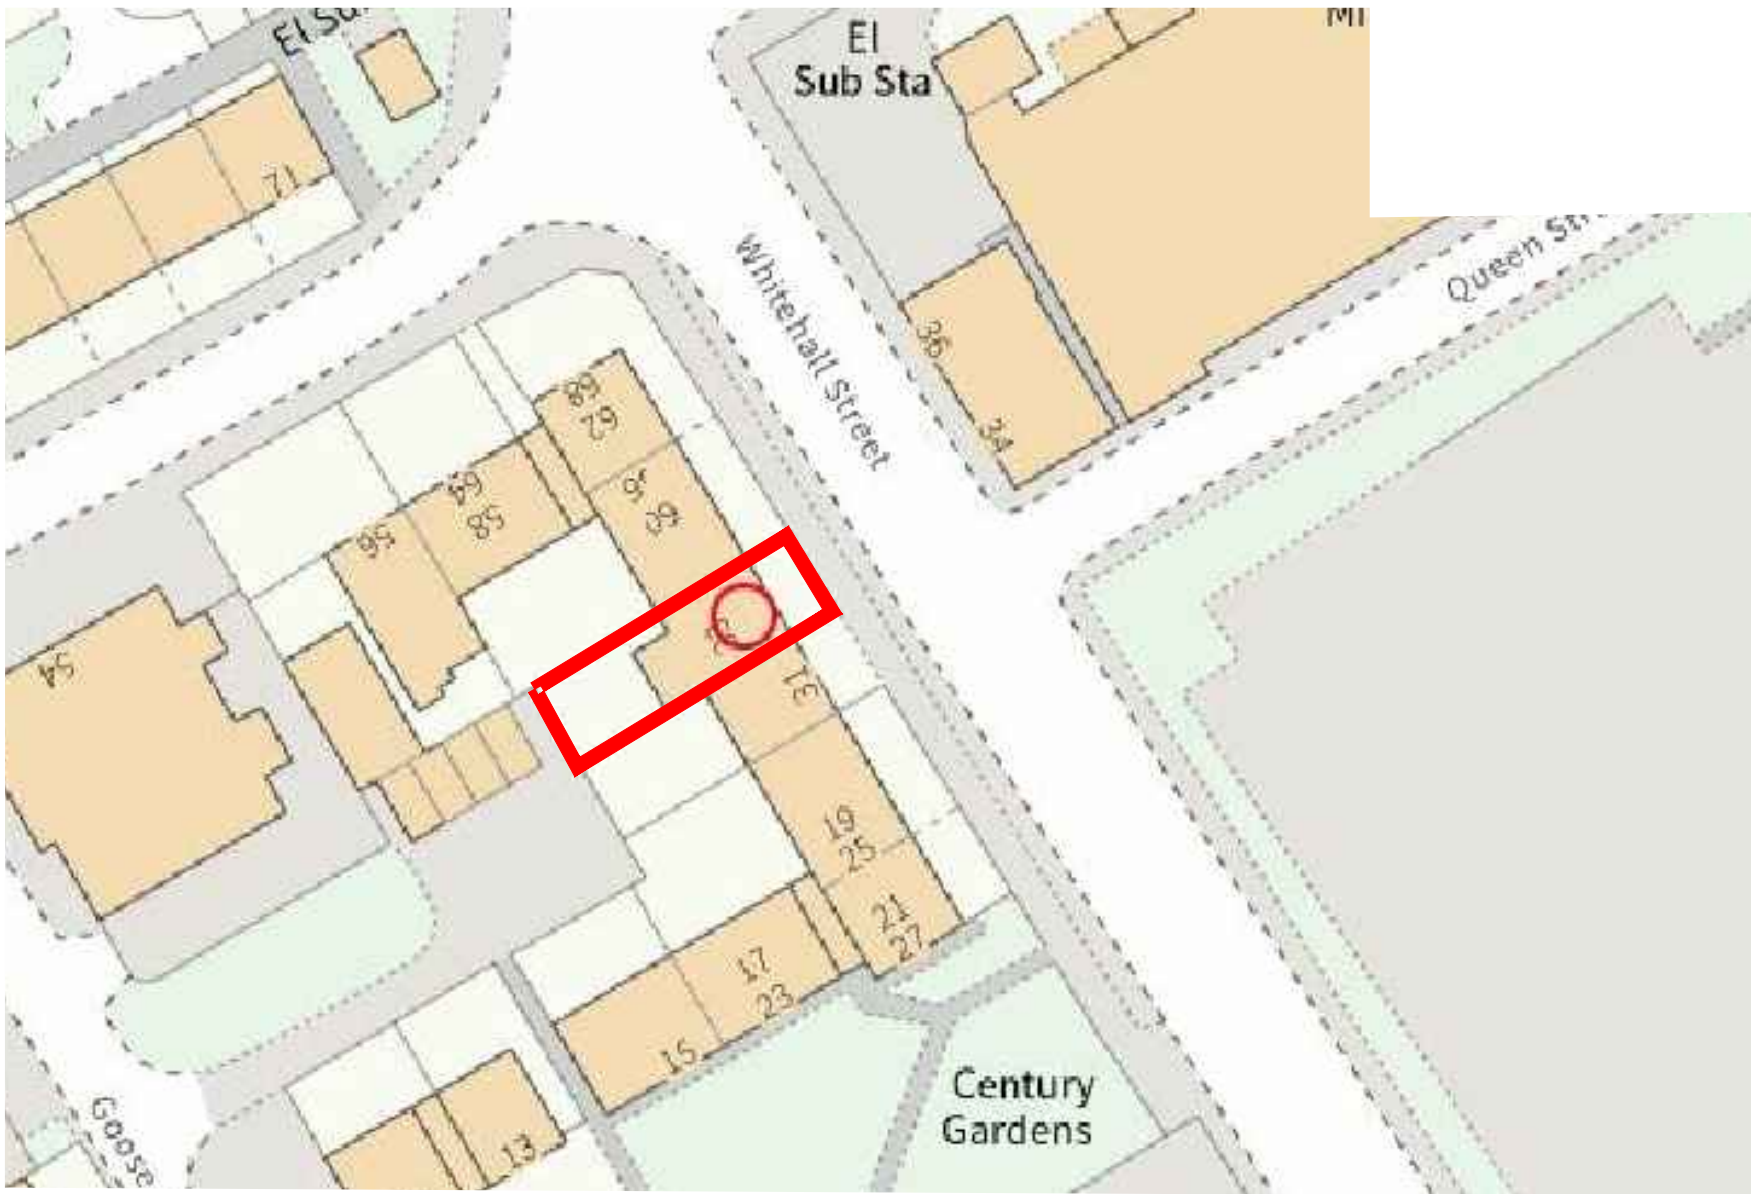


01 - LOCATION / SITE PLAN
Scale: 1:500

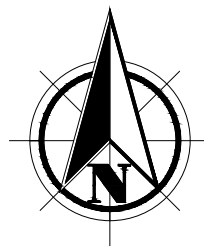

02 - AERIAL PHOTO
Scale: NTS

COPYRIGHT RESERVED ©	
THIS DRAWING IS COPYRIGHT AND THE INTELLECTUAL PROPERTY OF ECO ARCHITECTURE. THIS DRAWING MAY NOT BE REPRODUCED IN WHOLE OR IN PART WITHOUT WRITTEN AUTHORITY.	
DO NOT SCALE	
NO DIMENSIONS TO BE SCALED FROM THIS DRAWING. ALL DIMENSIONS TO BE CHECKED ON SITE PRIOR TO COMMENCEMENT OF WORKS AND ANY DISCREPANCIES REPORTED TO THE ARCHITECT / ENGINEER / CONTRACTOR	
ALL INFORMATION ON THIS DRAWING IS SUBJECT TO A FULL AND COMPREHENSIVE TOPOGRAPHICAL SURVEY AND CONFIRMATION OF RELEVANT TITLE.	
ADDITIONAL NOTES	
ALL WORK TO BE CARRIED OUT IN ACCORDANCE WITH THE BUILDING REGULATIONS AND THE REQUIREMENTS OF THE LOCAL AUTHORITY	
NOTES	
ALL DIMENSIONS BASED ON ORIGINAL DEED PLANS. CONTRACTOR TO ENSURE TO ALL MEASUREMENTS ARE TAKEN PRIOR TO COMMENCING WORKS	

B	2ND APPLICATION	SH	AI	16.06.26	
A	FIRST ISSUE	SH	AI	05.03.25	
REV	DESCRIPTION	DRWN	CHKD	DATE	
ECO ARCHITECTURE					
ECO ARCH LTD					
CLIENT					
MOHAMMED SADDIQ KAUSER					
PROJECT					
33 WHITEHALL STREET, ROCHDALE, OL12 0LN					
TITLE					
LOCATION PLANS					
SCALE		DATE			
VARIES @ A3		MARCH 24			
DRAWING NO.		REVISION			
2506/200		B			
DRAWN BY		CHECKED BY			
SH		AI			
PURPOSE OF ISSUE					
PLANNING	☒	BUILDING REGS	☐	TENDER	☐
APPROVAL	☐	COMMENT	☐	CONSTRUCTION	☐
ECO ARCHITECTURE AND PROJECT MANAGEMENT					
8 MAPLE GROVE					
KEIGHLEY, WEST YORKSHIRE BD20 6TY					
T: 07539 204 504					
Email : ecoarchltd@outlook.com					

ADDITIONAL COMMENTS DENOTED ON DWG AREA AS (CDM)

CDM 2017	PERCEIVED SIGNIFICANT RESIDUAL RISKS THAT ARE EITHER / OR ANY COMBINATION OF THE FOLLOWING:
AREA	NOT OBVIOUS DIFFICULT TO MANAGE

CONSTRUCTION

USE

MAINTENANCE

DECOMMISSION