

COPYRIGHT RESERVED

THIS DRAWING IS COPYRIGHT AND THE INTELLECTUAL PROPERTY OF ECO ARCHITECTURE.
THIS DRAWING MAY NOT BE REPRODUCED IN WHOLE OR IN PART WITHOUT WRITTEN AUTHORITY.

DO NOT SCALE

NO DIMENSIONS TO BE SCALED FROM THIS DRAWING.
ALL DIMENSIONS TO BE CHECKED ON SITE PRIOR TO COMMENCEMENT OF WORKS AND ANY DISCREPENCIES REPORTED TO THE ARCHITECT / ENGINEER / CONTRACTOR


ALL INFORMATION ON THIS DRAWING IS SUBJECT TO A FULL AND COMPREHENSIVE TOPOGRAPHICAL SURVEY AND CONFIRMATION OF RELEVANT TITLE.

ADDITIONAL NOTES

ALL WORK TO BE CARRIED OUT IN ACCORDANCE WITH THE BUILDING REGULATIONS AND THE REQUIREMENTS OF THE LOCAL AUTHORITY

NOTES

ALL DIMENSIONS BASED ON ORIGINAL DEED PLANS.
CONTRACTOR TO ENSURE TO ALL MEASUREMENTS ARE TAKEN PRIOR TO COMMENCING WORKS

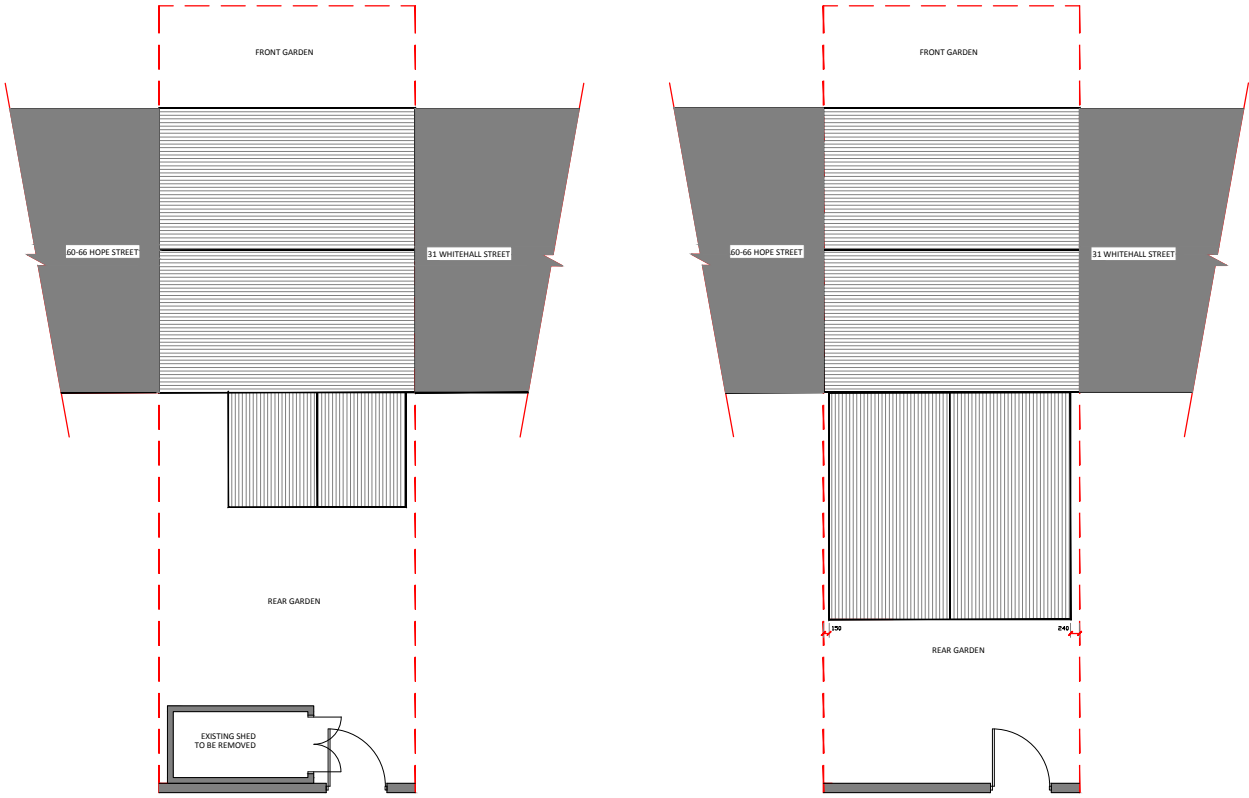

01 EXISTING BLOCK / SITE PLAN
Scale: 1:200

02 PROPOSED BLOCK / SITE PLAN
Scale: 1:200

D

2ND APPLICATION

SH

AI

16.06.26

C

SCALE CHANGED TO 1:200

SH

AI

14.09.25

B

SITE PLAN INFORMATION ADDED

SH

AI

16.05.25

A

FIRST ISSUE

SH

AI

01.04.25

REV

DESCRIPTION

DRWN

CHKD

DATE

ECO ARCHITECTURE

ECO ARCH LTD

CLIENT

MOHAMMED SADDIQ KAUSER

PROJECT

33 WHITEHALL ROAD,
ROCHDALE,
OL12 0LN

TITLE

EXISTING AND PROPOSED
BLOCK PLANS

SCALE

1:200 @ A3

DATE

MARCH 25

DRAWING NO.

2506 / 204

REVISION

D

DRAWN BY

SH

CHECKED BY

AI

PURPOSE OF ISSUE

PLANNING ☒

BUILDING REGS ☐

TENDER ☐

APPROVAL ☐

COMMENT ☐

CONSTRUCTION ☐

ECO ARCHITECTURE AND PROJECT MANAGEMENT

8 MAPLE GROVE

KEIGHLEY, WEST YORKSHIRE BD20 6TY

T: 07539 204 504

Email : ecoarchltd@outlook.com

ADDITIONAL COMMENTS DENOTED ON DWG AREA AS (CDM)

CDM 2017	PERCEIVED SIGNIFICANT RESIDUAL RISKS THAT ARE EITHER / OR ANY COMBINATION OF THE FOLLOWING :		
	NOT OBVIOUS	DIFFICULT TO MANAGE	
AREA	CONSTRUCTION	USE	MAINTENANCE

DECOMISSION