



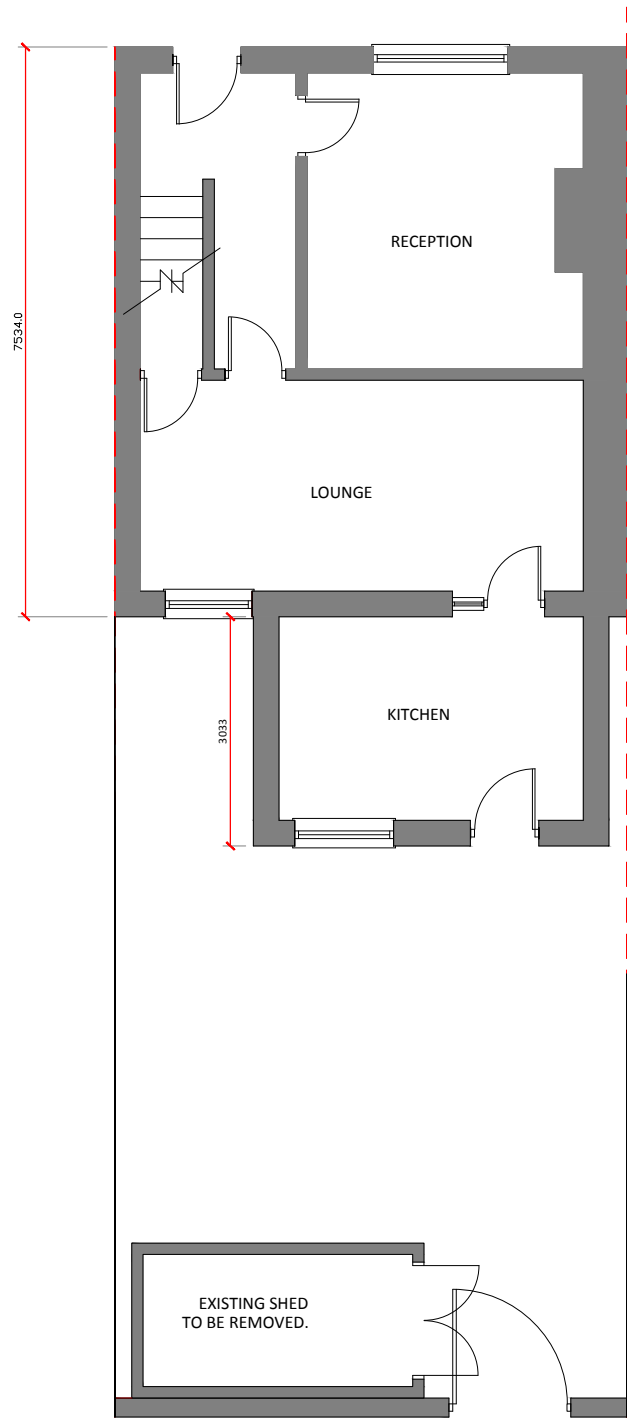

01 EXISTING GROUND FLOOR PLAN
Scale: 1:100

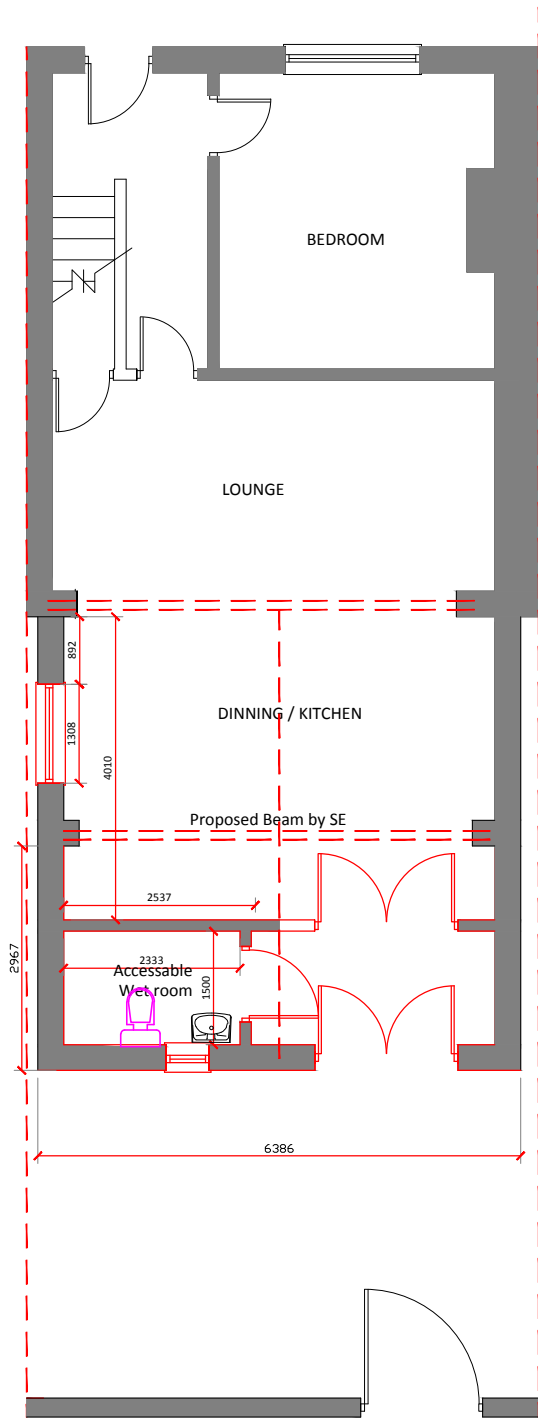

02 PROPOSED GROUND FLOOR PLAN
Scale: 1:100

COPYRIGHT RESERVED

THIS DRAWING IS COPYRIGHT AND THE INTELLECTUAL PROPERTY OF ECO ARCHITECTURE. THIS DRAWING MAY NOT BE REPRODUCED IN WHOLE OR IN PART WITHOUT WRITTEN AUTHORITY.

DO NOT SCALE

NO DIMENSIONS TO BE SCALED FROM THIS DRAWING. ALL DIMENSIONS TO BE CHECKED ON SITE PRIOR TO COMMENCEMENT OF WORKS AND ANY DISCREPANCIES REPORTED TO THE ARCHITECT / ENGINEER / CONTRACTOR

ALL INFORMATION ON THIS DRAWING IS SUBJECT TO A FULL AND COMPREHENSIVE TOPOGRAPHICAL SURVEY AND CONFIRMATION OF RELEVANT TITLE.

ADDITIONAL NOTES

ALL WORK TO BE CARRIED OUT IN ACCORDANCE WITH THE BUILDING REGULATIONS AND THE REQUIREMENTS OF THE LOCAL AUTHORITY

NOTES

ALL DIMENSIONS BASED ON ORIGINAL DEED PLANS. CONTRACTOR TO ENSURE TO ALL MEASUREMENTS ARE TAKEN PRIOR TO COMMENCING WORKS

D	2ND APPLICATION	SH	AI	16.06.26
C	DRAWINGS UPDATED	SH	AI	16.03.25
B	CLIENT CHANGES. INCREASED SIZE	SH	AI	16.03.25
A	FIRST ISSUE	SH	AI	05.03.25

REV	DESCRIPTION	DRWN	CHKD	DATE

ECO ARCHITECTURE

ECO ARCH LTD

CLIENT

MOHAMMED SADDIQ KAUSSER

PROJECT

33 WHITEHALL ROAD,
ROCHDALE,
OL12 0LN

TITLE

EXISTING AND PROPOSED
FLOOR PLANS

SCALE	1:100 @ A3	DATE	MARCH 25
-------	------------	------	----------

DRAWING NO.	2506 / 201	REVISION	D
-------------	------------	----------	---

DRAWN BY	SH	CHECKED BY	AI
----------	----	------------	----

PURPOSE OF ISSUE

PLANNING ☒ BUILDING REGS ☐ TENDER ☐

APPROVAL ☐ COMMENT ☐ CONSTRUCTION ☐

ECO ARCHITECTURE AND PROJECT MANAGEMENT

8 MAPLE GROVE

KEIGHLEY, WEST YORKSHIRE BD20 6TY

T: 07539 204 504

Email : ecoarchltd@outlook.com

ADDITIONAL COMMENTS DENOTED ON DWG AREA AS (CDM)	
CDM 2017	PERCEIVED SIGNIFICANT RESIDUAL RISKS THAT ARE EITHER / OR ANY COMBINATION OF THE FOLLOWING : NOT OBVIOUS AREA
	DIFFICULT TO MANAGE

CONSTRUCTION

USE

MAINTENANCE

DECOMISSION