

NOTES

ALL DIMENSIONS AND LEVELS ARE TO BE CHECKED ON SITE


ANY DISCREPANCIES ARE TO BE REPORTED TO THE PROJECT MANAGER BEFORE ANY WORK COMMENCES

THIS DRAWING SHALL NOT BE SCALED TO ASCERTAIN ANY DIMENSIONS WORK TO FIGURED DIMS ONLY

THIS DRAWING SHALL NOT BE REPRODUCED WITHOUT EXPRESS WRITTEN PERMISSION FROM Clarkes Bespoke Design LTD.




1 As Proposed Front Elevation
1 : 50

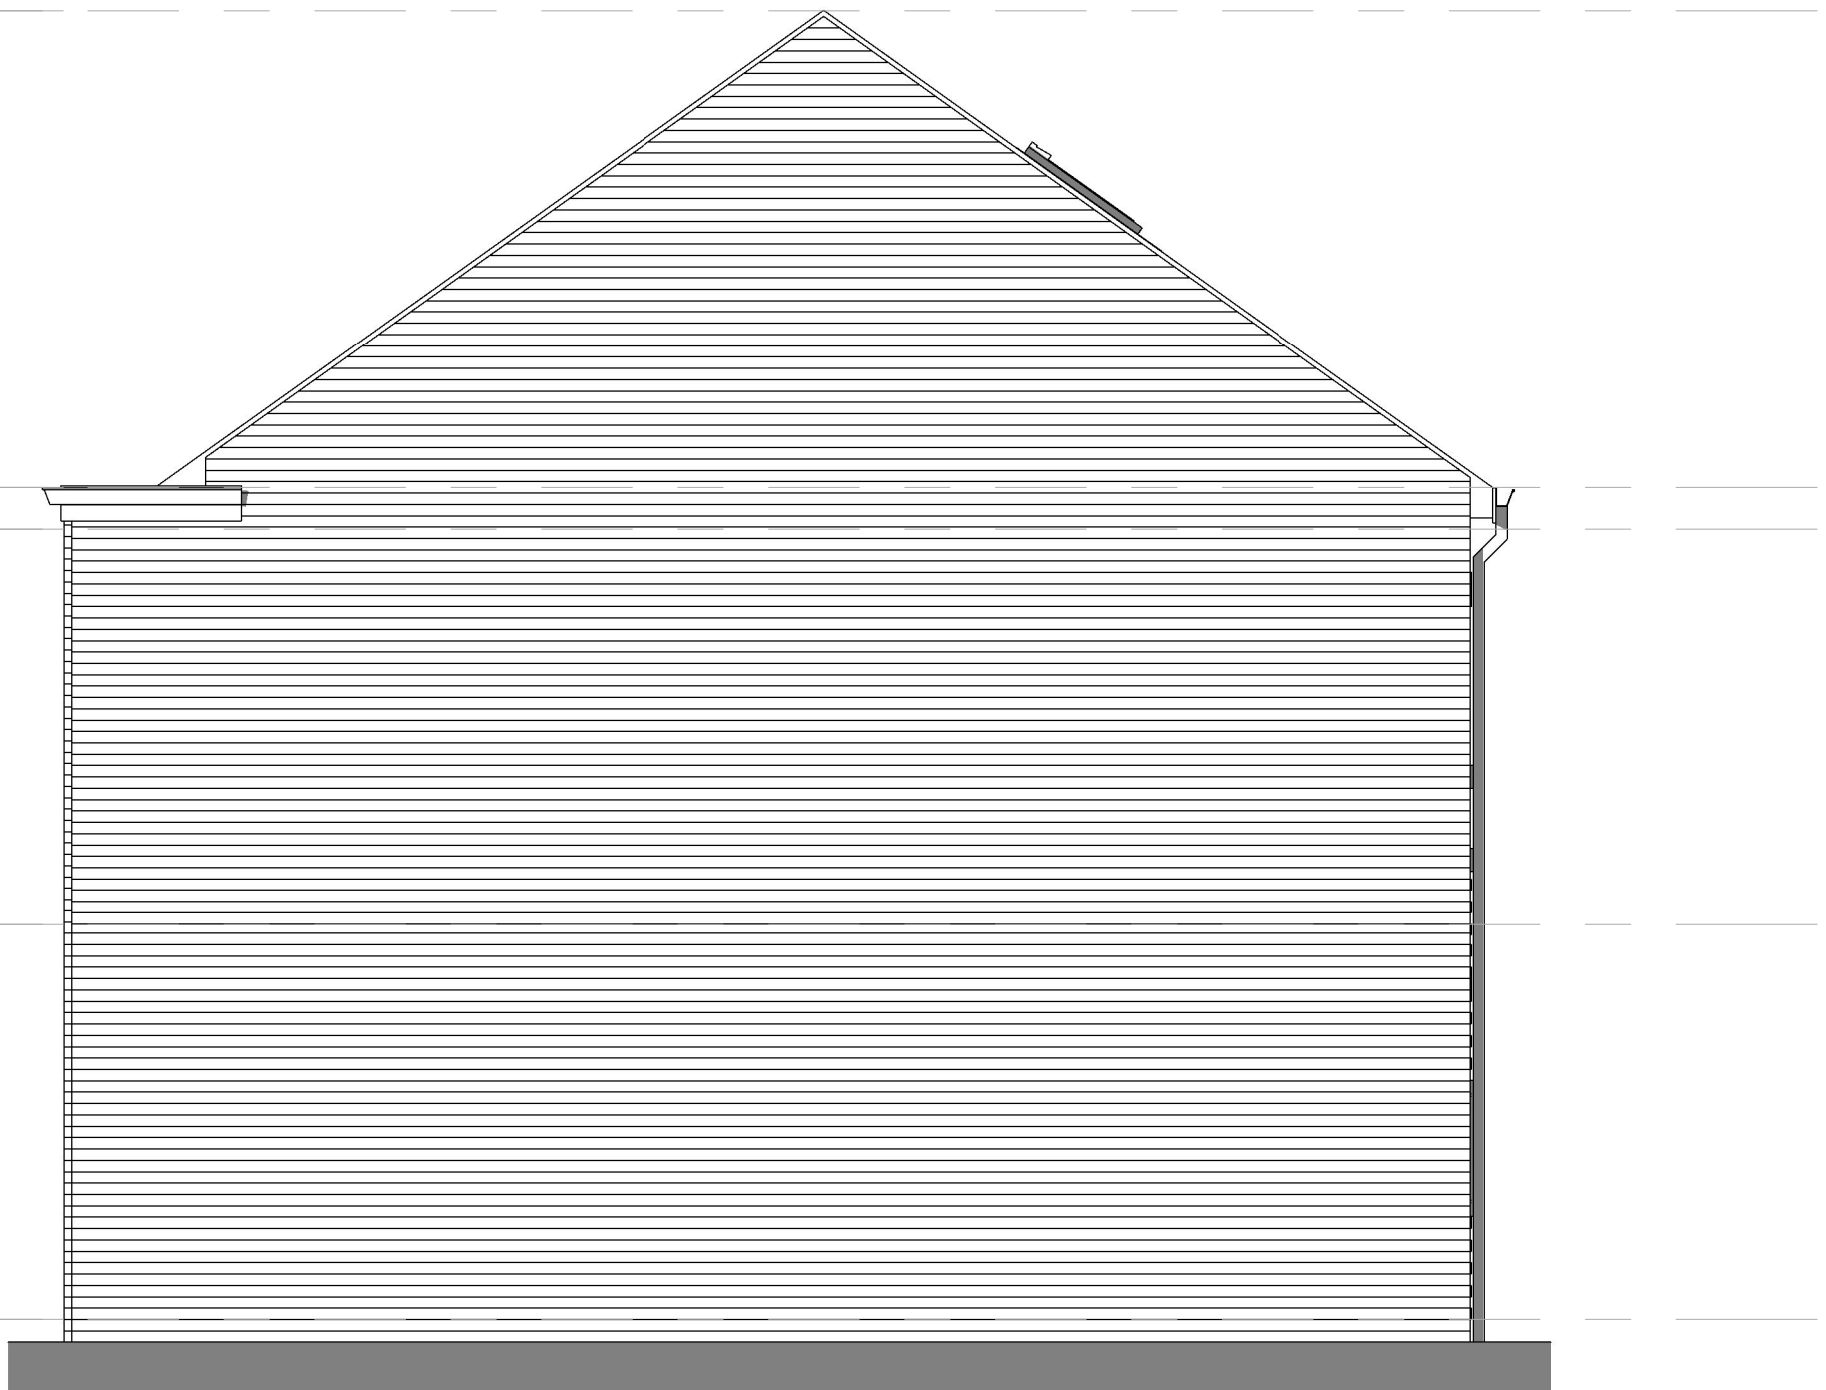

2 As Proposed RHS Elevation
1 : 50



3 As Proposed Rear Elevation
1 : 50

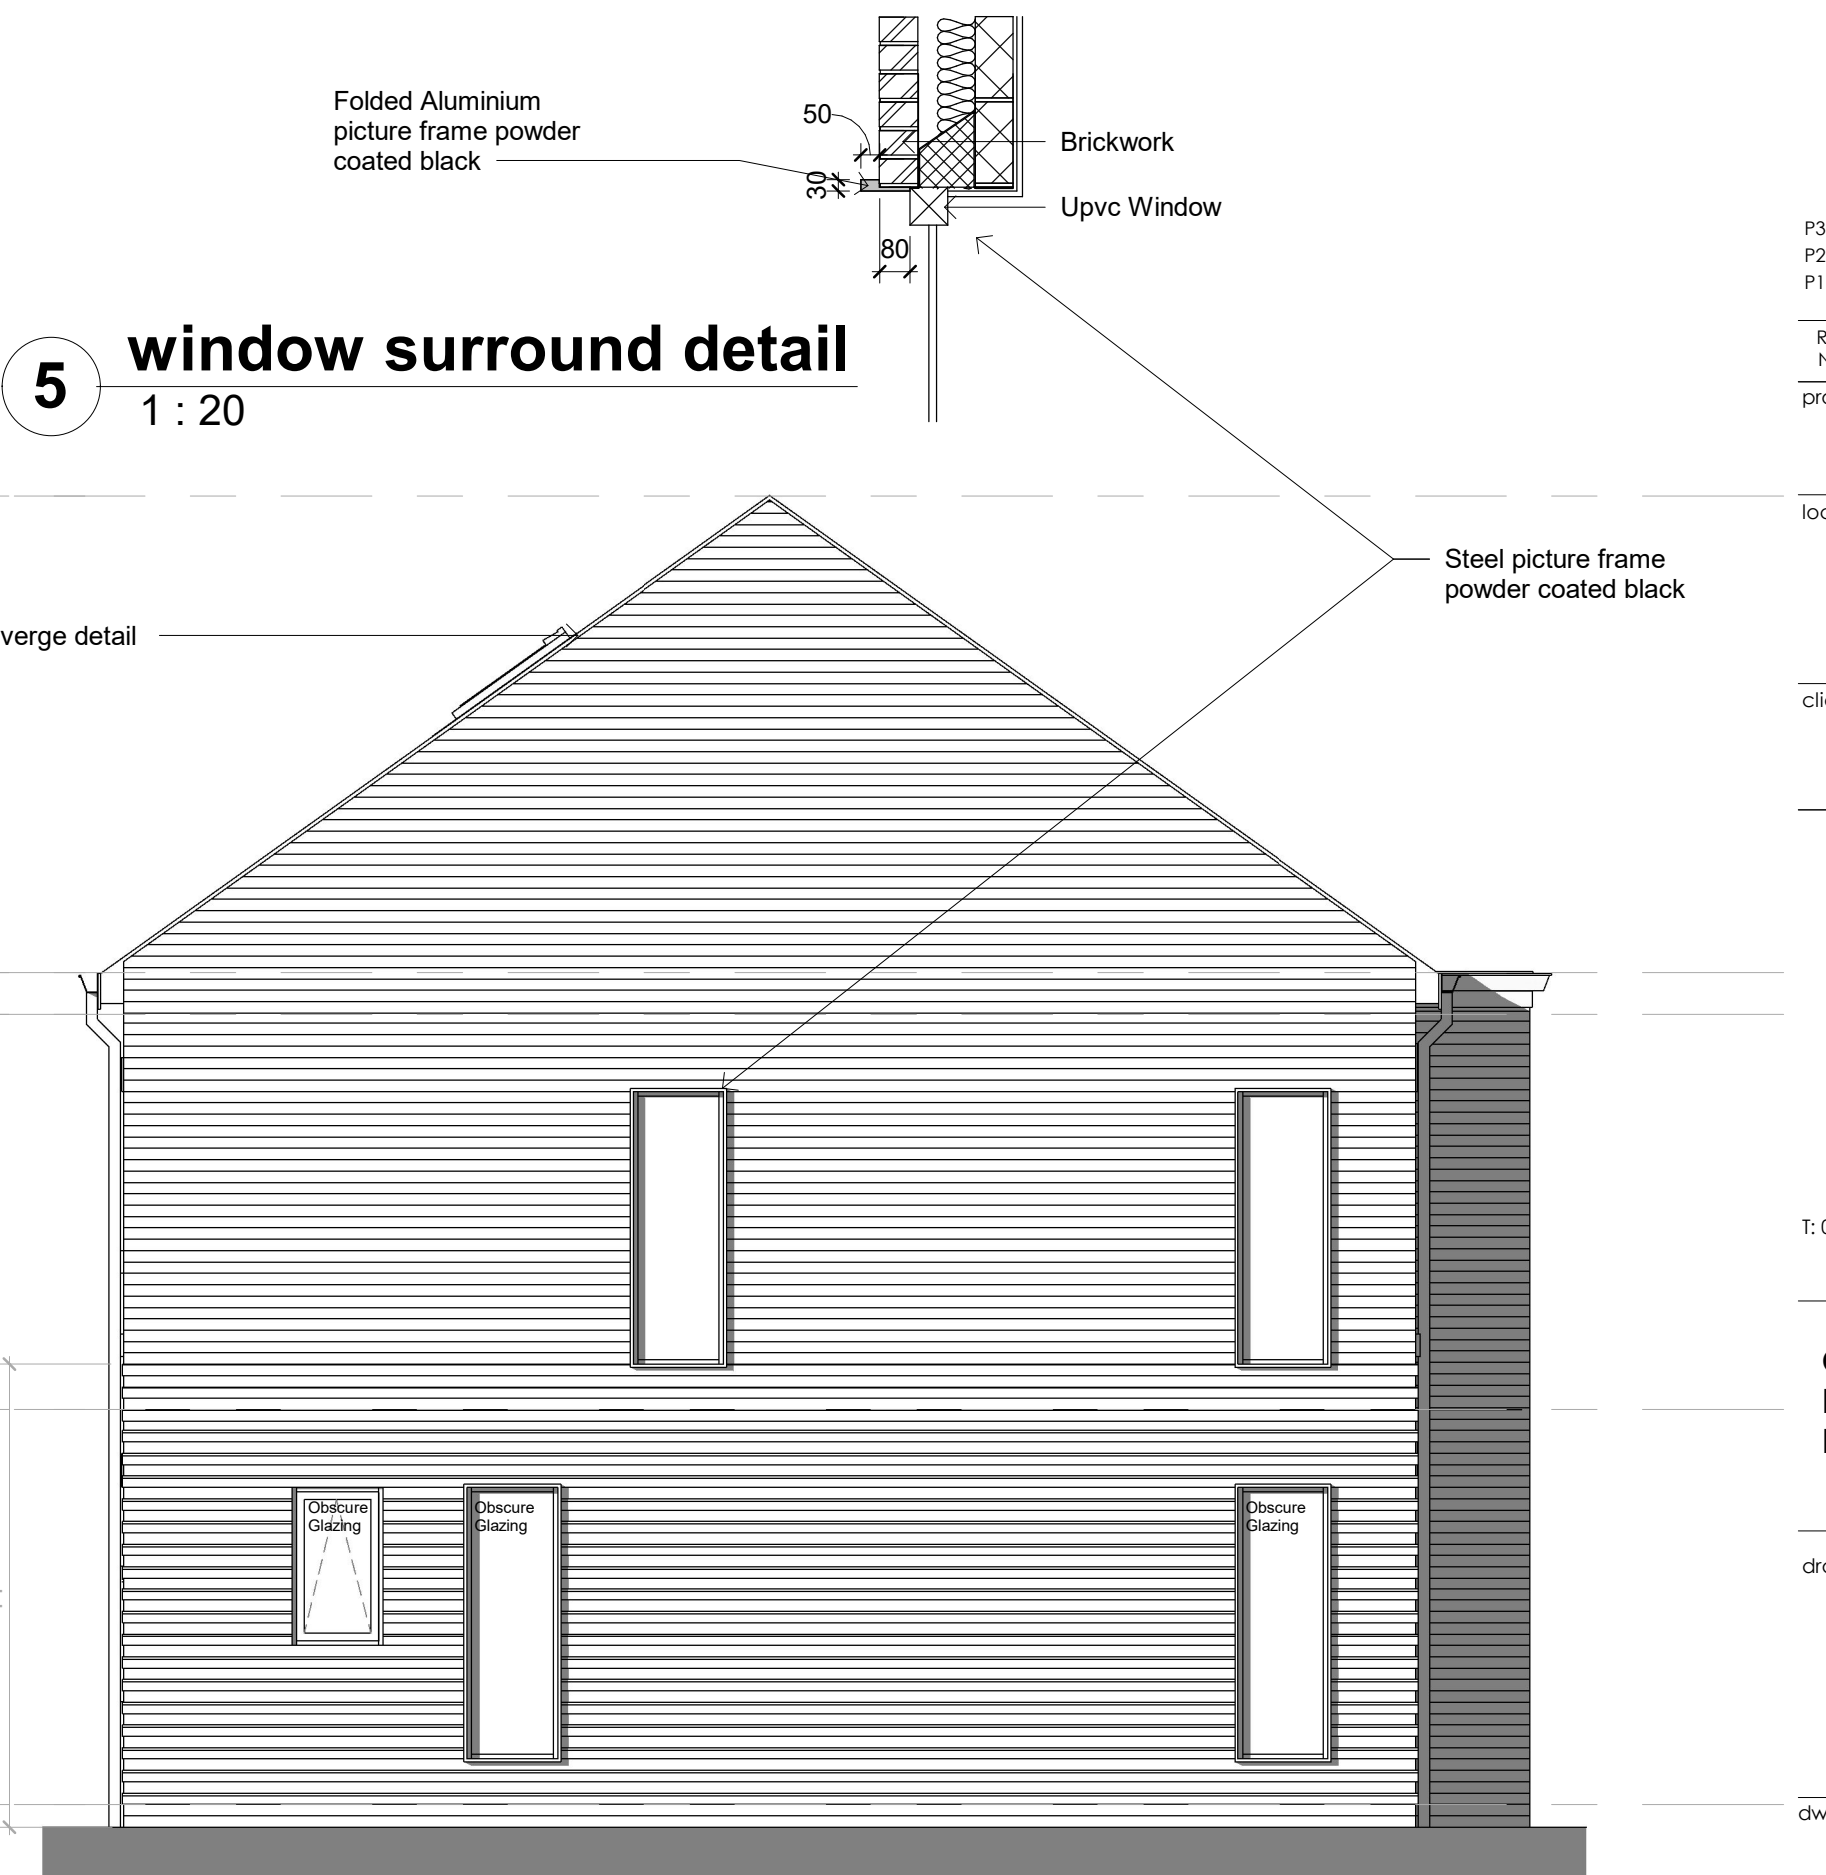

5 window surround detail
1 : 20

4 As Proposed LHS Elevation
1 : 50


P3	29.06.26	BC	planning comments
P2	19.06.26	BC	Planning Comments
P1	00.00.25	BC	First Issue

Rev No.	Rev Date	Rev By	Description
project			

Site of Former Kings Arms

location
Site of Former Kings Arms,
Middleton, Manchester M24
5SQ

client
SMOPCT Development

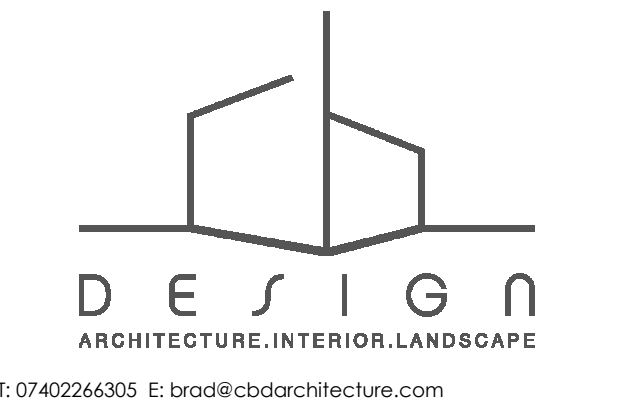

drawing title
Proposed Elevations

dwg purpose
PRELIMINARY

scale As indicated @ sheet size A1	drawn BC rev date 29.06.26	checked BC
25-025 job number	PL-002 drawing number	P3 revision