





North West Facing Front Elevation

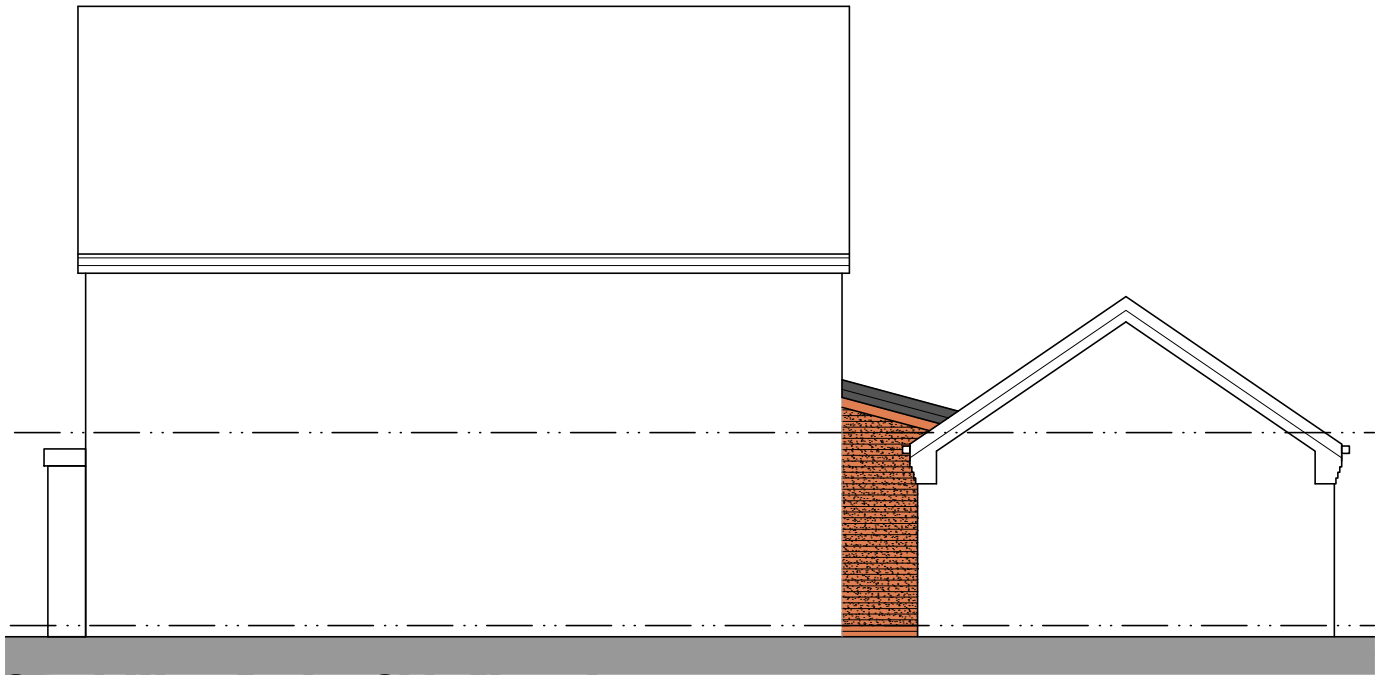

South West Facing Side Elevation



South East Facing Rear Elevation

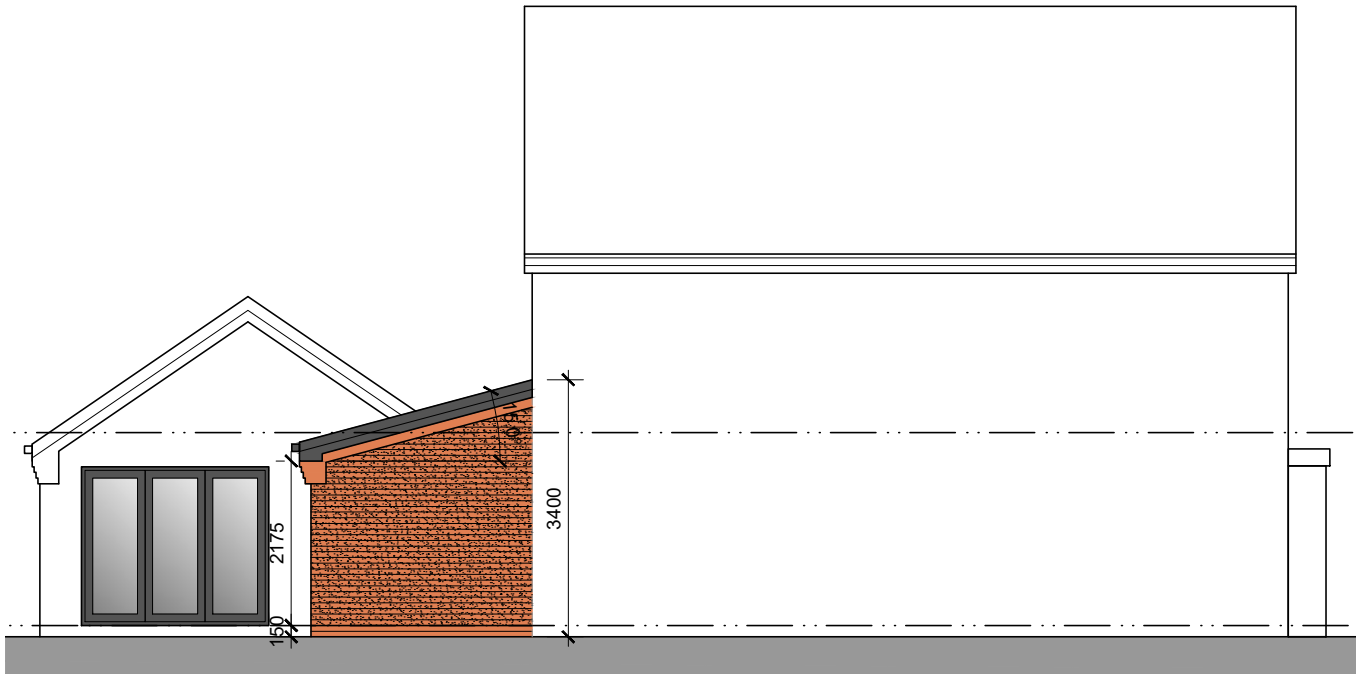

North East Facing Side Elevation

Conway Architectural Design shall have no responsibility for any use made of this document other than for that which it was prepared and issued. This drawing should not be scaled. Work to figured dimensions only. All dimensions and levels to be checked on site. No building work is to be started until all relevant approvals are in place. Any discrepancies should be reported to Conway Architectural Design. This drawing should not be reproduced without written permission from Conway Architectural Design. **Standard Building Regs Notes are to be provided by Conway Architectural Design prior to a building regs application being submitted.**

Extension Materials

Brickwork	Red to match existing
Render	Off white to match existing
Roof Tiles	Grey to match existing
Windows	Upvc to match existing
Doors	Upvc to match existing
Soffit	Upvc to match existing
Fascia	Upvc to match existing
Rainwater Goods	Upvc to match existing

Conway
Architectural
Design

6 Conway Close
Alkington
Middleton
Manchester, M24 1EW

E: conway-design@outlook.com

JOB TITLE : Single Storey Extension, Garage Conversion

ADDRESS : 4 Boulter Close, Middleton

DRAWING TITLE : Proposed Elevations

SCALE : 1:100 @ A3

DRAWN : xxx

DATE : 10.03.26

JOB NO./
DWG NO.

1077-08