

Type 01 - 2m High -
Timber Fence

Vehicular Surface
Finish to Naturex or Similar Bitmac,
grey coloured.

Planting as Landscape Architects
planting plan TBC

Concrete Paving Flags
450x450/600x50mm,
Colour: Natural


Type02- 900mm HIGH Vert
Bar Railing Fencing

Vehicular Surface
Finish to Naturex or Similar Bitmac,
grey coloured.

GA Site Plan - Proposed


1:100

0m 1.6m 3.2m 4.8m 6.4m 8m

 


Boundary line main
site

Existing Fence Panel

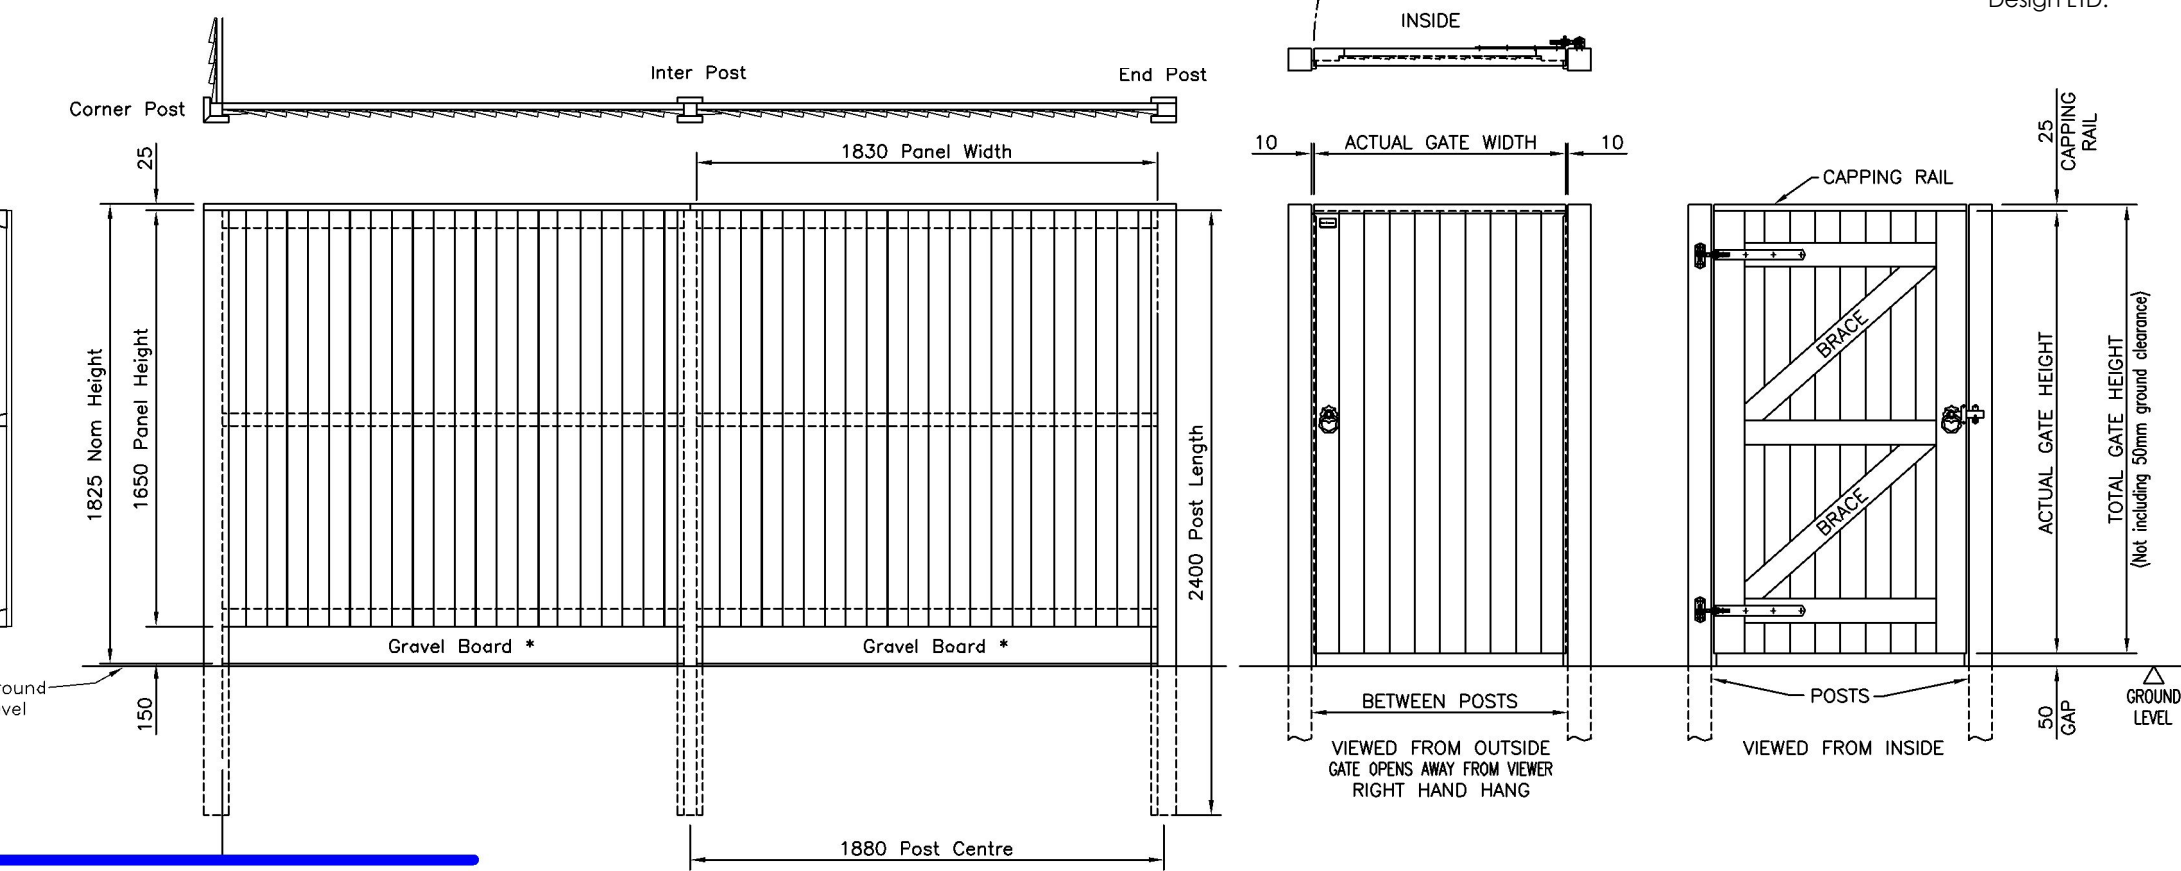


Type01_ 2m High Timber Fence & Gate for Access

1:30

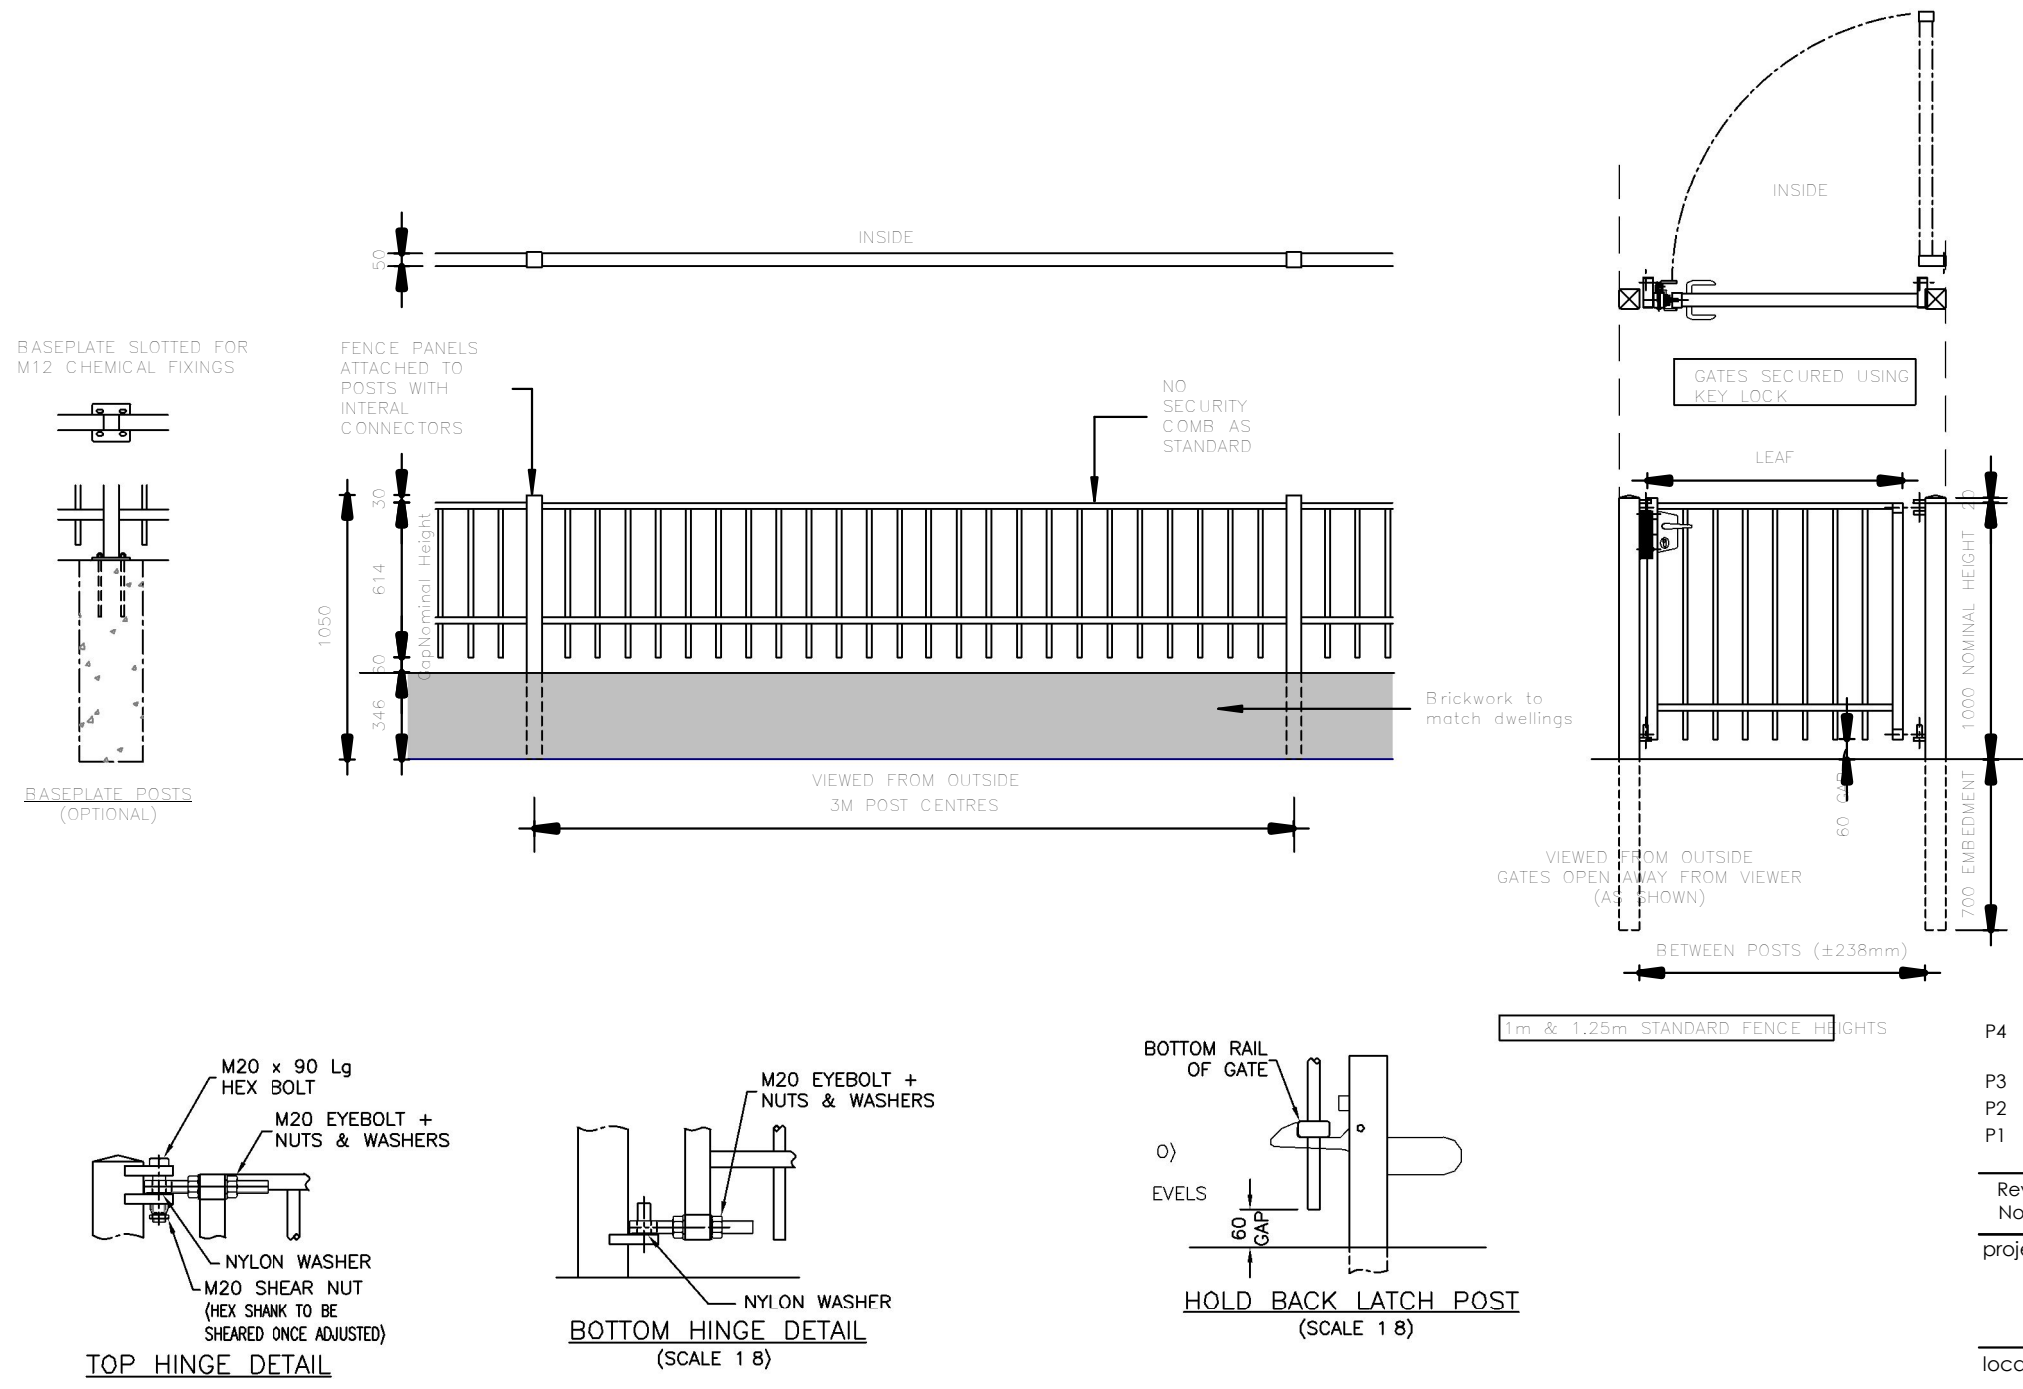

Type02_ 1050mm Vertical Bar Railing Fence & Gate

1:30

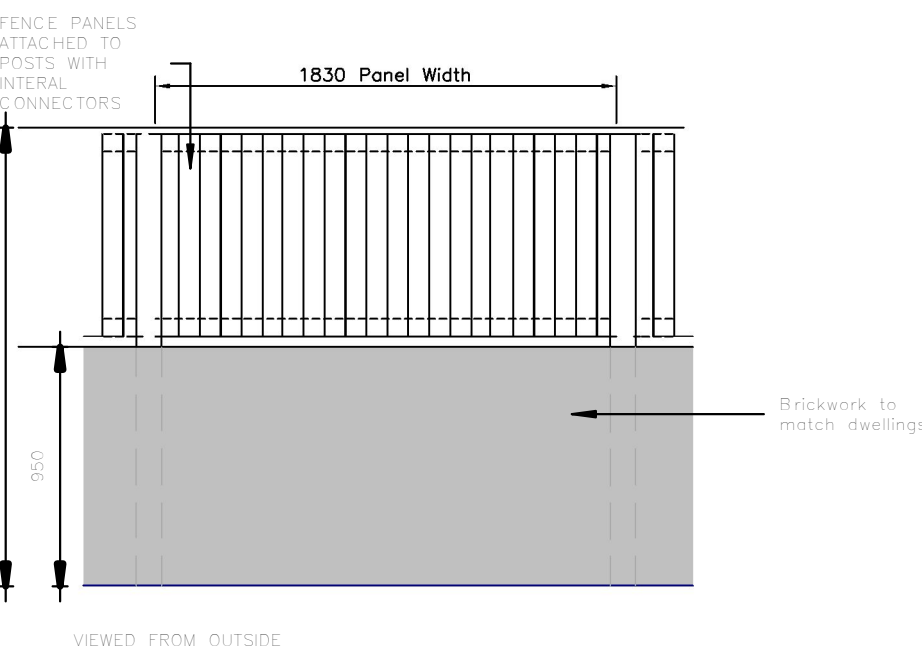

Boundary treatment 3 - Brick and Timber

1:30

NOTES

ALL DIMENSIONS AND LEVELS ARE TO BE CHECKED ON
SITE

ANY DISCREPANCIES ARE TO BE REPORTED TO THE
PROJECT MANAGER BEFORE ANY WORK COMMENCES


THIS DRAWING SHALL NOT BE SCALED TO ASCERTAIN ANY
DIMENSIONS WORK TO FIGURED DIMS ONLY

THIS DRAWING SHALL NOT BE REPRODUCED WITHOUT
EXPRESS WRITTEN PERMISSION FROM Clarks Bespoke
Design LTD.

Rev No.	Rev Date	Rev By	Description
P4	29.06.26	BC	planning com
P3	19.06.26	BC	Planning comments
P2	16.06.26	BC	2 additional parking spaces added
P1	01.06.26	BC	first issue

Rev No.	Rev Date	Rev By	Description
P4	29.06.26	BC	planning com
P3	19.06.26	BC	Planning comments
P2	16.06.26	BC	2 additional parking spaces added
P1	01.06.26	BC	first issue

client
SMOPCT Development

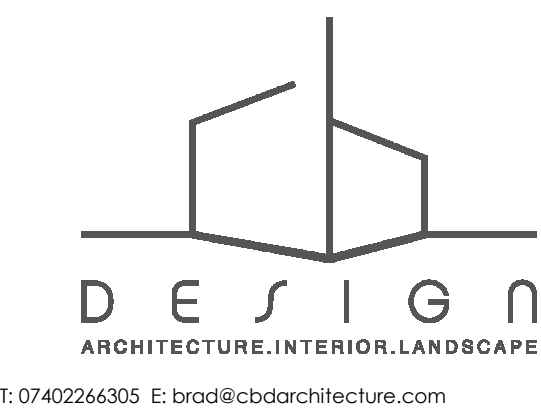

Clarks
Bespoke
Design LTD



drawing title
Harworks and Boundary Plan

dwg purpose

scale As indicated	drawn BC	checked BC
@ sheet size A1	rev date 29.06.26	
1771	PL-X-002	P4
job number	drawing number	revision