






1 GA Site Plan - Proposed

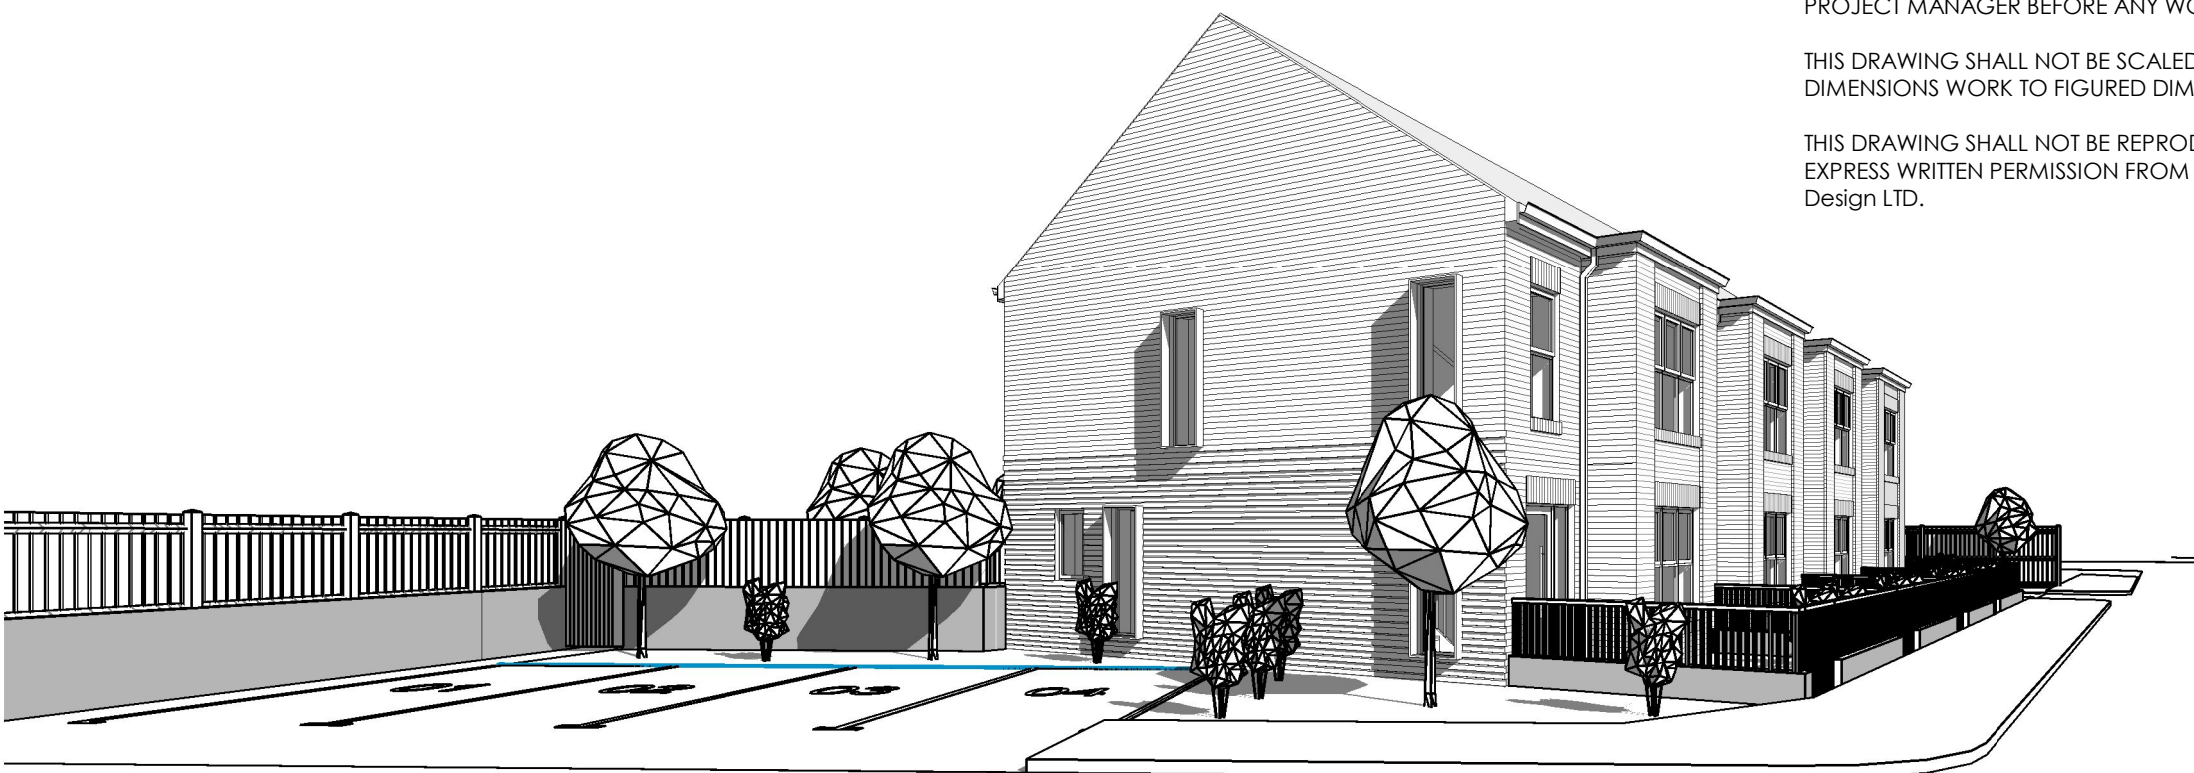

4 3D View 3

 

3 3D View 2

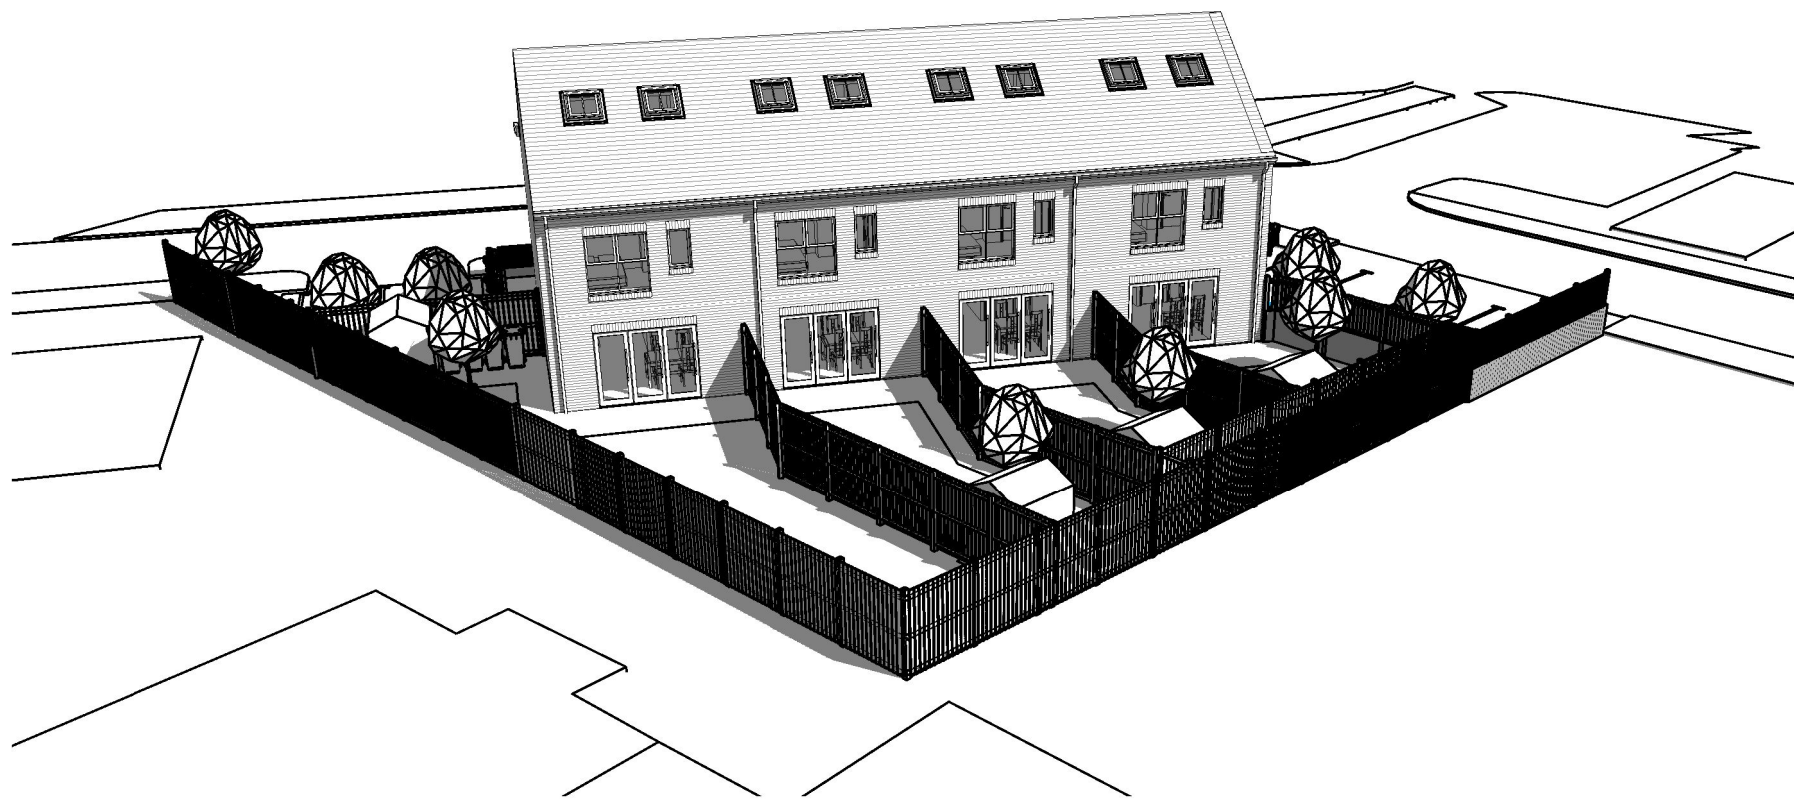

5 3D View 4



2 3D View 1

NOTES

ALL DIMENSIONS AND LEVELS ARE TO BE CHECKED ON SITE

ANY DISCREPANCIES ARE TO BE REPORTED TO THE PROJECT MANAGER BEFORE ANY WORK COMMENCES


THIS DRAWING SHALL NOT BE SCALED TO ASCERTAIN ANY DIMENSIONS WORK TO FIGURED DIMS ONLY

THIS DRAWING SHALL NOT BE REPRODUCED WITHOUT EXPRESS WRITTEN PERMISSION FROM Clarks Bespoke Design LTD.

Rev No.	Rev Date	Rev By	Description
P4	29.06.26	BC	planning comments
P3	19.06.26	BC	planning comments
P2	16.06.26	BC	2 additional parking spaces added
P1	01.06.26	BC	first issue

project
Proposed 6 Nos Unit Apartment Block
location

client
SMOPCT Development

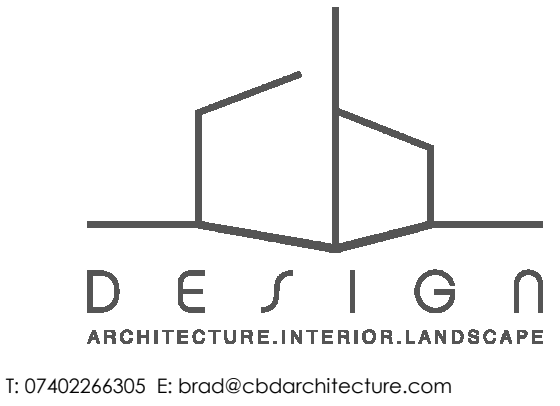

Clarks
Bespoke
Design LTD



drawing title
Site Plan - Proposed

dwg purpose

scale 1 : 100	drawn BC	checked BC
@ sheet size A1	rev date 29.06.26	
1771	PL-X-001	P4
job number	drawing number	revision