





EXISTING FRONT




EXISTING REAR


FRONT & REAR ELEVATIONS
TO REMAIN UNCHANGED

  

GENERAL:
ADEPT DESIGN LTD. ALL RIGHTS RESERVED. NO PART OF THIS DOCUMENT MAY BE REPRODUCED WITHOUT PRIOR WRITTEN PERMISSION. COMPREHENSIVE SUPPORT IS PROVIDED THROUGHOUT THE APPLICATION PROCESS TO OPTIMISE YOUR SUBMISSION. HOWEVER, FINAL APPROVAL RESTS WITH THE LOCAL AUTHORITY AND CANNOT BE GUARANTEED.
DO NOT SCALE OFF THE DRAWING FOR CONSTRUCTION PURPOSES. THE DIMENSIONS PROVIDED ARE ONLY TO BE USED FOR PLANNING PERMISSIONS/BUILDING REGULATION PURPOSES. REPORT ANY DISCREPANCIES TO OUR OFFICE BEFORE PROCEEDING WITH THE WORK.
ALL DIMENSIONS ARE IN MILLIMETRES UNLESS STATED OTHERWISE. INTERNAL MEASUREMENTS ARE TAKEN ON THE FINISHED PLASTERED SURFACES OF MASONRY AND STUDING. DRAIN DIRECTION AND DEPTHS ARE INDICATIVE.
ALL WORKS MUST ALIGN WITH PLANNING & THE BUILDING REGULATIONS APPROVED DOCUMENTS INC THE APPLICABLE BS CODES OF PRACTICE. WRITTEN CONSENT FROM THE NEIGHBOURING PROPERTY OWNER IS REQUIRED BEFORE ANY ENCROACHMENT OVER THE BOUNDARY LINE. INC. GUTTERS, OVERHANGS OR FOUNDATIONS AMONG ALL OTHERS.

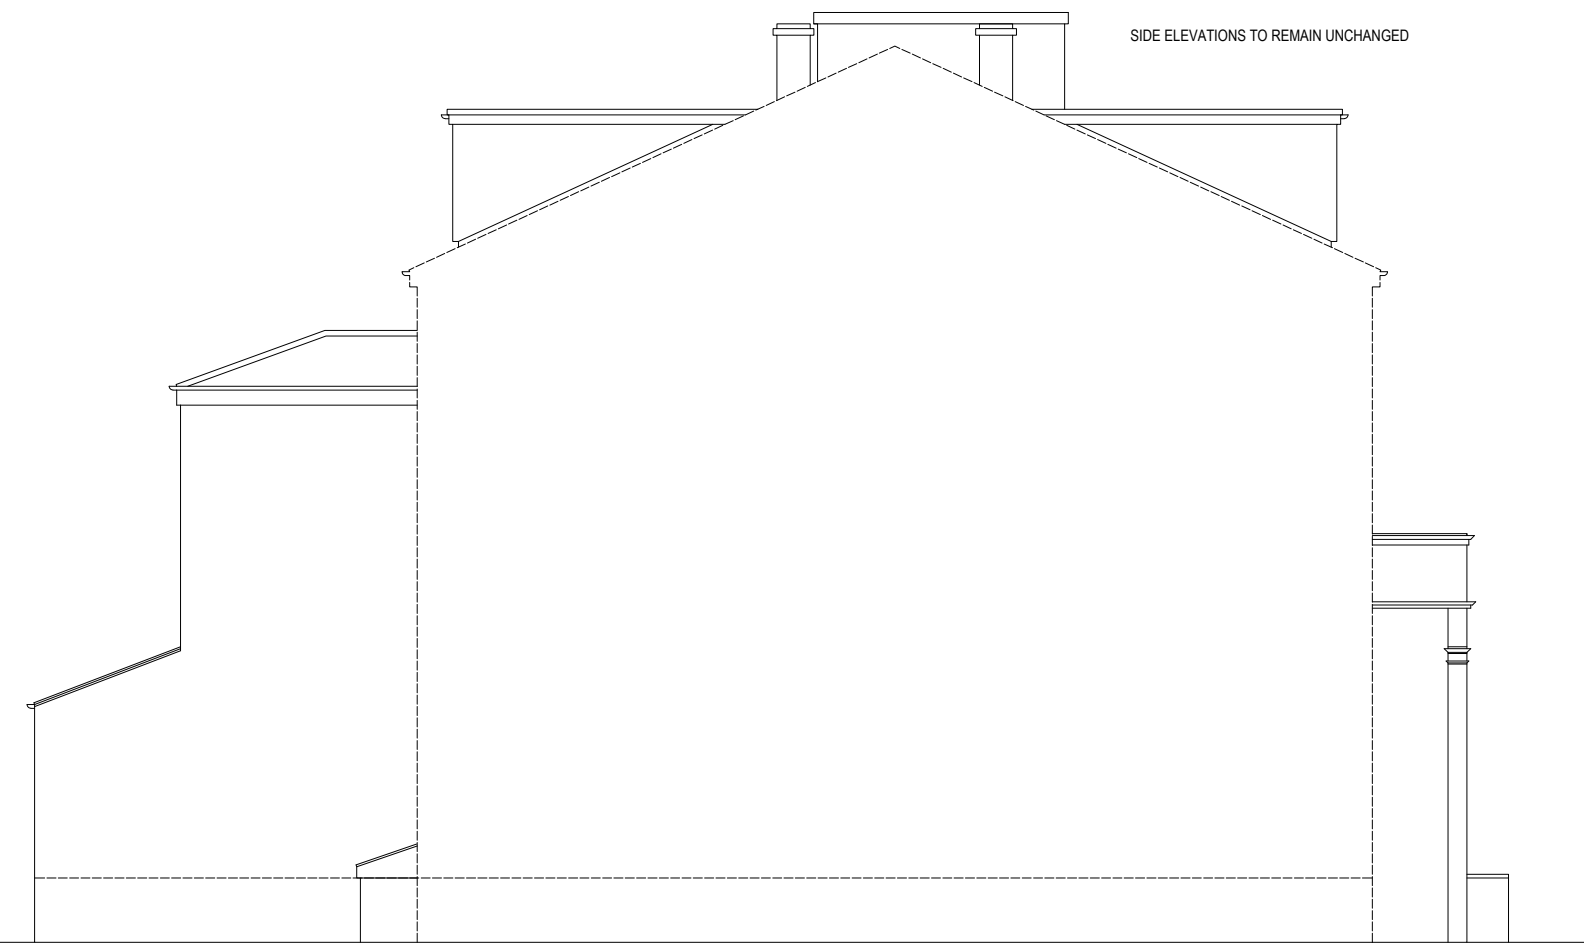


EXISTING SIDE

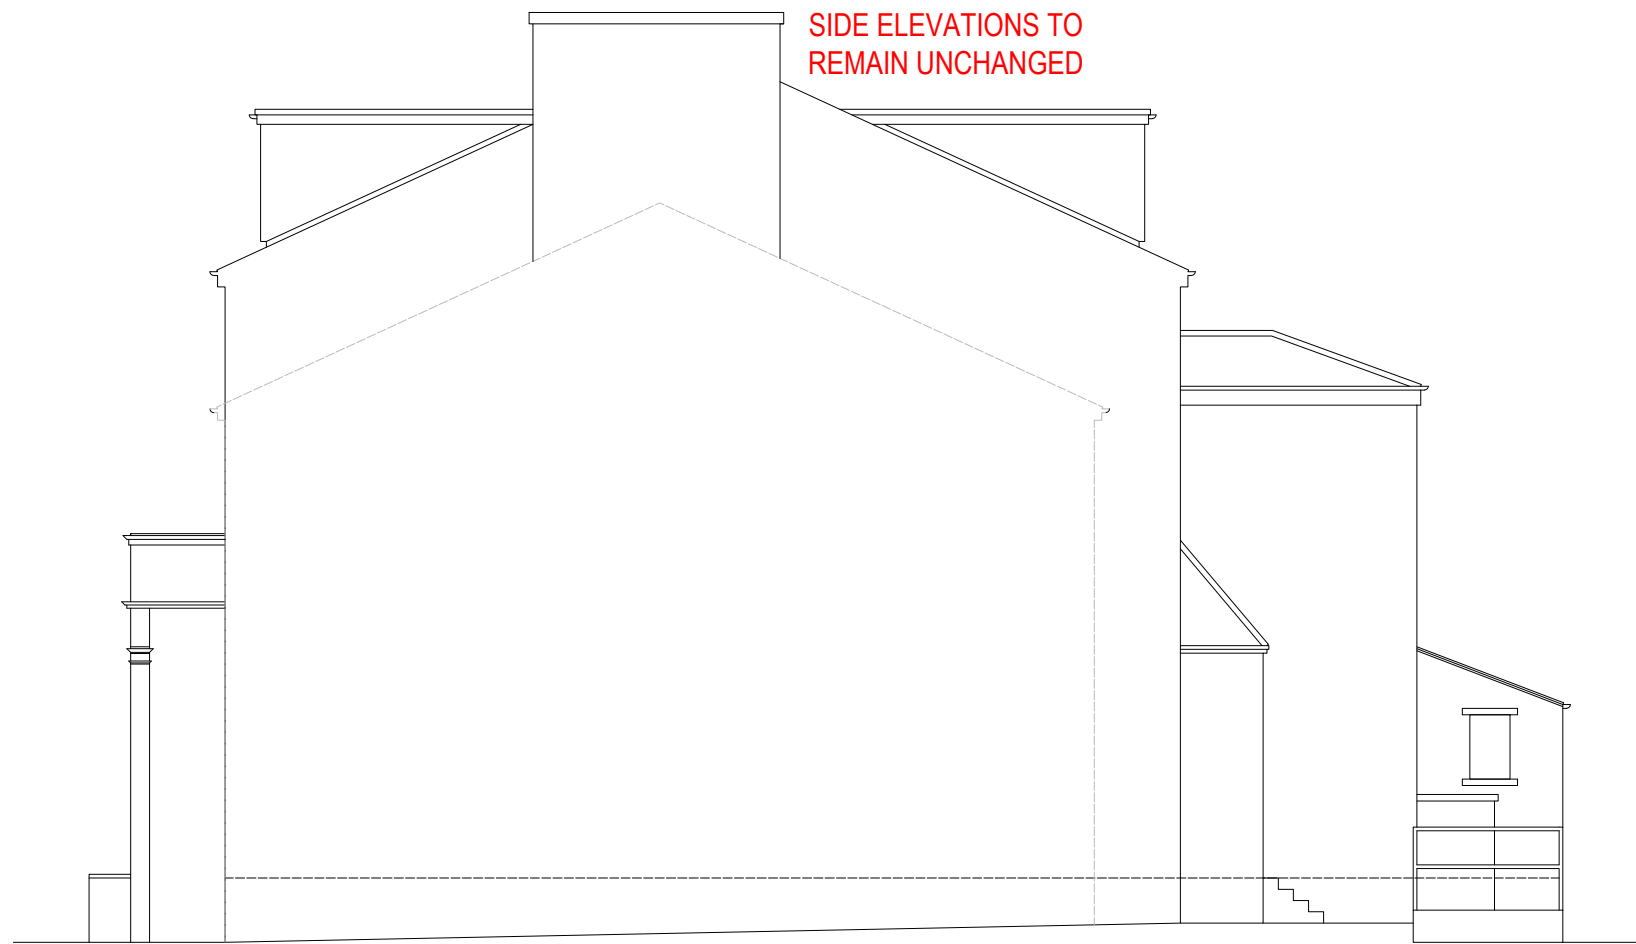


EXISTING SIDE


SIDE ELEVATIONS TO
REMAIN UNCHANGED

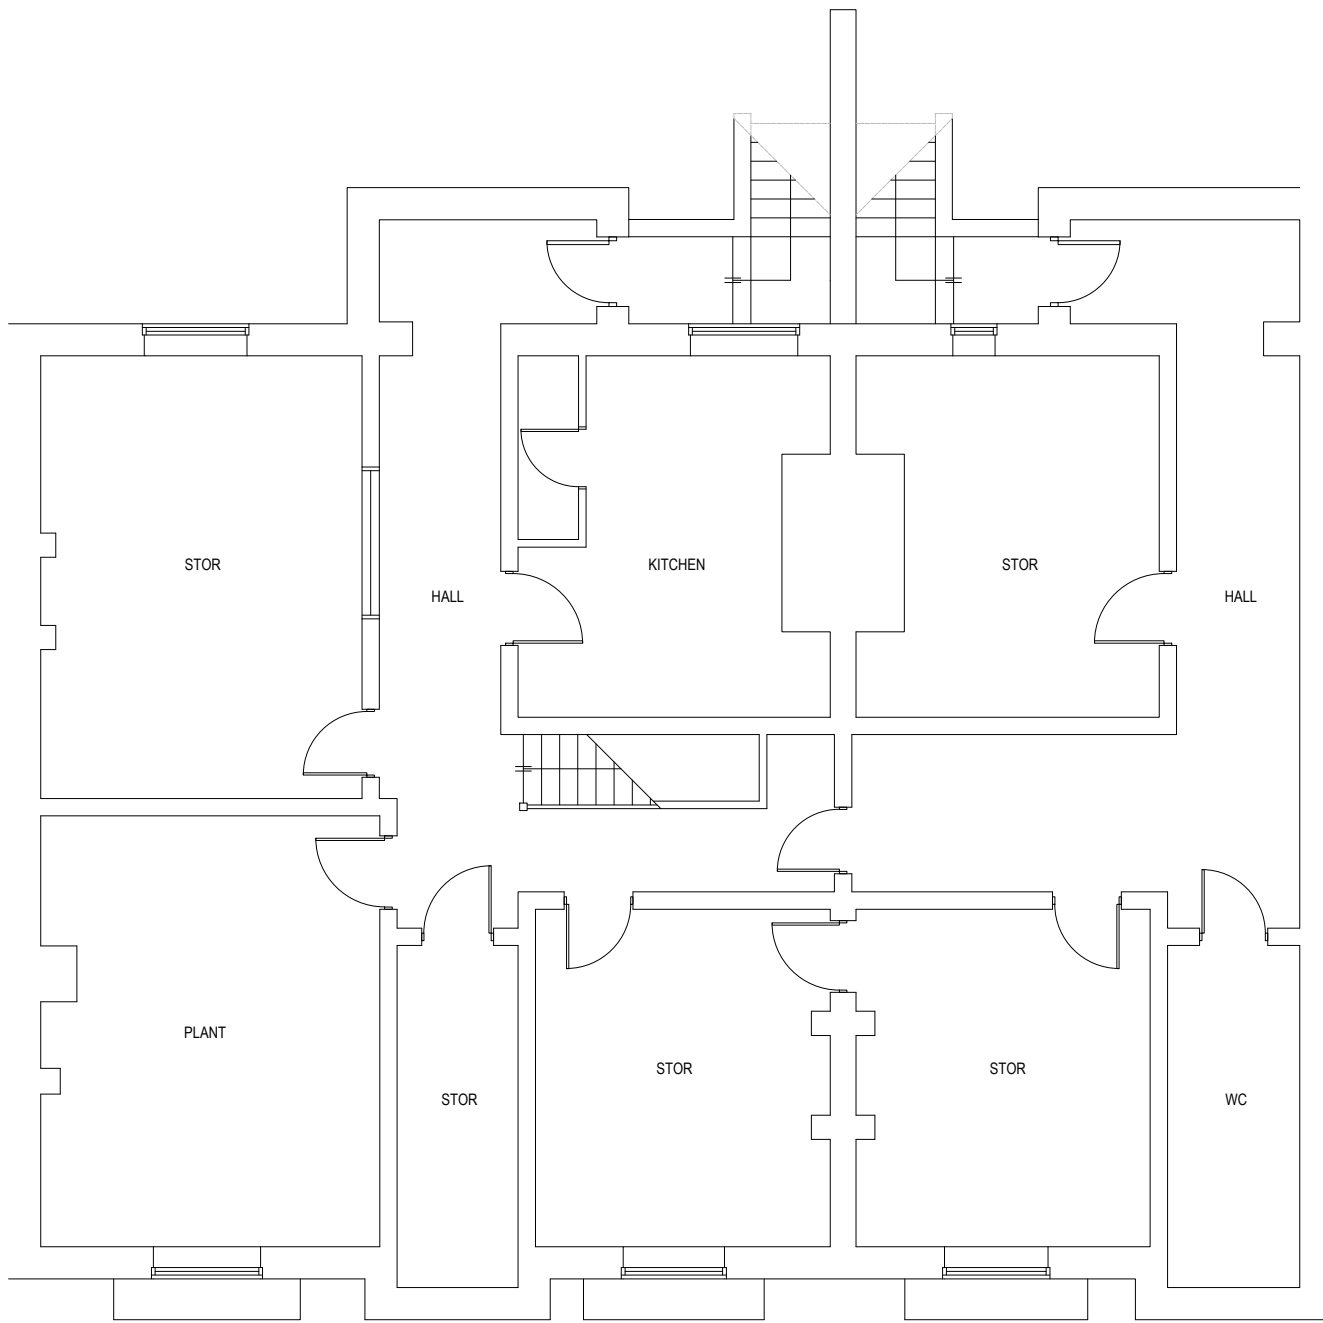


EXISTING LOWER GROUND

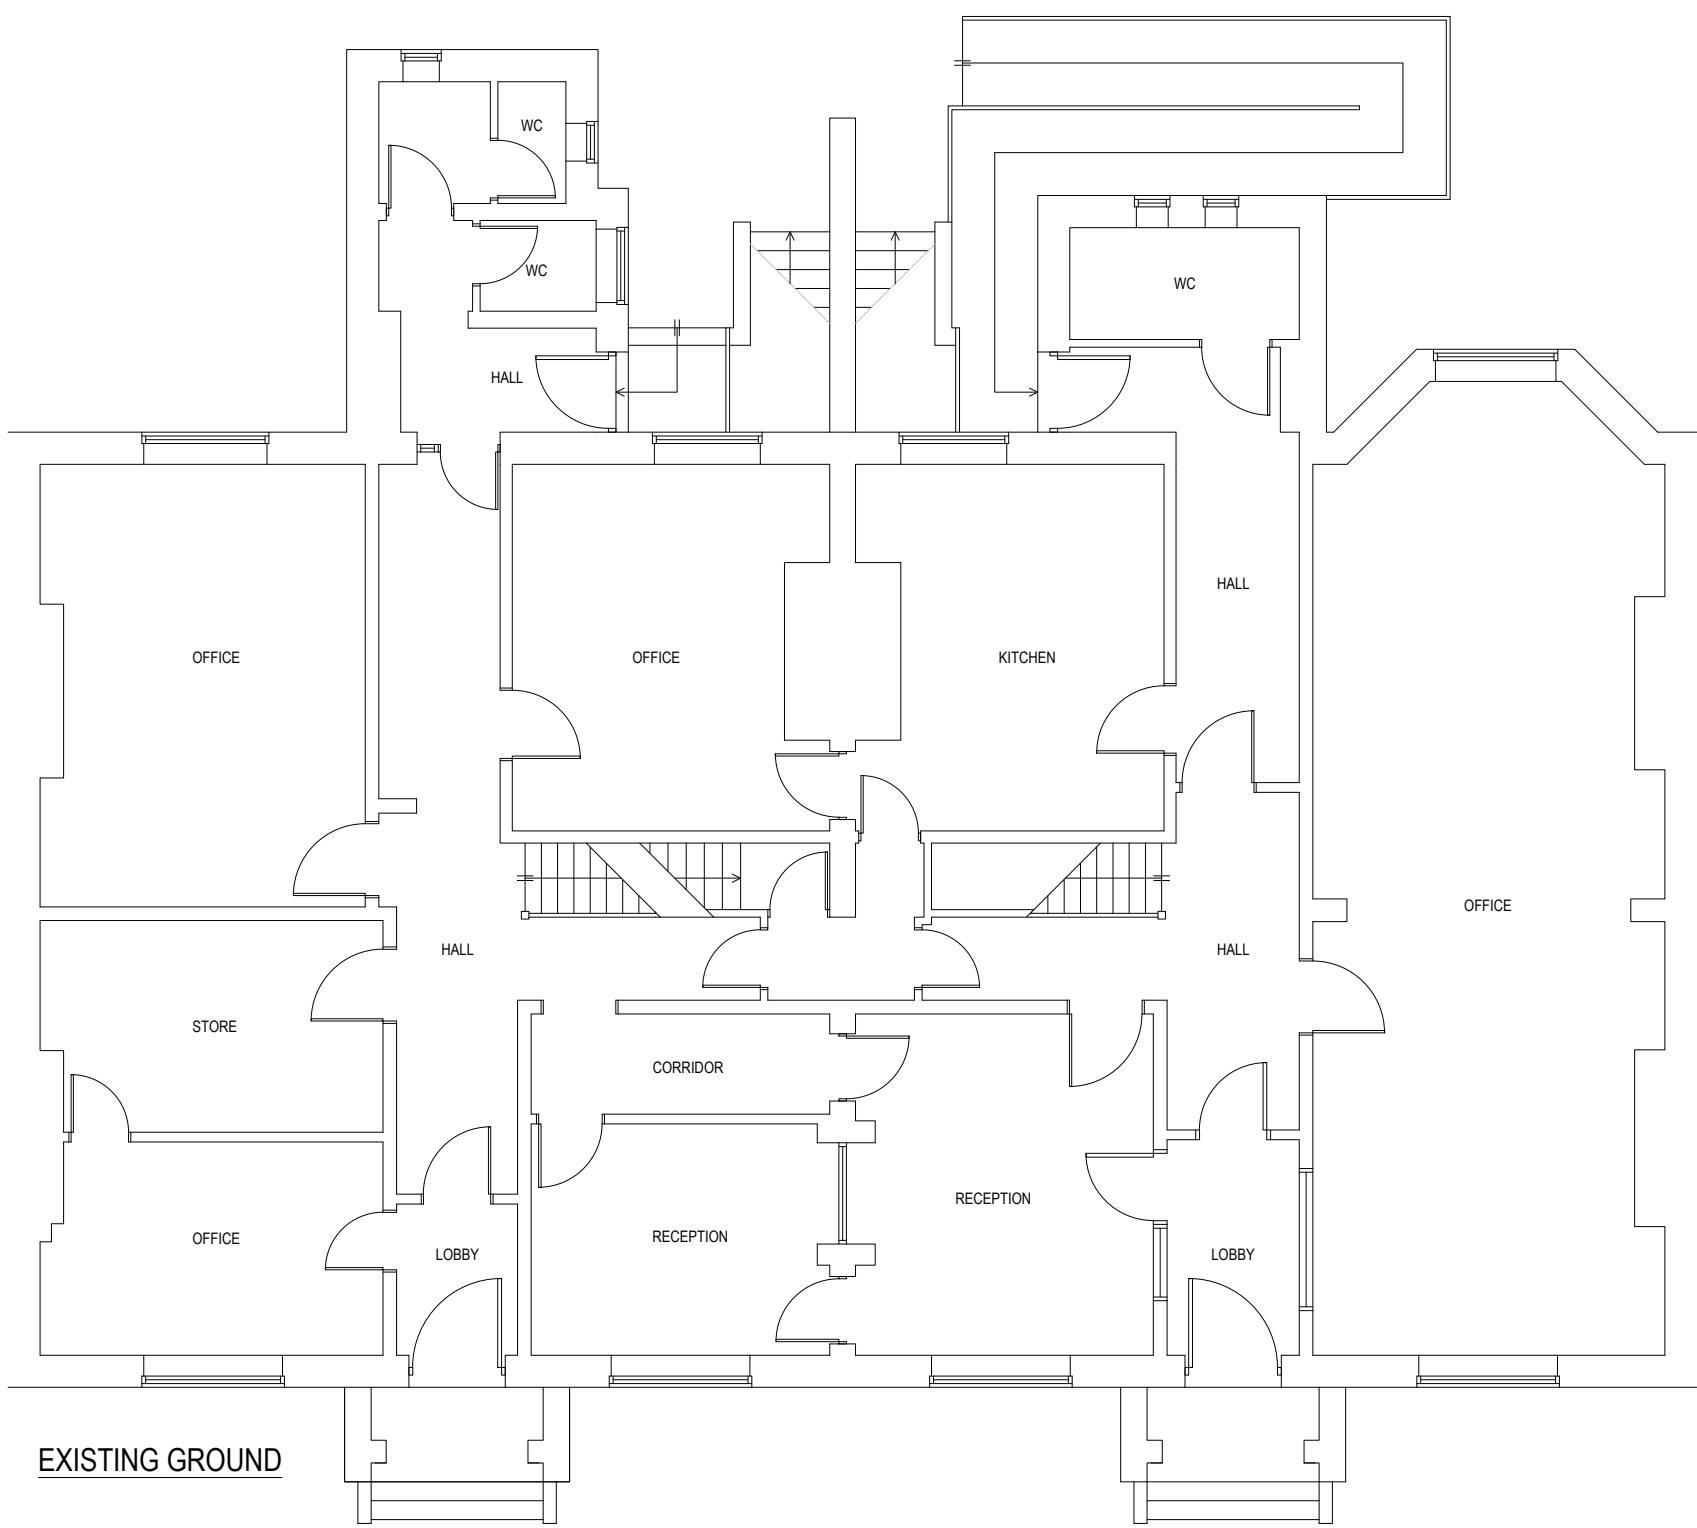

EXISTING GROUND

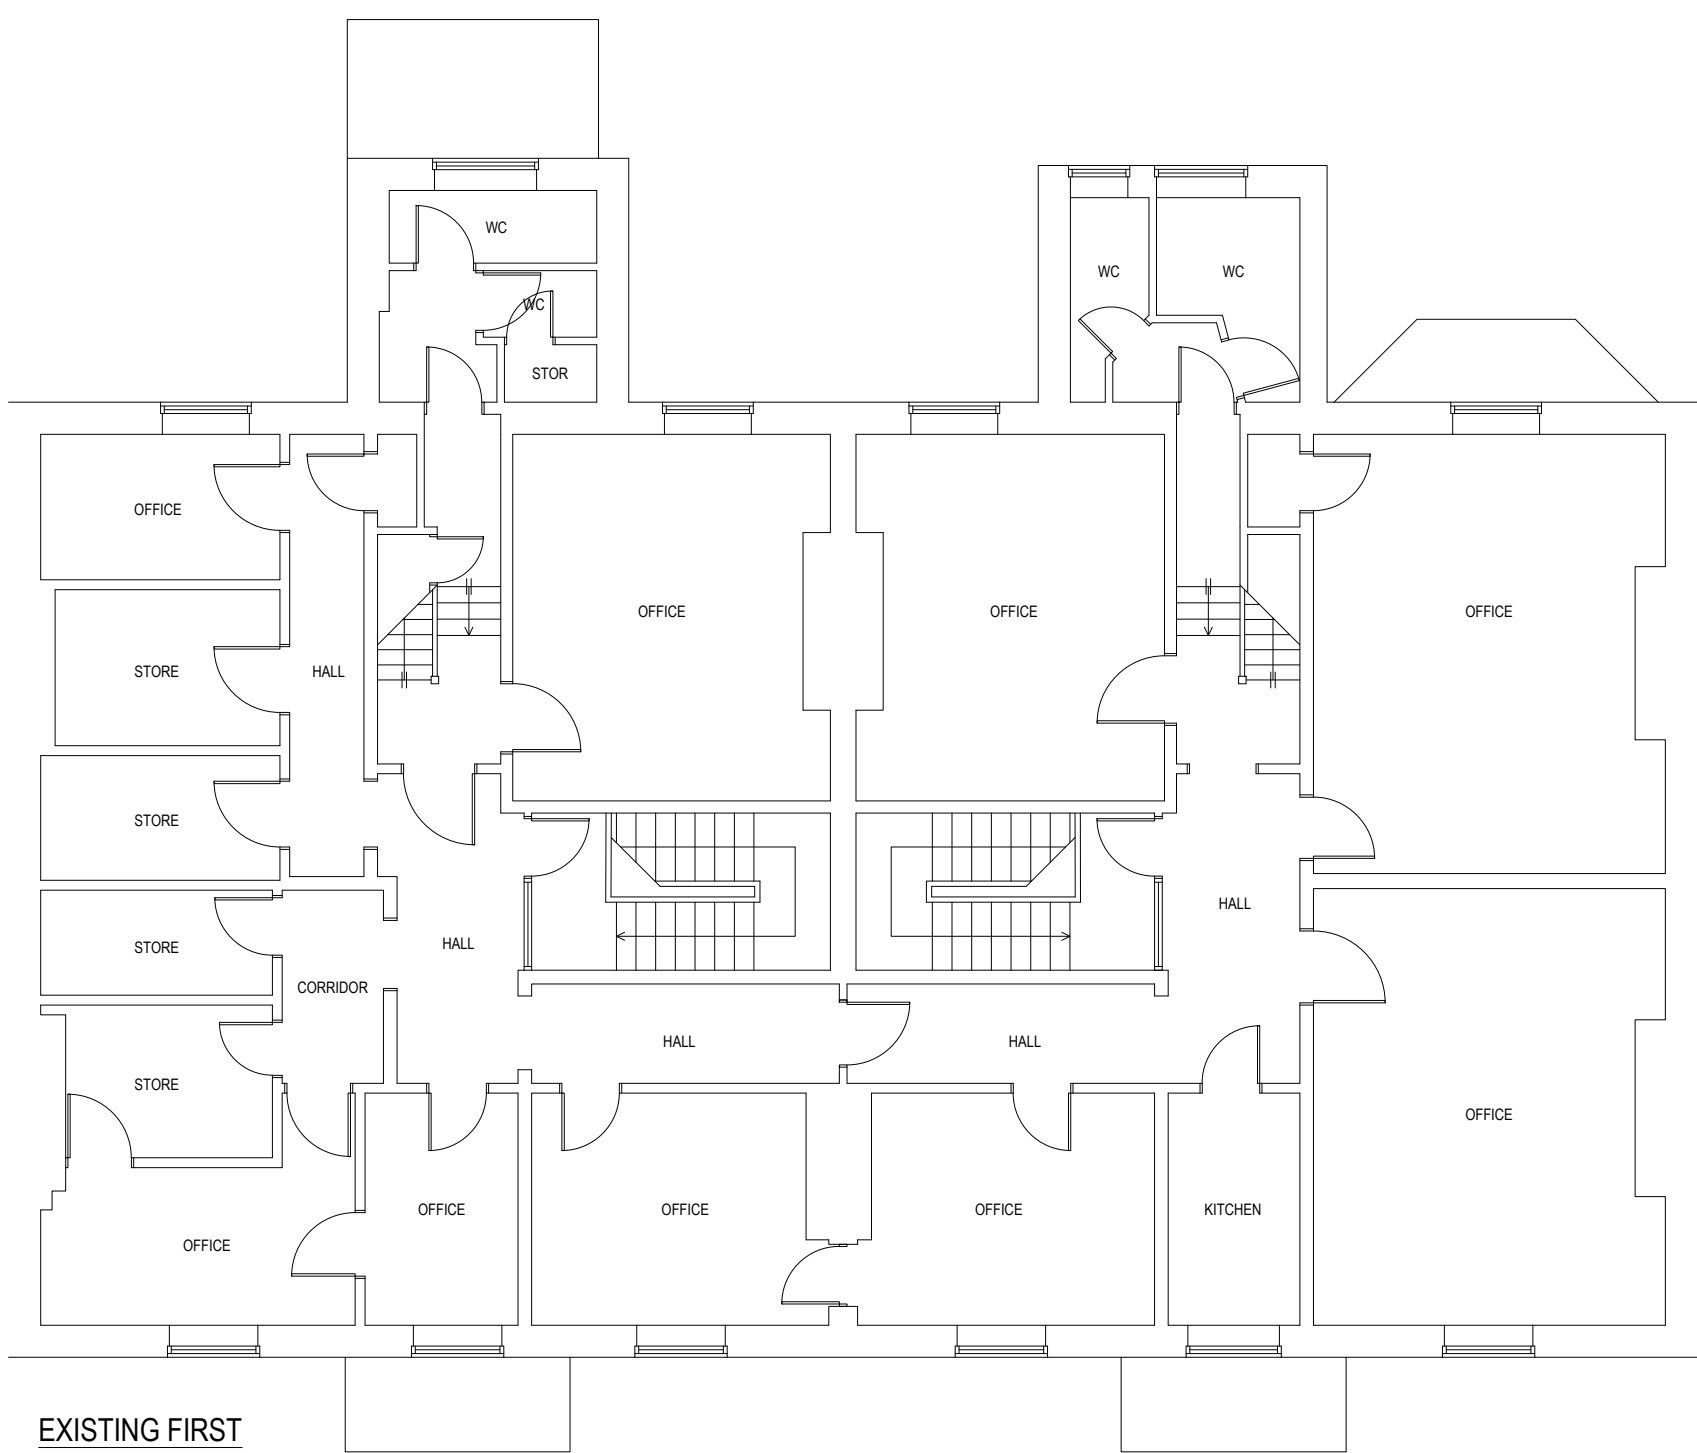

EXISTING FIRST

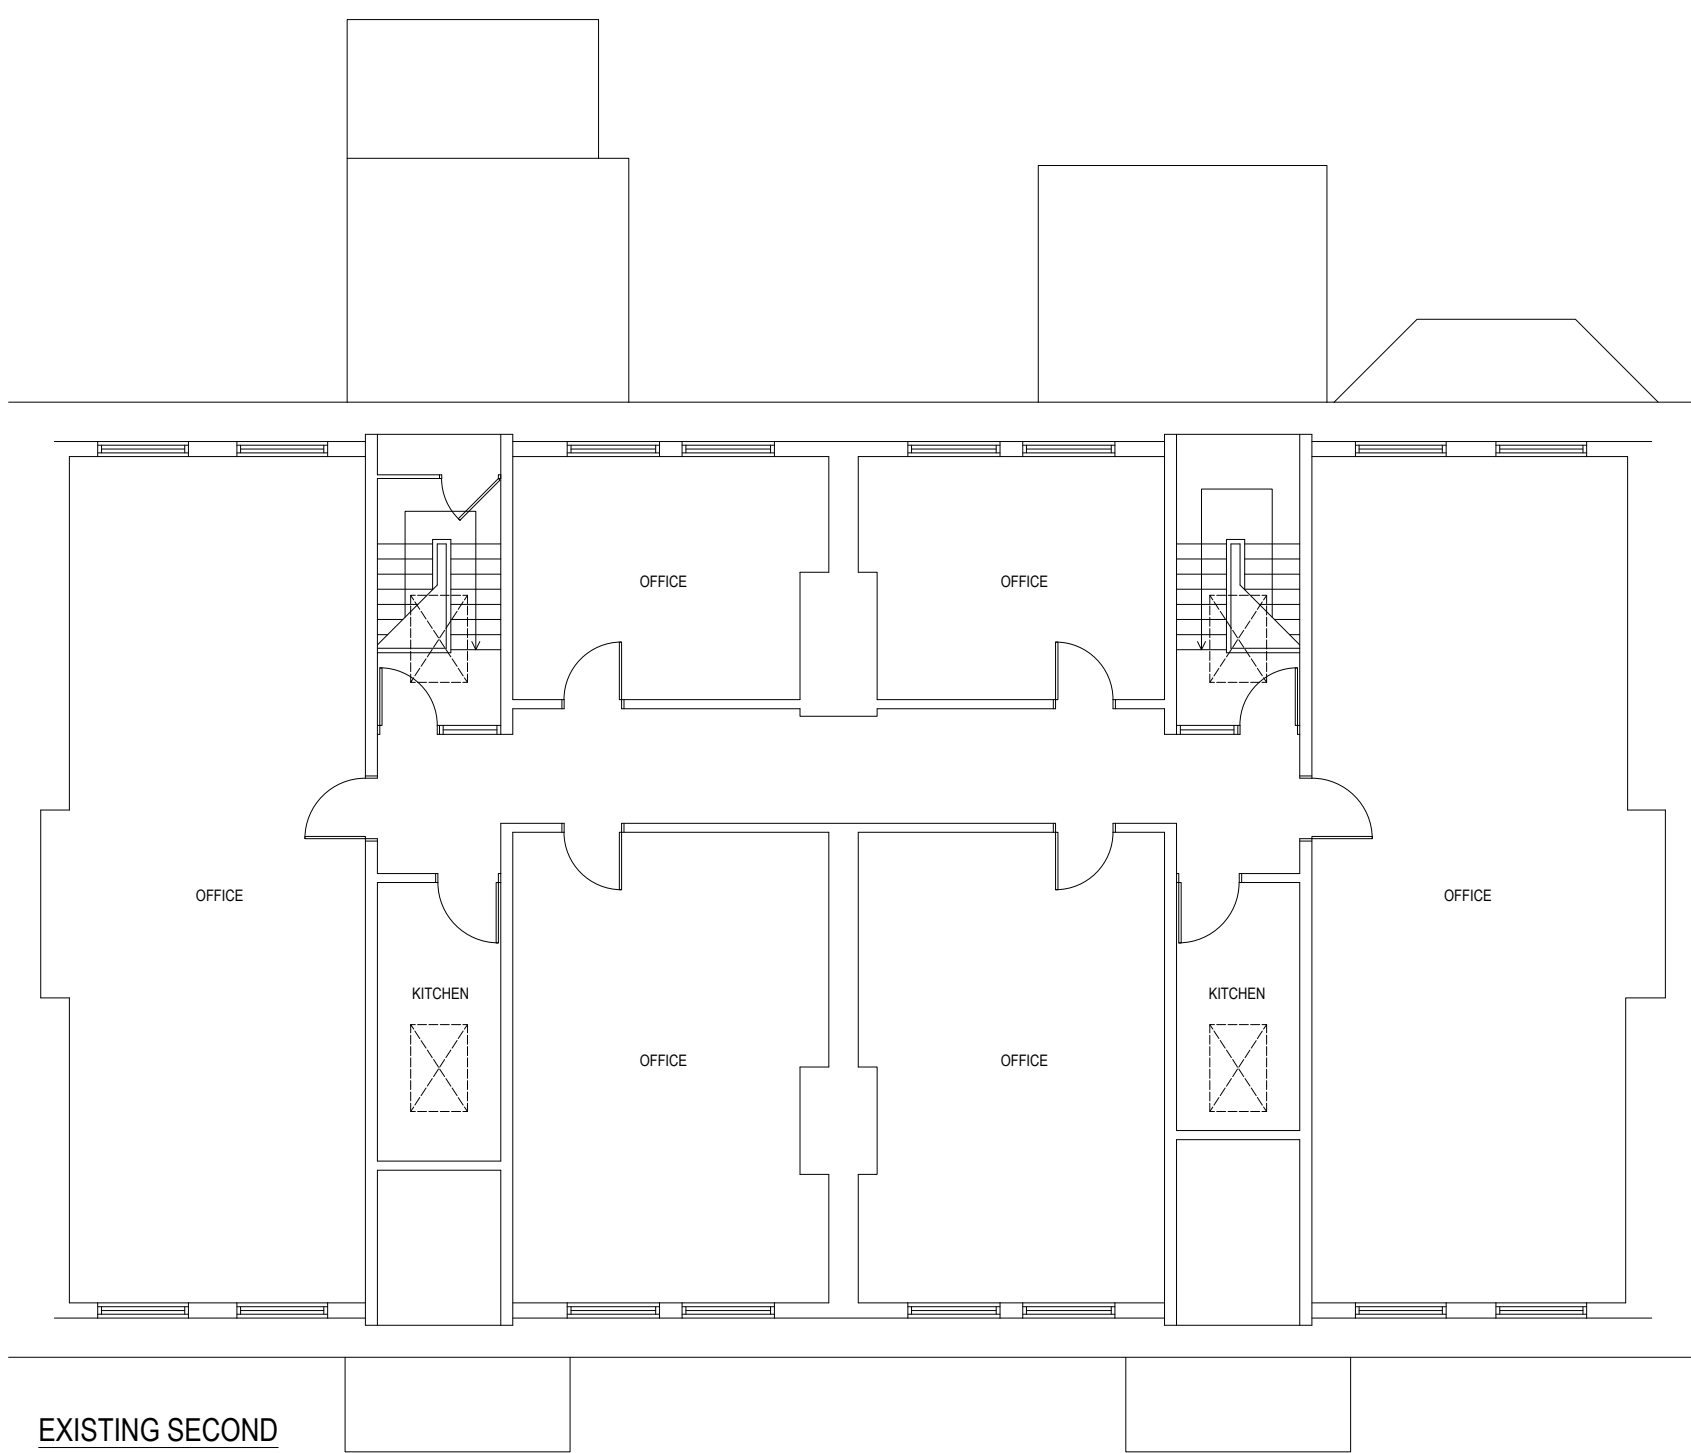

EXISTING SECOND



W: adeptdesignltd.co.uk | M: 07496819062 | E: enquiries@adeptdesignltd.co.uk

PROJECT CHANGE OF USE FROM (CLASS E) TO 12 NO. FLATS (CLASS C3)
193-195 DRAKE STREET, ROCHDALE, OL11 1EF

TITLE EXISTING ELEVATIONS & FLOOR PLANS



CLIENT ROCHE PROPERTY GROUP

SCALE 1:100 (A1)


NUMBER A01

REVISION 006

DATE 03/07/2026

  

metres

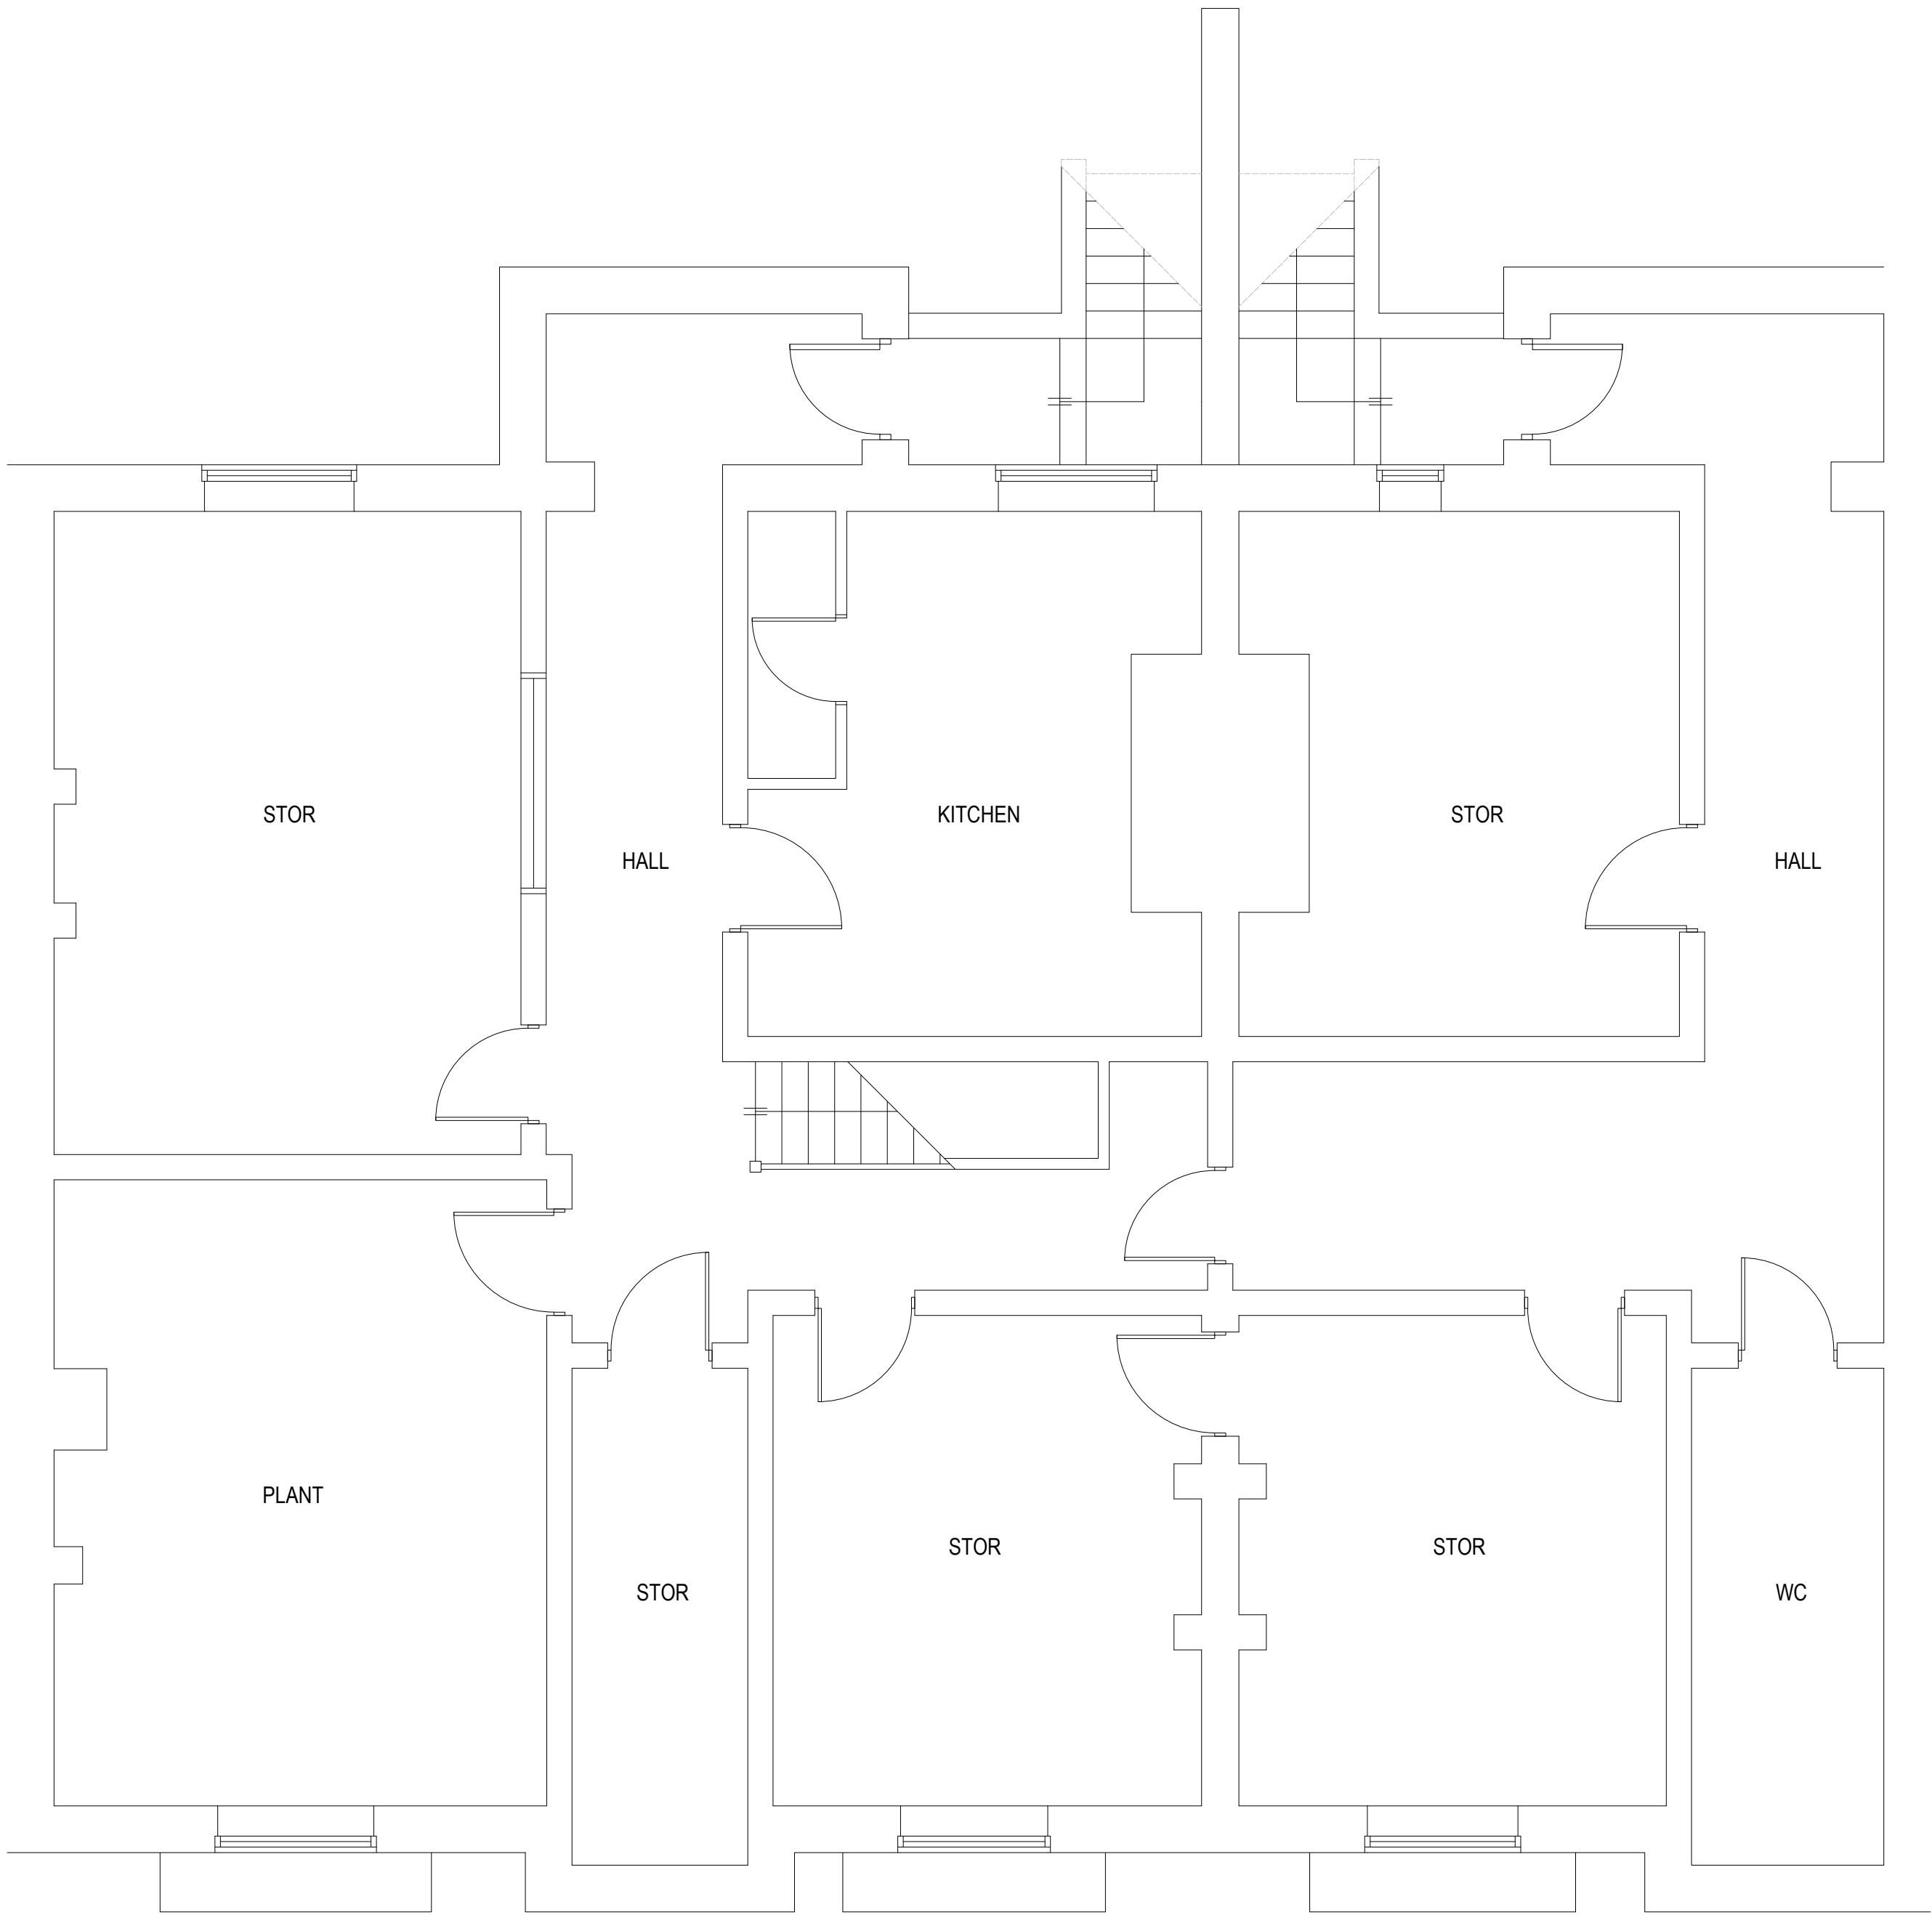

PROPOSED LOWER GROUND

GENERAL:
ADEPT DESIGN LTD. ALL RIGHTS RESERVED. NO PART OF THIS DOCUMENT MAY BE REPRODUCED WITHOUT PRIOR WRITTEN PERMISSION. COMPREHENSIVE SUPPORT IS PROVIDED THROUGHOUT THE APPLICATION PROCESS TO OPTIMISE YOUR SUBMISSION. HOWEVER, FINAL APPROVAL RESTS WITH THE LOCAL AUTHORITY AND CANNOT BE GUARANTEED.
DO NOT SCALE OFF THE DRAWING FOR CONSTRUCTION PURPOSES. THE DIMENSIONS PROVIDED ARE ONLY TO BE USED FOR PLANNING PERMISSION/BUILDING REGULATION PURPOSES. REPORT ANY DISCREPANCIES TO OUR OFFICE BEFORE PROCEEDING WITH THE WORK.
ALL DIMENSIONS ARE IN MILLIMETRES UNLESS STATED OTHERWISE. INTERNAL MEASUREMENTS ARE TAKEN ON THE FINISHED PLASTERED SURFACES OF MASONRY AND STUDGING. DRAIN DIRECTION AND DEPTHS ARE INDICATIVE.
ALL WORKS MUST ALIGN WITH PLANNING & THE BUILDING REGULATIONS' APPROVED DOCUMENTS INC THE APPLICABLE BS CODES OF PRACTICE. WRITTEN CONSENT FROM THE NEIGHBOURING PROPERTY OWNER IS REQUIRED BEFORE ANY ENCRoACHMENT OVER THE BOUNDARY LINE. INC. GUTTERS, OVERHANGS OR FOUNDATIONS AMONG ALL OTHERS.



ADEPT
DESIGN
LTD

W: adeptdesignltd.co.uk | M: 07496819062 | E: enquiries@adeptdesignltd.co.uk

PROJECT CHANGE OF USE FROM (CLASS E) TO 12 NO. FLATS (CLASS C3)
193-195 DRAKE STREET, ROCHDALE, OL11 1EF

TITLE PROPOSED LOWER GROUND


CLIENT ROCHE PROPERTY GROUP

SCALE 1:50 [A1]



NUMBER A02

REVISION 006

DATE 03/07/2026

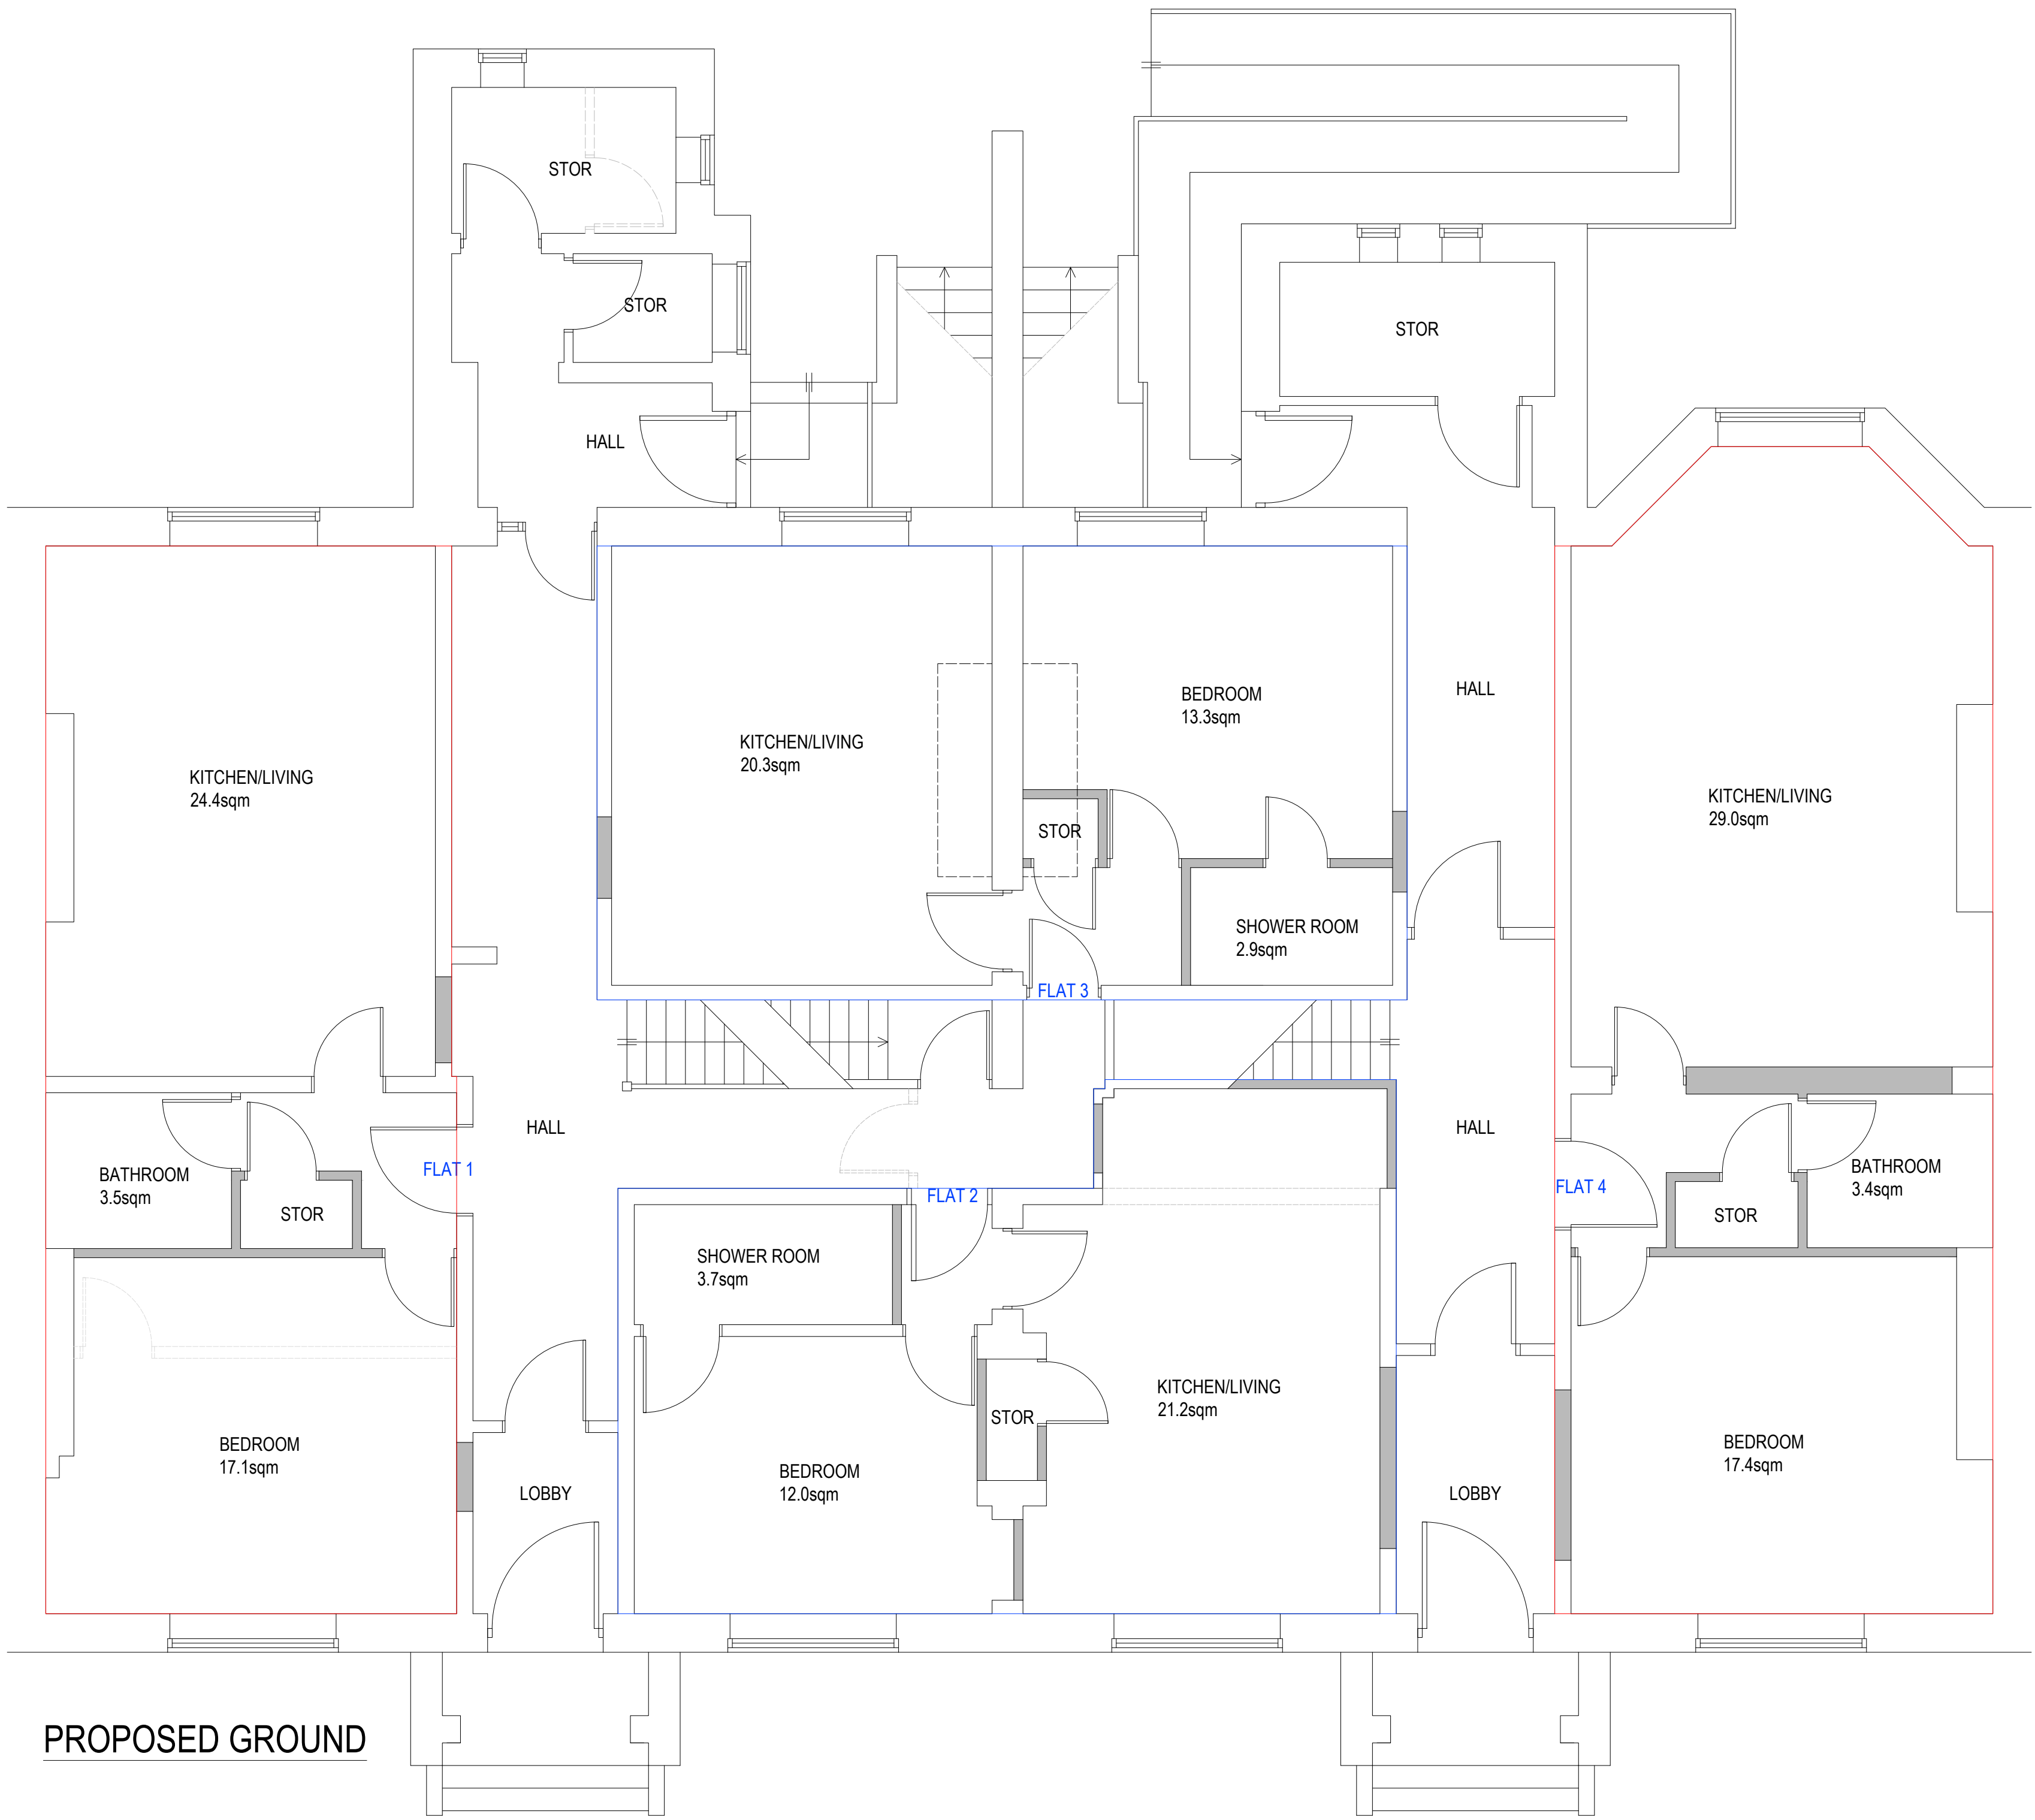

FLAT 1 - 1 BED, 2 PERSON 50.0sqm
FLAT 2 - 1 BED, 1 PERSON 39.5sqm
FLAT 3 - 1 BED, 1 PERSON 40.0sqm
FLAT 4 - 1 BED, 2 PERSON 54.5sqm

  

metres



GENERAL:
ADEPT DESIGN LTD. ALL RIGHTS RESERVED. NO PART OF THIS DOCUMENT MAY BE REPRODUCED WITHOUT PRIOR WRITTEN PERMISSION. COMPREHENSIVE SUPPORT IS PROVIDED THROUGHOUT THE APPLICATION PROCESS TO OPTIMIZE YOUR SUBMISSION. HOWEVER, FINAL APPROVAL RESTS WITH THE LOCAL AUTHORITY AND CANNOT BE GUARANTEED.
DO NOT SCALE OFF THE DRAWING FOR CONSTRUCTION PURPOSES. THE DIMENSIONS PROVIDED ARE ONLY TO BE USED FOR PLANNING PERMISSION/BUILDING REGULATION PURPOSES. REPORT ANY DISCREPANCIES TO OUR OFFICE BEFORE PROCEEDING WITH THE WORK.
ALL DIMENSIONS ARE IN MILLIMETRES UNLESS STATED OTHERWISE. INTERNAL MEASUREMENTS ARE TAKEN ON THE FINISHED PLASTERED SURFACES OF MASONRY AND STUDING. DRAIN DIRECTION AND DEPTHS ARE INDICATIVE.
ALL WORKS MUST ALIGN WITH PLANNING & THE BUILDING REGULATIONS/ APPROVED DOCUMENTS INC THE APPLICABLE BS CODES OF PRACTICE. WRITTEN CONSENT FROM THE NEIGHBOURING PROPERTY OWNER IS REQUIRED BEFORE ANY ENROACHMENT OVER THE BOUNDARY LINE. INC. GUTTERS, OVERHANGS OR FOUNDATIONS AMONG ALL OTHERS.




**ADEPT
DESIGN
LTD**

W: adeptdesignltd.co.uk | M: 07496819062 | E: enquiries@adeptdesignltd.co.uk

PROJECT	CHANGE OF USE FROM (CLASS E) TO 12 NO. FLATS (CLASS C3) 193-195 DRAKE STREET, ROCHDALE, OL11 1EF
TITLE	PROPOSED GROUND
CLIENT	ROCHE PROPERTY GROUP
SCALE	1:50 [A1]
NUMBER	A03
REVISION	006
DATE	03/07/2026

  

metres

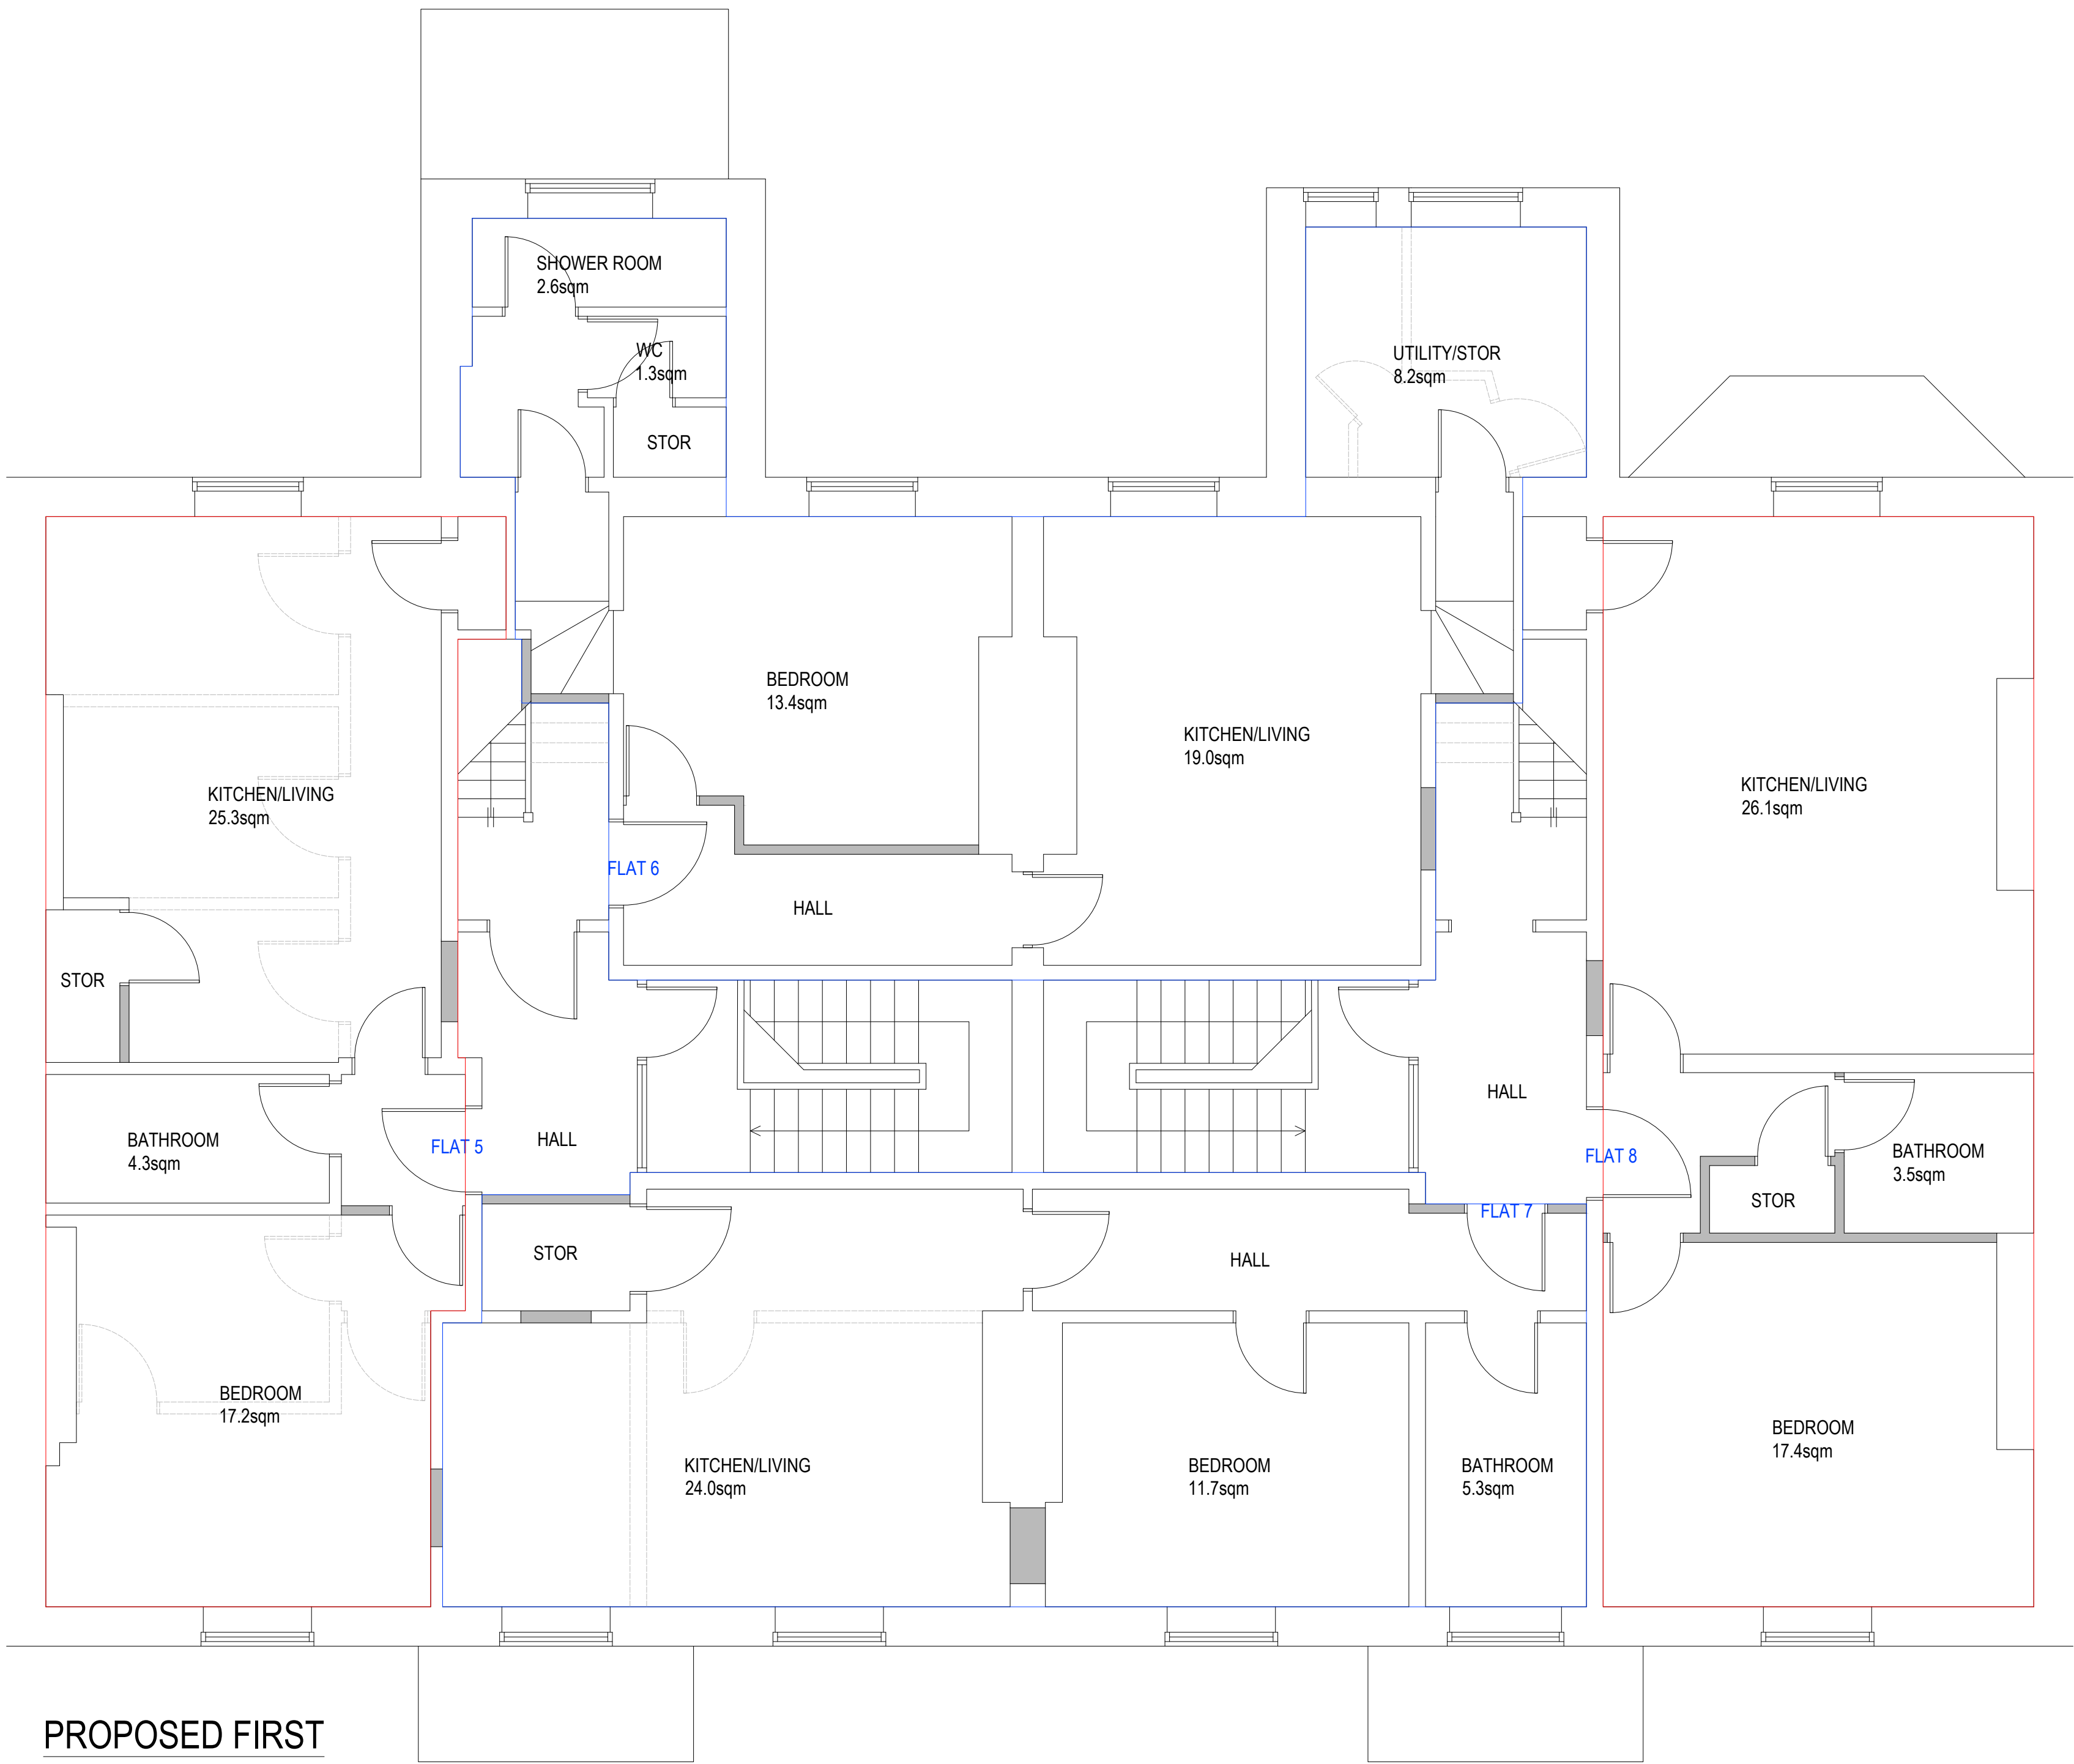

PROPOSED FIRST




- FLAT 5 - 1 BED, 2 PERSON 50.0sqm
FLAT 6 - 1 BED, 2 PERSON 58.5sqm
FLAT 7 - 1 BED, 2 PERSON 50.0sqm
FLAT 8 - 1 BED, 2 PERSON 52.0sqm

GENERAL
ADEPT DESIGN LTD. ALL RIGHTS RESERVED. NO PART OF THIS DOCUMENT MAY BE REPRODUCED WITHOUT PRIOR WRITTEN PERMISSION. COMPREHENSIVE SUPPORT IS PROVIDED THROUGHOUT THE APPLICATION PROCESS TO OPTIMISE YOUR SUBMISSION HOWEVER, FINAL APPROVAL RESTS WITH THE LOCAL AUTHORITY AND CANNOT BE GUARANTEED.
DO NOT SCALE OFF THE DRAWING FOR CONSTRUCTION PURPOSES. THE DIMENSIONS PROVIDED ARE ONLY TO BE USED FOR PLANNING PERMISSION BUILDING REGULATION PURPOSES. REPORT ANY DISCREPANCIES TO OUR OFFICE BEFORE PROCEEDING WITH THE WORK.
ALL DIMENSIONS ARE IN MILLIMETRES UNLESS STATED OTHERWISE. INTERNAL MEASUREMENTS ARE TAKEN ON THE FINISHED PLASTERED SURFACES OF MASONRY AND STUDING. DRAIN DIRECTION AND DEPTHS ARE INDICATIVE.
ALL WORKS MUST ALIGN WITH PLANNING & THE BUILDING REGULATIONS APPROVED DOCUMENTS INC THE APPLICABLE BS CODES OF PRACTICE. WRITTEN CONSENT FROM THE NEIGHBOURING PROPERTY OWNER IS REQUIRED BEFORE ANY ENCROACHMENT OVER THE BOUNDARY LINE. INC GUTTERS, OVERHANGS OR FOUNDATIONS AMONG ALL OTHERS.



W: adeptdesignltd.co.uk | M: 07496819062 | E: enquiries@adeptdesignltd.co.uk

PROJECT	CHANGE OF USE FROM (CLASS E) TO 12 NO. FLATS (CLASS C3) 193-195 DRAKE STREET, ROCHDALE, OL11 1EF
TITLE	PROPOSED FIRST
CLIENT	ROCHE PROPERTY GROUP
SCALE	1:50 [A1]
NUMBER	A04
REVISION	006
DATE	03/07/2026

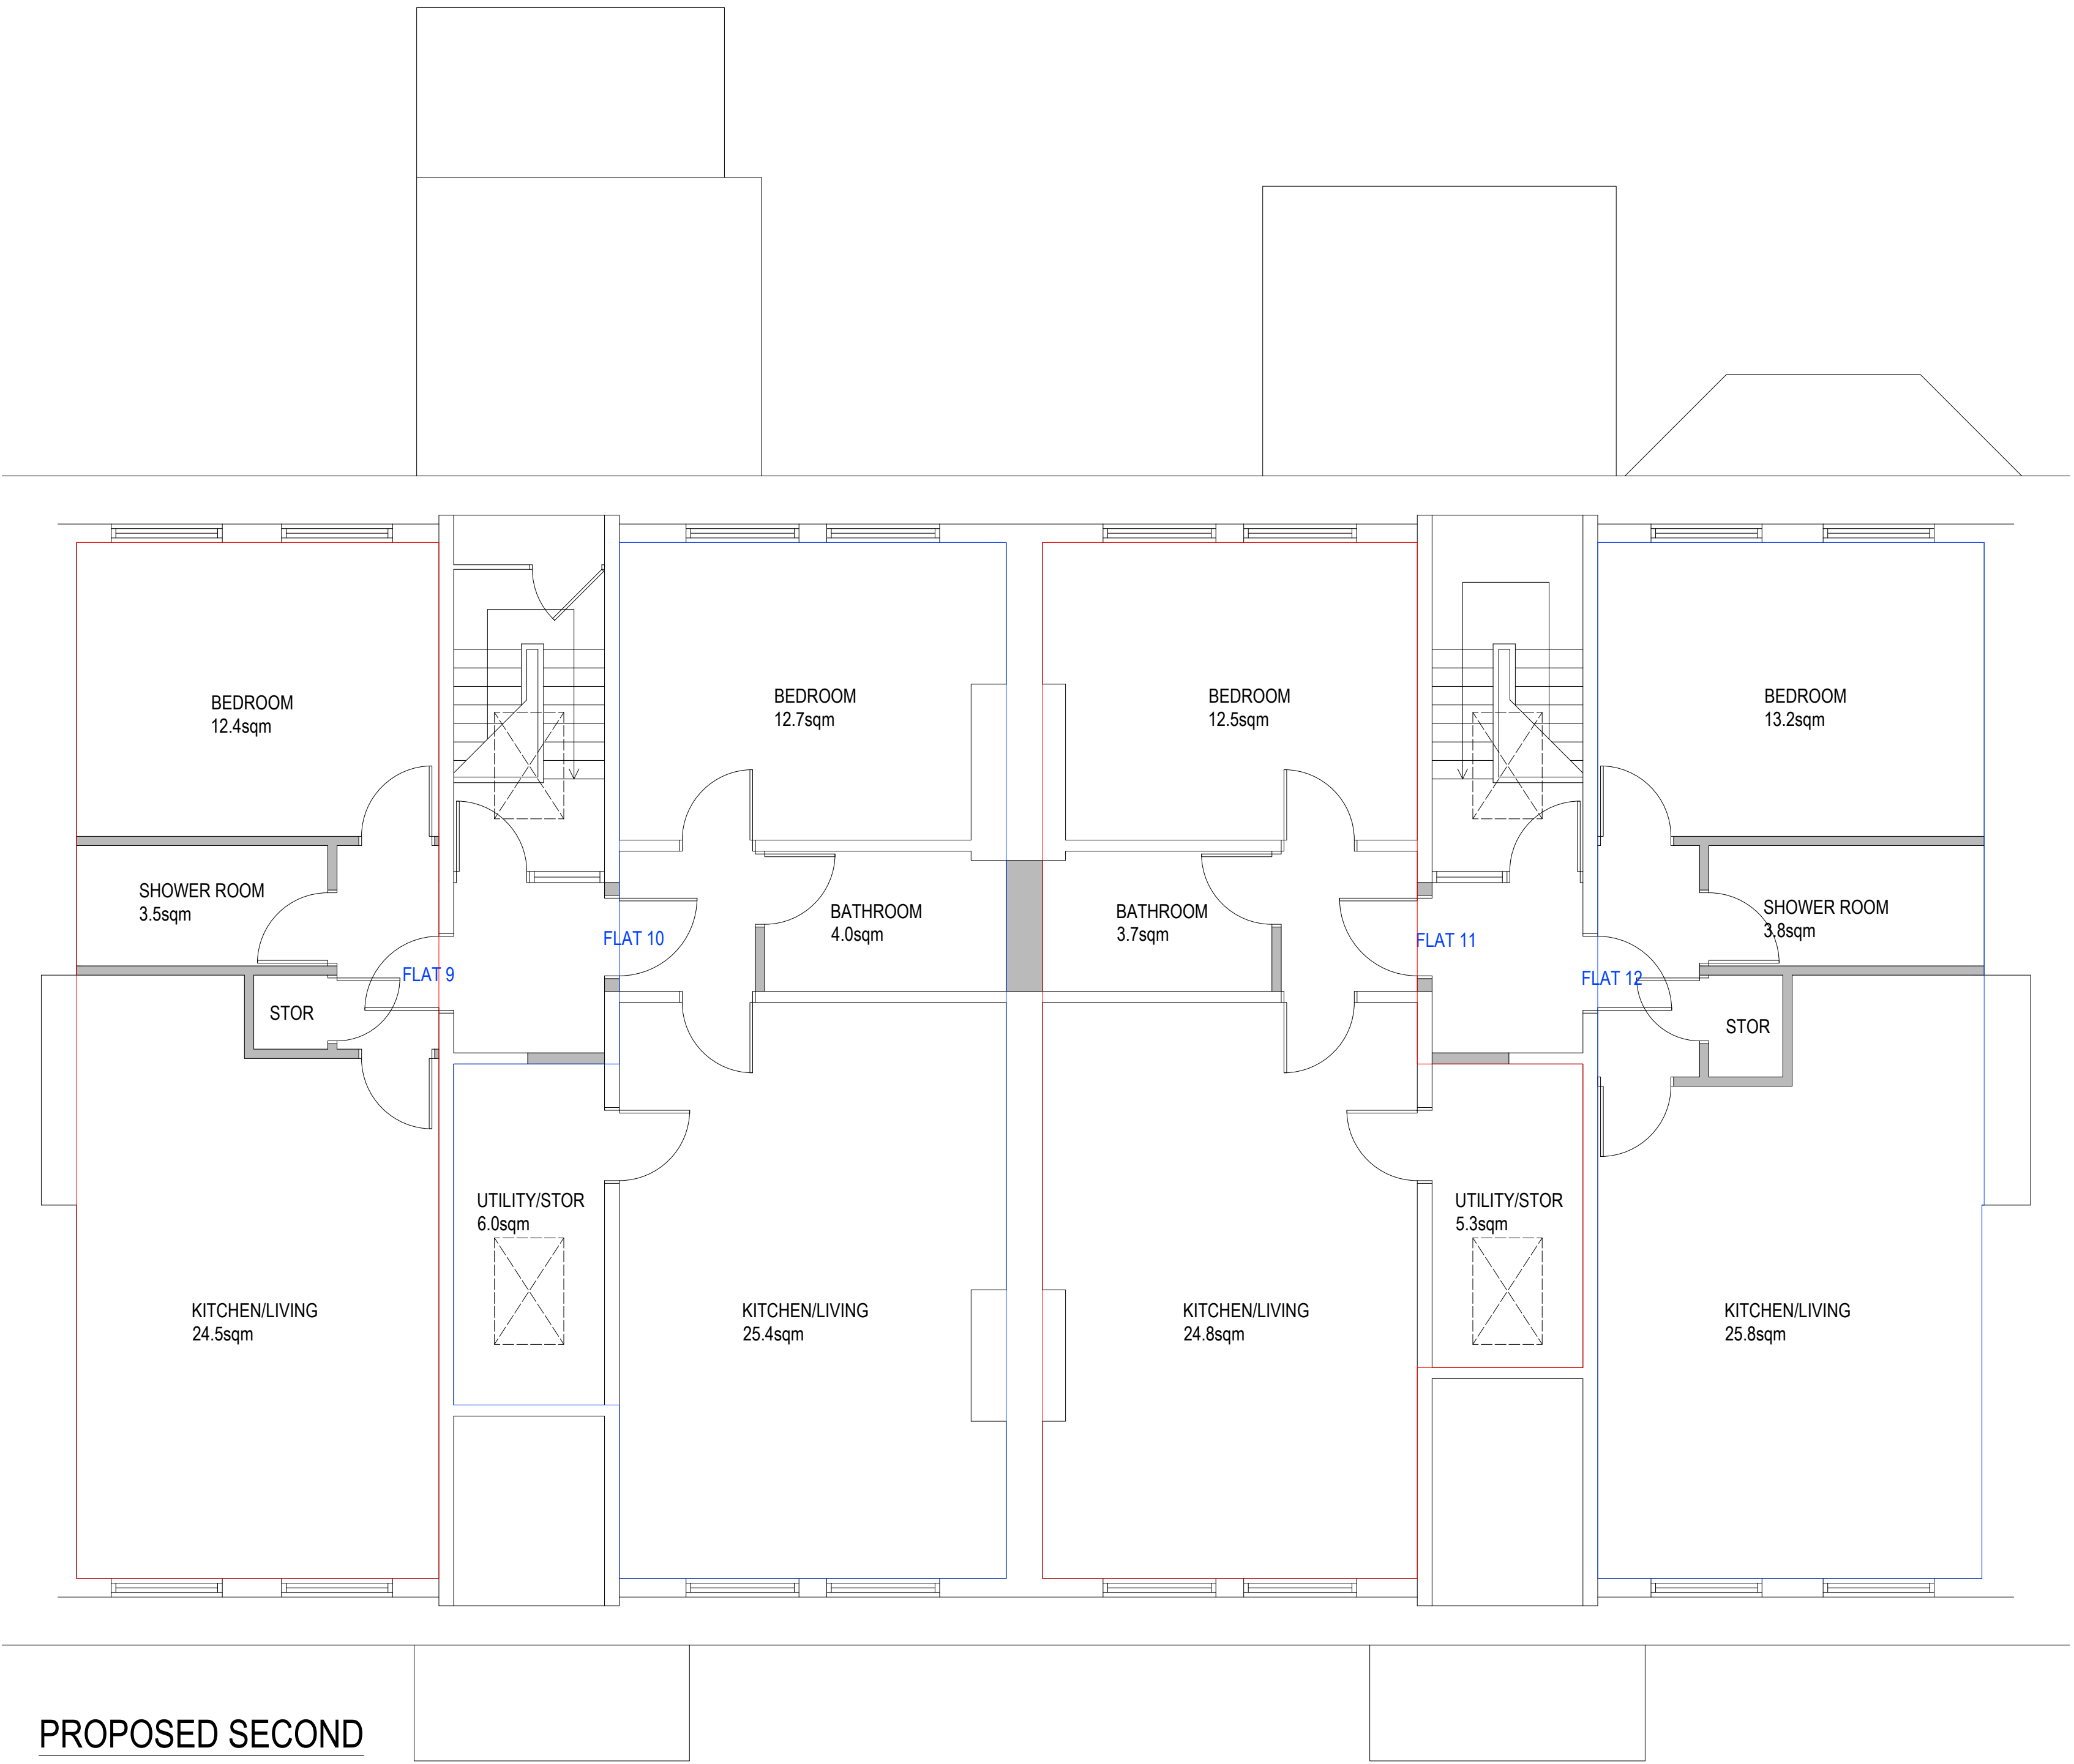  

FLAT 9 - 1 BED, 1 PERSON 43.5sqm
FLAT 10 - 1 BED, 2 PERSON 50.0sqm
FLAT 11 - 1 BED, 2 PERSON 50.0sqm
FLAT 12 - 1 BED, 1 PERSON 46.5sqm

GENERAL:
ADEPT DESIGN LTD. ALL RIGHTS RESERVED. NO PART OF THIS DOCUMENT MAY BE REPRODUCED WITHOUT PRIOR WRITTEN PERMISSION. COMPREHENSIVE SUPPORT IS PROVIDED THROUGHOUT THE APPLICATION PROCESS TO OPTIMISE YOUR SUBMISSION. HOWEVER, FINAL APPROVAL RESTS WITH THE LOCAL AUTHORITY AND CANNOT BE GUARANTEED.
DO NOT SCALE OFF THE DRAWING FOR CONSTRUCTION PURPOSES. THE DIMENSIONS PROVIDED ARE ONLY TO BE USED FOR PLANNING PERMISSION/BUILDING REGULATION PURPOSES AND ARE A APPROXIMATION. REPORT ANY DISCREPANCIES TO OUR OFFICE BEFORE PROCEEDING WITH THE WORK.
ALL DIMENSIONS ARE IN MILLIMETRES UNLESS STATED OTHERWISE.
ALL WORKS MUST ALIGN WITH PLANNING & THE BUILDING REGULATIONS APPROVED DOCUMENTS INC THE APPLICABLE BS CODES OF PRACTICE. WRITTEN CONSENT FROM THE NEIGHBOURING PROPERTY OWNER IS REQUIRED BEFORE ANY ENCROACHMENT OVER THE BOUNDARY LINE. INC. GUTTERS, OVERHANGS OR FOUNDATIONS AMONG ALL OTHERS.



W: adeptdesignltd.co.uk | M: 07496819062 | E: enquiries@adeptdesignltd.co.uk

PROJECT CHANGE OF USE FROM (CLASS E) TO 12 NO. FLATS (CLASS C3)
193-195 DRAKE STREET, ROCHDALE, OL11 1EF

TITLE PROPOSED SECOND

CLIENT ROCHE PROPERTY GROUP

SCALE 1:50 [A1]

NUMBER A05

REVISION 006

DATE 03/07/2026