



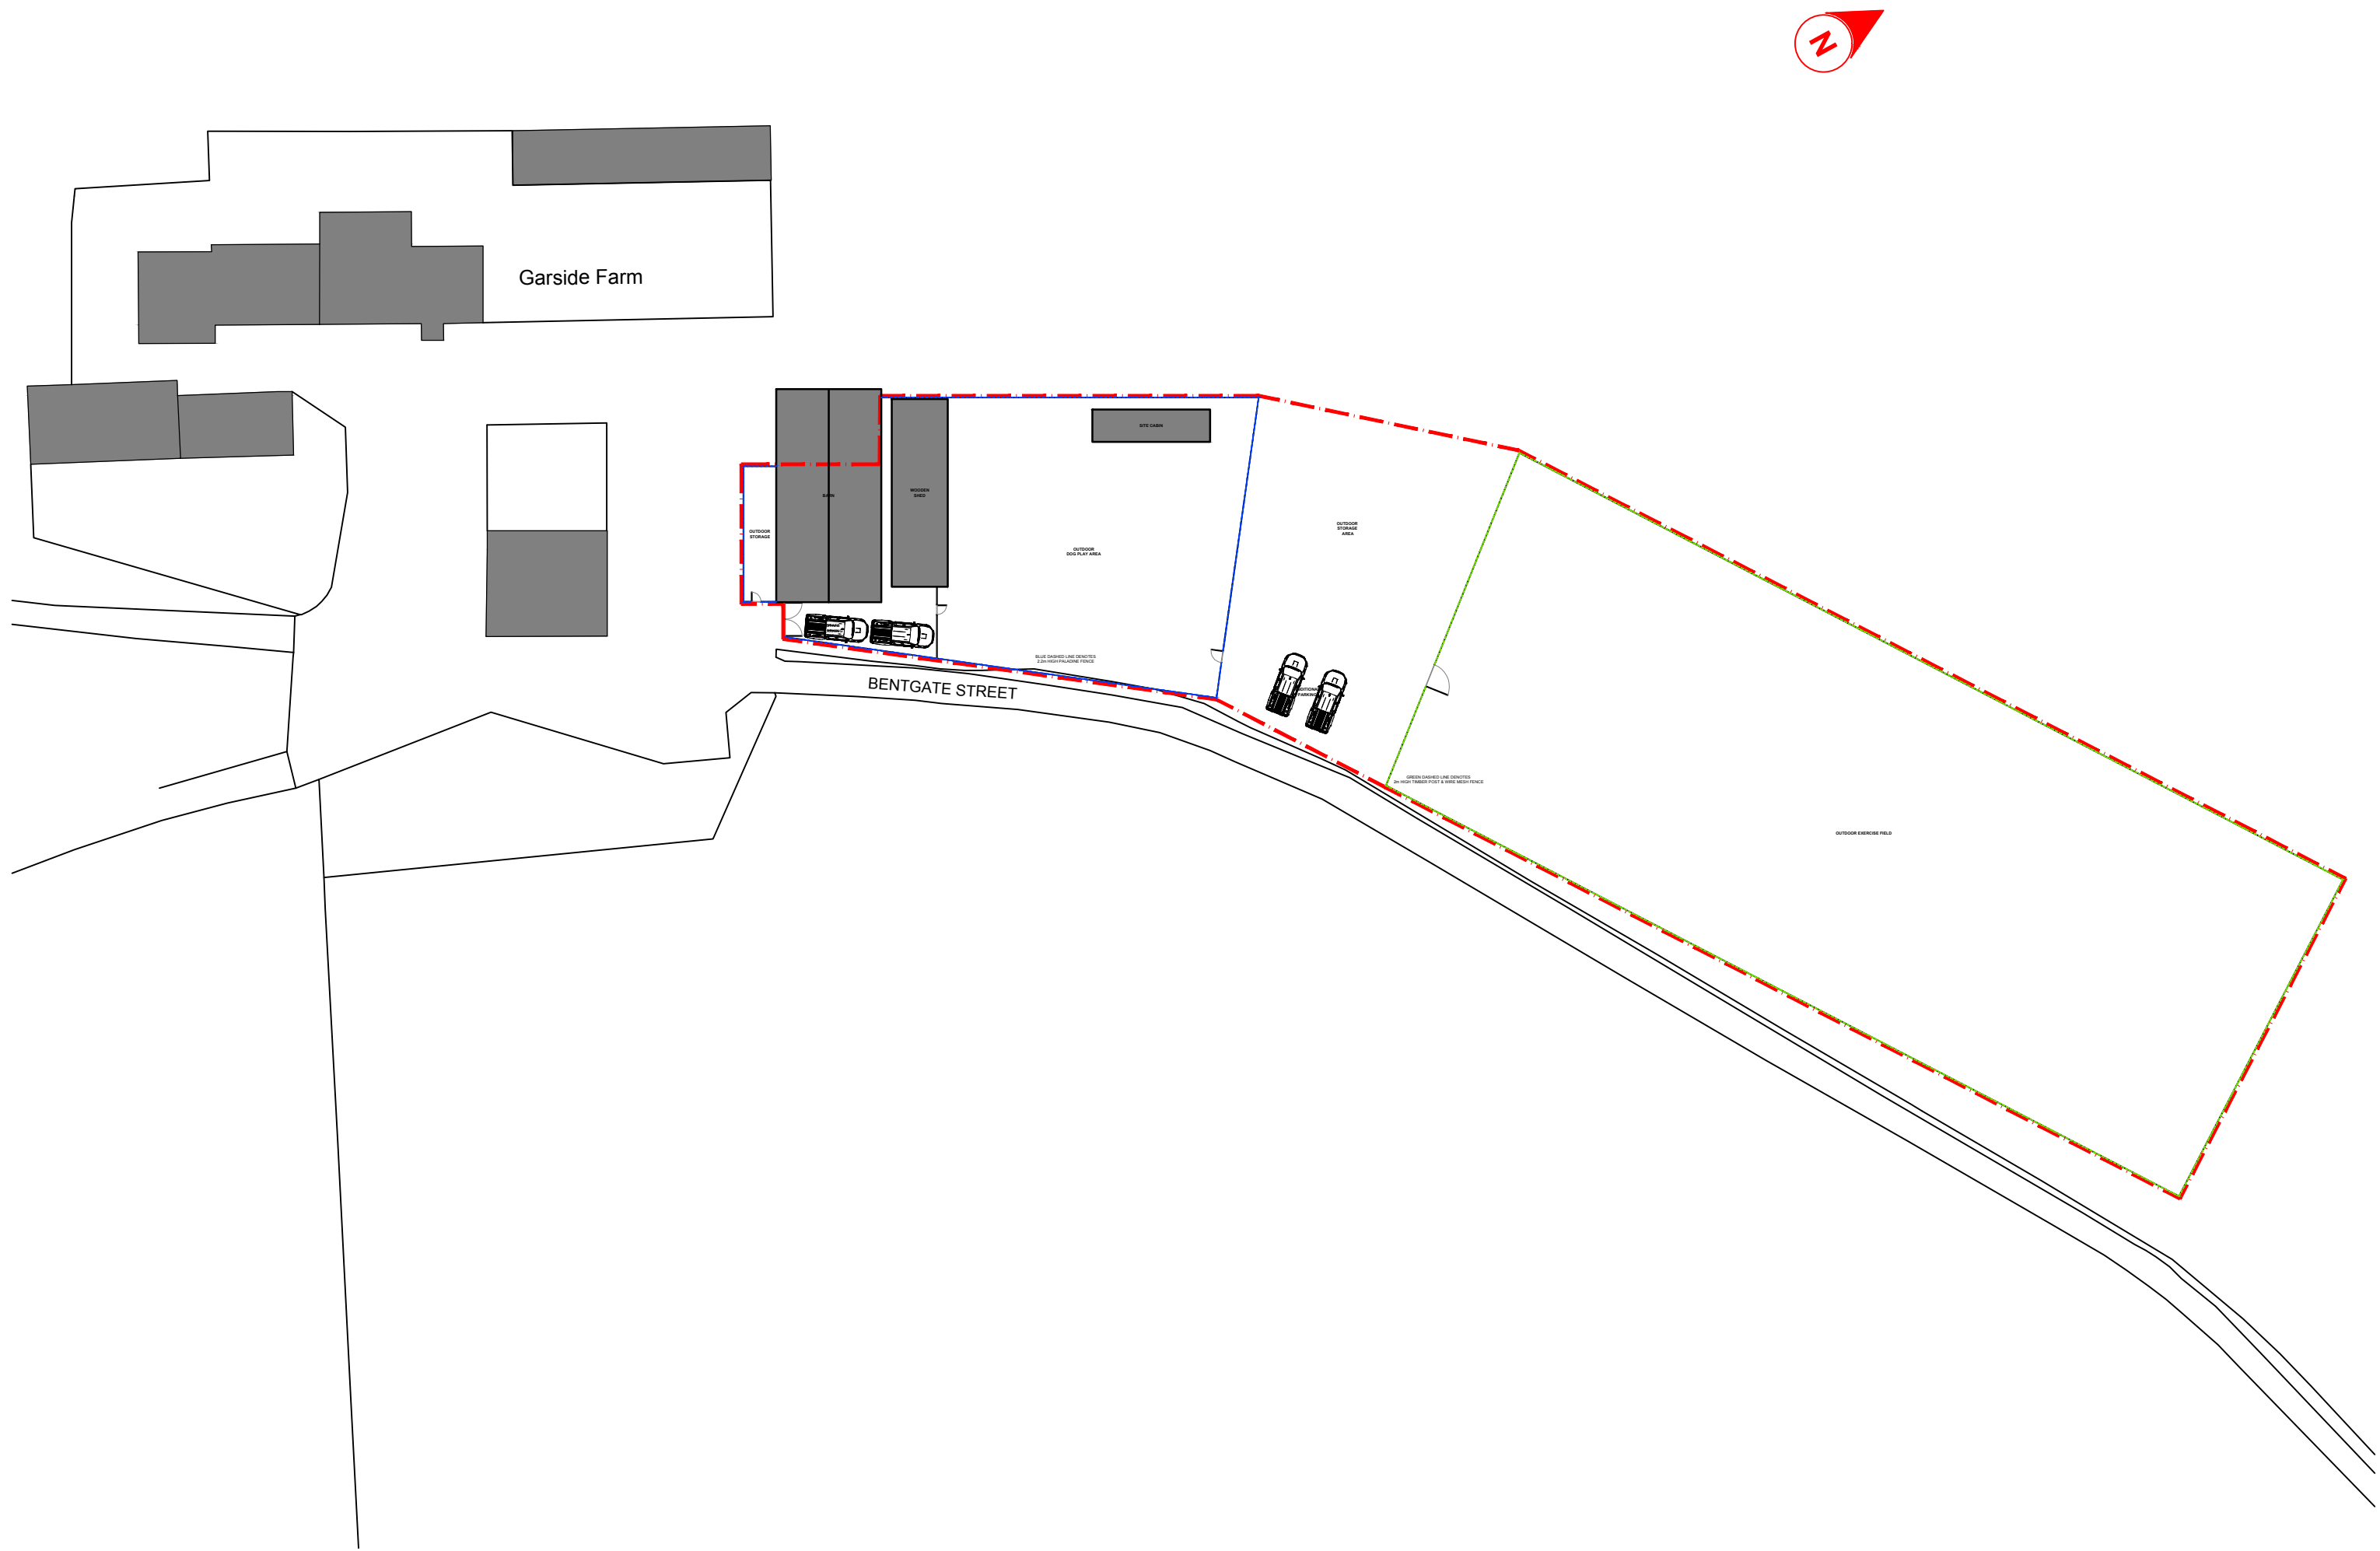

EXISTING SITE PLAN (1:500)

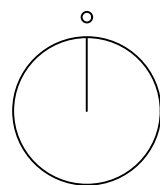

1. Drawings are based on survey data and may not accurately represent what is physically present.
2. Do not scale from this drawing. All dimensions to be site verified by the contractor before proceeding.
3. All dimensions are in millimeters unless noted otherwise.
4. Your Practice Name Ltd shall be notified in writing of any discrepancies.

REV	DATE	DRAWN BY	APPR. BY	NOTES

project:
GARSIDE FARM, MILNROW
ROCHDALE, OL16 4NU
status: PLANNING
revision:

EXISTING SITE PLAN
drawn by: PDP
approved by: PDP
date: 23.07.26
job no: 164ROC
scale: 1:500@A1