


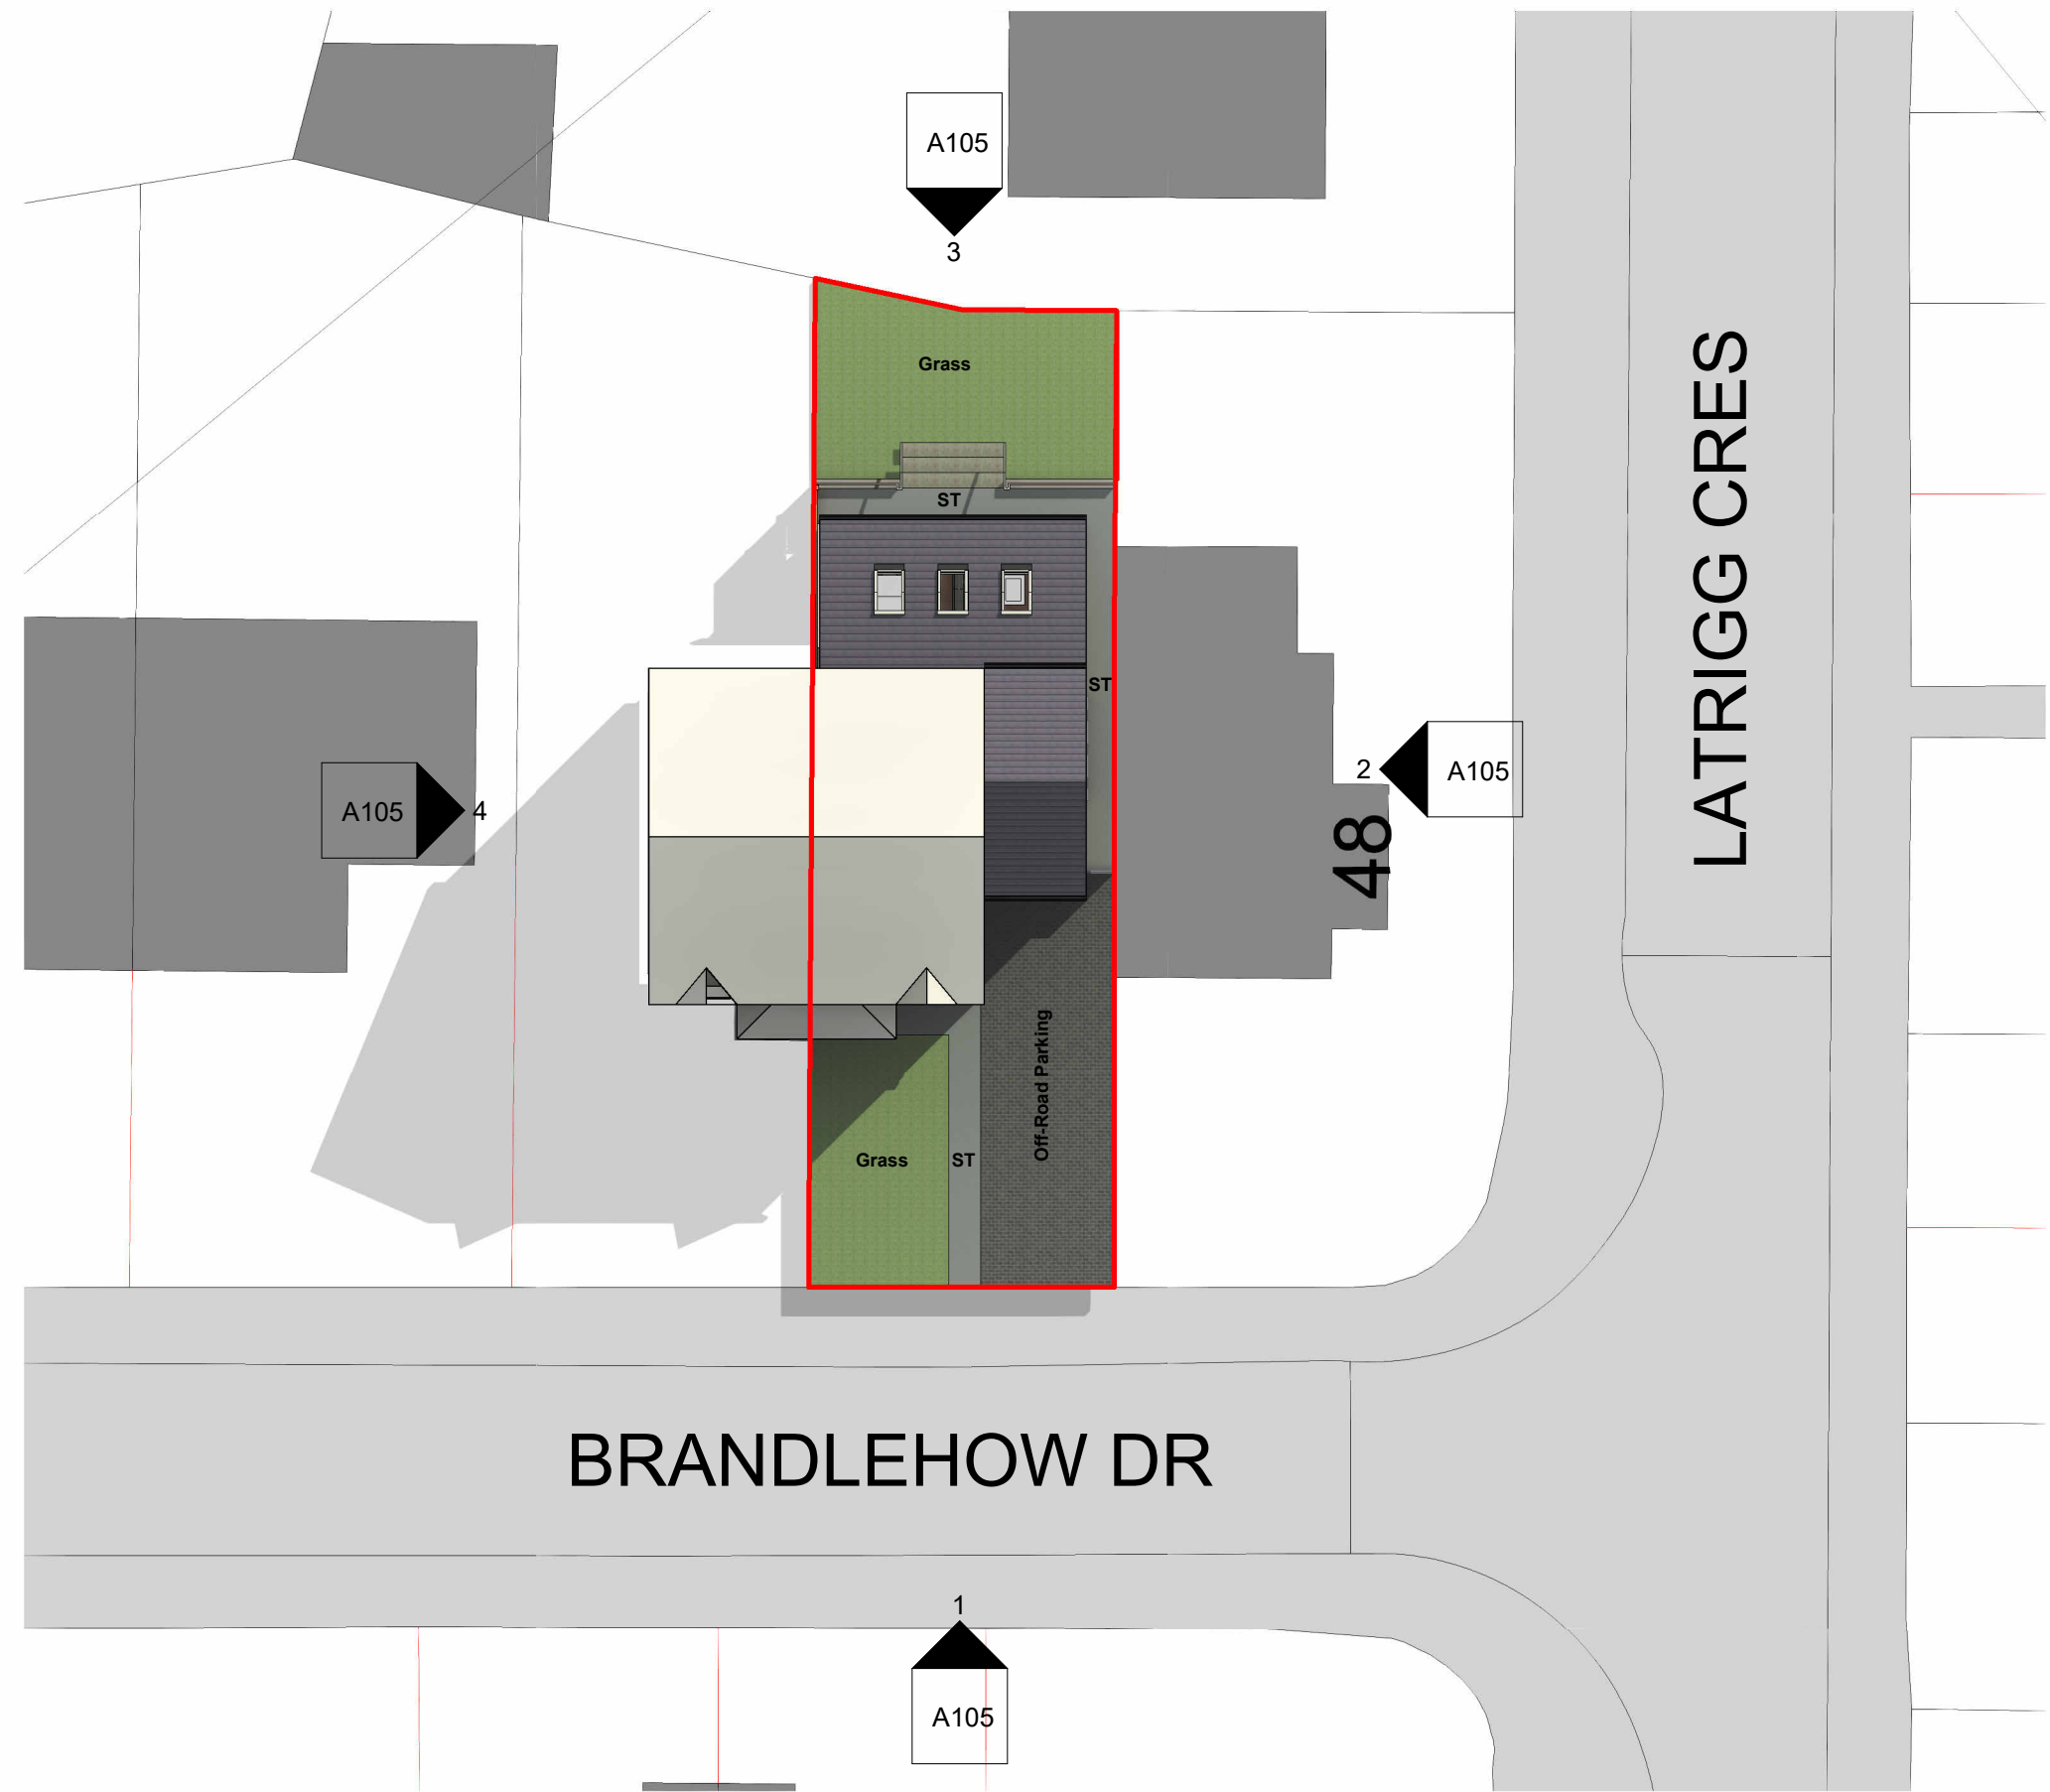

P-Site Plan
1 : 200

COPYRIGHT © ALL RIGHTS RESERVED BY ARCHITEK BDC LTD. DRAWING INDICATES DESIGN INTENT ONLY. NOT TO BE USED FOR CONSTRUCTION UNLESS STATED SO. TO BE READ IN CONJUNCTION WITH OTHER DRAWINGS OR SPECIFICATION WHERE PROVIDED.

ARCHITEK
BUILDING DESIGN CONSULTANCY

0161 511 8479
vikas@architek.uk
916 Stockport Road, Levenshulme, Manchester, M19 3AB

No.	Description	Date
P1	Issue to Planning	30.06.2026

PROJECT		ADDRESS		CLIENT		
Two storey side and single storey rear extension		43 Brandlehow Drive, Middleton M24 4QY		K Gierasimczuk		
		SHEET Proposed Site Plan		Date 23.06.2026	Project number 1375	Scale (@ A3) 1 : 200
Drawn by NM	DRAWING NUMBER A101			REV P1		
Checked by VA						
Rochdale MB Council	PURPOSE OF ISSUE Planning					