



VISUAL SCALE 1:100 @ A3

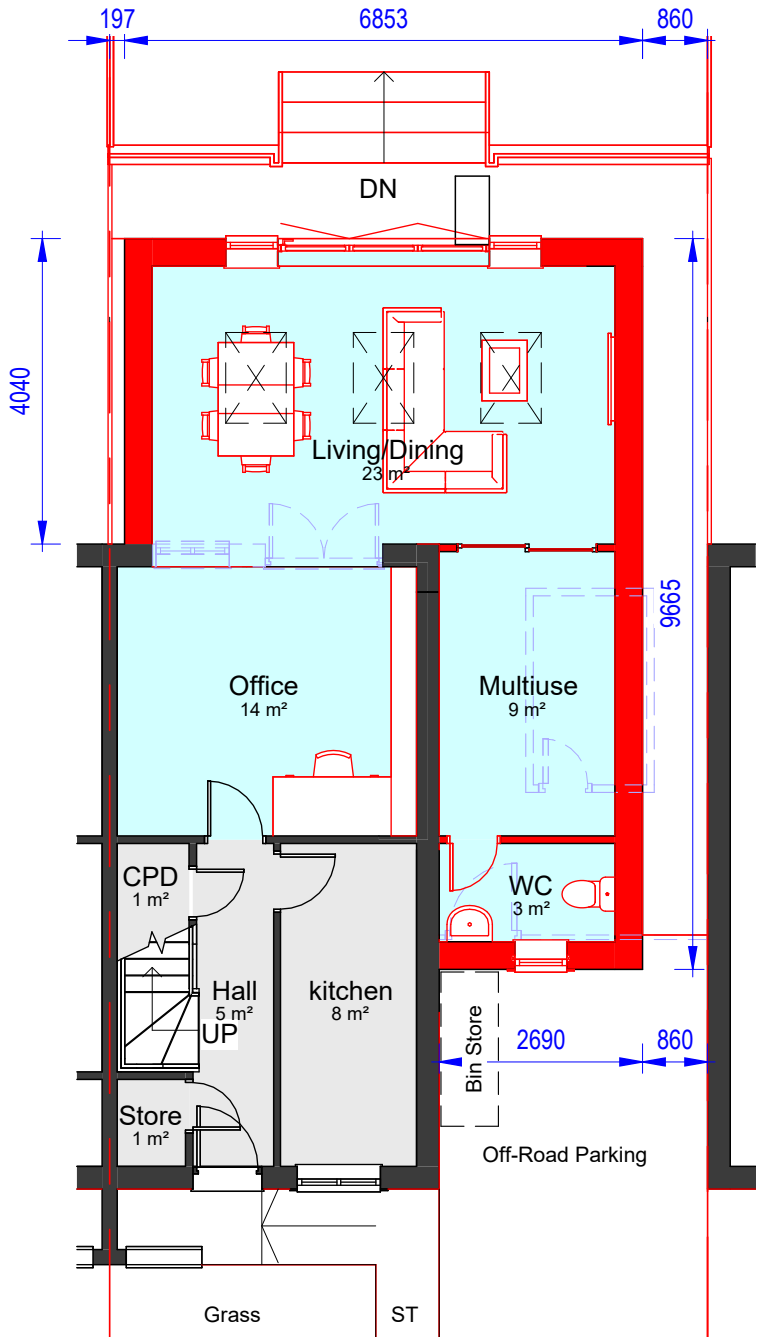

00-P-Ground Floor
1 : 100

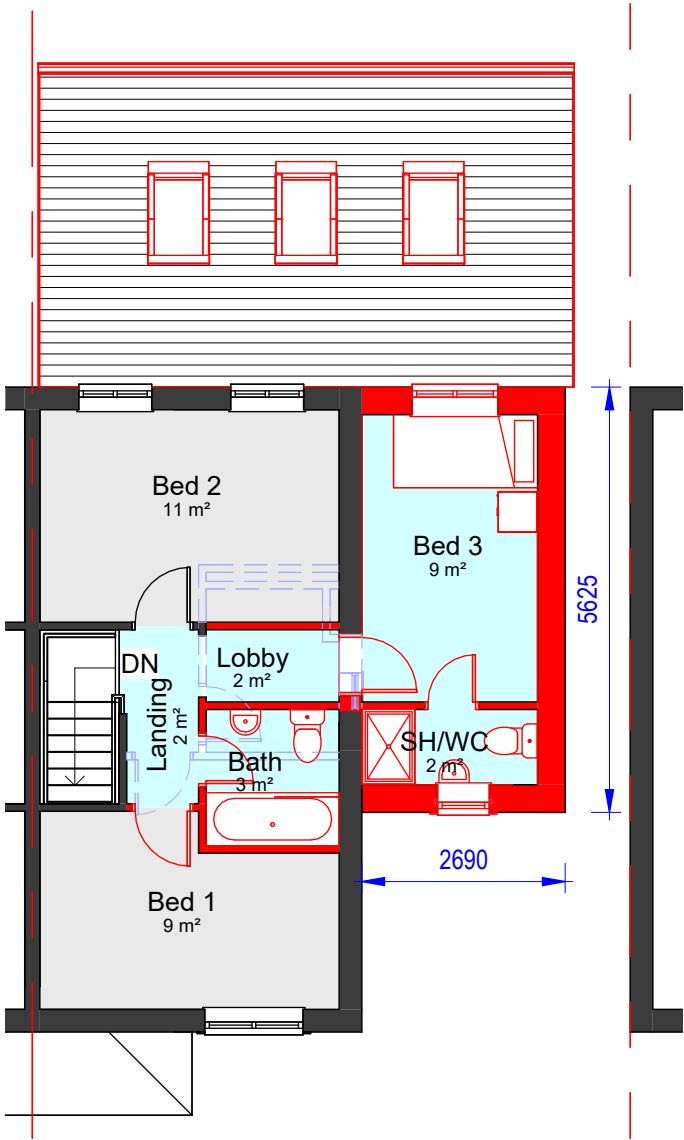

01-P-First Floor
1 : 100

COPYRIGHT © ALL RIGHTS RESERVED BY ARCHITEK BDC LTD. DRAWING INDICATES DESIGN INTENT ONLY. NOT TO BE USED FOR CONSTRUCTION UNLESS STATED SO. TO BE READ IN CONJUNCTION WITH OTHER DRAWINGS OR SPECIFICATION WHERE PROVIDED.



0161 511 8479

vikas@architek.uk
916 Stockport Road, Levenshulme, Manchester, M19 3AB

No.	Description	Date
P1	Issue to Planning	30.06.2026

PROJECT		ADDRESS	CLIENT				
Two storey side and single storey rear extension		43 Brandlehow Drive, Middleton M24 4QY	K Gierasimczuk				
		SHEET	Date 23.06.2026	Project number 1375	Scale (@ A3) 1 : 100		
Rochdale MB Council	PURPOSE OF ISSUE Planning		Proposed Floor Plans	Drawn by NM	DRAWING NUMBER		REV
				Checked by VA	A104	P1	