

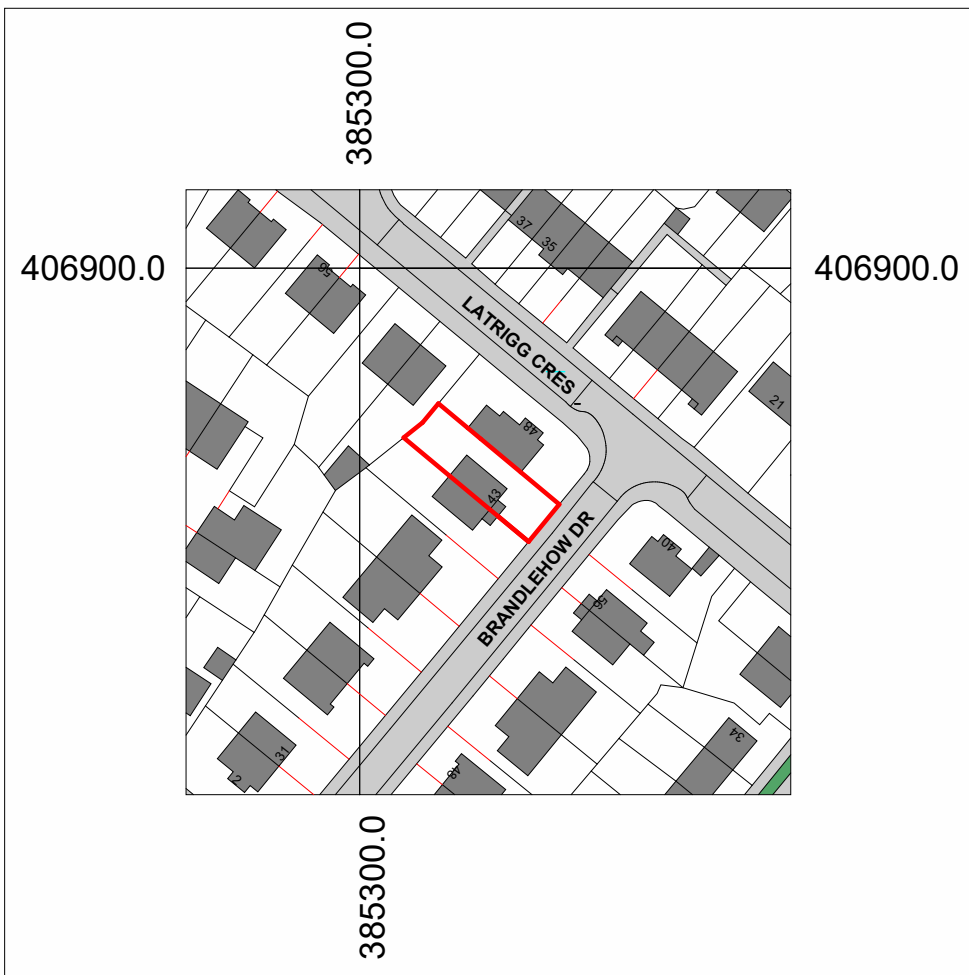


Location Plan
1 : 1250

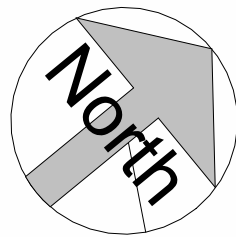

E-Site Plan
1 : 200

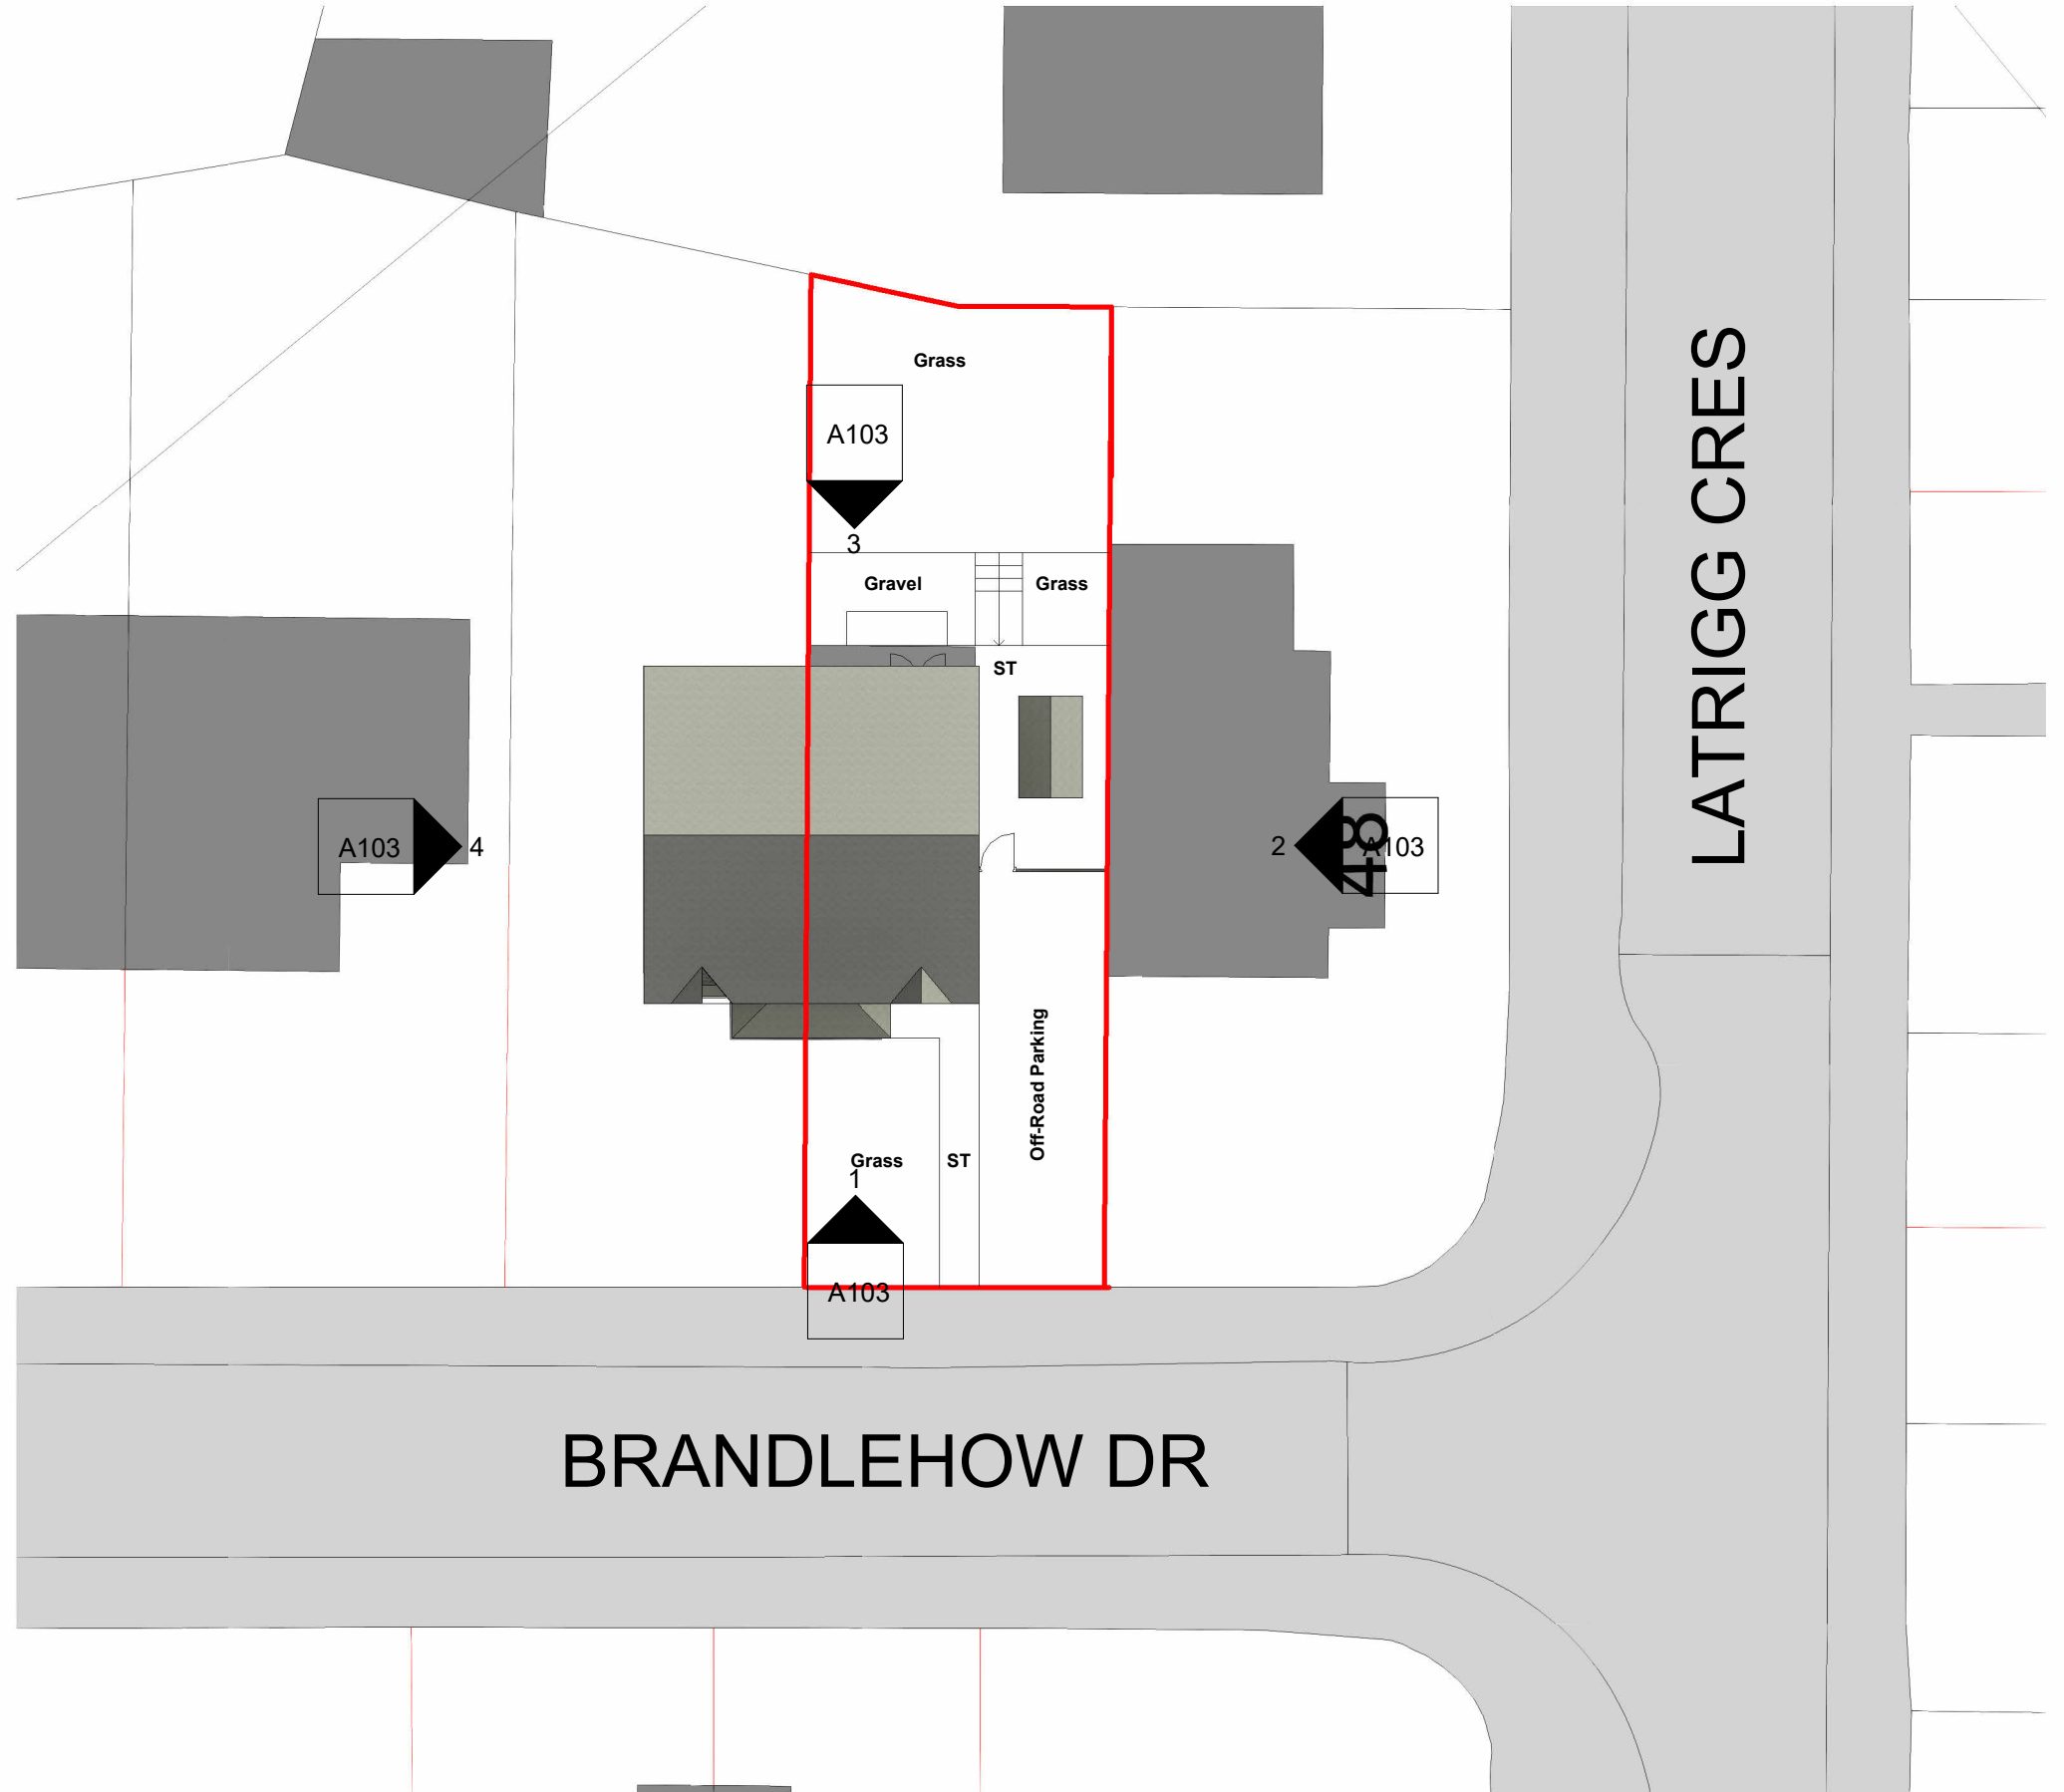

COPYRIGHT © ALL RIGHTS RESERVED BY ARCHITEK BDC LTD. DRAWING INDICATES DESIGN INTENT ONLY. NOT TO BE USED FOR CONSTRUCTION UNLESS STATED SO. TO BE READ IN CONJUNCTION WITH OTHER DRAWINGS OR SPECIFICATION WHERE PROVIDED.

ARCHITEK
BUILDING DESIGN CONSULTANCY

0161 511 8479

vikas@architek.uk
916 Stockport Road, Levenshulme, Manchester, M19 3AB

No.	Description	Date
P1	Issue to Planning	30.06.2026

PROJECT		ADDRESS	CLIENT			
Two storey side and single storey rear extension		43 Brandlehow Drive, Middleton M24 4QY	K Gierasimczuk			
		SHEET	Date 23.06.2026	Project number 1375	Scale (@ A3) As indicated	
Rochdale MB Council	PURPOSE OF ISSUE Planning		Location and Site Plan	Drawn by NM	DRAWING NUMBER A100	REV P1
				Checked by VA		