



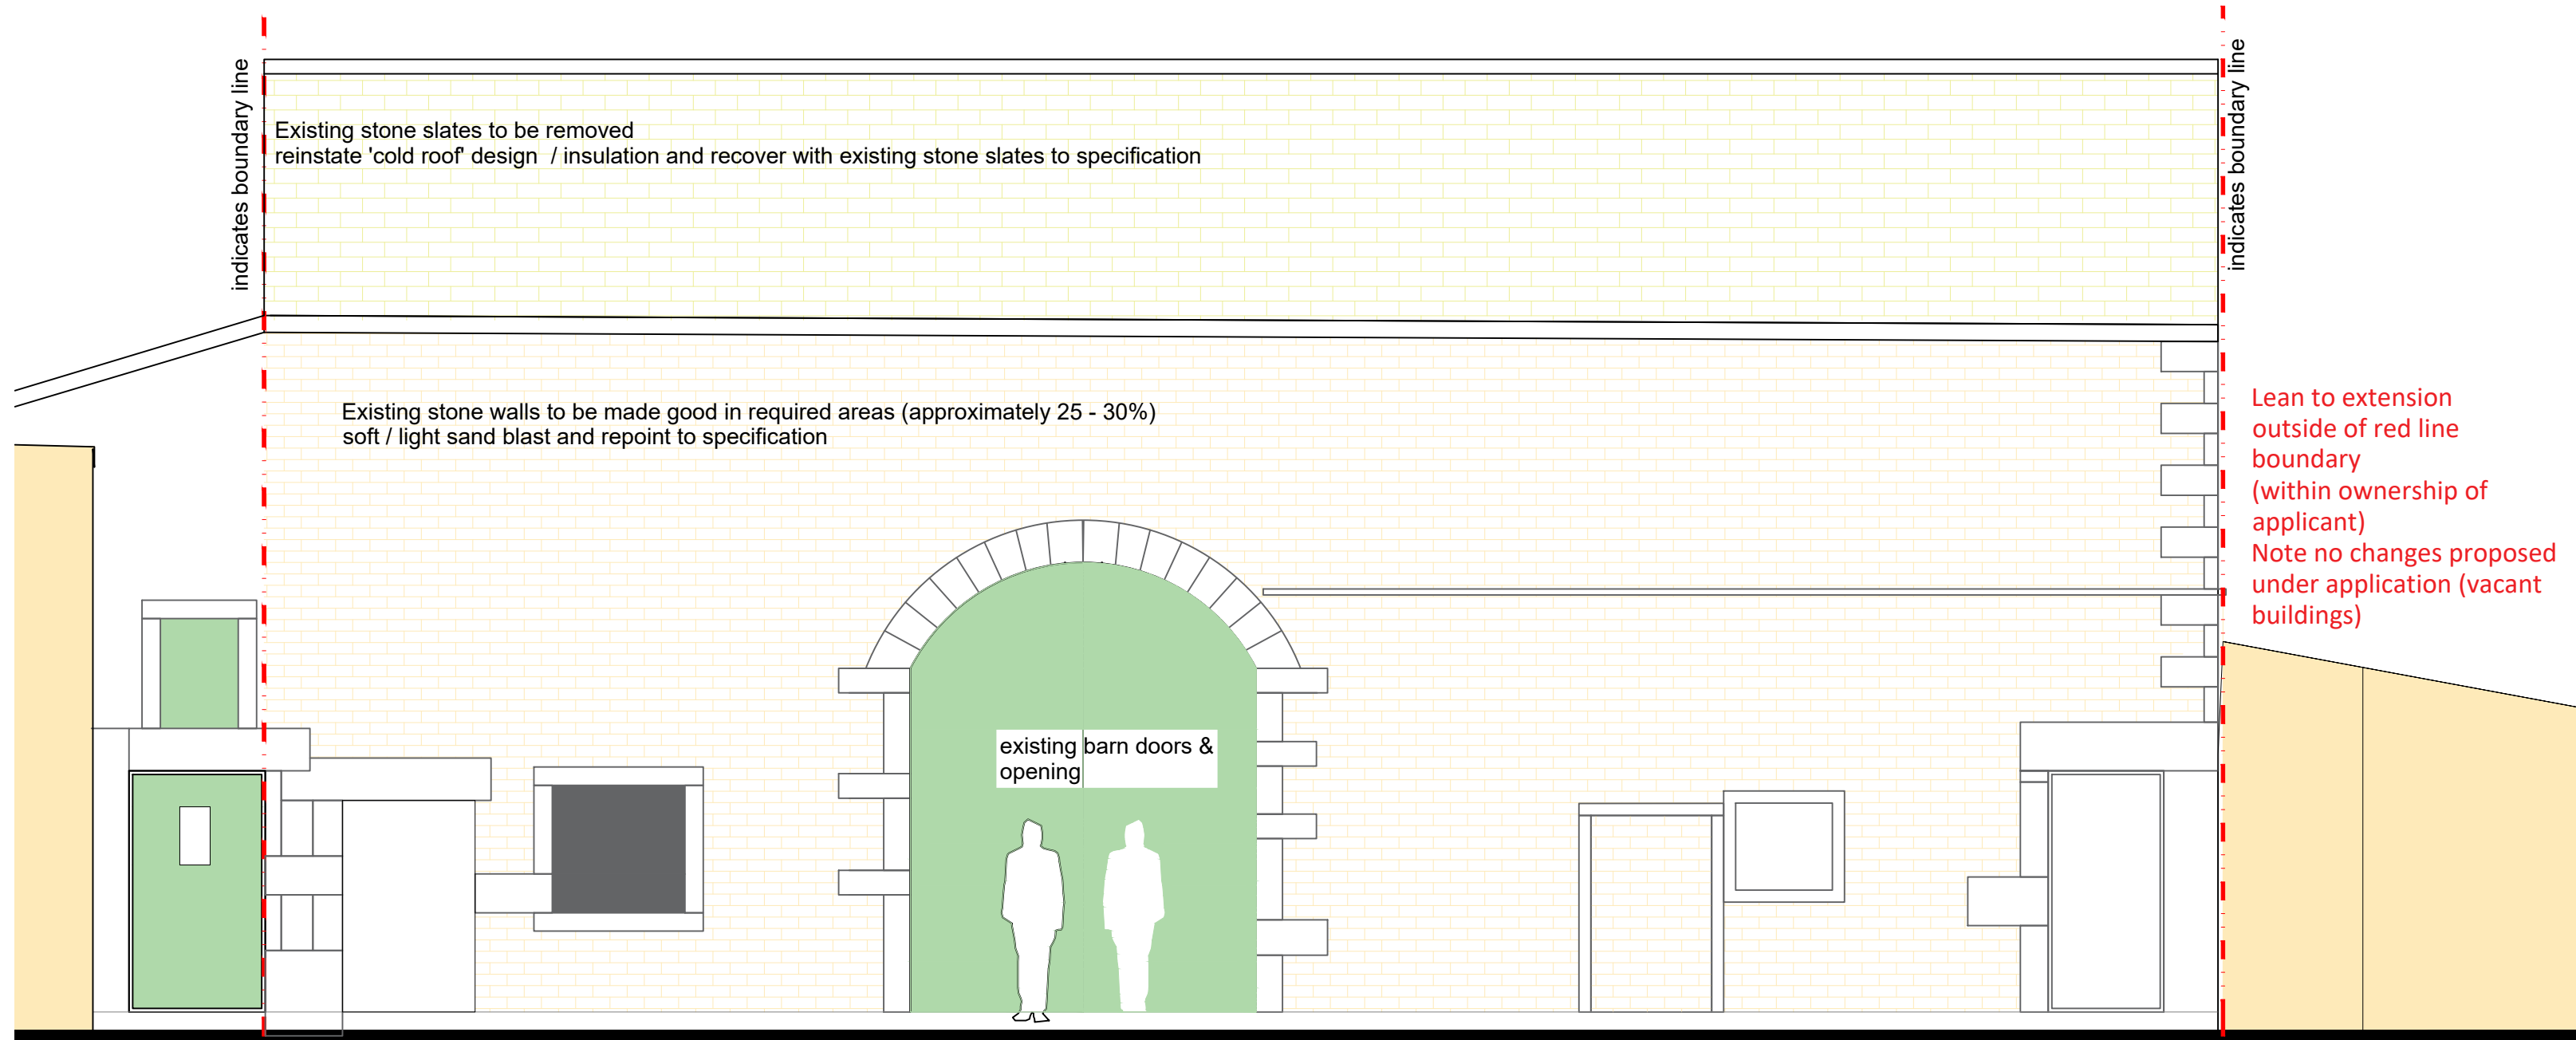


Existing Front Elevation (South) scale 1:50



Existing Front Elevation (photo)

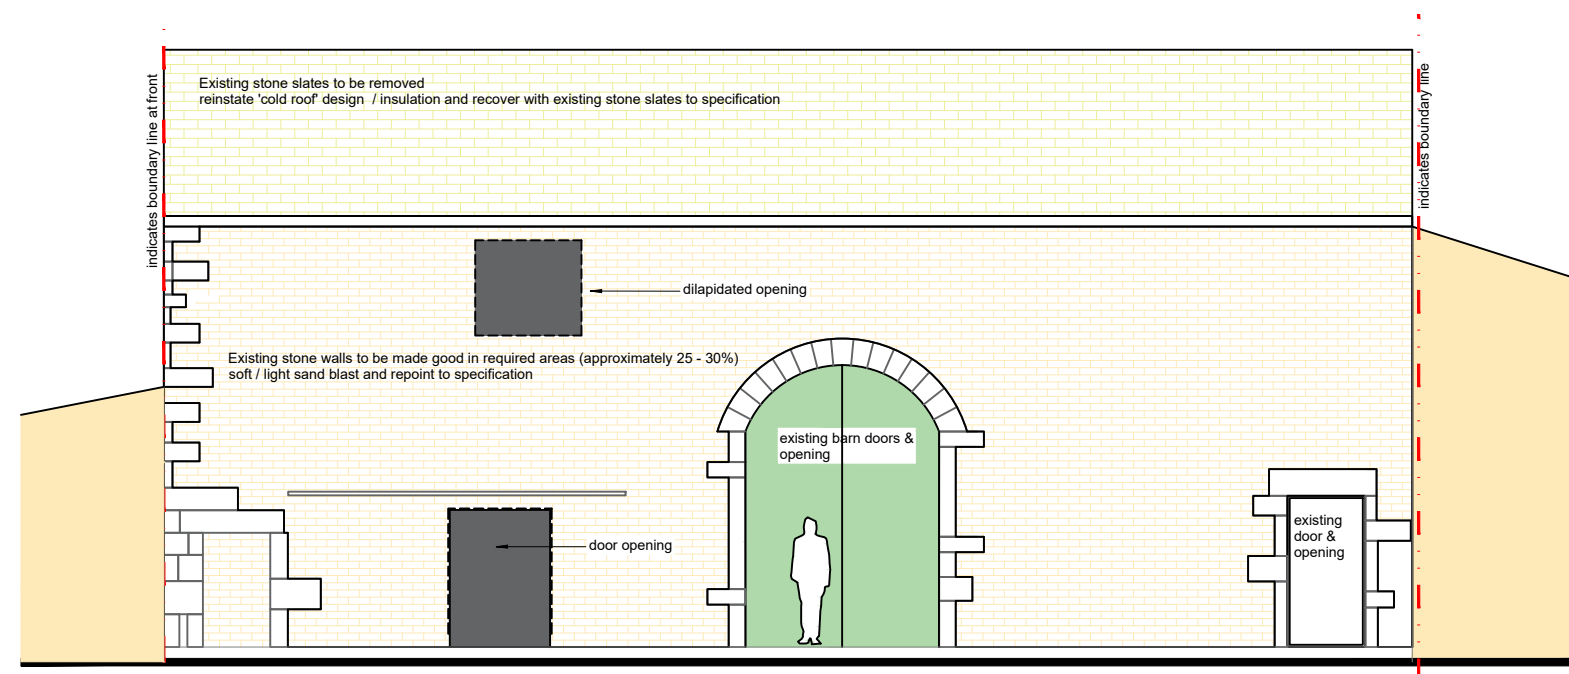

Existing Rear Elevation (North) scale 1:100

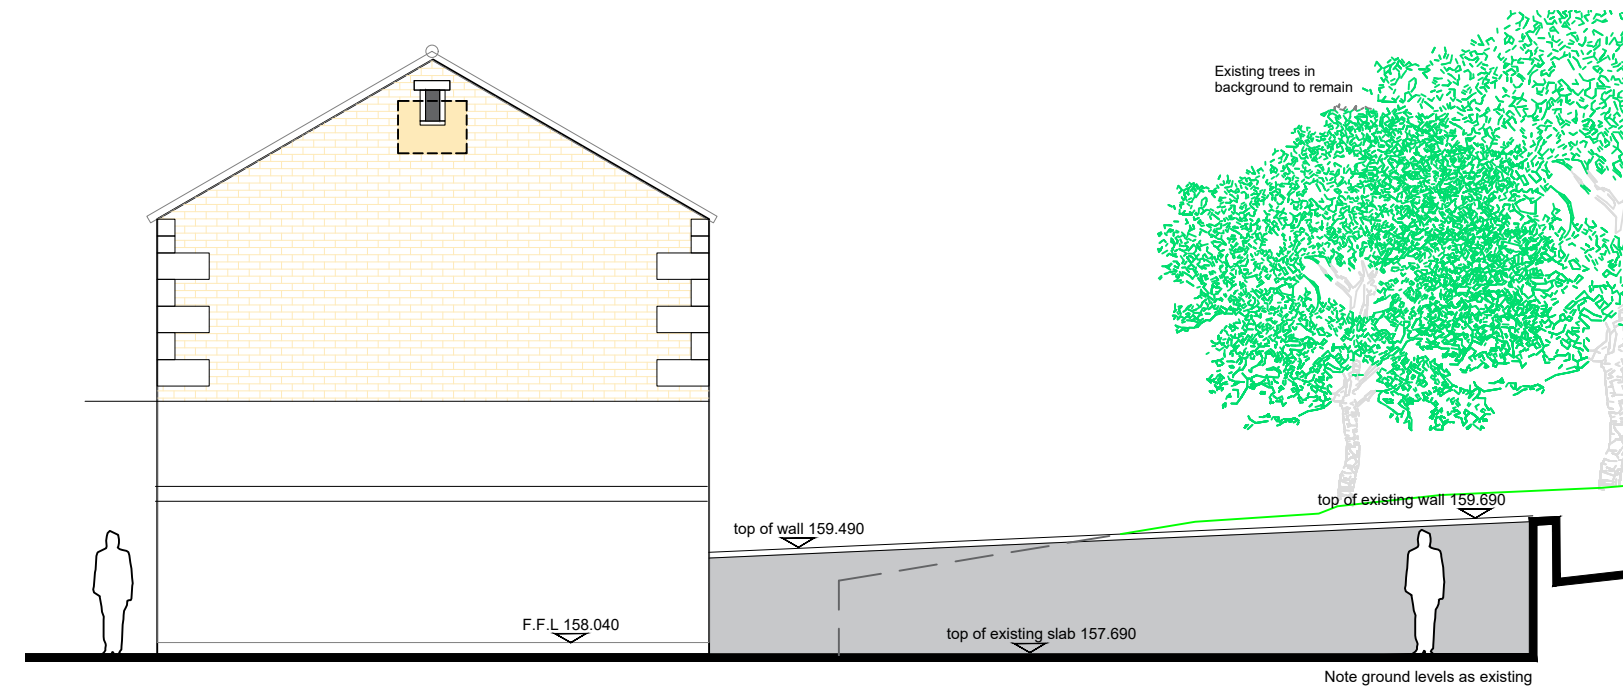

Existing Gable Elevation (East)



Existing Rear Elevation (photo)

© This Drawing & Design is the copyright of QCD architecture and should not be reproduced without written consent.  
Contractors are to check all levels & dimensions on site prior to site works commencing & report discrepancies to the Designers.  
DO NOT SCALE THIS DRAWING

**GENERAL**  
All works to be carried out in accordance with British Standards, Codes of Practice, current Building Regulations, any associated amendments current to the lodging of the Application and the satisfaction of the Building Control Officer. Manufacturers written specifications and instructions for detail use. All works to be implemented in accordance with current Health and Safety Legislation inclusive of protective works.

Any discrepancies between the drawings and legislation to be brought to the immediate attention of the Contracts Administrator.

This drawing should be read in conjunction with all other QCD Architectural Services and Clients Design Brief.

**EXCAVATIONS:**  
The contractor is to be responsible for the correct dimensional layout and setting out. All Service Authorities are to be contacted prior to works commencing on site.

Drawings to be read in conjunction with STRUCTURAL ENGINEERS DETAILS

## PLANNING DRAWING

|                 |                                   |                 |            |
|-----------------|-----------------------------------|-----------------|------------|
| Project:        | <b>Lower Town House Farm Barn</b> |                 |            |
|                 | Townhouse Road, Littleborough     |                 |            |
|                 | OL15 9JX                          |                 |            |
| Title:          | <b>Existing Barn Elevations</b>   |                 |            |
| Client:         | Vernon Wharmby                    |                 |            |
| Drawn By:       | WRS                               | on              | 23/09/2021 |
| Original Size:  | A2                                | Project Number: | 1017 / 08  |
| Drawing Number: | <b>08 B</b>                       |                 |            |

**QUALITY CREATIVE DESIGN**  
ARCHITECTURAL SERVICES

Tel :- 07756 910210  
Email :- qualitycreativedesign@gmail.com

ARCHITECTURE INTERIOR DESIGN PROJECT MANAGEMENT BUILDING CONSULTANCY