


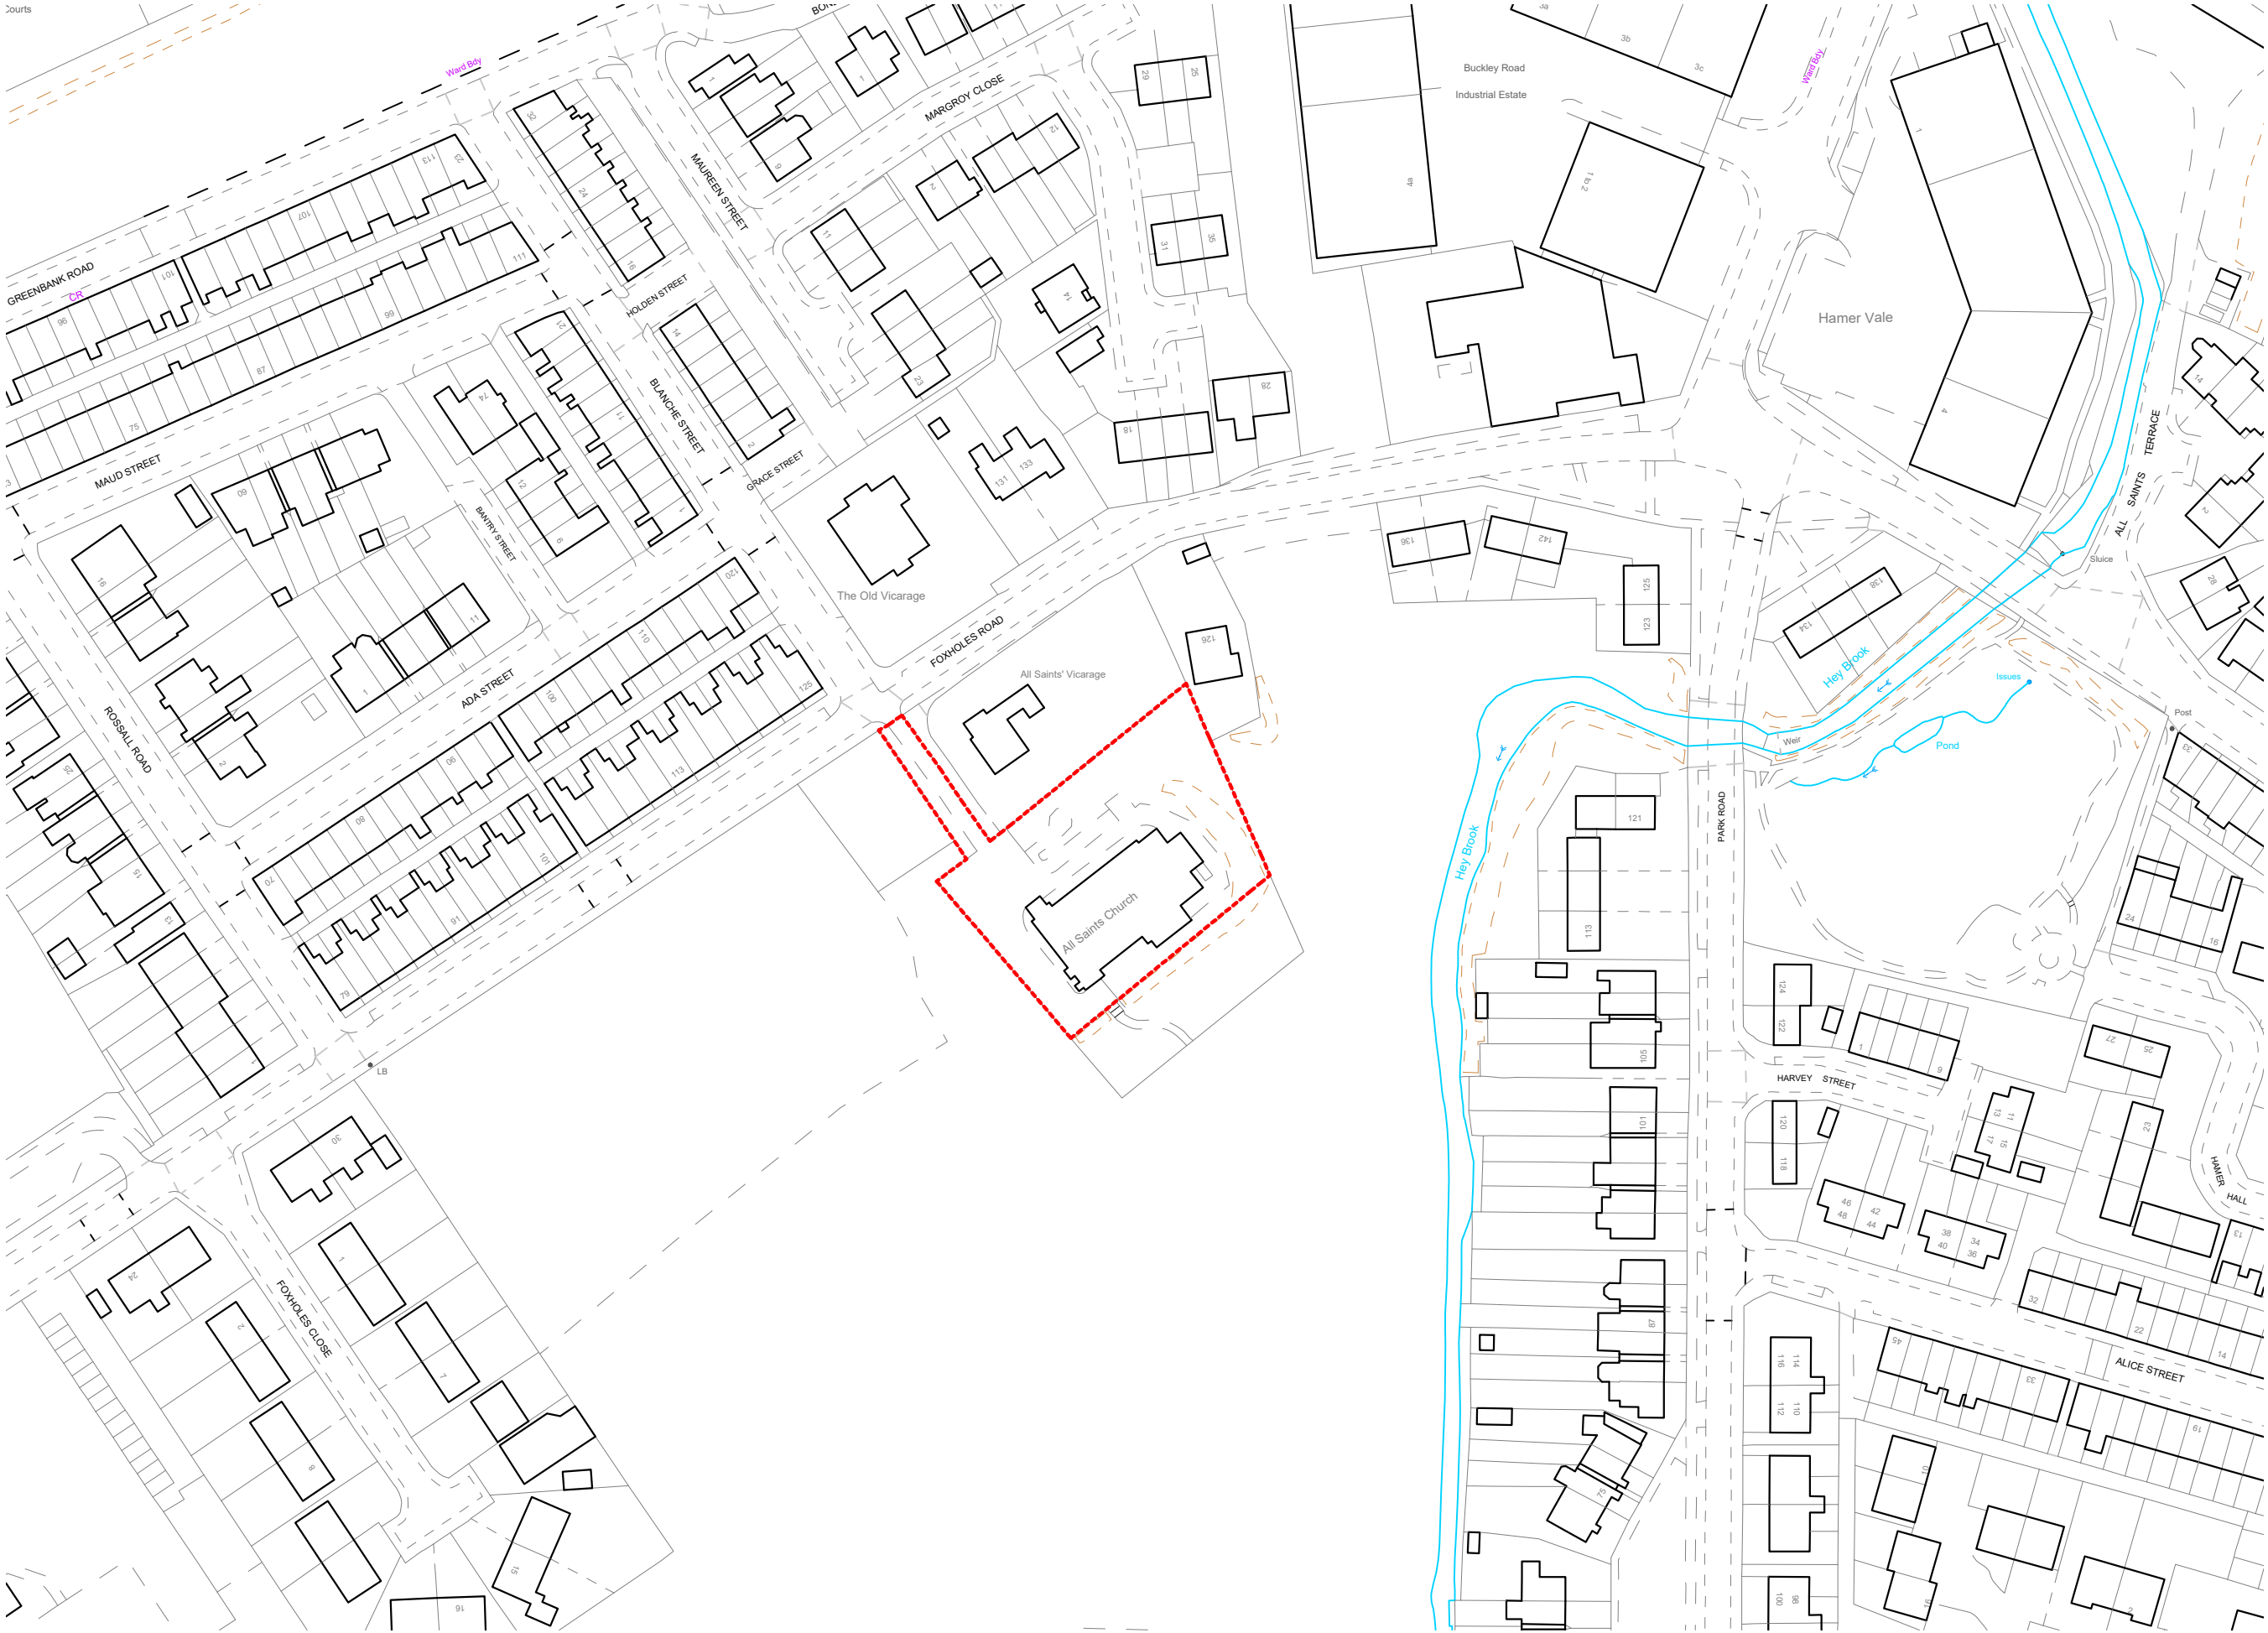

Dimensioning

Figured dimensions only to be taken from these designs and drawings. Work to annotated dimensions only. All dimensions to be checked on site. Architectural designers to be informed immediately of any discrepancies before work proceeds. Drawings are to be read in conjunction with relevant specifications, structural engineers and service engineers' drawings.

Rev	Date	Description
-	15/06/26	Issued to client for comments



S A L E M
ARCHITECTS

Architecture | Masterplanning | Graphics

CLIENT:

-

PROJECT:

All Saints Church,
Foxholes Road,
Rochdale,
OL12

TITLE:

Location Plan

SCALE:

1:1250 @ A3

DRAWING NO.

Sheet 1

REV:

DATE:


June 2026



LOCATION PLAN

1:1250 @ A3

Dimensioning
Figured dimensions only to be taken from these designs and drawings. Work to annotated dimensions only. All dimensions to be checked on site. Architectural designers to be informed immediately of any discrepancies before work proceeds. Drawings are to be read in conjunction with relevant specifications, structural engineers and service engineers' drawings.

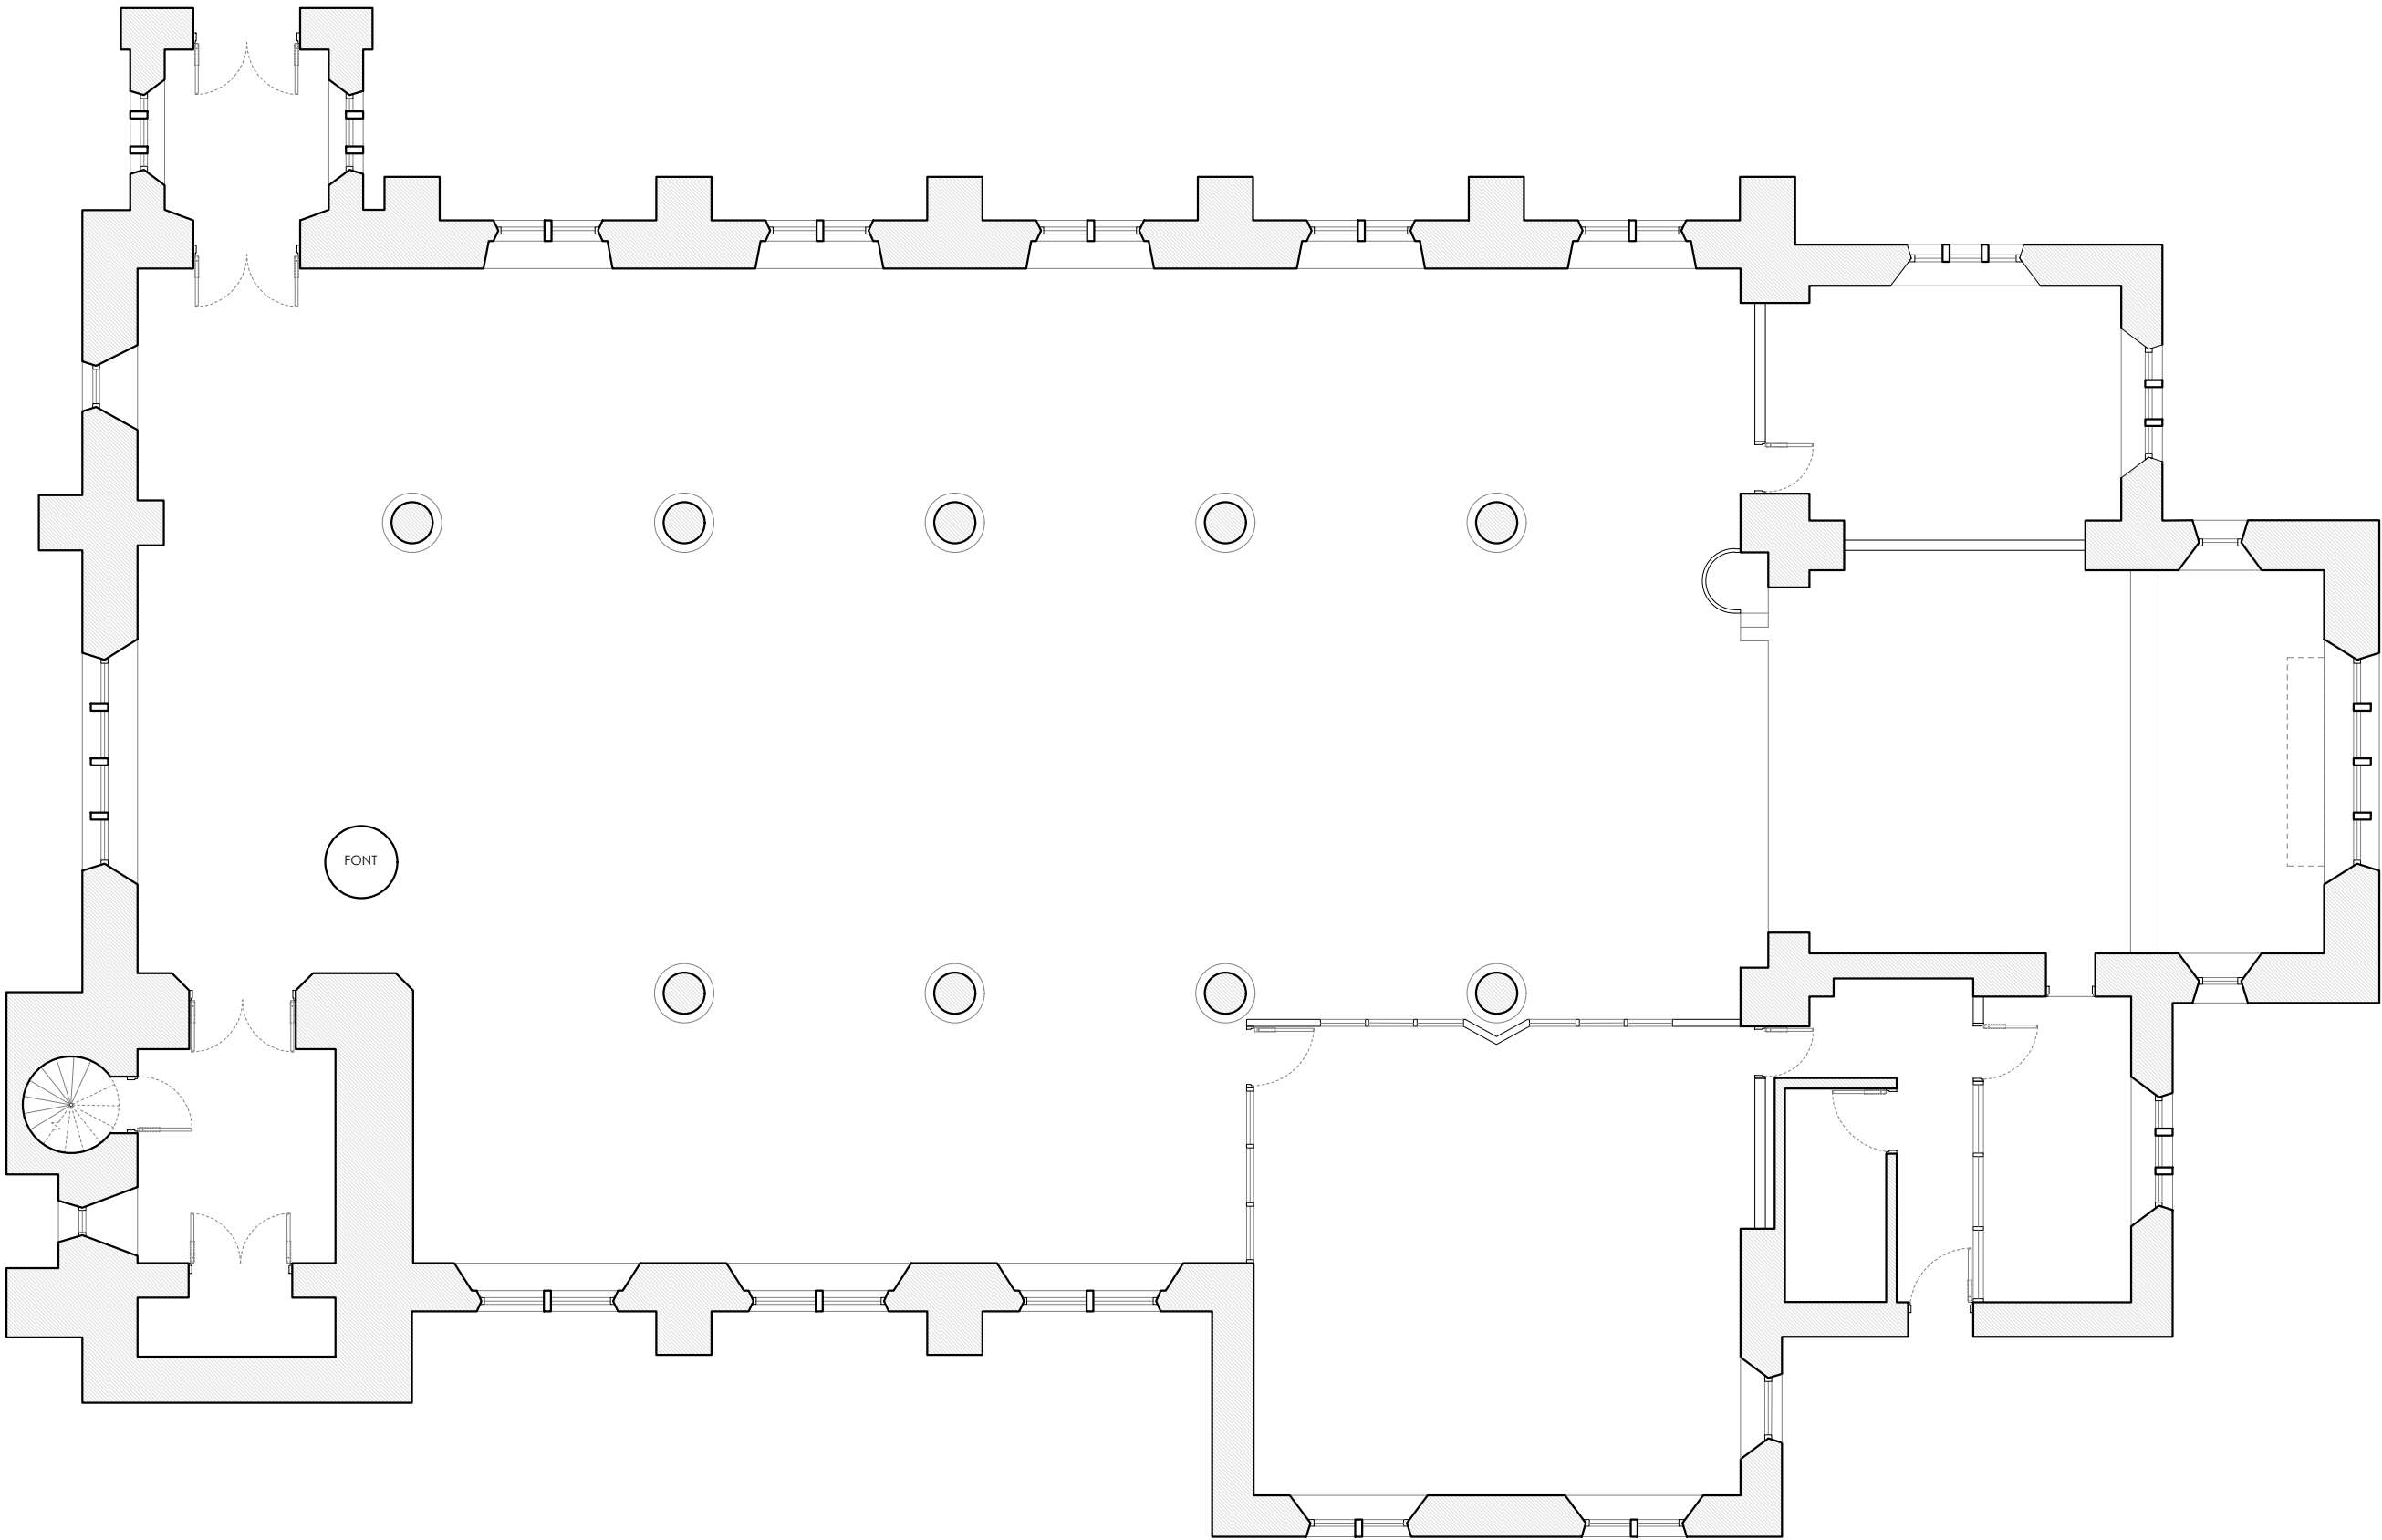

EXISTING GROUND FLOOR PLAN
1:100 @ A3
0m 1m 3m 5m

Rev	Date	Description
-	15/06/26	Issued to client for comments




S A L E E M
ARCHITECTS

Architecture | Masterplanning | Graphics

CLIENT:	-
PROJECT:	All Saints Church, Foxholes Road, Rochdale, OL12
TITLE:	Existing Plans
SCALE:	1:100 @ A3
DRAWING NO.	Sheet 2
REV:	
DATE:	June 2026

Dimensioning
Figured dimensions only to be taken from these designs and drawings. Work to annotated dimensions only. All dimensions to be checked on site. Architectural designers to be informed immediately of any discrepancies before work proceeds. Drawings are to be read in conjunction with relevant specifications, structural engineers and service engineers' drawings.

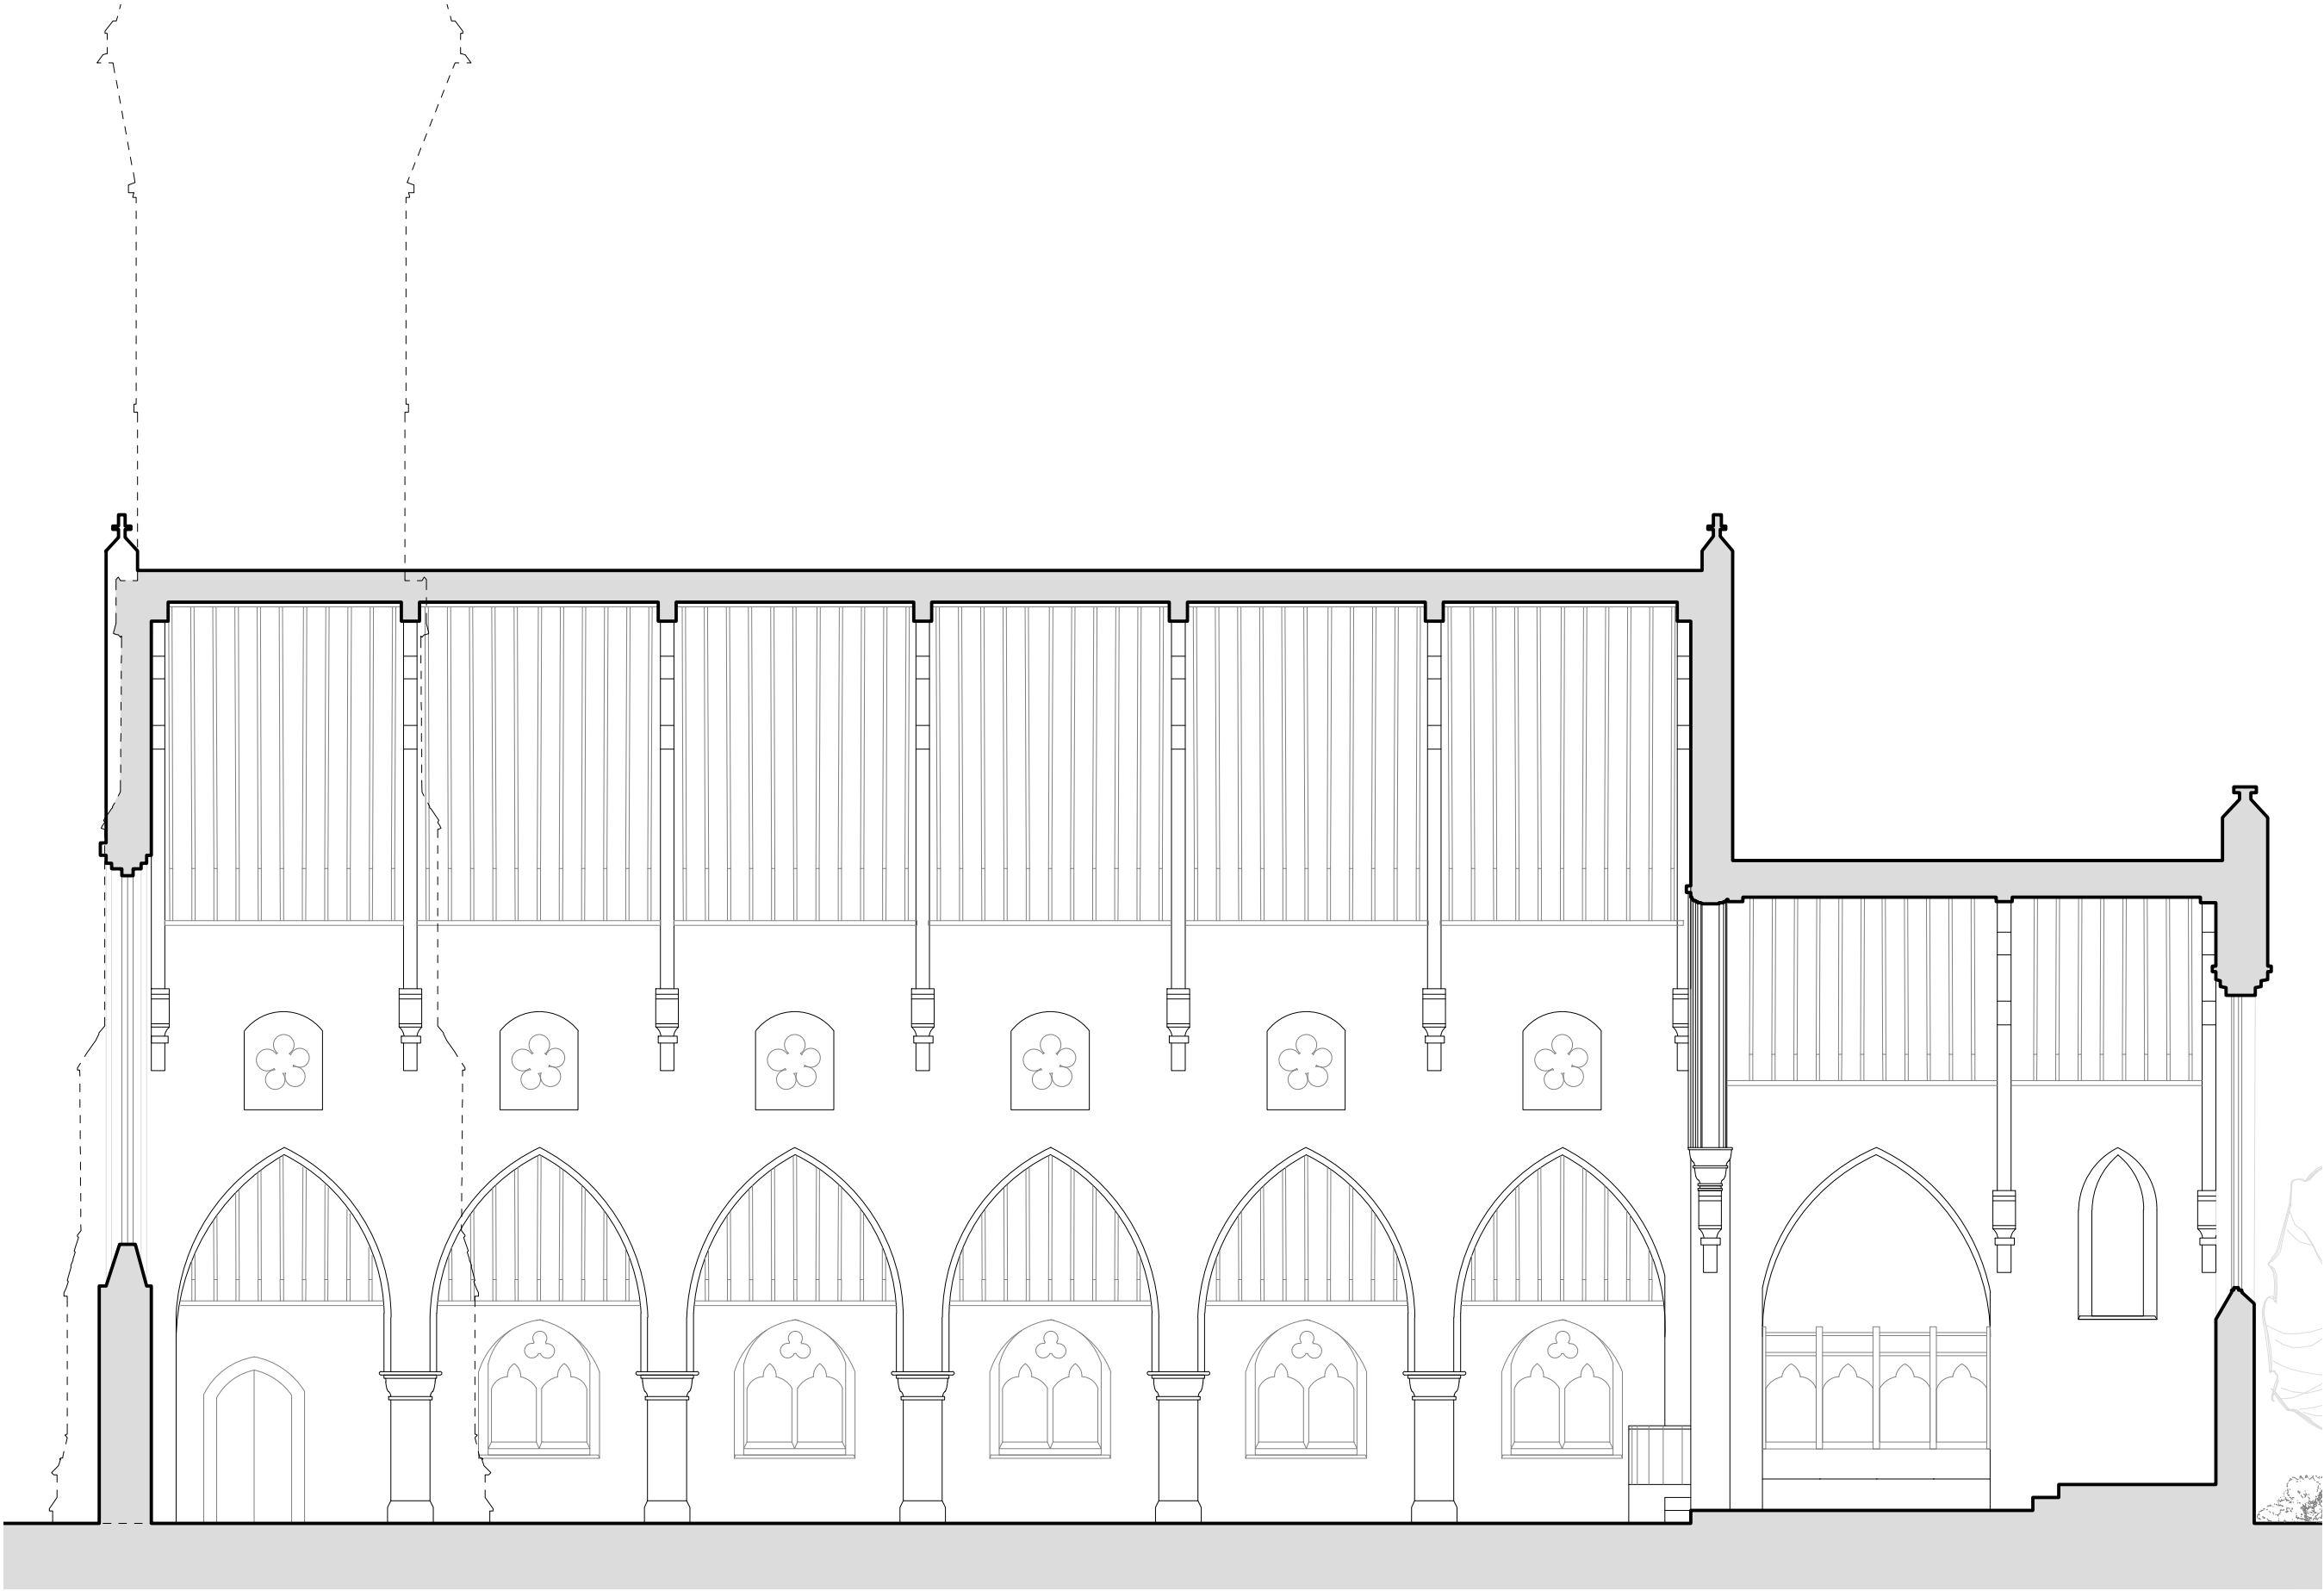

EXISTING SIDE SECTION

1:100 @ A3

0m 1m 3m 5m

Rev	Date	Description
-	15/06/26	Issued to client for comments



S A L E E M
ARCHITECTS

Architecture | Masterplanning | Graphics

CLIENT:
-


PROJECT:
All Saints Church,
Foxholes Road,
Rochdale,
OL12

TITLE:
Existing Side Section

SCALE:
1:100 A3

DRAWING NO.
Sheet 3

Dimensioning
Figured dimensions only to be taken from these designs and drawings. Work to annotated dimensions only. All dimensions to be checked on site. Architectural designers to be informed immediately of any discrepancies before work proceeds. Drawings are to be read in conjunction with relevant specifications, structural engineers and service engineers' drawings.

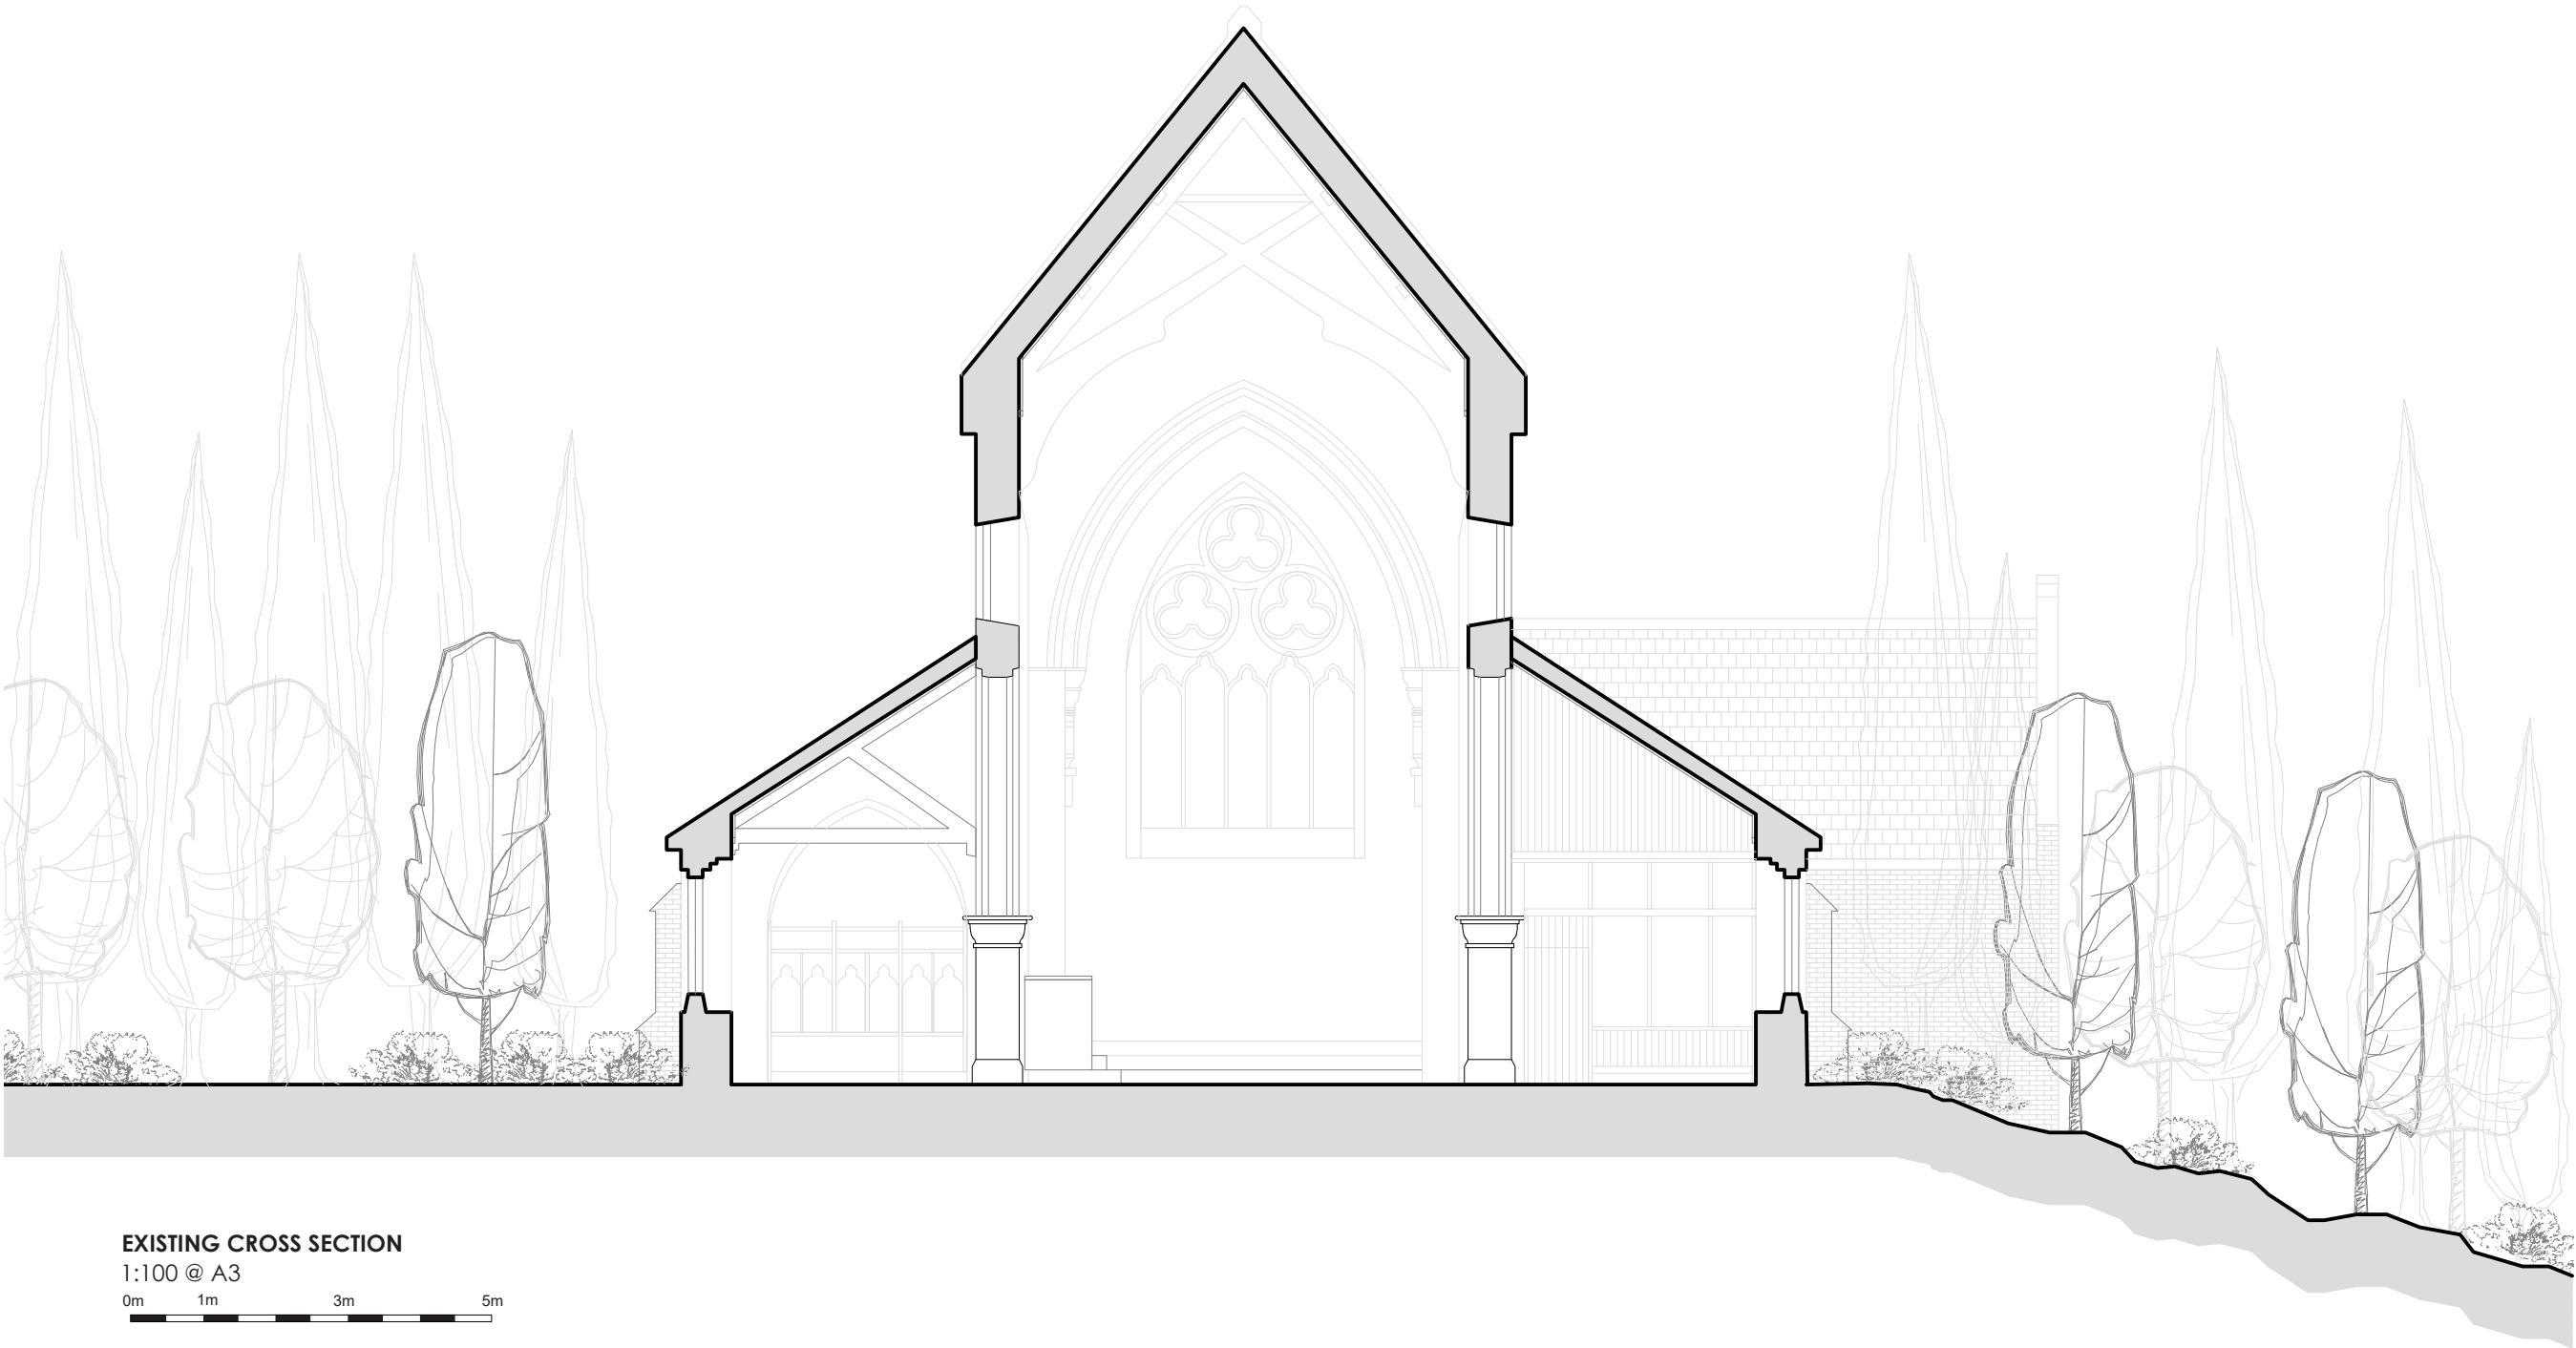

Rev	Date	Description
-	15/06/26	Issued to client for comments



S A L E E M
ARCHITECTS

Architecture | Masterplanning | Graphics

CLIENT:	-	REV:
PROJECT:	All Saints Church, Foxholes Road, Rochdale, OL12	DATE:
TITLE:	Existing Cross Section	June 2026
SCALE:	1:100 A3	DRAWING NO.
		Sheet 4

Dimensioning
Figured dimensions only to be taken from these designs and drawings. Work to annotated dimensions only. All dimensions to be checked on site. Architectural designers to be informed immediately of any discrepancies before work proceeds. Drawings are to be read in conjunction with relevant specifications, structural engineers and service engineers' drawings.



EXISTING FRONT ELEVATION
1:100 @ A3



Rev	Date	Description
-	15/06/26	Issued to client for comments



S A L E E M
ARCHITECTS

Architecture | Masterplanning | Graphics

CLIENT:	-
PROJECT:	All Saints Church, Foxholes Road, Rochdale, OL12
TITLE:	Existing Elevations
SCALE:	1:100 A3
DRAWING NO.	Sheet 5

Dimensioning
Figured dimensions only to be taken from these designs and drawings. Work to annotated dimensions only. All dimensions to be checked on site. Architectural designers to be informed immediately of any discrepancies before work proceeds. Drawings are to be read in conjunction with relevant specifications, structural engineers and service engineers' drawings.



EXISTING SIDE ELEVATION

1:100 @ A3



Rev	Date	Description
-	15/06/26	Issued to client for comments



S A L E E M
ARCHITECTS

Architecture | Masterplanning | Graphics

CLIENT:		REV:
-		
PROJECT:	All Saints Church, Foxholes Road, Rochdale, OL12	
TITLE:	Existing Elevations	
SCALE:	1:100 A3	DATE: June 2026
DRAWING NO.	Sheet 6	

Dimensioning
Figured dimensions only to be taken from these designs and drawings. Work to annotated dimensions only. All dimensions to be checked on site. Architectural designers to be informed immediately of any discrepancies before work proceeds. Drawings are to be read in conjunction with relevant specifications, structural engineers and service engineers' drawings.



EXISTING SIDE ELEVATION

1:100 @ A3



Rev	Date	Description
-	15/06/26	Issued to client for comments



S A L E E M
ARCHITECTS

Architecture | Masterplanning | Graphics

CLIENT:
-


PROJECT:
All Saints Church,
Foxholes Road,
Rochdale,
OL12

TITLE: Existing Elevations


SCALE: 1:100 A3

DRAWING NO. Sheet 7

Dimensioning
Figured dimensions only to be taken from these designs and drawings. Work to annotated dimensions only. All dimensions to be checked on site. Architectural designers to be informed immediately of any discrepancies before work proceeds. Drawings are to be read in conjunction with relevant specifications, structural engineers and service engineers' drawings.

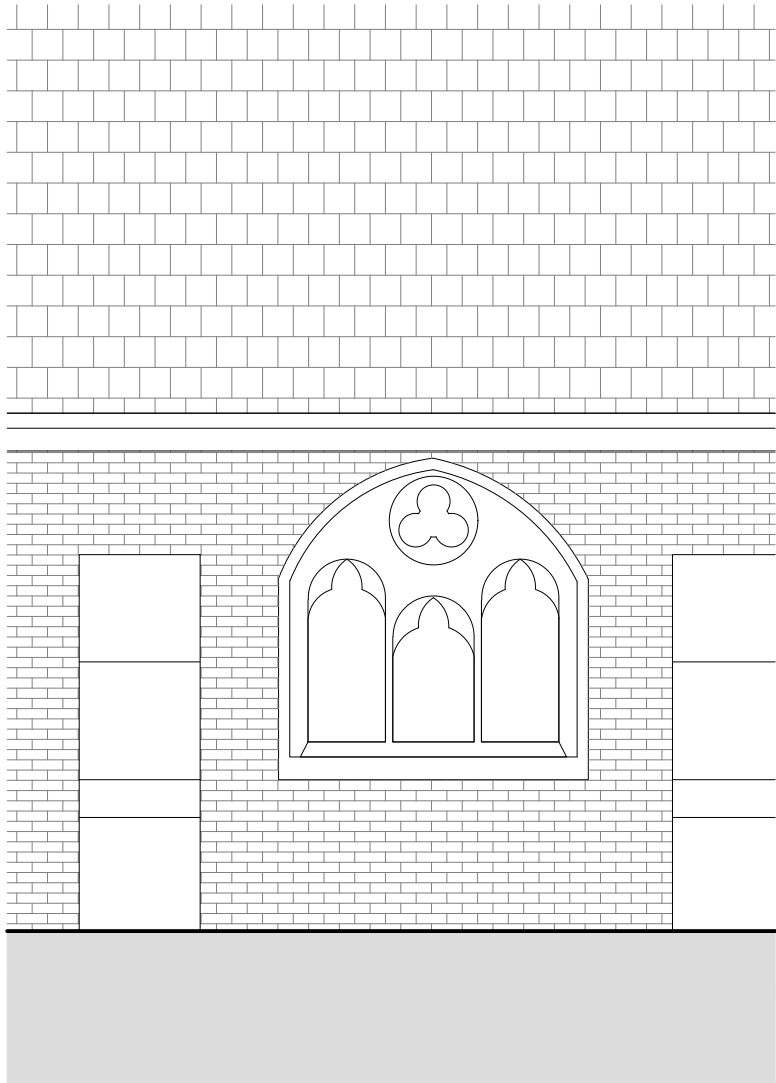

EXISTING SIDE ELEVATION
1:50 @ A3

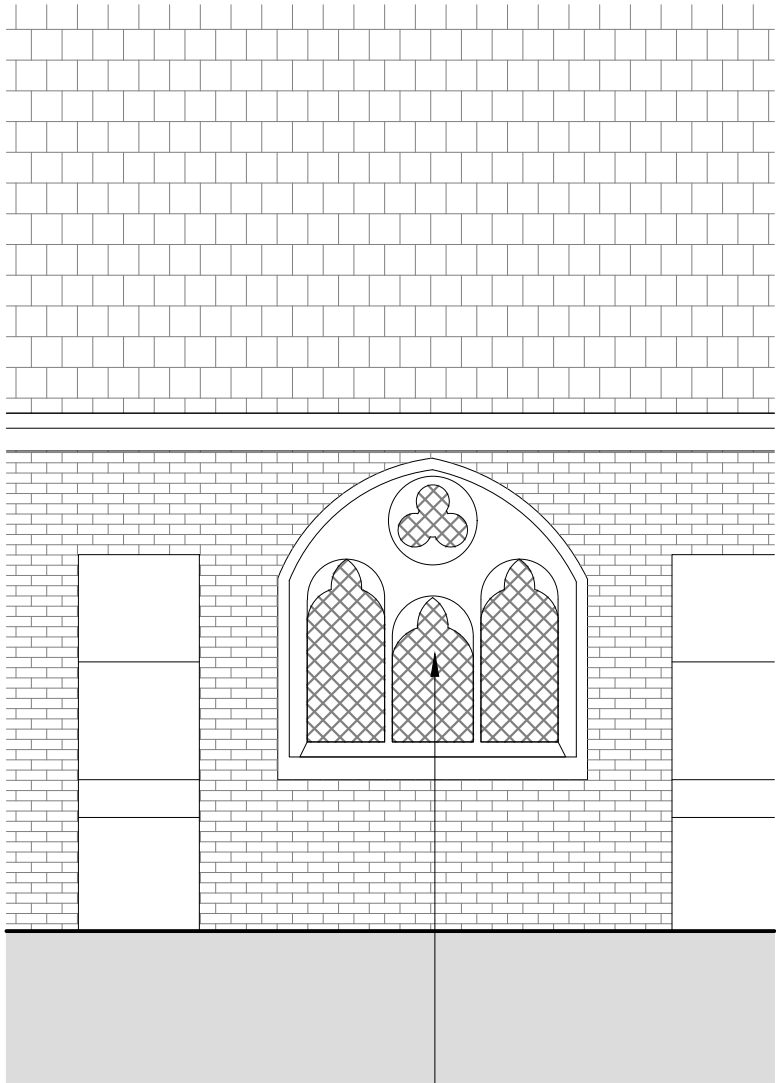

THIS STAINED GLASS WINDOW TO
BE REMOVED. REPLACED WITH
GLAZED ELEMENTS LIKE OTHER
EXISTING WINDOWS

PROPOSED SIDE ELEVATION
1:50 @ A3

Rev	Date	Description
-	15/06/26	Issued to client for comments



S A L E E M
ARCHITECTS

Architecture | Masterplanning | Graphics

CLIENT:
-

PROJECT:
All Saints Church,
Foxholes Road,
Rochdale,
OL12

TITLE:
Replacement Stained
Glass Windows

SCALE:
1:100 A3


DRAWING NO.
Sheet 8

REV:
-

DATE:
June 2026

www.saleemarchitects.co.uk
+44 7411 474157

Dimensioning
Figured dimensions only to be taken from these designs and drawings. Work to annotated dimensions only. All dimensions to be checked on site. Architectural designers to be informed immediately of any discrepancies before work proceeds. Drawings are to be read in conjunction with relevant specifications, structural engineers and service engineers' drawings.

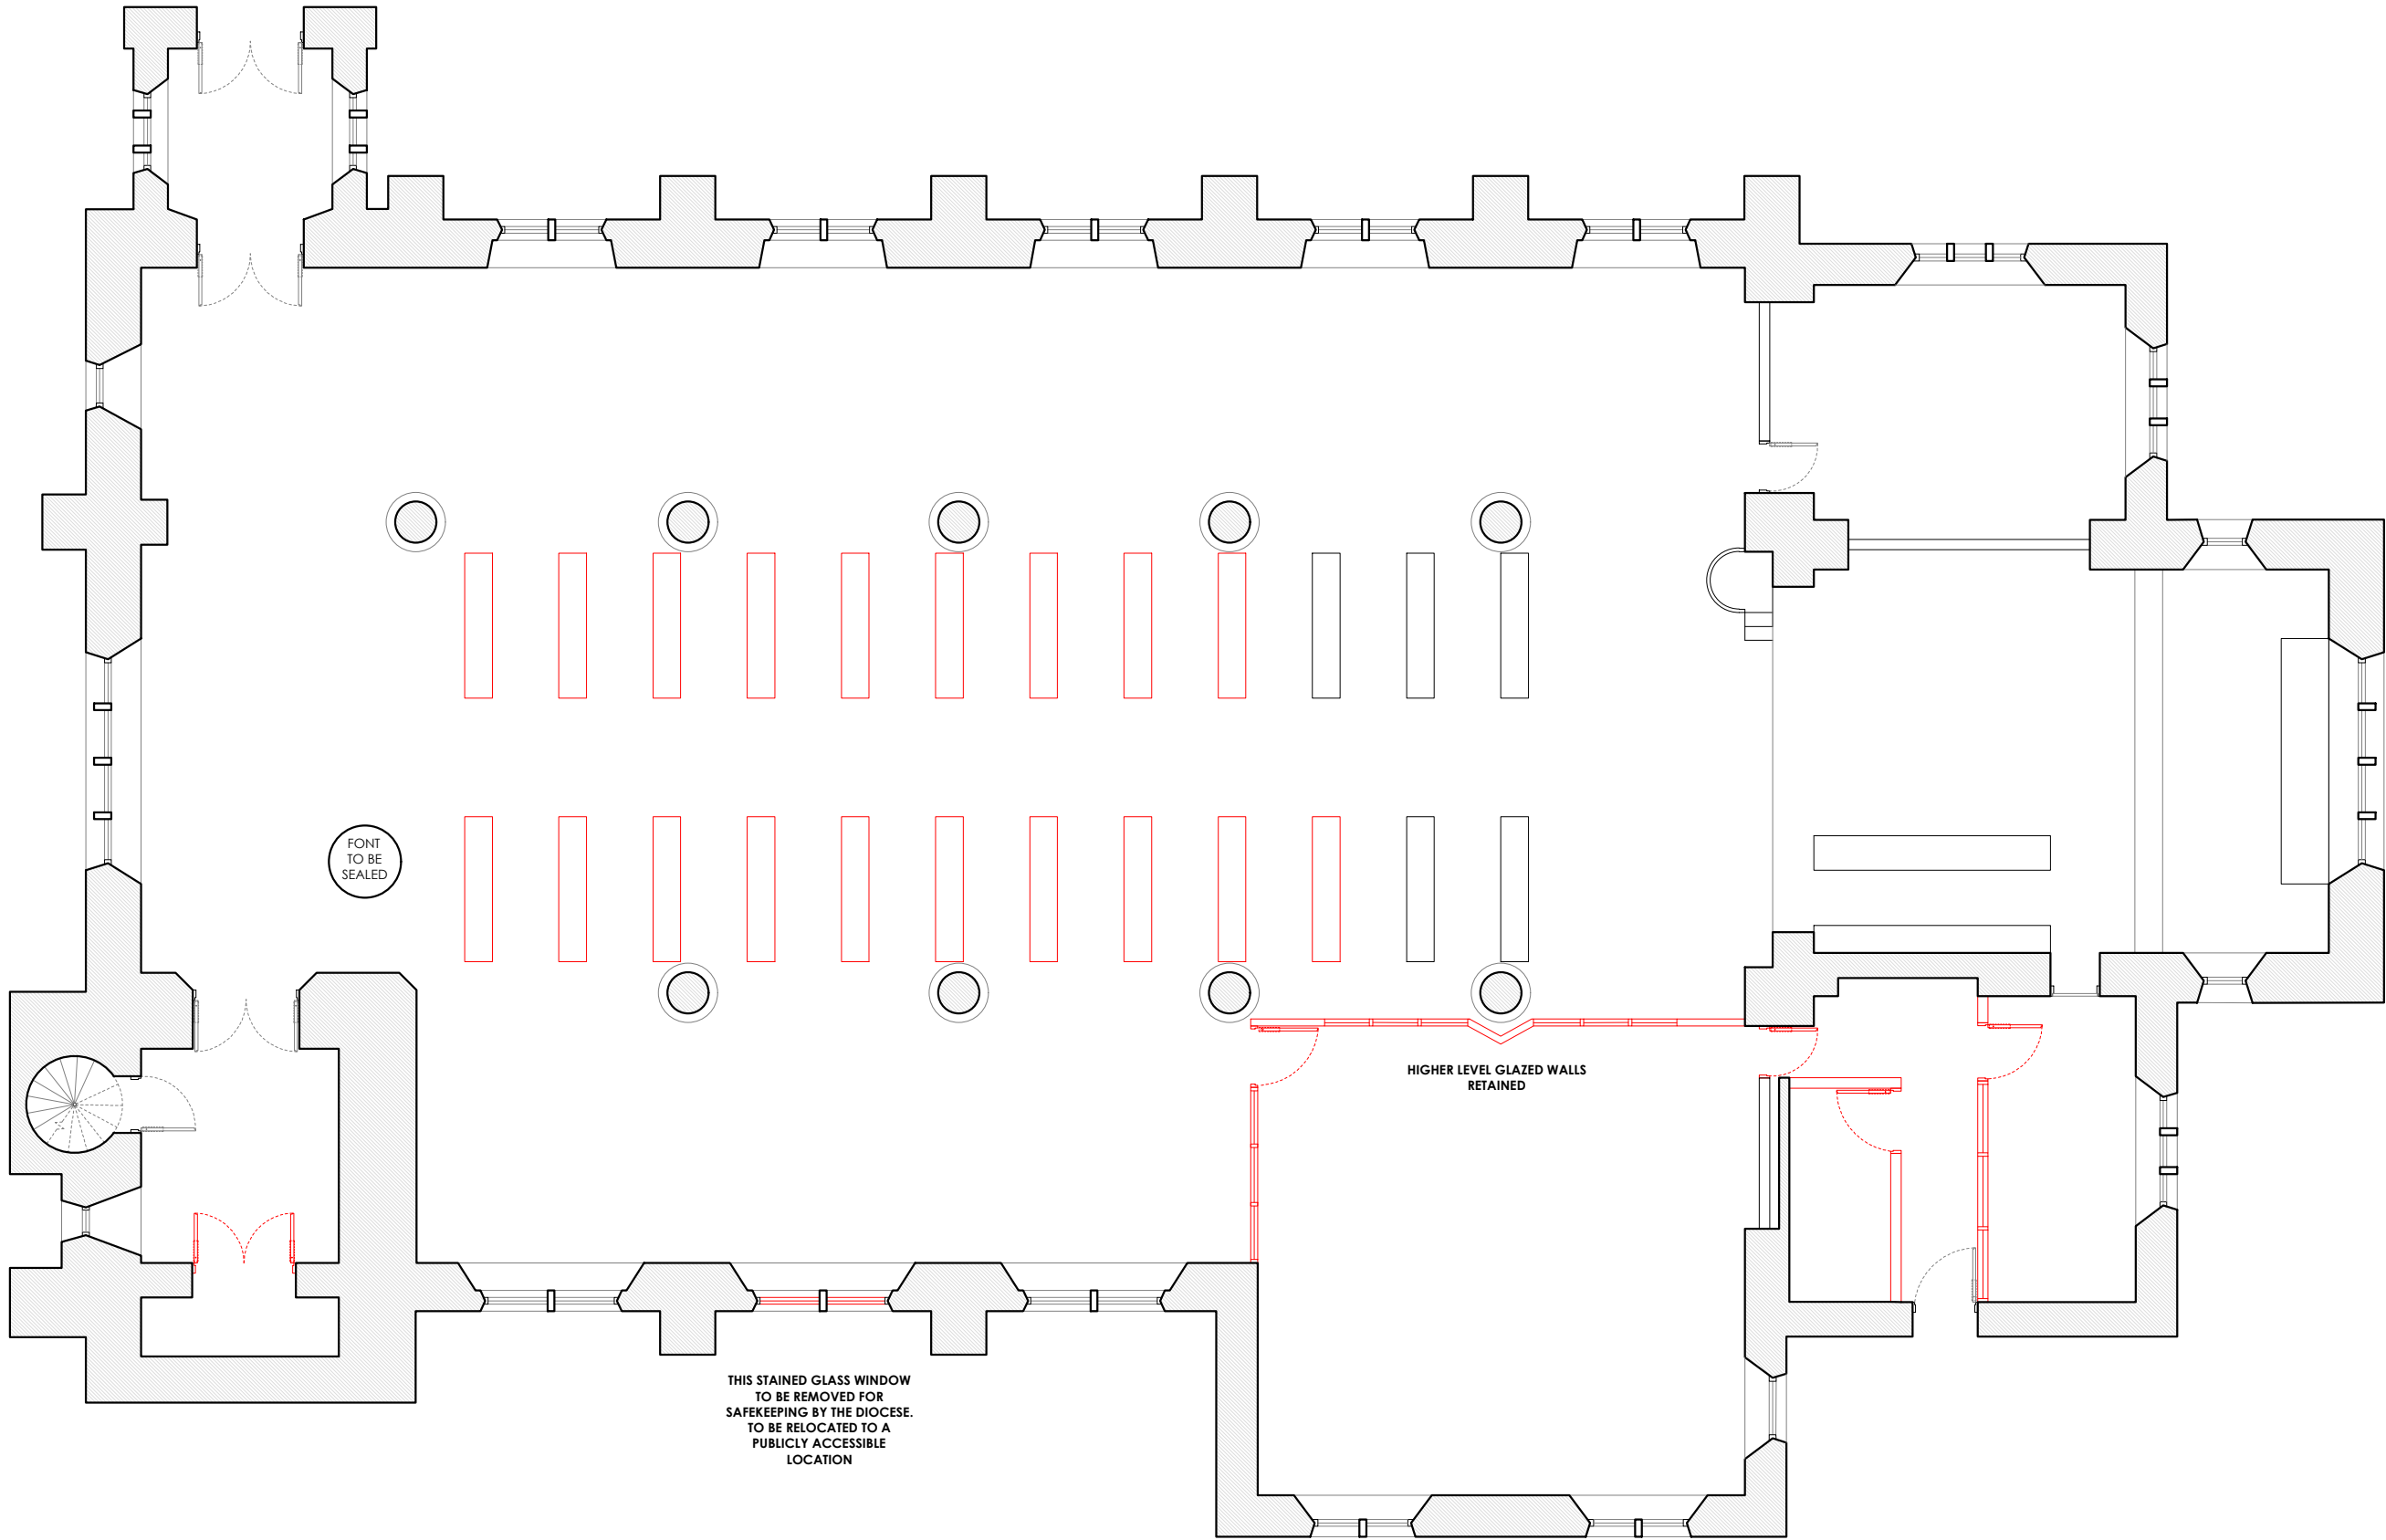

DEMOLITION PLAN
1:100 @ A3



Rev	Date	Description
-	15/06/26	Issued to client for comments



S A L E E M
ARCHITECTS

Architecture | Masterplanning | Graphics

CLIENT:
-

PROJECT:
All Saints Church,
Foxholes Road,
Rochdale,
OL12

TITLE:
Demolition Plan

SCALE:
1:100 @ A3

DRAWING NO.
Sheet 9

Dimensioning

Figured dimensions only to be taken from these designs and drawings. Work to annotated dimensions only. All dimensions to be checked on site. Architectural designers to be informed immediately of any discrepancies before work proceeds. Drawings are to be read in conjunction with relevant specifications, structural engineers and service engineers' drawings.



Rev	Date	Description
-	15/06/26	Issued to client for comments



SALEEM
ARCHITECTS

Architecture | Masterplanning | Graphics

CLIENT:
-


PROJECT:
All Saints Church,
Foxholes Road,
Rochdale,
OL12

TITLE: REV:
Proposed Plans

SCALE: DATE:
1:100 @ A3 June 2026

DRAWING NO. Sheet 10

Dimensioning
Figured dimensions only to be taken from these designs and drawings. Work to annotated dimensions only. All dimensions to be checked on site. Architectural designers to be informed immediately of any discrepancies before work proceeds. Drawings are to be read in conjunction with relevant specifications, structural engineers and service engineers' drawings.

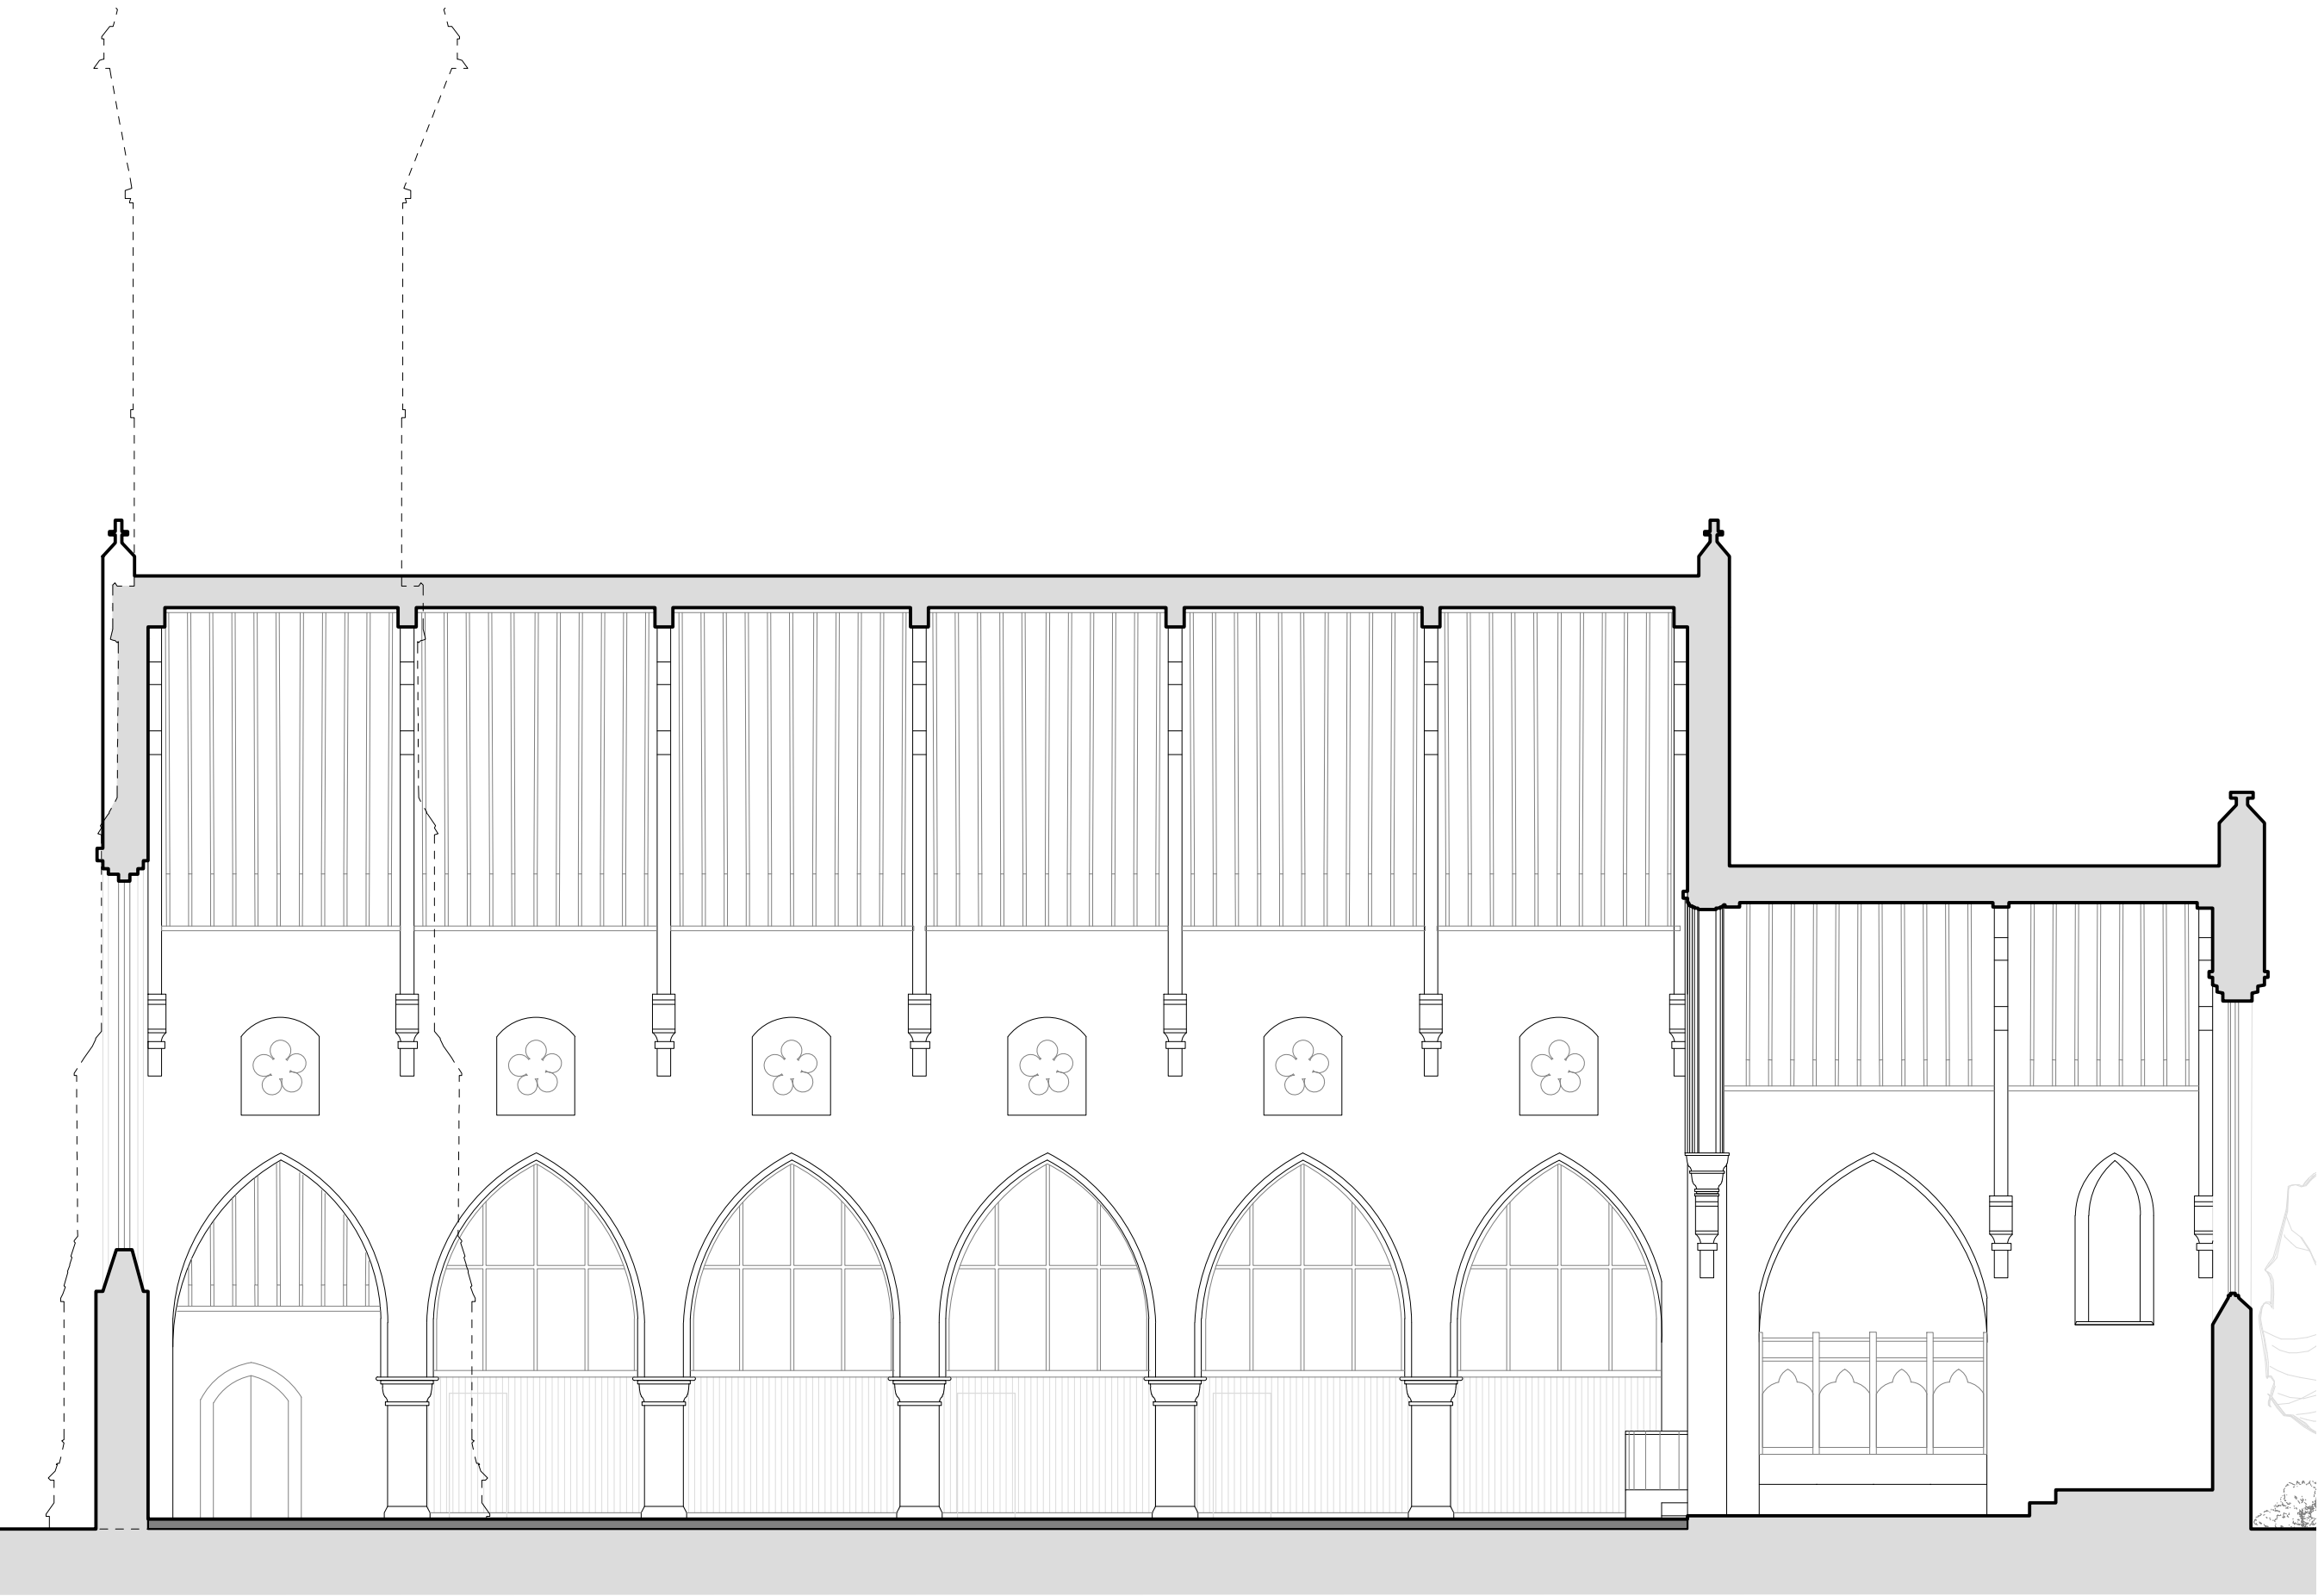

PROPOSED SIDE SECTION
1:100 @ A3



Rev	Date	Description
-	15/06/26	Issued to client for comments



SALEEM
ARCHITECTS

Architecture | Masterplanning | Graphics

CLIENT:
-


PROJECT:
All Saints Church,
Foxholes Road,
Rochdale,
OL12

TITLE:
Proposed Side Section

SCALE:
1:100 @ A3

DRAWING NO.
Sheet 11

Dimensioning
Figured dimensions only to be taken from these designs and drawings. Work to annotated dimensions only. All dimensions to be checked on site. Architectural designers to be informed immediately of any discrepancies before work proceeds. Drawings are to be read in conjunction with relevant specifications, structural engineers and service engineers' drawings.

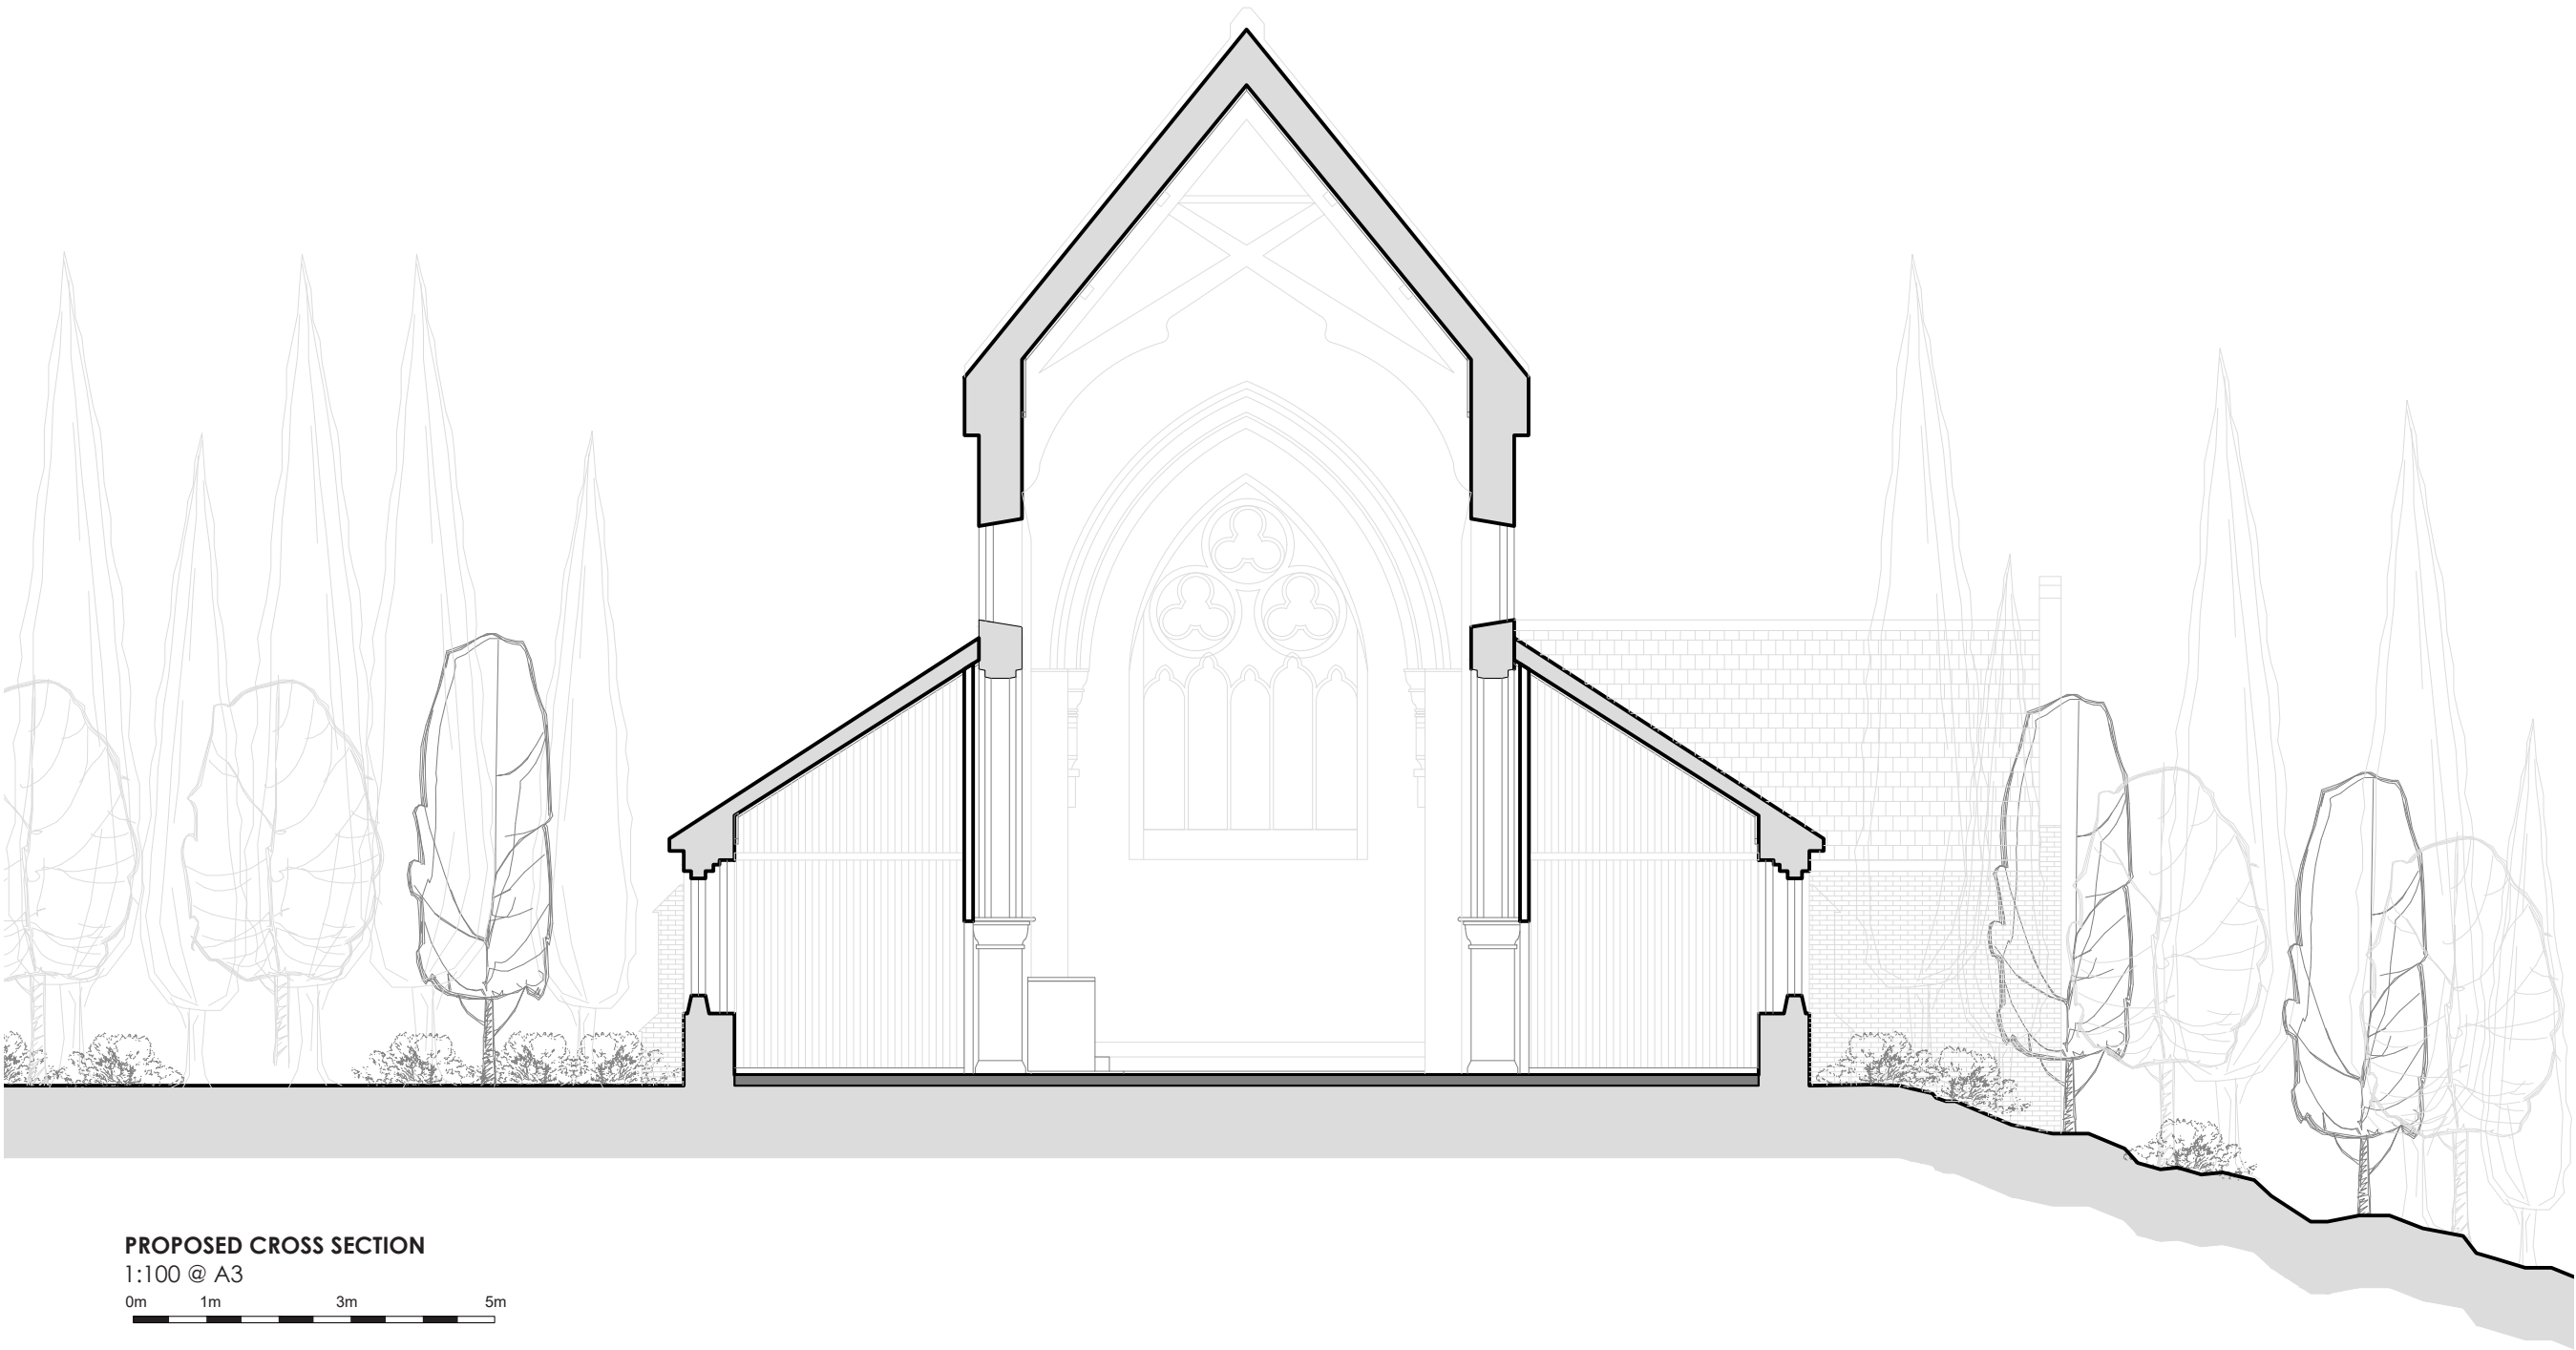


Rev	Date	Description
-	15/06/26	Issued to client for comments



S A L E E M
ARCHITECTS
Architecture | Masterplanning | Graphics

CLIENT:	
-	
PROJECT:	
All Saints Church, Foxholes Road, Rochdale, OL12	
TITLE:	REV:
Proposed Cross Section	
SCALE:	DATE:
1:50 @ A3	June 2026
DRAWING NO.	
Sheet 12	

Dimensioning
Figured dimensions only to be taken from these designs and drawings. Work to annotated dimensions only. All dimensions to be checked on site. Architectural designers to be informed immediately of any discrepancies before work proceeds. Drawings are to be read in conjunction with relevant specifications, structural engineers and service engineers' drawings.

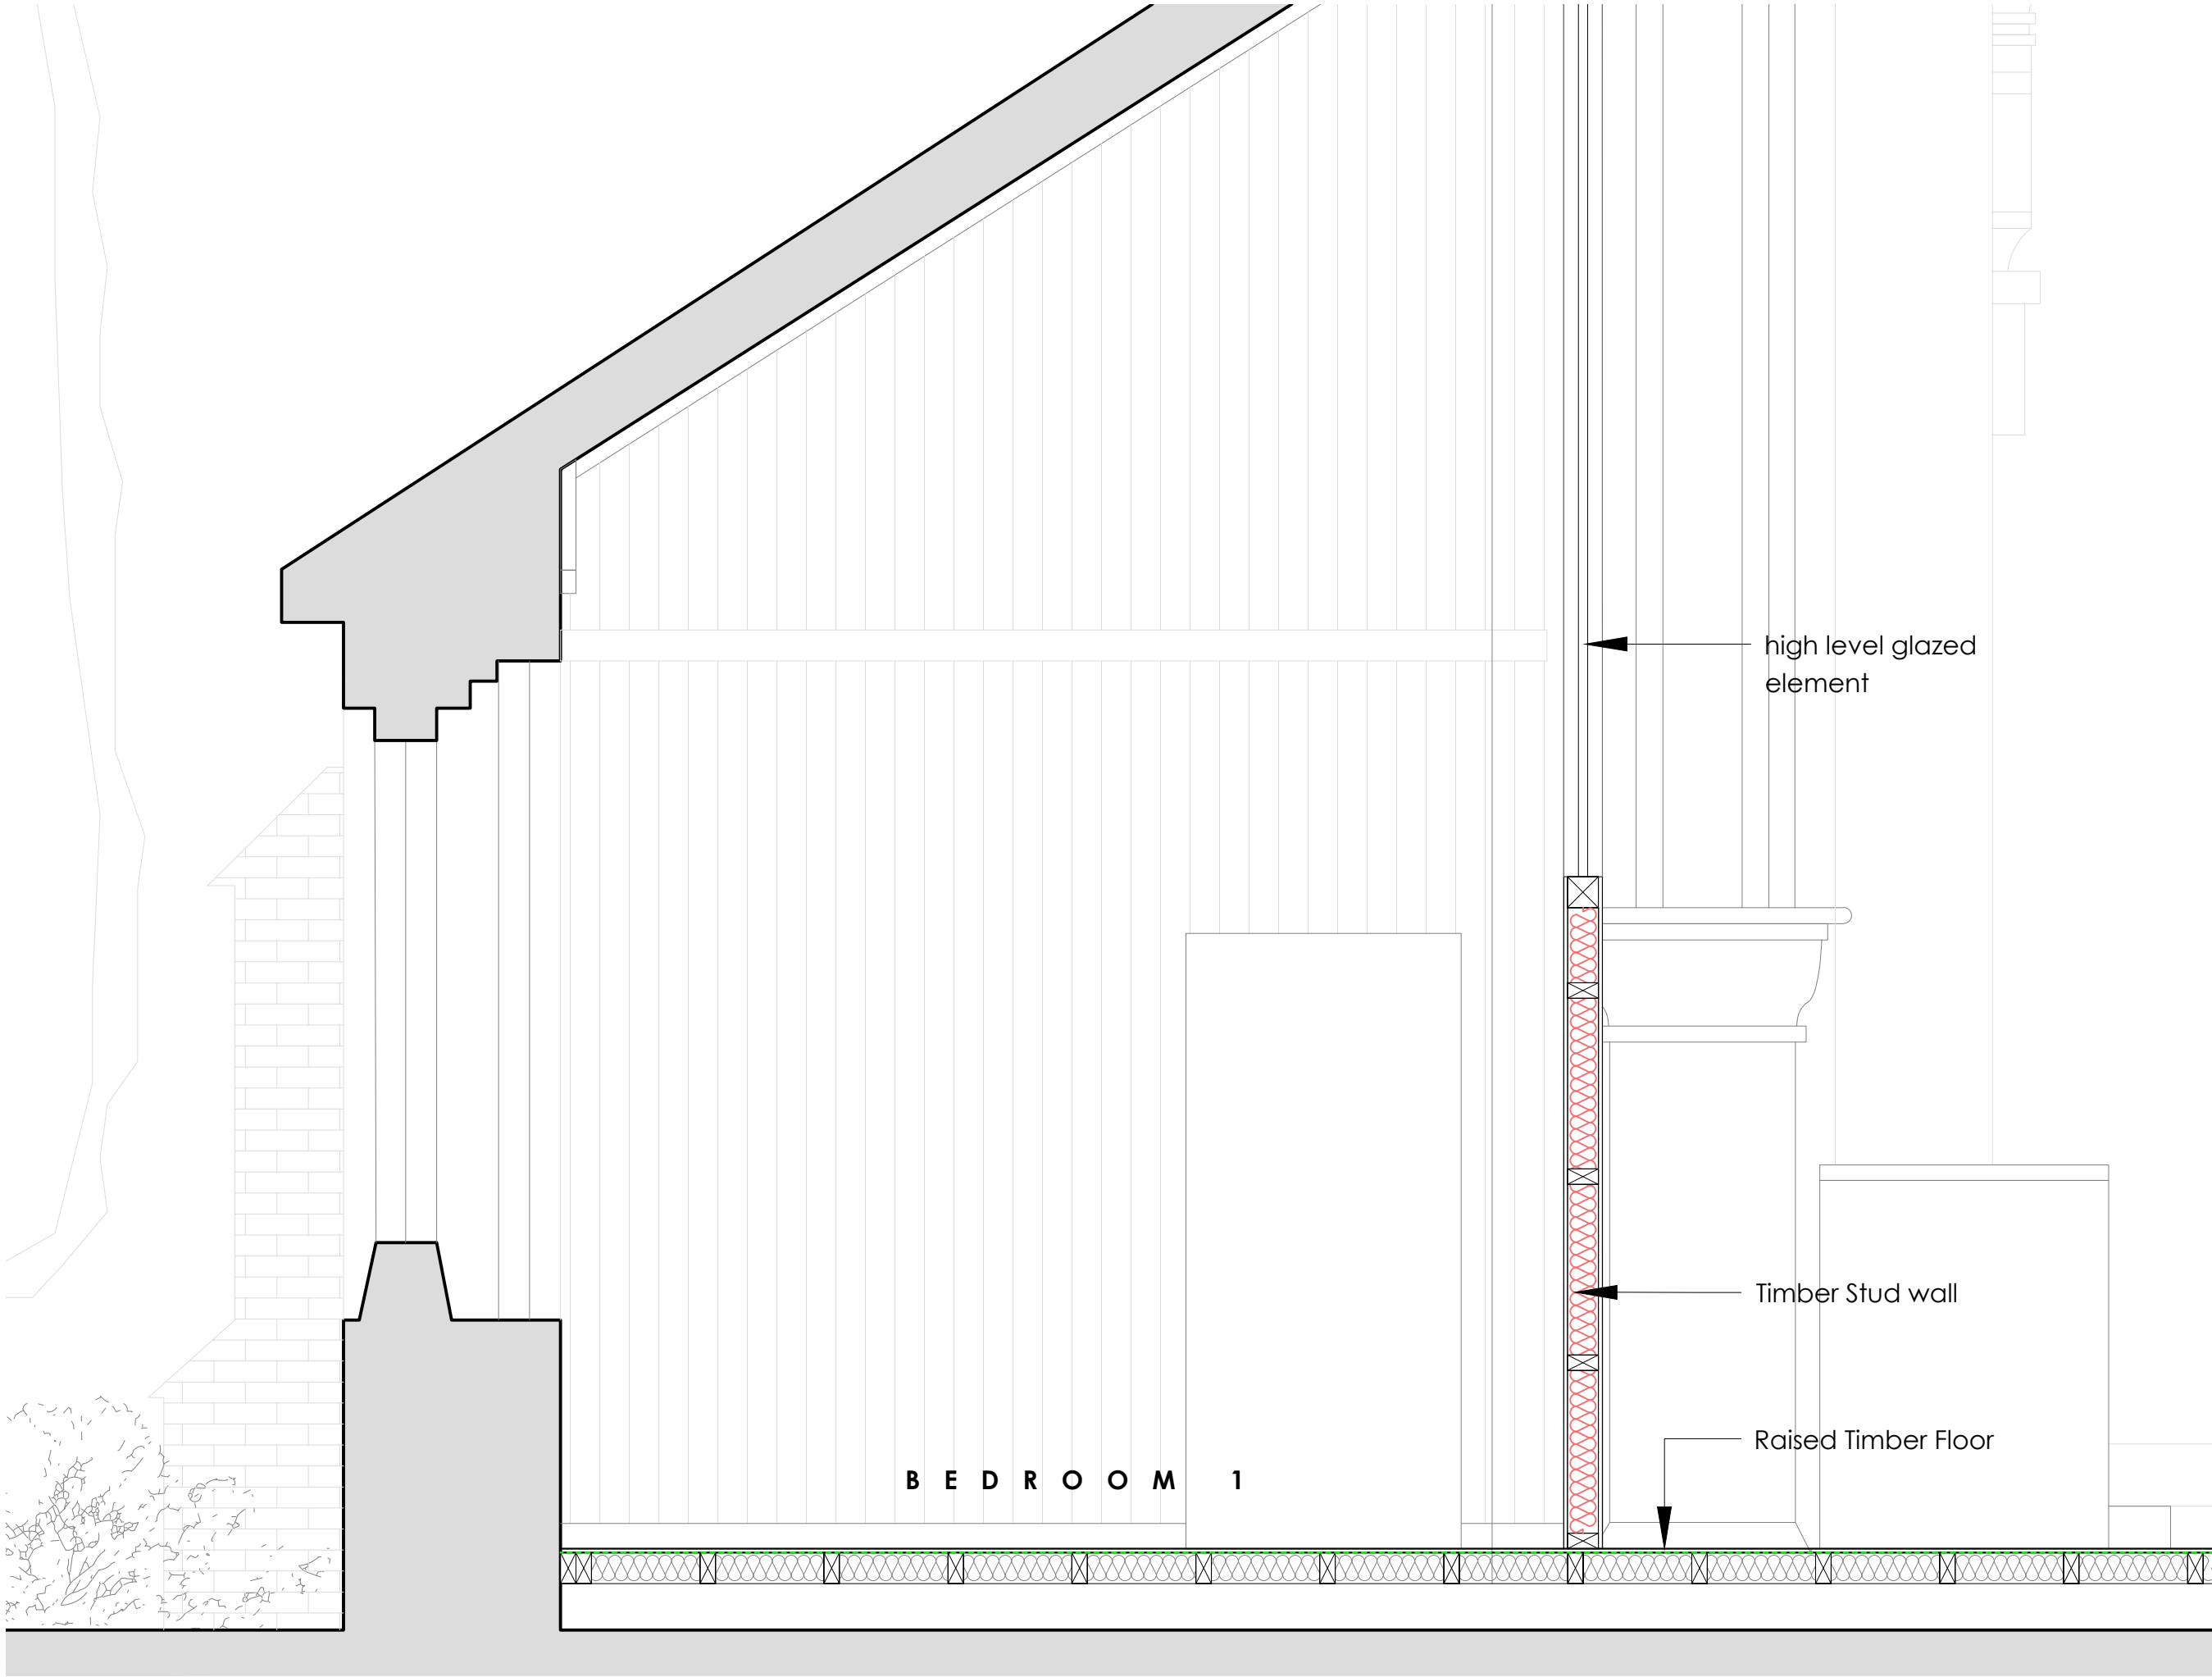

Rev	Date	Description
-	15/06/26	Issued to client for comments



S A L E E M
ARCHITECTS

Architecture | Masterplanning | Graphics

CLIENT:
-

PROJECT:
All Saints Church,
Foxholes Road,
Rochdale,
OL12

TITLE: REV:
Detailed Cross Section

SCALE: DATE:
1:20 @ A3 June 2026

DRAWING NO. REV:
Sheet 13

PROPOSED CROSS SECTION

1:20 @ A3


Dimensioning
Figured dimensions only to be taken from these designs and drawings. Work to annotated dimensions only. All dimensions to be checked on site. Architectural designers to be informed immediately of any discrepancies before work proceeds. Drawings are to be read in conjunction with relevant specifications, structural engineers and service engineers' drawings.



EXISTING SITE PLAN
1:200 @ A1



PROPOSED SITE PLAN
1:200 @ A1

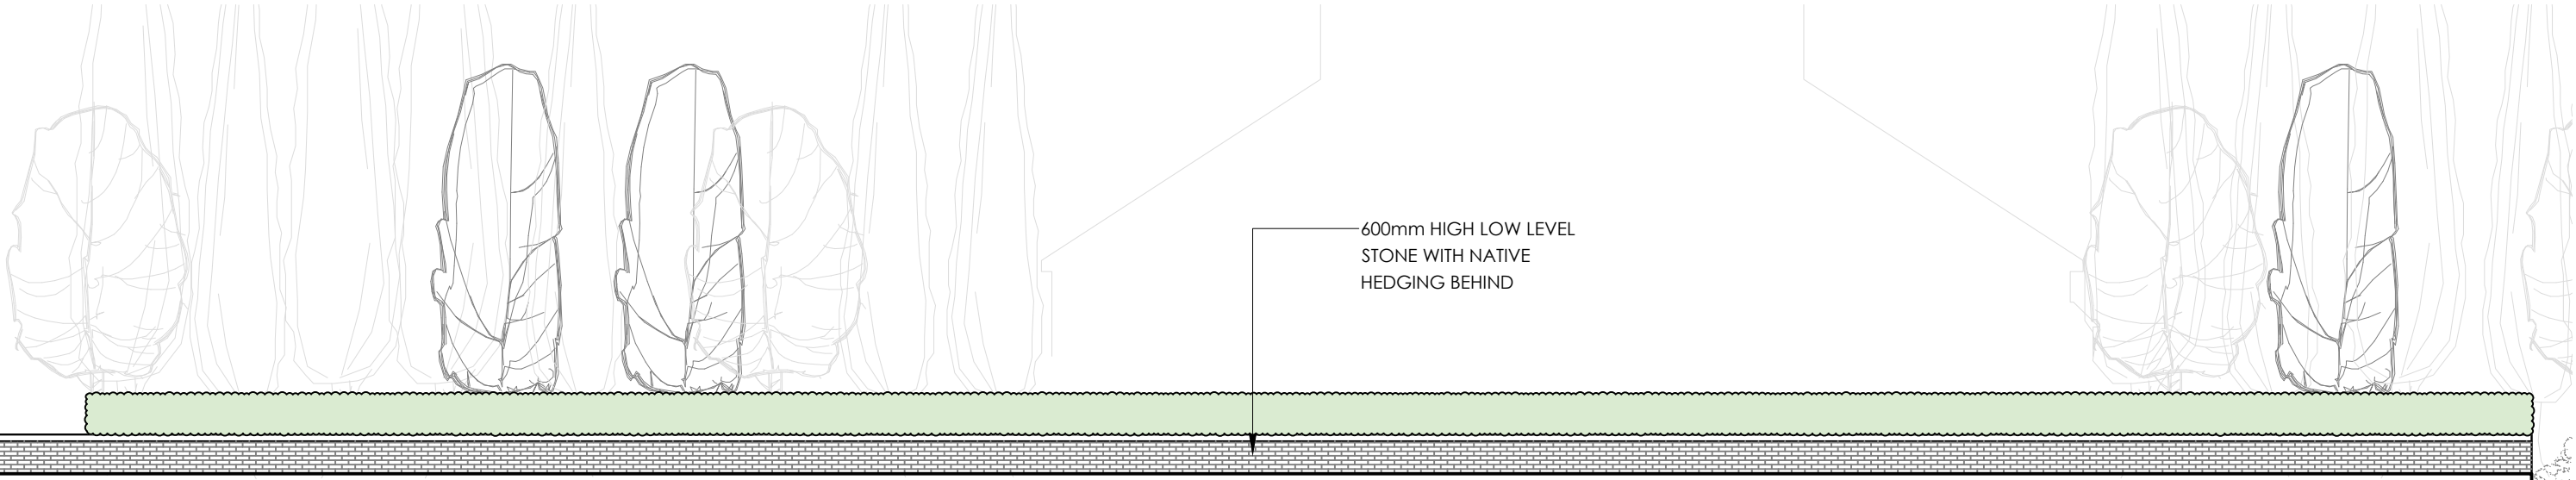

PROPOSED SITE ELEVATION
1:100 @ A1

Rev	Date	Description
-	15/06/26	Issued to client for comments



S A L E E M
ARCHITECTS

Architecture | Masterplanning | Graphics

CLIENT:	-
PROJECT:	All Saints Church, Foxholes Road, Rochdale, OL12
TITLE:	Existing and Proposed Site Plans
SCALE:	1:200 @ A1
DRAWING NO.	Sheet 14
REV:	
DATE:	June 2026