


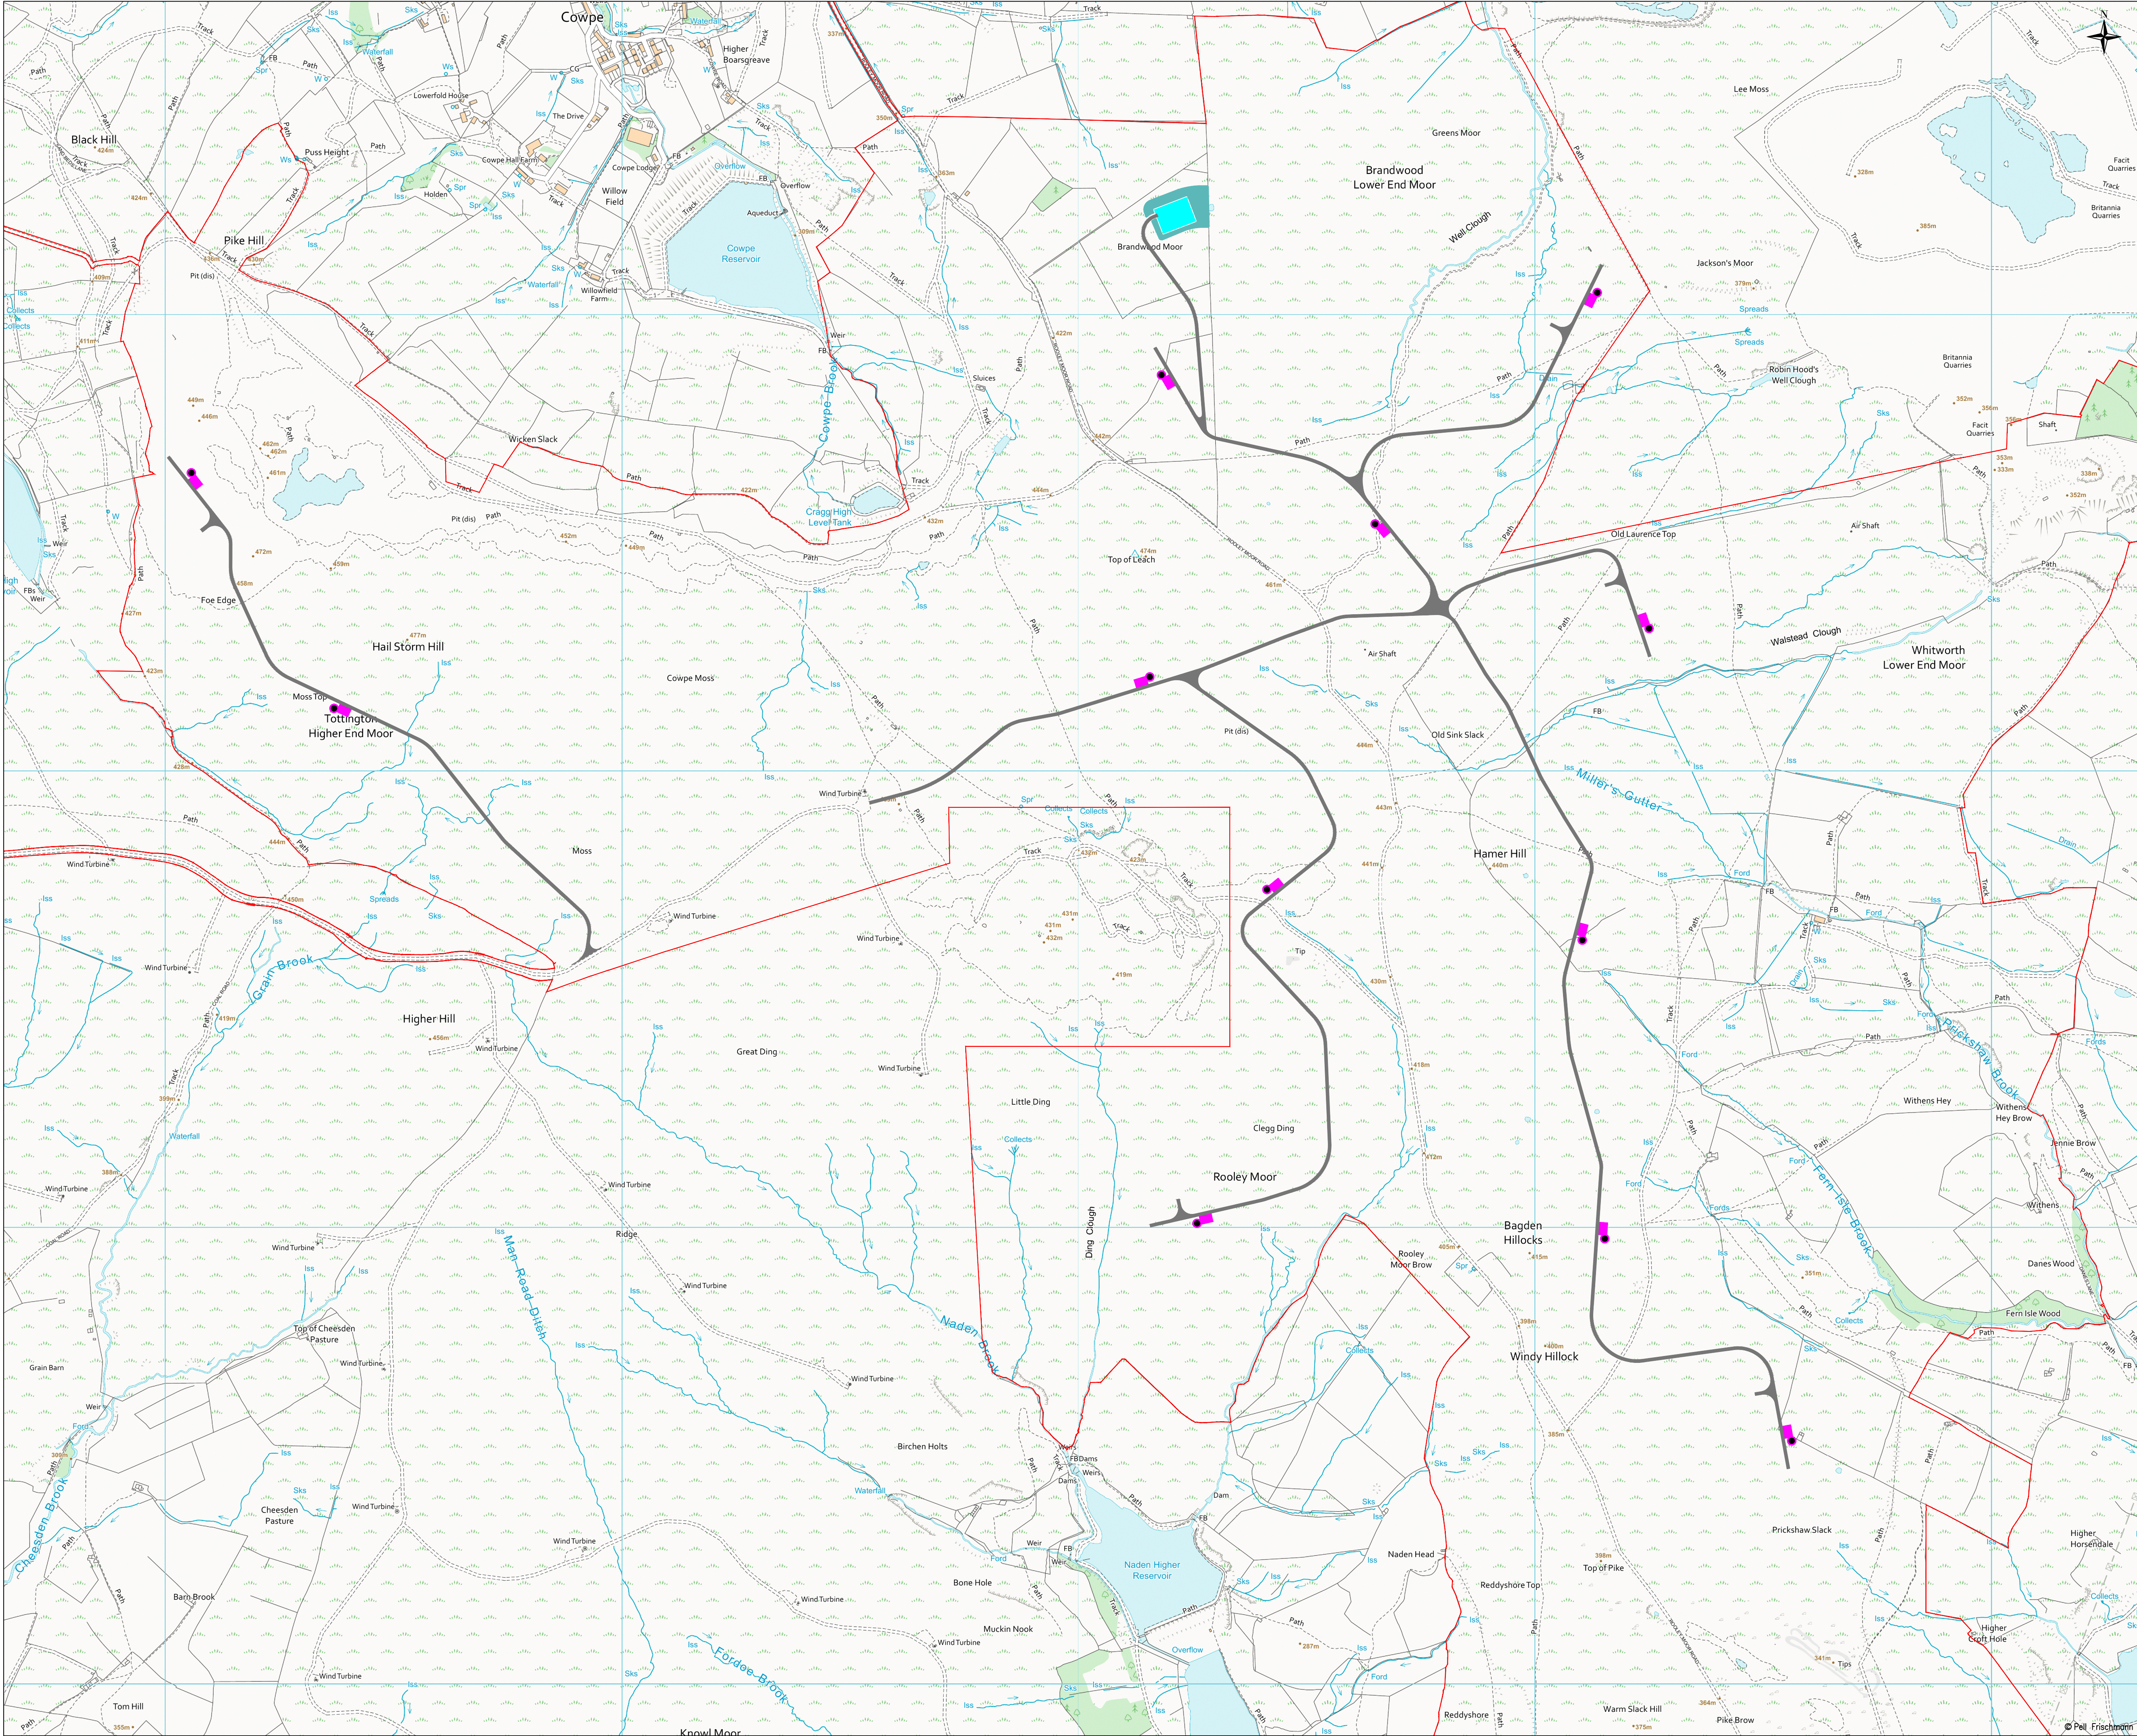

- NOTE:
1. ALL DRAWINGS ARE TO BE READ IN CONJUNCTION WITH THE SPECIFICATION FOR HIGHWAY WORKS AND THE TURBINE MANUFACTURERS STANDARDS AND ALL RELEVANT DRAWINGS WITHIN THE PROJECT DESIGN PACKAGE.
 2. ALL WORKS TO BE EXECUTED IN ACCORDANCE WITH THE DMRB, THE MANUAL OF CONTRACT DOCUMENTS FOR HIGHWAY WORKS, DESIGN MANUAL FOR ROADS AND BRIDGES, AND TRAFFIC SIGNS MANUAL.
 3. ALL DIMENSIONS ARE IN METRES UNLESS STATED OTHERWISE. ALL LEVELS ARE IN METRES AND RELATE TO ORDNANCE DATUM.
 4. DO NOT SCALE FROM ANY DRAWING. WORK TO FIGURED DIMENSIONS ONLY. ANY DISCREPANCIES IN DIMENSIONS ARE TO BE REFERRED TO THE DESIGNER BEFORE WORK IS PUT TO HAND.
 5. ALL DIMENSIONS AND LEVELS ARE TO BE CHECKED ON SITE BY THE CONTRACTOR PRIOR TO PREPARING ANY WORKING DRAWINGS OR COMMENCING ON SITE.
 6. ALL WORKS BY THE CONTRACTOR MUST BE CARRIED OUT IN SUCH A WAY THAT ALL REQUIREMENTS UNDER THE HEALTH AND SAFETY AT WORK ACT ARE SATISFIED.
 7. ALL WORKS ARE TO BE CARRIED OUT IN COMPLIANCE WITH THE REQUIREMENT OF THE STATUTORY AUTHORITIES AND CONSTRUCTION DESIGN MANAGEMENT REGULATIONS.
 8. AS PART OF THE DECOMMISSIONING, IT IS ENVISAGED THAT ALL ABOVE GROUND INFRASTRUCTURE, INCLUDING TURBINES, HARDSTANDINGS, ACCESS TRACKS & SUBSTATION (INCLUDING OPS BUILDING, SWITCHGEAR AND TRANSFORMERS), WILL BE REMOVED FROM THE SITE. ALL HARDSTANDINGS AND ACCESS TRACKS, AS WELL AS THE FOUNDATIONS OF TURBINES AND THE SUBSTATION, WILL BE EXCAVATED TO A DEPTH UP TO 1.5M BELOW GROUND LEVEL AND BACKFILLED BY SUITABLE TOPSOIL. ALL BELOW GROUND ELECTRICAL INFRASTRUCTURE WILL ALSO BE REMOVED. A FULL DECOMMISSIONING STRATEGY AND ENVIRONMENTAL MANAGEMENT PLAN WILL BE PREPARED PRIOR TO COMMENCEMENT OF ANY DECOMMISSIONING WORKS, WHICH WILL BE SECURED VIA PLANNING CONDITION.

KEY:


— SITE BOUNDARY

TO BE DECOMMISSIONED:

- TURBINE LOCATIONS
- PERMANENT TURBINE HARDSTANDING
- TRACK
- SUBSTATION

TO BE RETAINED:

- WOODLAND RESTORATION AREA

 

Pell Frischmann
93 GEORGE STREET, EDINBURGH, EH2 3ES
Tel: +44 (0)131 240 1270
Email: pfredinburgh@pellfrischmann.com
www.pellfrischmann.com

Client

**CUBICO UK DEVELOPMENT
(WIND 1) LIMITED**

Project

SCOUT MOOR II WIND FARM

Drawing Title

**INFRASTRUCTURE LAYOUT
INDICATIVE DECOMMISSIONING PLAN**

	Name	Date	Scale	1:7500 @ A1
Designed	CN	08.05.2025	File	260506 Scout Moor Site Plans
Checked	SM	08.05.2025	Drawing Status	PLANNING
Drawing No.	SK05			Revision
				P4