



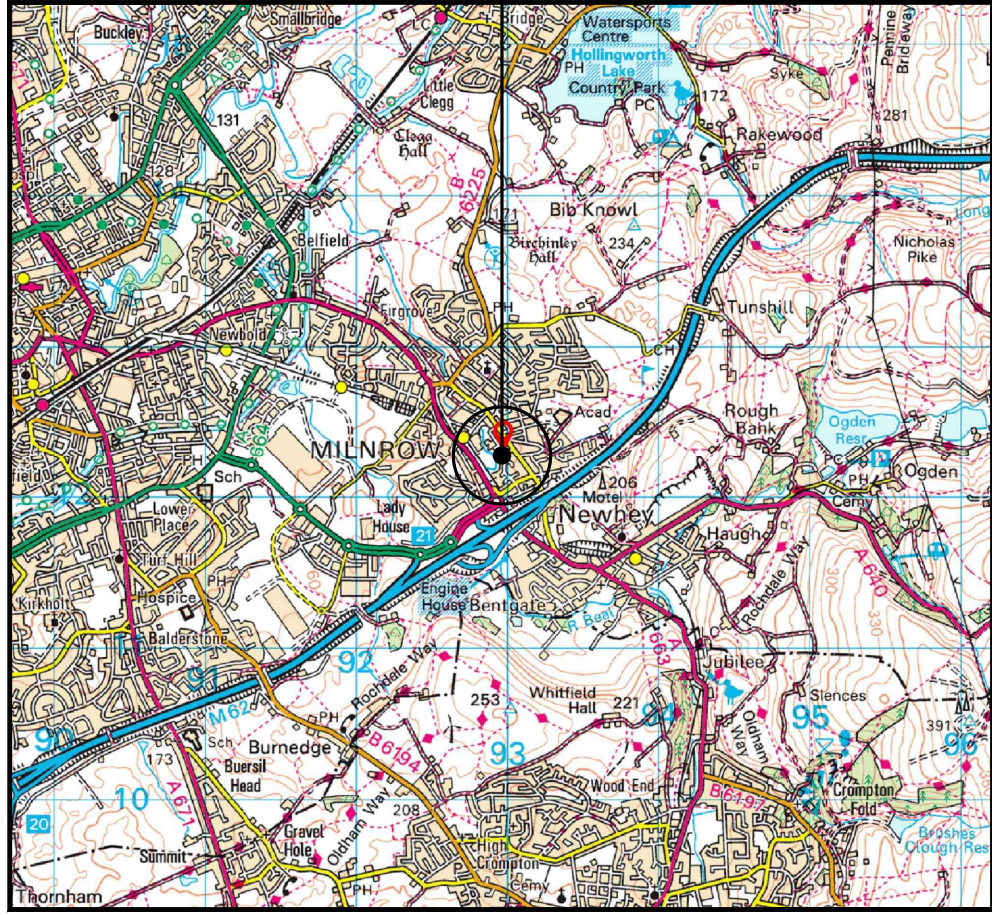


SITE LOCATION
(Scale 1:50000)

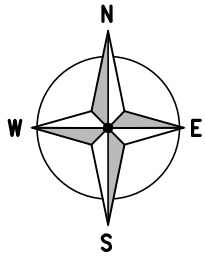


← = Right of Access
← = Public Access Route

SITE LOCATION
what3words:
faster.jabs.mops

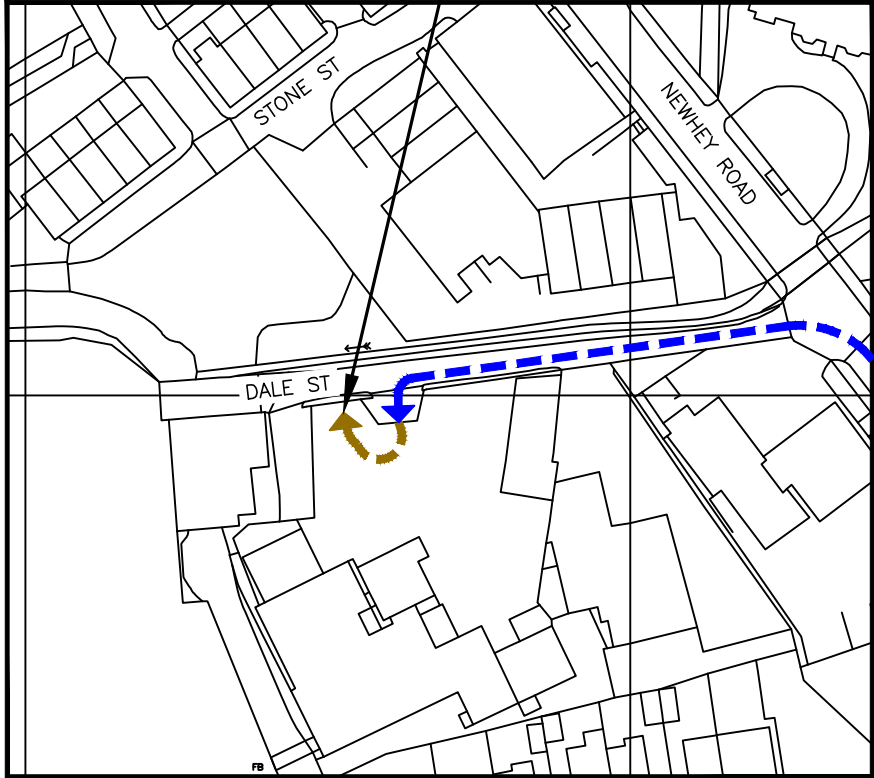

DETAILED SITE LOCATION
(Scale 1:1250)

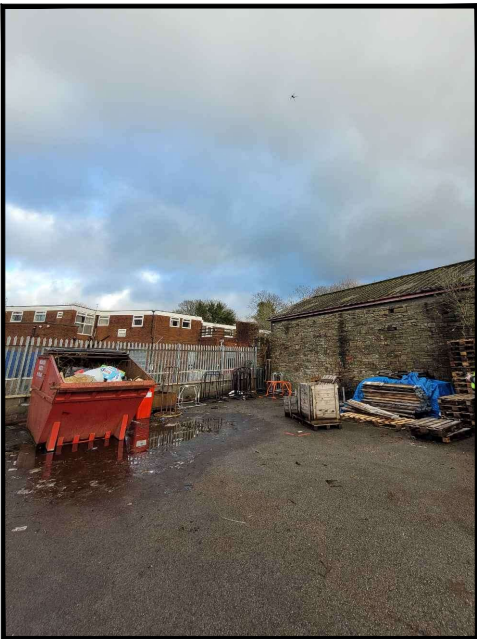

SITE PHOTOGRAPH

ALL DIMENSIONS ARE IN mm UNLESS NOTED OTHERWISE

N.G.R | E:392954 | N: 412298

DIRECTIONS TO SITE:
HEAD NORTH-EAST ON M62. AT THE 21-MILNROW INTERCHANGE JUNCTION, USE THE LEFT LANE TO FOLLOW SIGNS FOR A640/MILNROW/SHAW. USE THE RIGHT LANE TO TAKE THE SLIP ROAD TO SIR ISAAC NEWTON WAY/A6193. AT THE ROUNDABOUT, TAKE THE 2ND EXIT ONTO SIR ISAAC NEWTON WAY/A6193. AT THE ROUNDABOUT, TAKE THE 1ST EXIT AND STAY ON SIR ISAAC NEWTON WAY/A6193. AT THE ROUNDABOUT, TAKE THE 2ND EXIT ONTO A640. TURN LEFT ONTO NEWHEY RD. TURN LEFT ONTO DALE ST. THE SITE IS LOCATED ON THE LEFT

C	SITE LOCATION AMENDED FROM SP REQUEST	CIRCET	CIRCET	11.06.26
B	VF DAF COMMENTS AMENDED	CIRCET	CIRCET	27.03.26
A	PLANNING ISSUE	CIRCET	CIRCET	13.01.26
REV	MODIFICATION	BY	CH	DATE



Unit 27F-G
Hartlebury Trading Estate
Crown Lane
Hartlebury
Worcestershire
DY10 4JD




Cell Name	Opt.
C NORRIS SPRING LTD	A


Cell ID No				
CSID	—	VF	—	TEF
30924800		59093		102047
Project No.	—	TM Cell ID	—	N/A
E371938		—		—

Site Address / Contact Details
LADY HOUSE WORKS NEWHEY ROAD MILNROW ROCHDALE OL16 4JD

Drawing Title:		Site Location Maps	
Purpose of issue:		PLANNING	Dw Rev
Drawing Number:		100	C
Surveyed By:		Original Sheet Size:	Pac Issu
CIRCET		A3	
Drawn:	Date:	Checked:	Date:
CIRCET	11.06.26	CIRCET	11.06.26
			E

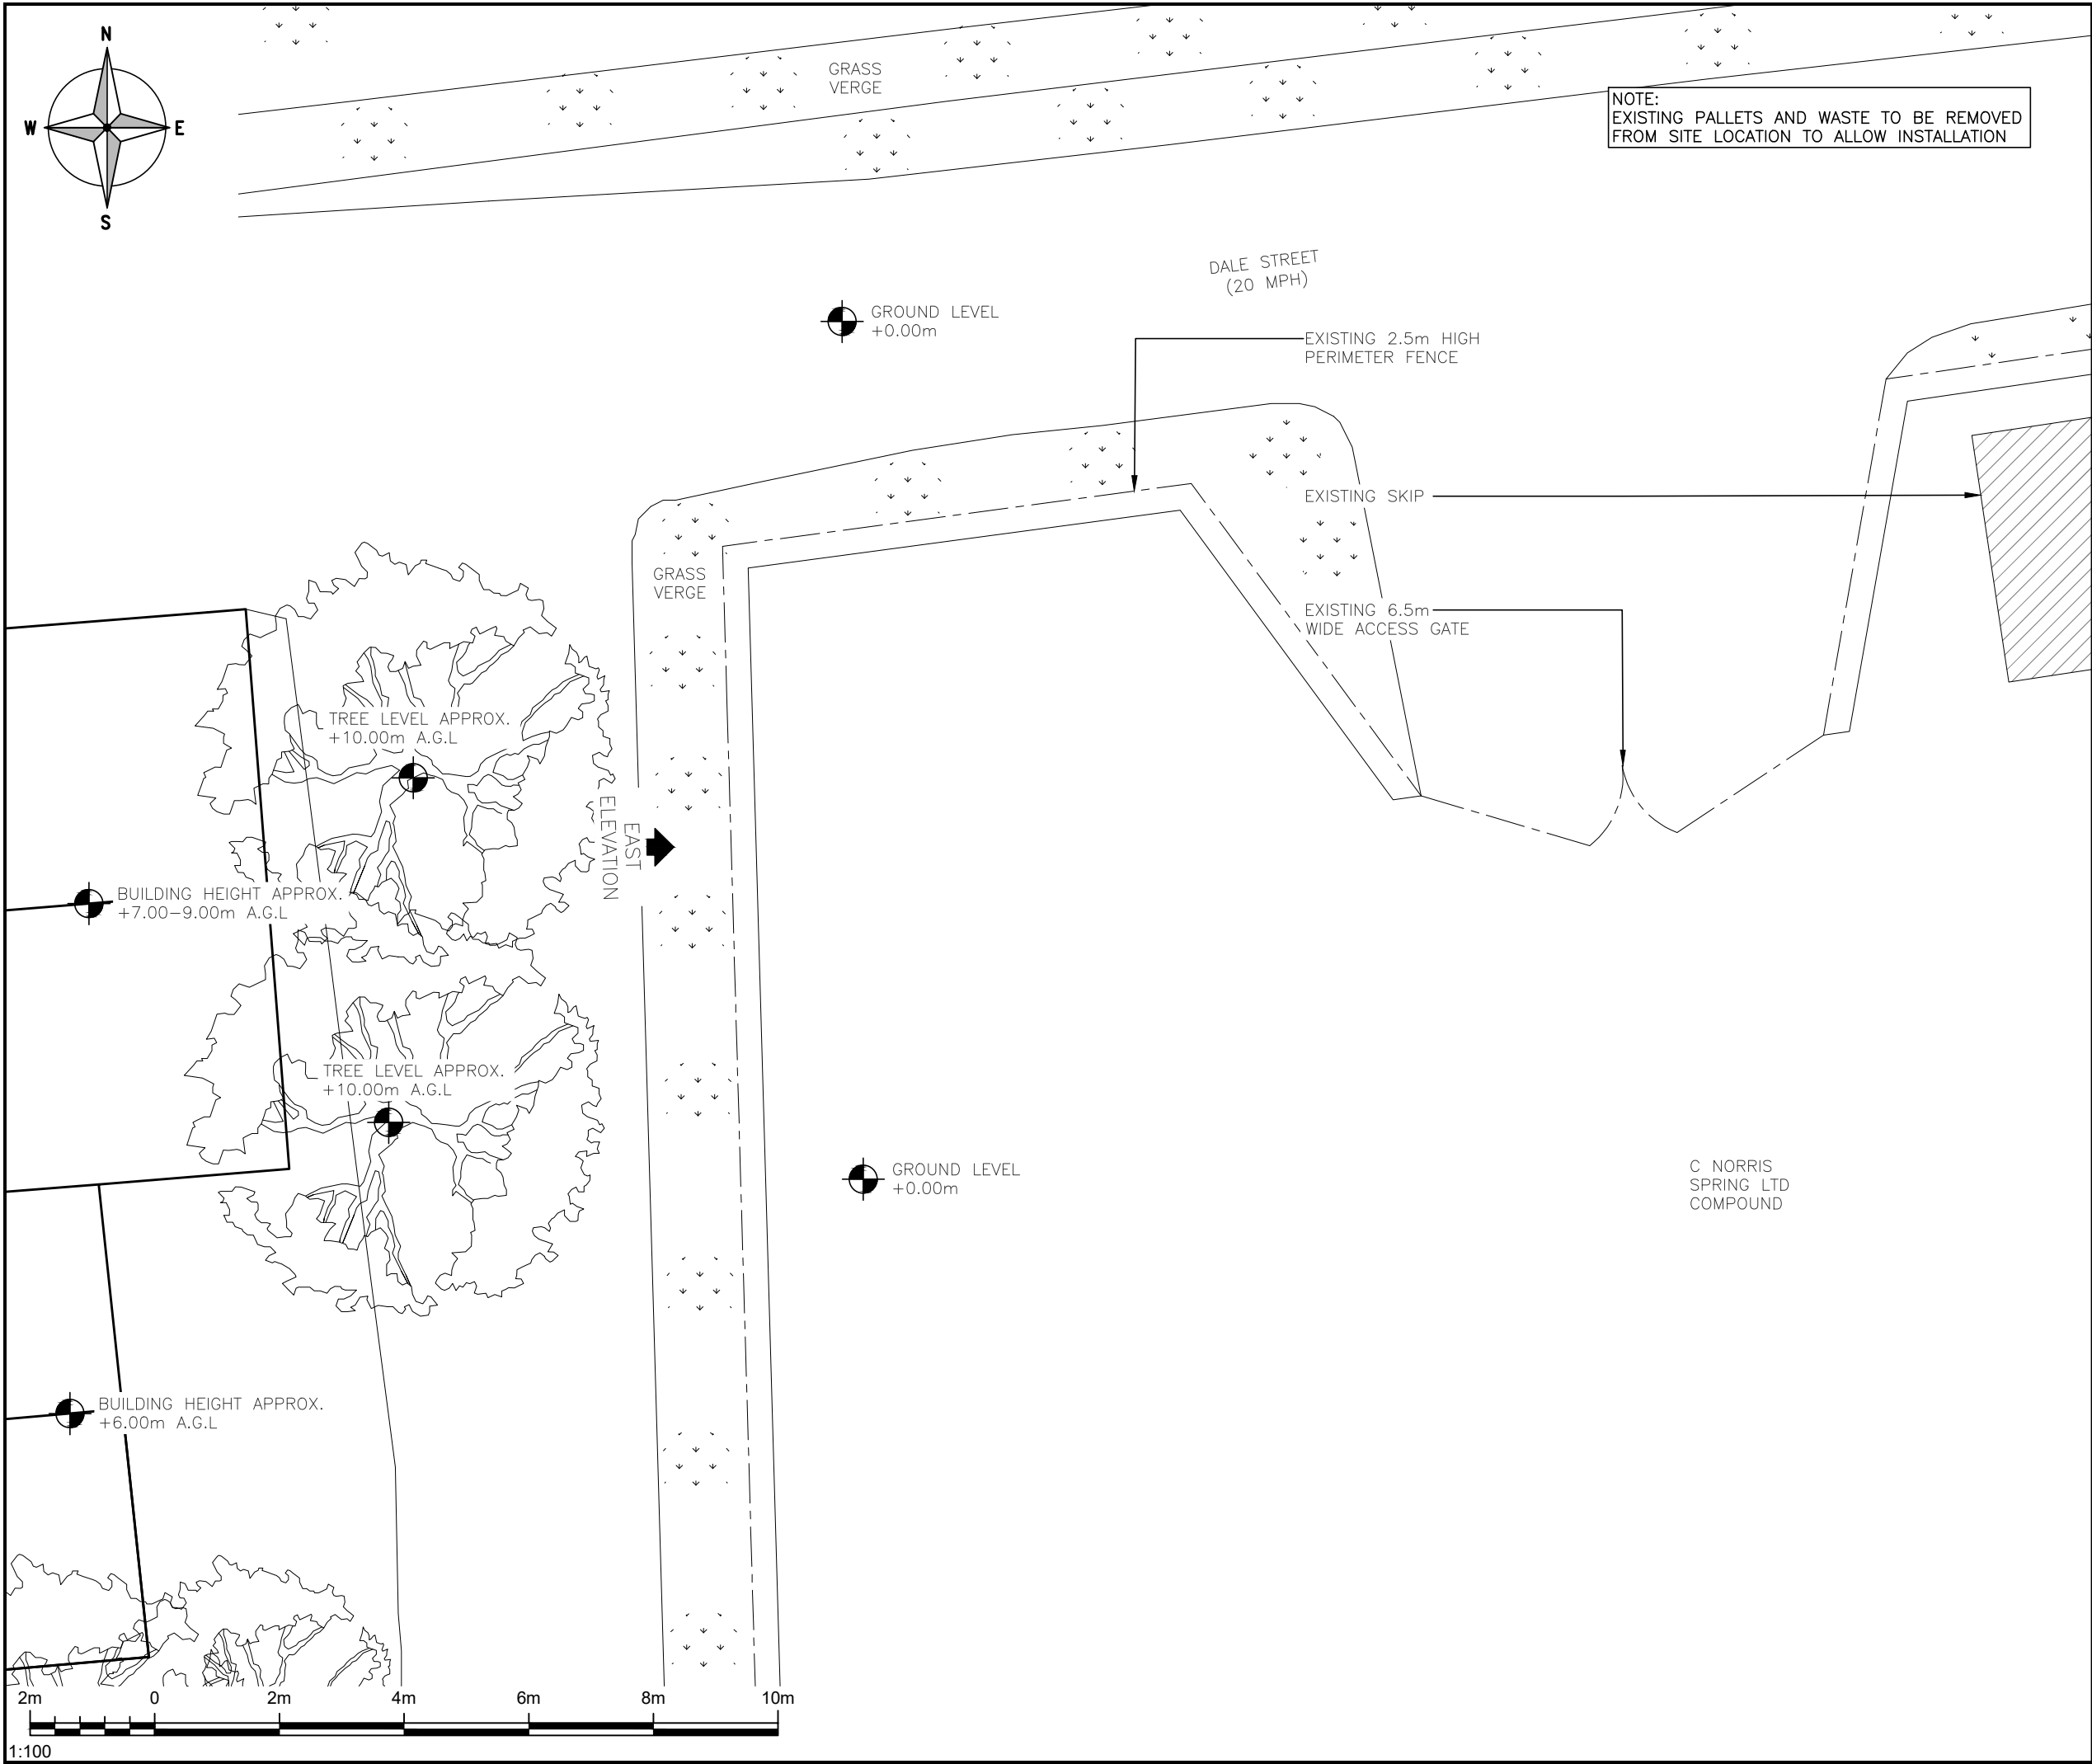

ALL DIMENSIONS ARE IN mm UNLESS NOTED OTHERWISE						
N.G.R		E: 392954		N: 412298		
NOTES:						

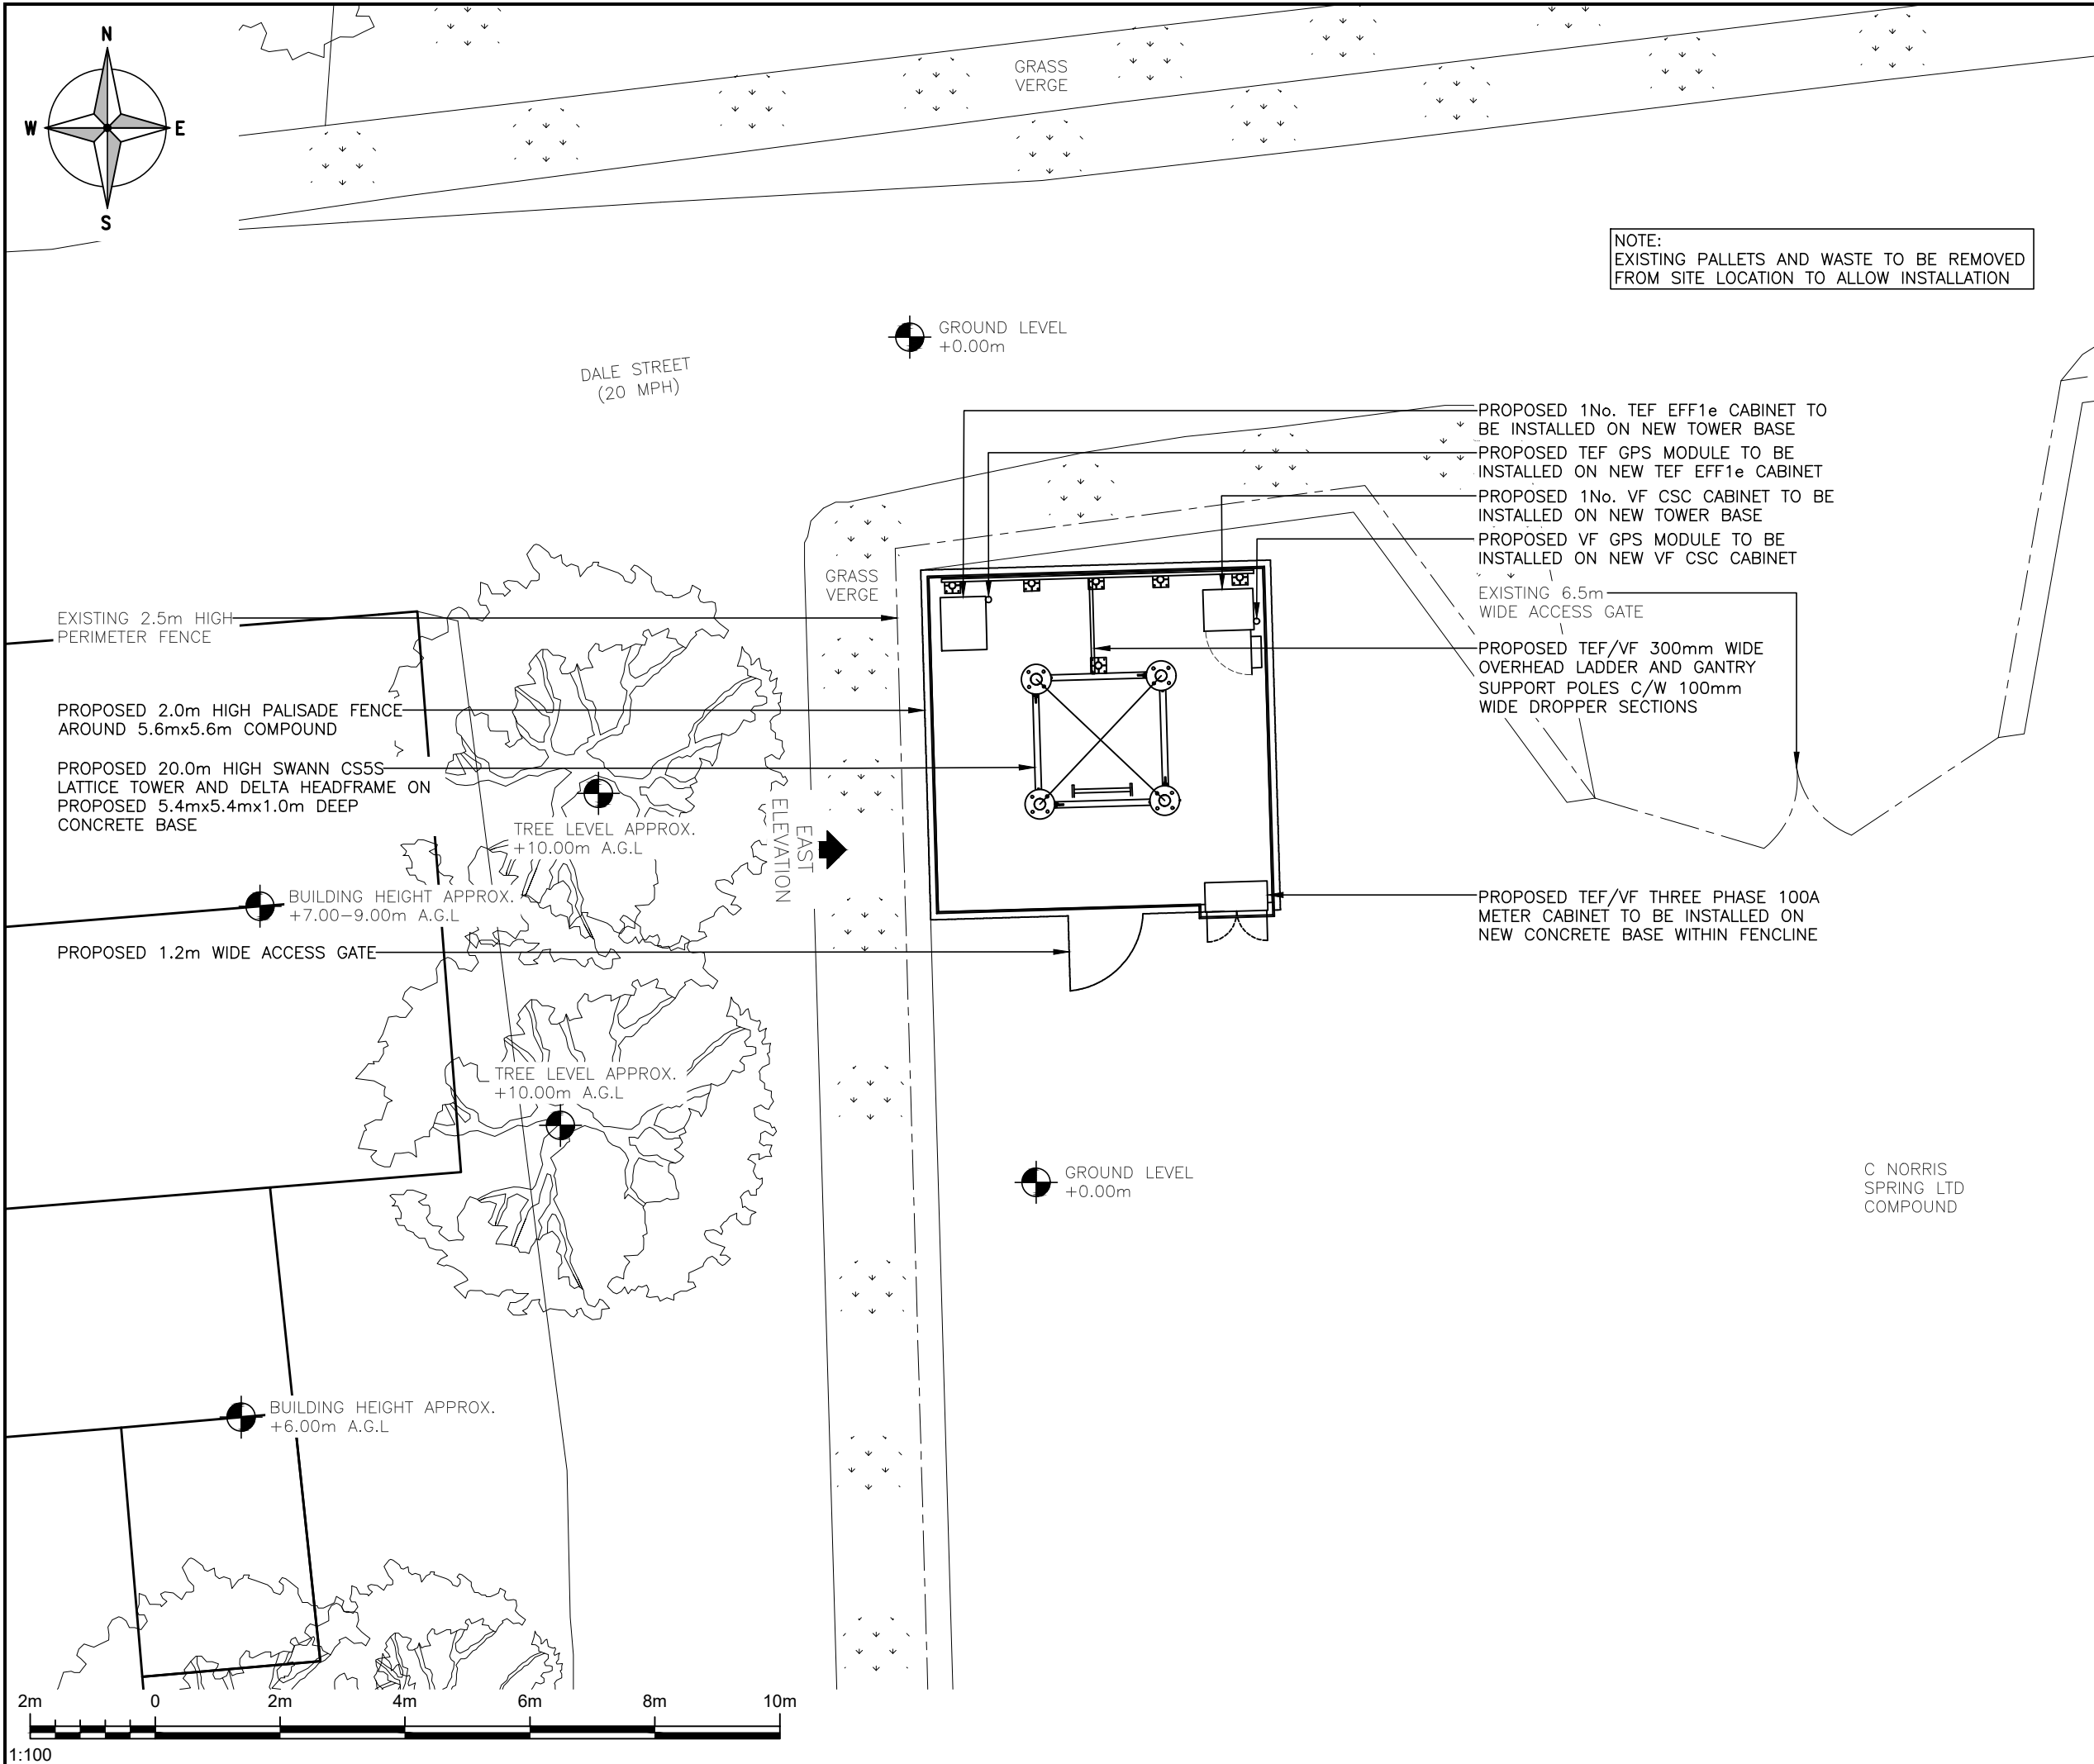

ALL DIMENSIONS ARE IN mm UNLESS NOTED OTHERWISE

N.G.R

E: 392954

N: 412298

NOTES:


D	DYNAMO REJECTION COMMENTS	CIRCET	CIRCET	11.06.26
C	AMENDED SITE LOCATION AMENDED FROM SP REQUEST	CIRCET	CIRCET	11.06.26
B	VF PROPOSALS ADDED TO DESIGN	CIRCET	CIRCET	13.02.26
A	PLANNING ISSUE	CIRCET	CIRCET	13.01.26
REV	MODIFICATION	BY	CH	DATE



Unit 27F-G
Hartlebury Trading Estate
Crown Lane
Hartlebury
Worcestershire
DY10 4JD



Cell Name				Opt.
C NORRIS SPRING LTD				A
Cell ID No				
CSID	—	VF	—	TEF
30924800	—	59093	—	102047
Project No.	—	TM Cell ID	—	N/A
E371938	—	—	—	—
Site Address / Contact Details				
LADY HOUSE WORKS NEWHEY ROAD MILNROW ROCHDALE OL16 4JD				
Drawing Title: Proposed Site Plan				
Purpose of issue: PLANNING				Dwg Rev:
Drawing Number: 201				D
Surveyed By: CIRCET		Original Sheet Size: A3		Pack Issue:
Drawn: CIRCET	Date: 11.06.26	Checked: CIRCET	Date: 11.06.26	E

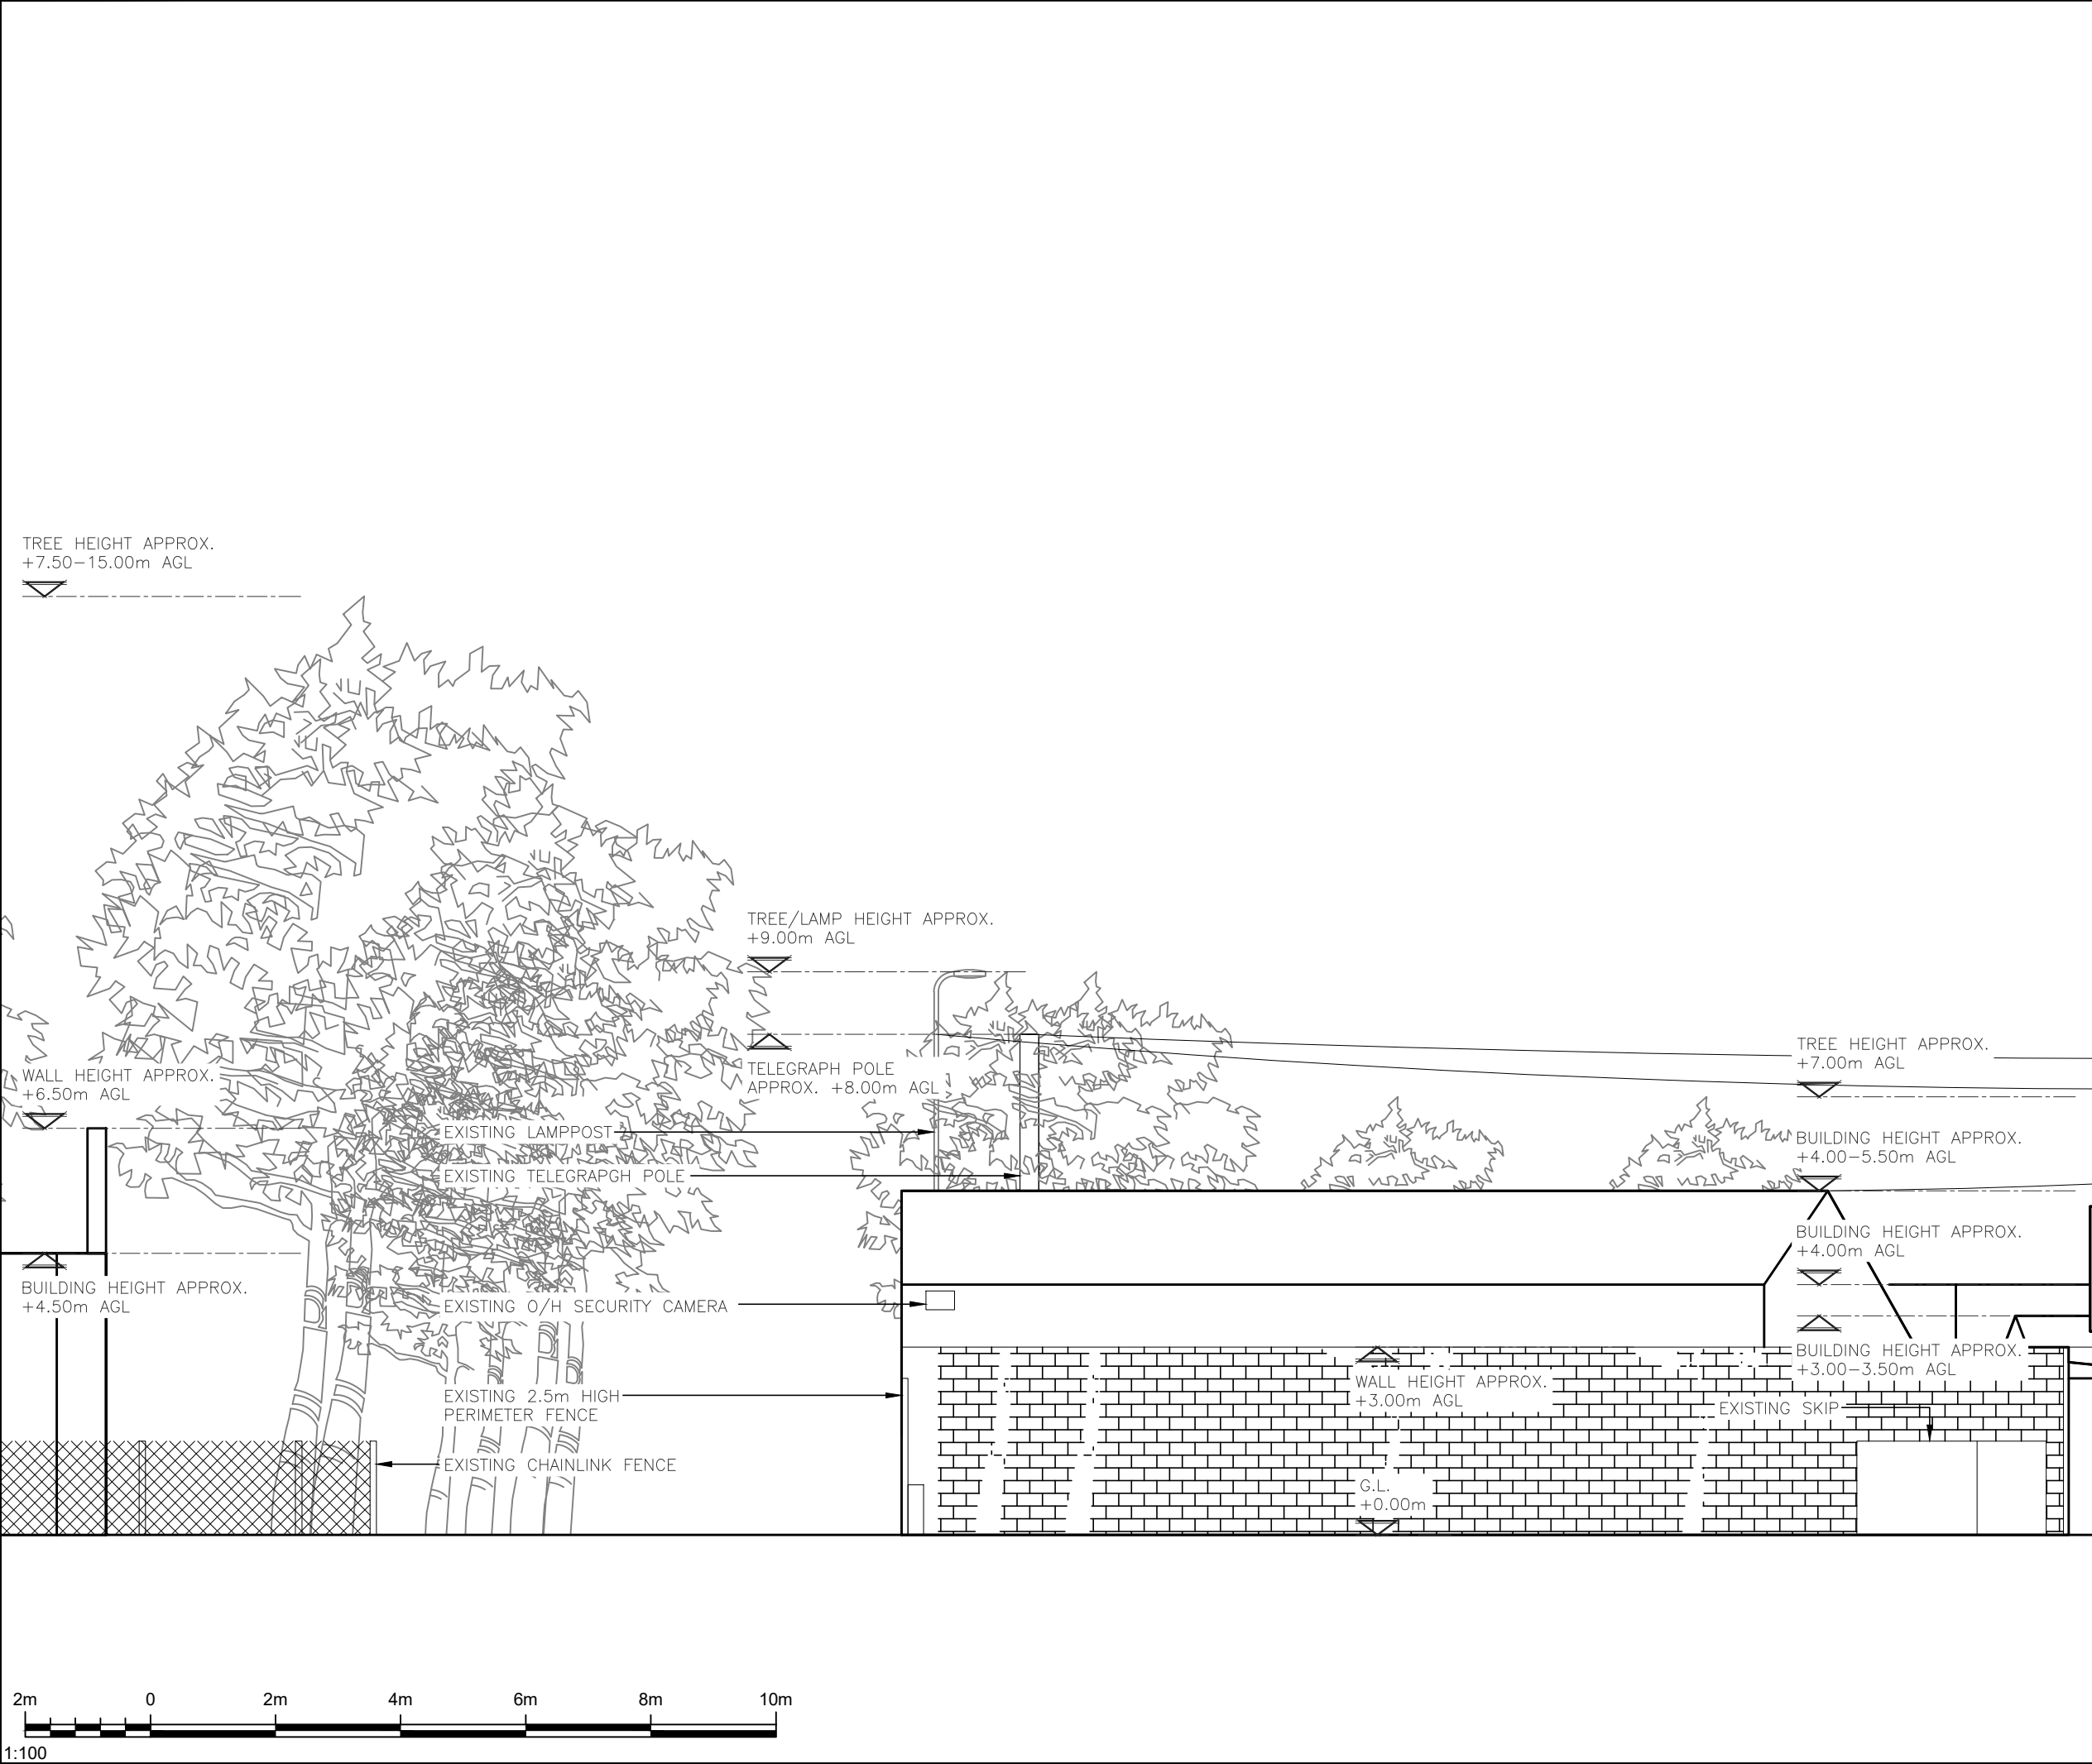

ALL DIMENSIONS ARE IN mm UNLESS NOTED OTHERWISE

N.G.R

E: 392954

N: 412298


NOTES:

A	PLANNING ISSUE	CIRCET	CIRCET	13.01.26
REV	MODIFICATION	BY	CH	DATE

Unit 27F-G
Hartlebury Trading Estate
Crown Lane
Hartlebury
Worcestershire
DY10 4JD

cornerstone

Cell Name				Opt.
C NORRIS SPRING LTD				A
Cell ID No				
CSID	-	VF	-	TEF
30924800	-	59093	-	102047
Project No.	-	TM Cell ID	-	N/A
E371938	-	-	-	-
Site Address / Contact Details				
LADY HOUSE WORKS NEWHEY ROAD MILNROW ROCHDALE OL16 4JD				
Drawing Title: Existing Site Elevation				
Purpose of issue: PLANNING				Dwg Rev: A
Drawing Number: 300				A
Surveyed By: CIRCET		Original Sheet Size: A3		Pack Issue:
Drawn: CIRCET	Date: 11.06.26	Checked: CIRCET	Date: 11.06.26	E

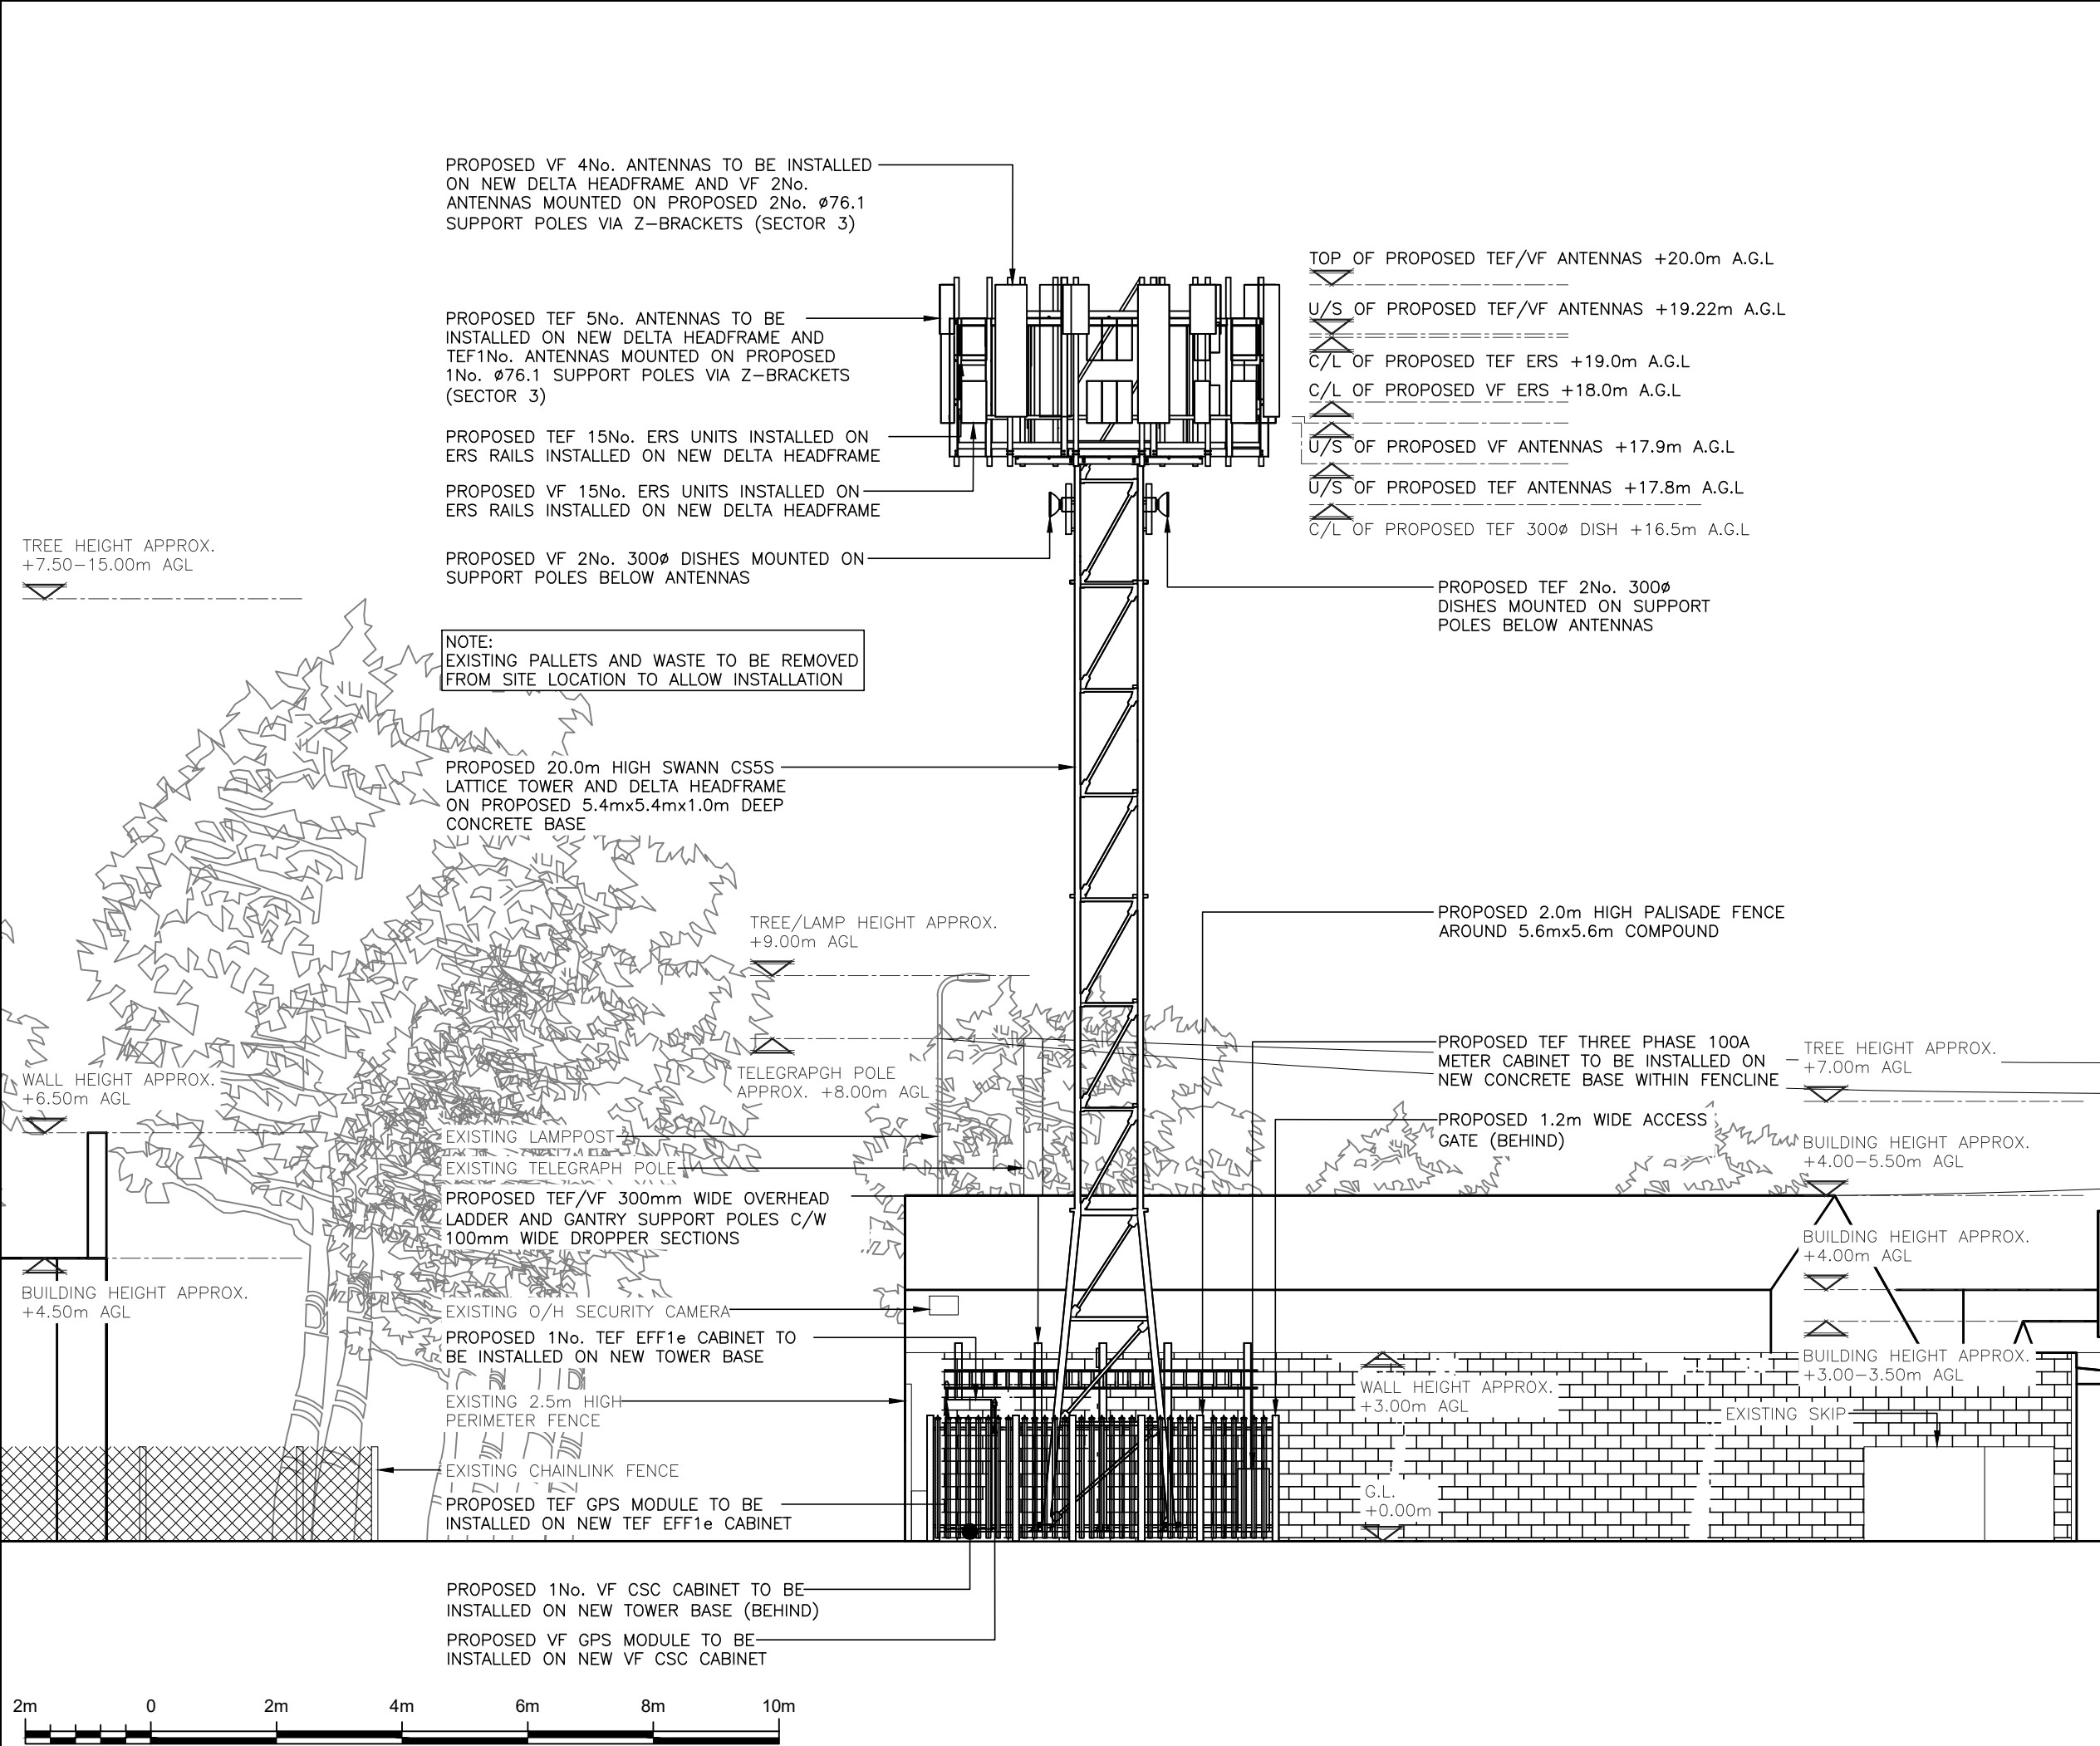

ALL DIMENSIONS ARE IN mm UNLESS NOTED OTHERWISE

N.G.R | E: 392954 | N: 412298

NOTES:

D	DYNAMO REJECTION COMMENTS AMENDED	CIRCET	CIRCET	11.06.26
C	SITE LOCATION AMENDED FROM SP REQUEST	CIRCET	CIRCET	11.06.26
B	VF PROPOSALS ADDED TO DESIGN	CIRCET	CIRCET	13.02.26
A	PLANNING ISSUE	CIRCET	CIRCET	13.01.26
REV	MODIFICATION	BY	CH	DATE



Unit 27F-G
Hartlebury Trading Estate
Crown Lane
Hartlebury
Worcestershire
DY10 4JD



Cell Name				Opt.
C NORRIS SPRING LTD				A
Cell ID No				
CSID	-	VF	-	TEF
30924800	-	59093	-	102047
Project No.	-	TM Cell ID	-	N/A
E371938	-	-	-	-

Site Address / Contact Details

LADY HOUSE WORKS
NEWHEY ROAD
MILNROW
ROCHDALE
OL16 4JD

Drawing Title: Proposed Site Elevation				
Purpose of issue: PLANNING				Dwg Rev:
Drawing Number: 301				D
Surveyed By: CIRCET		Original Sheet Size: A3		Pack Issue:
Drawn: CIRCET	Date: 11.06.26	Checked: CIRCET	Date: 11.06.26	E